




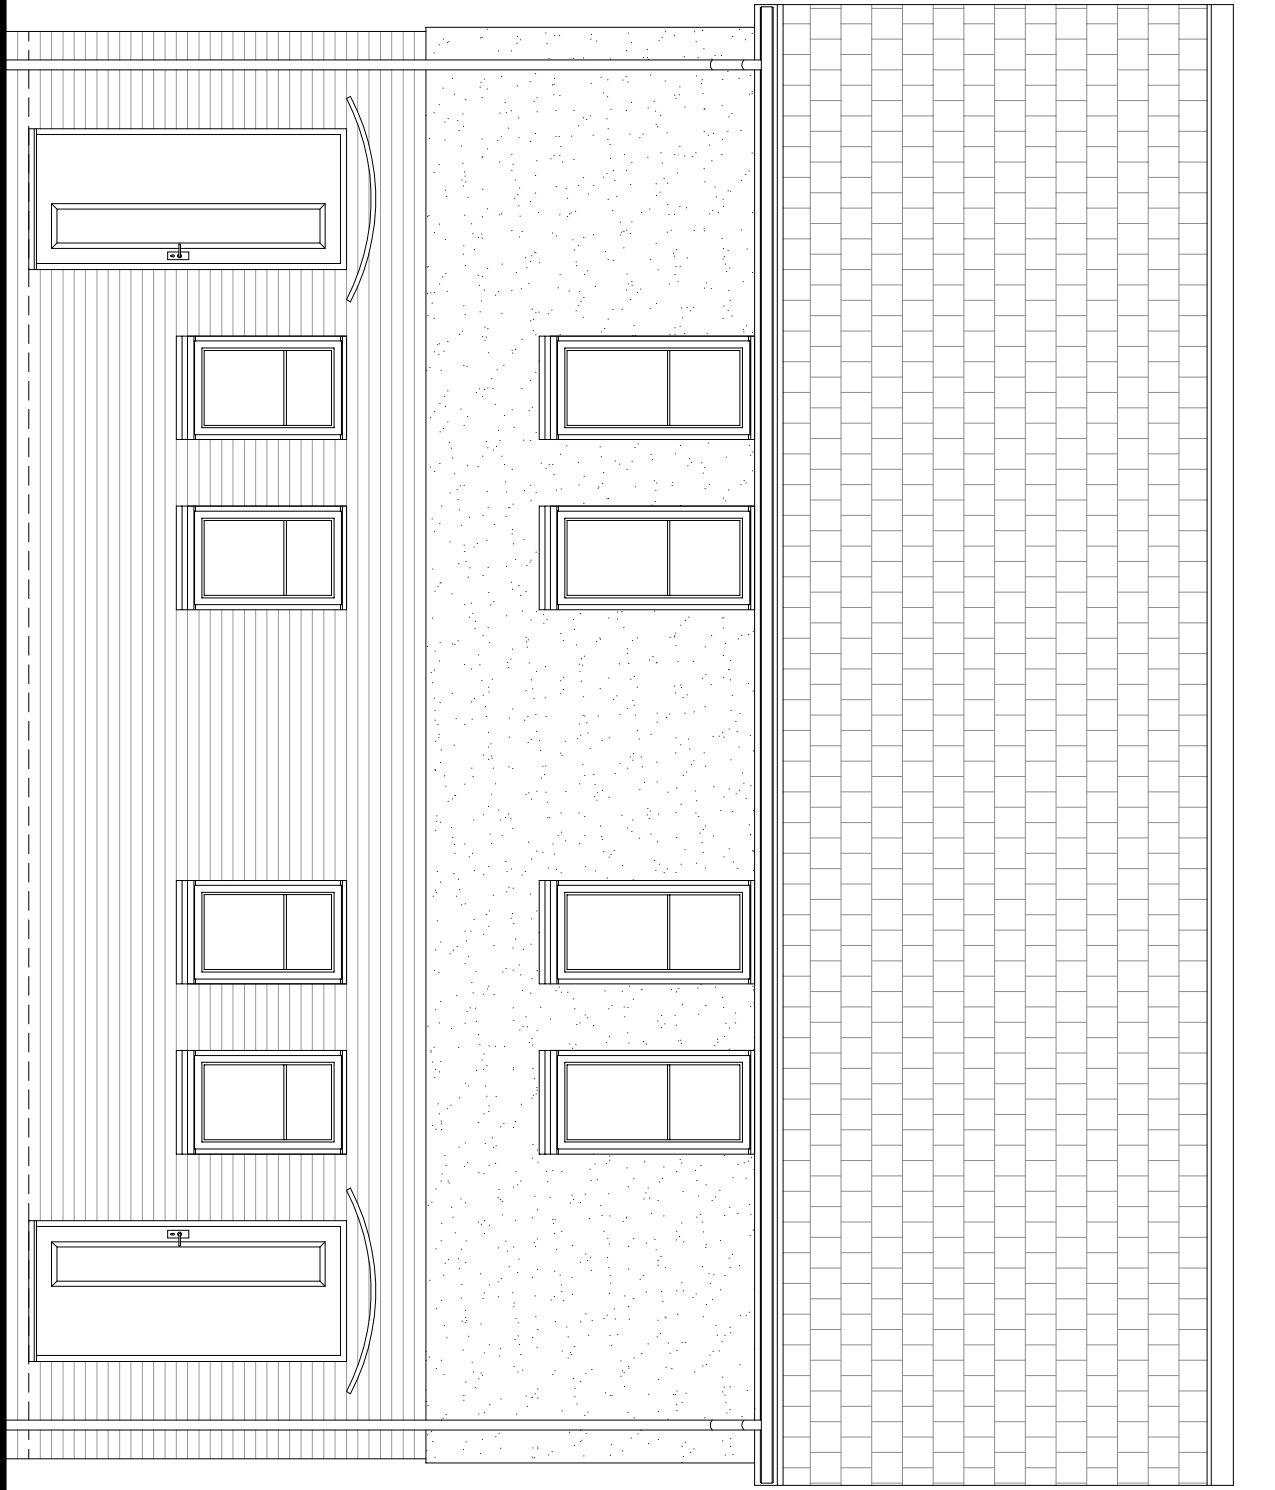


FRONT ELEVATION

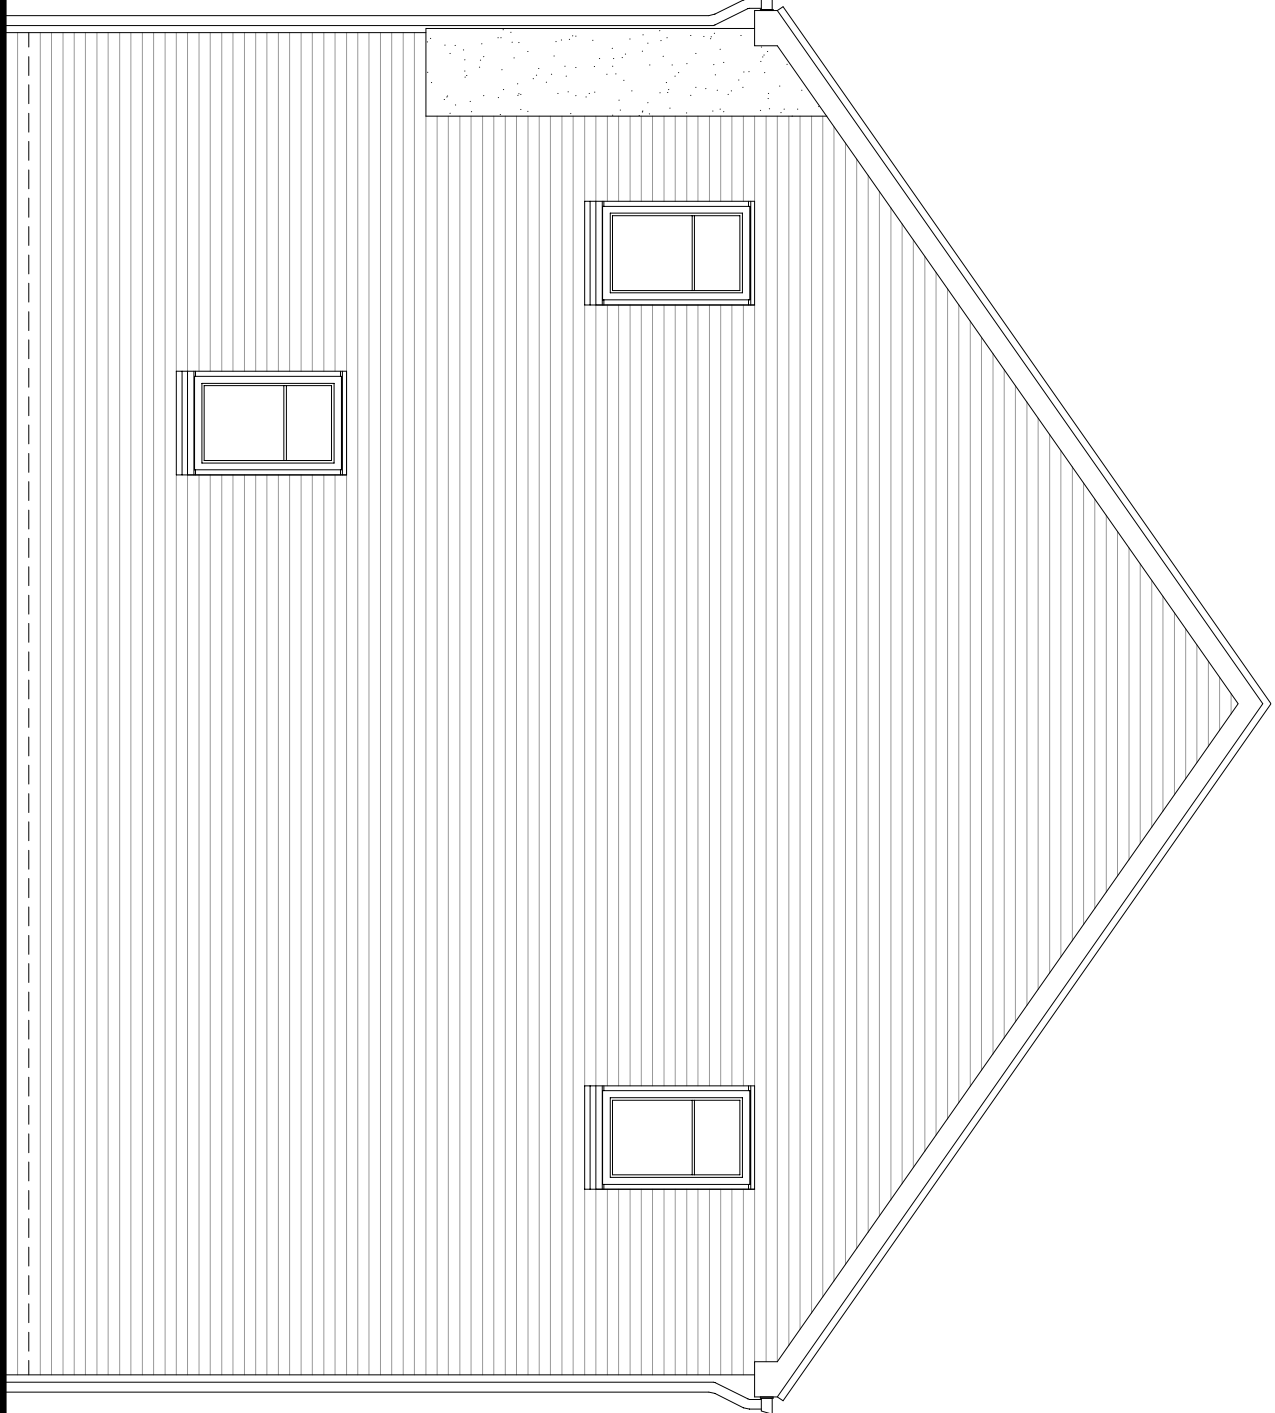


SIDE ELEVATION

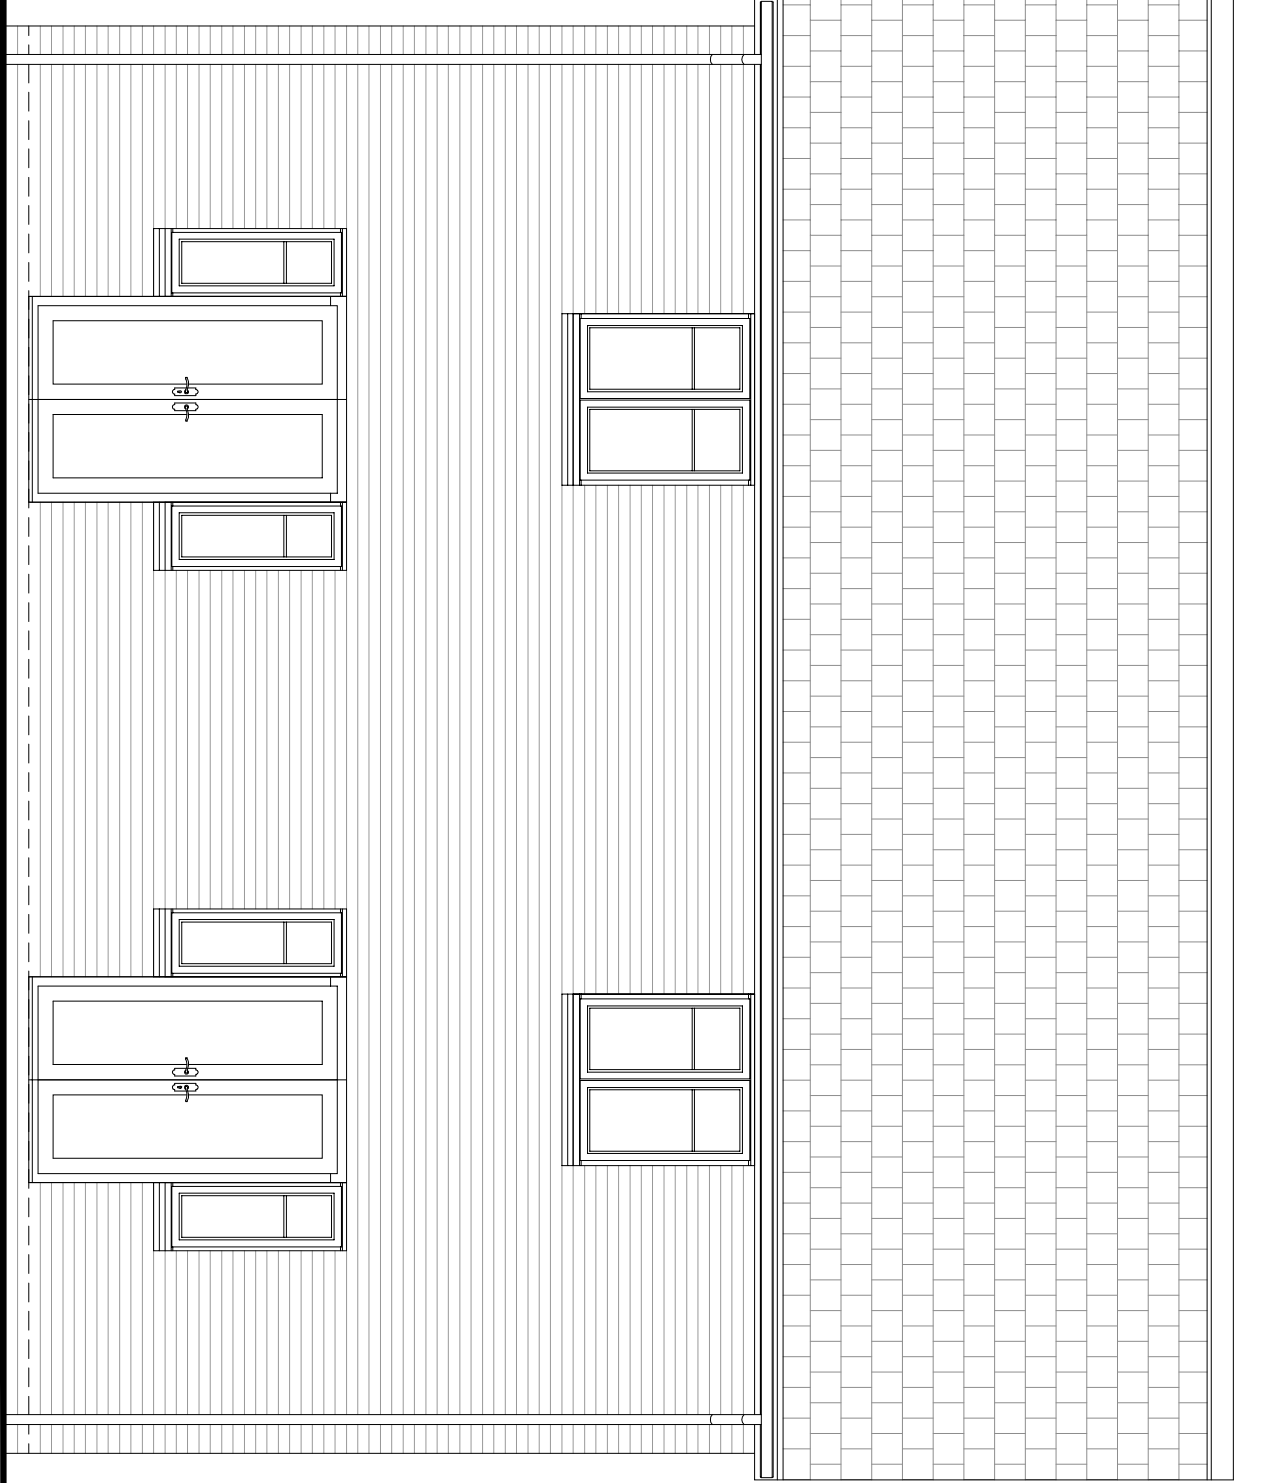


REAR ELEVATION

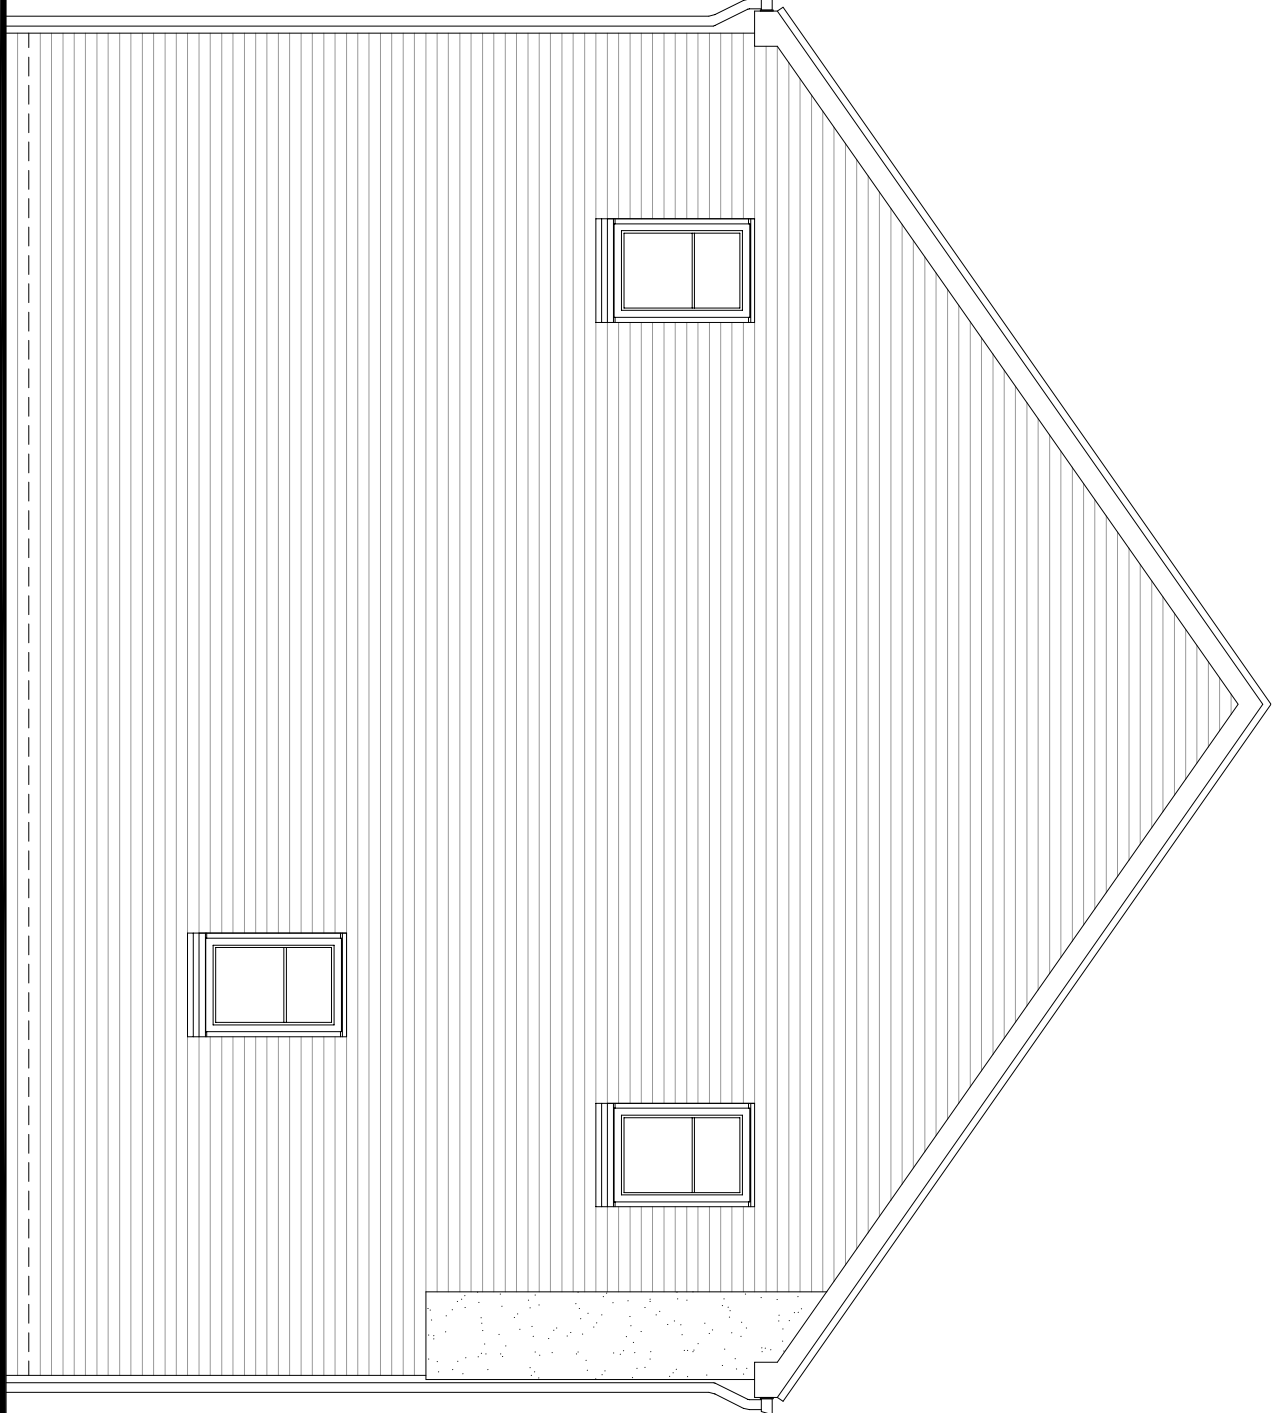


SIDE ELEVATION

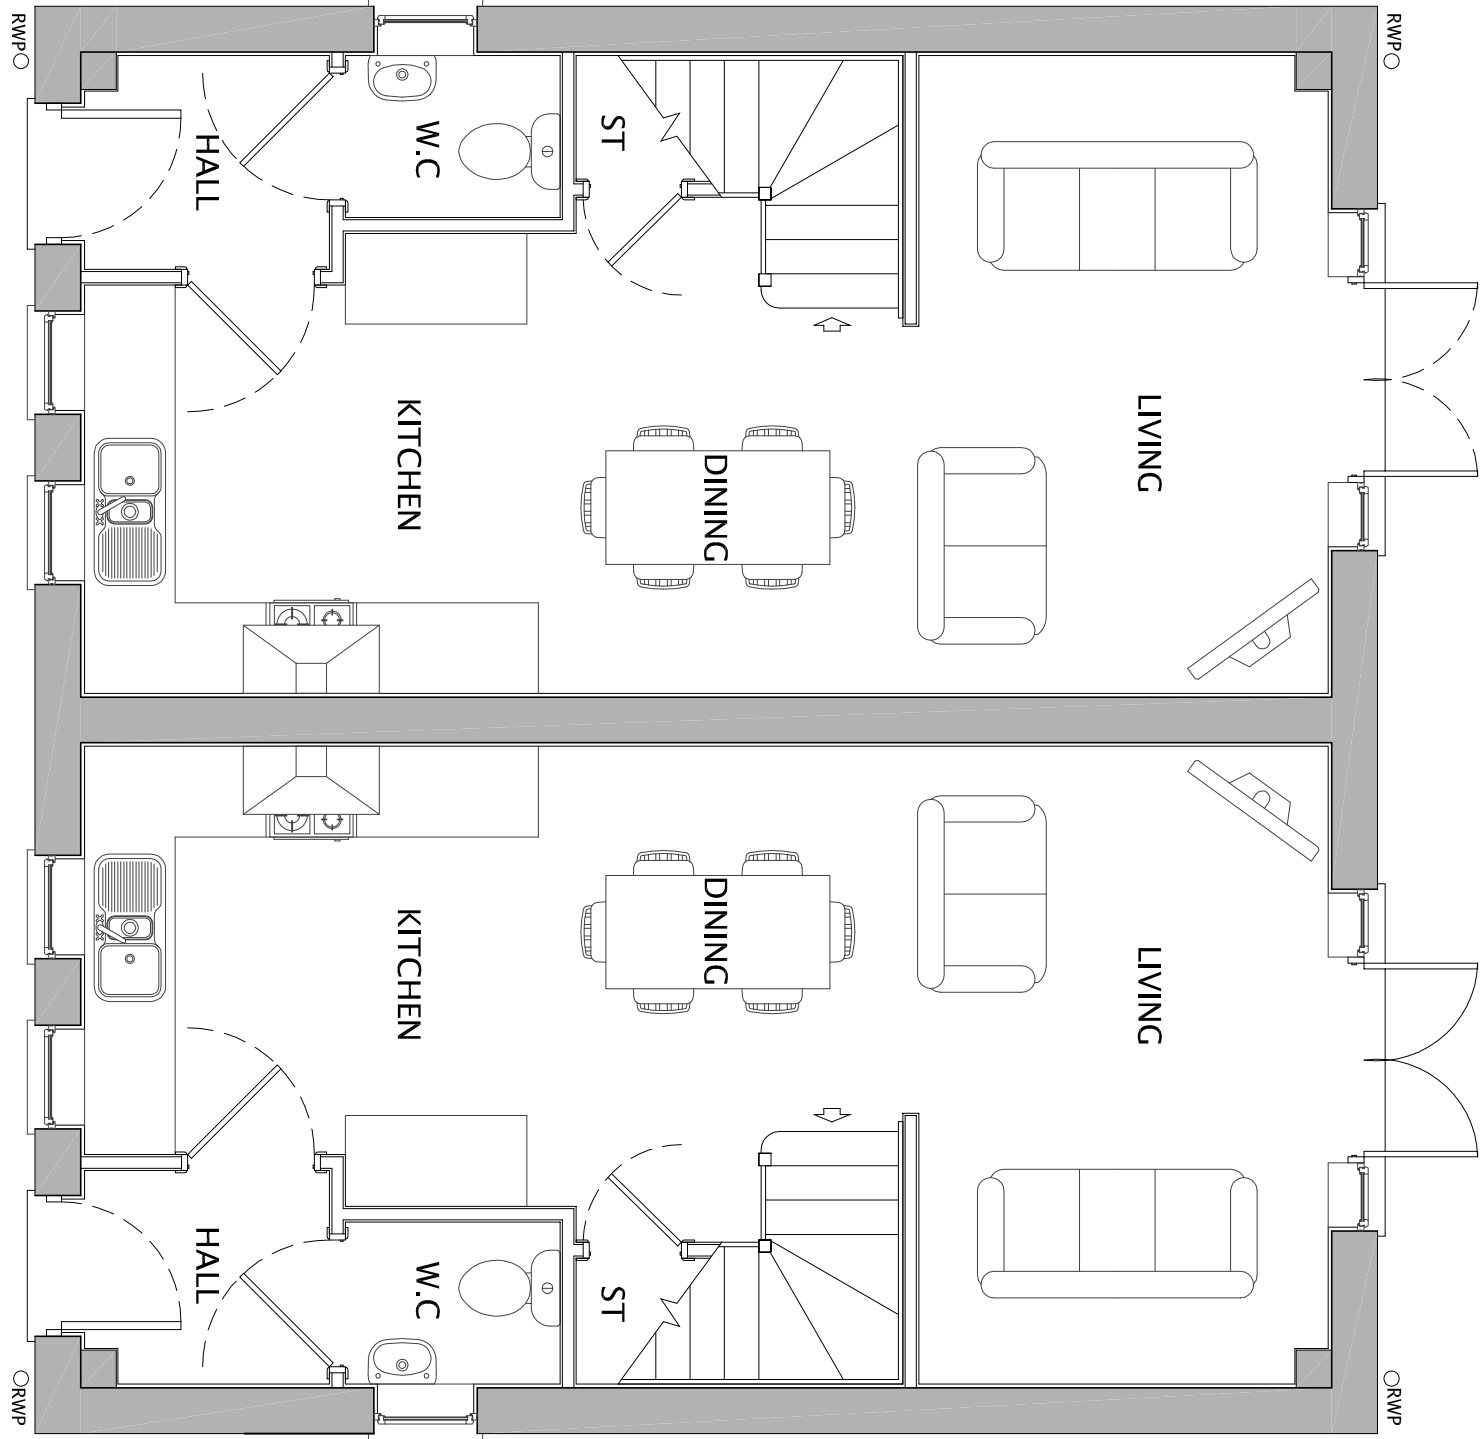

GROUND FLOOR

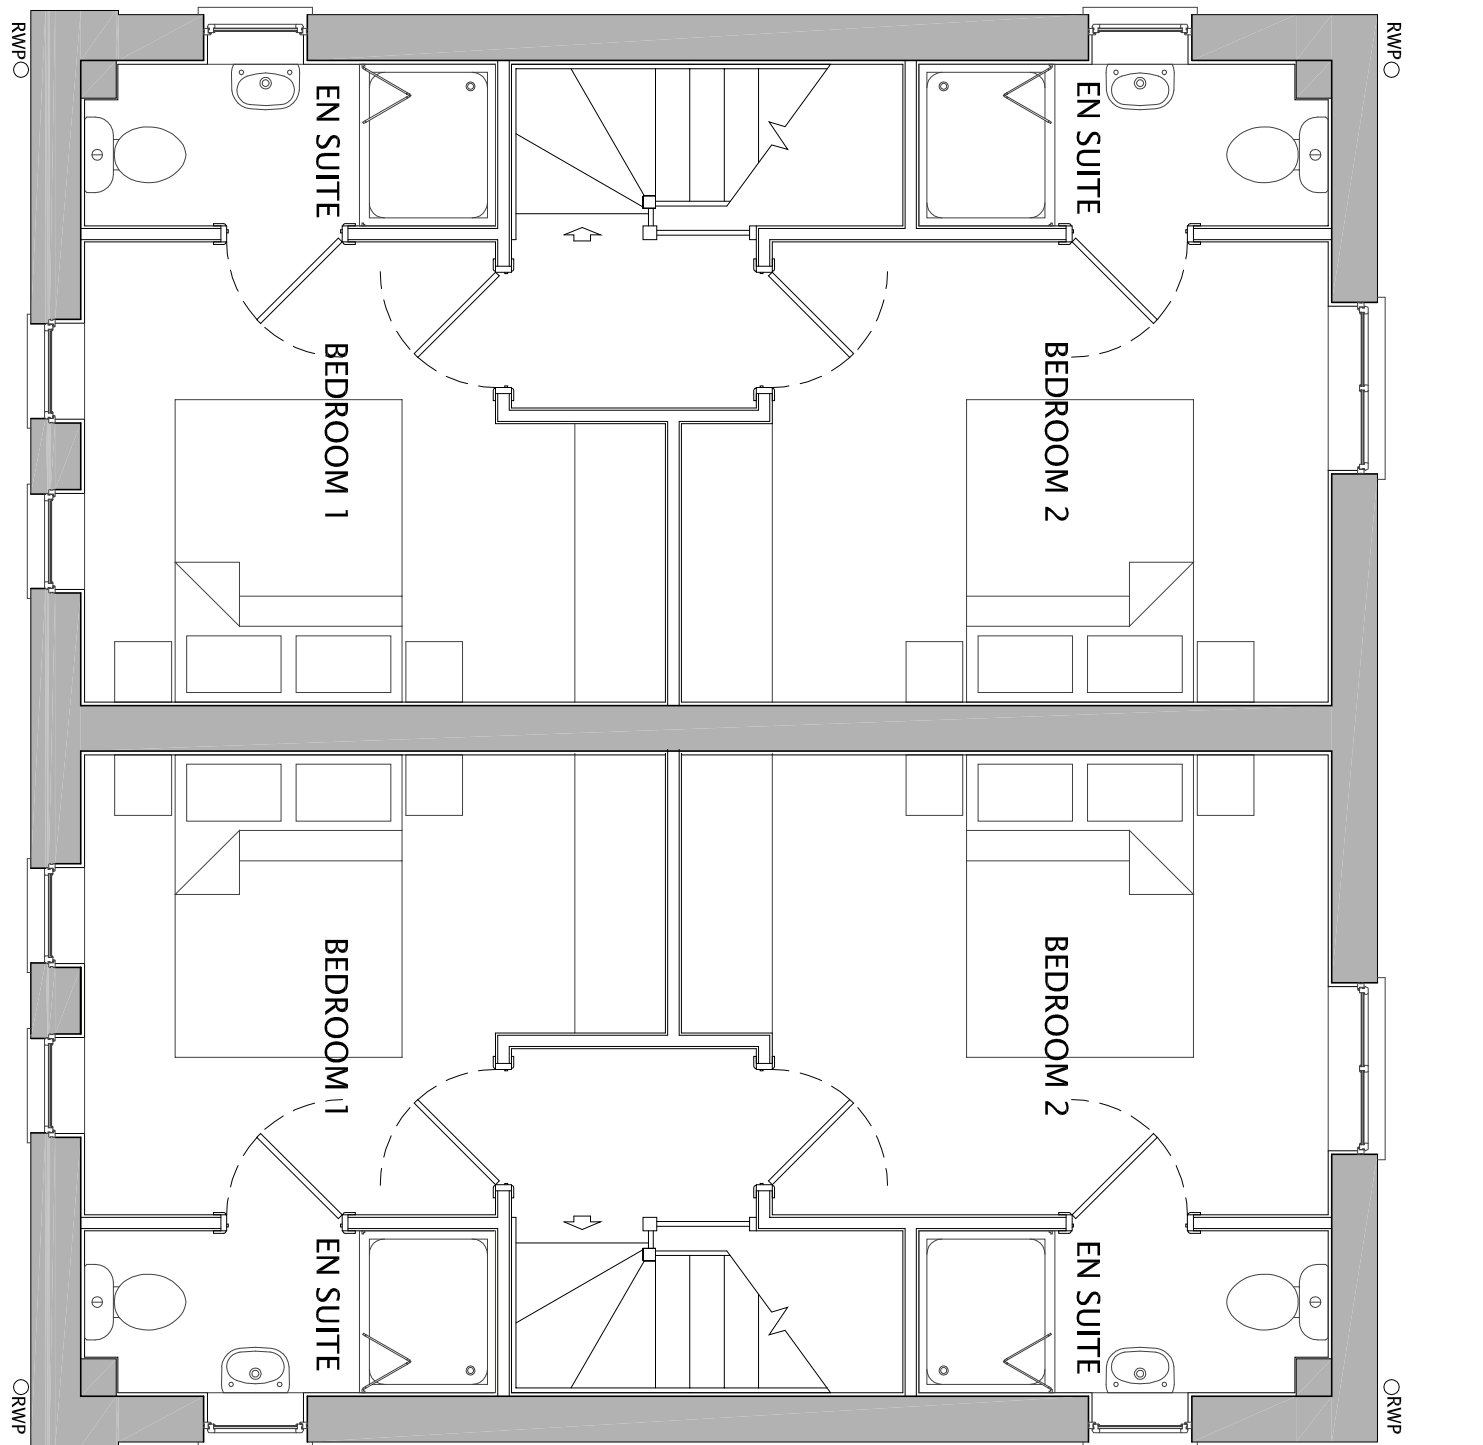

FIRST FLOOR

 

Do not scale of this drawing - Only figures dimensions to be taken from this drawing. Drawings based on Ordnance Survey aerials and existing record drawings. Drawings and drawings are subject to the Survey, Structural Survey, Site Investigation, Planning and Statutory Requirements and Approval. Authorised reproduction from Ordnance Survey Maps with permission of the Controller of Her Majesty's Stationery Office. Crown Copyright reserved.



CLIENT:
NETHERTON HOMES

DRAWING NUMBER:
P14.4905:34

PROJECT:
PROPOSED RESIDENTIAL DEVELOPMENT,
WEST OF WAKEFIELD ROAD, MAPPLEWELL

SCALE @ A1:
1:50

DRAWN:
RMB

DATE:
OCT 15

CHECKED:
RMB

DATE:
OCT 15

14 MARBURY COURT / CALDER PARK / WAKEFIELD / WF4 3FL

01924 383322 / www.jpssoc.co.uk / info@jpssoc.co.uk

Proposals are made subject to the relevant planning and statutory requirements.