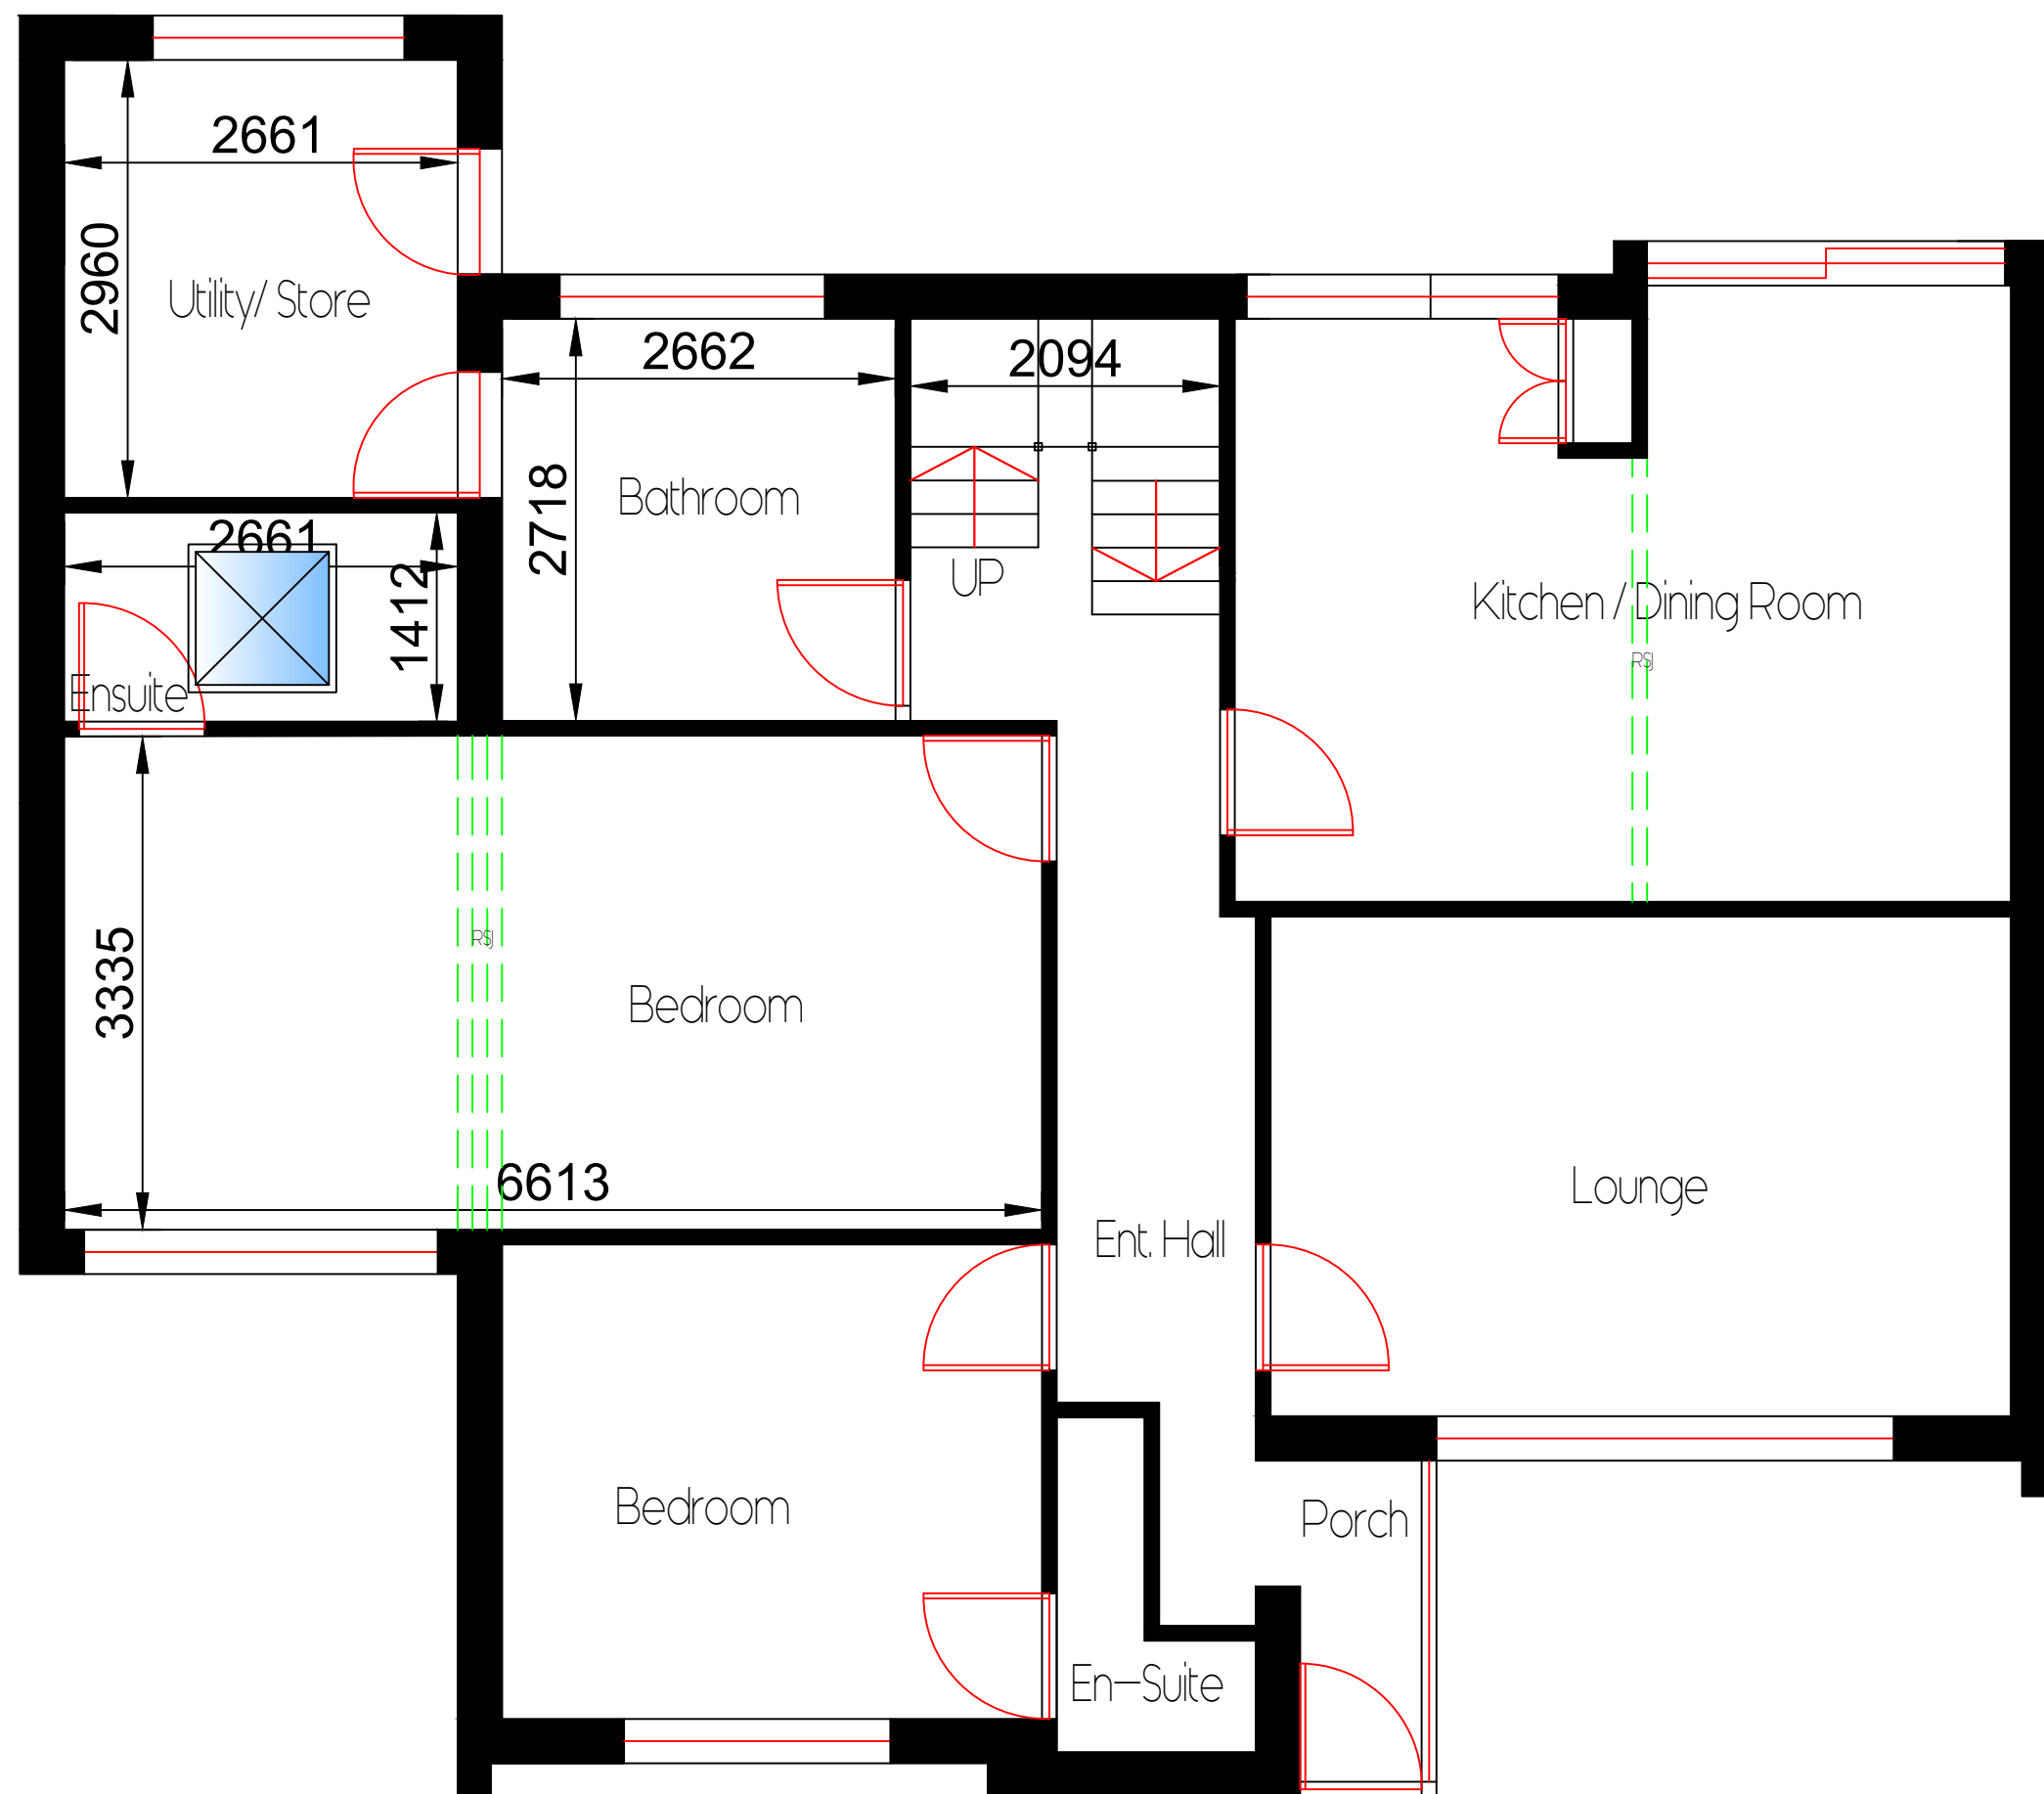


Right Property Design
Transforming Your Surroundings

project:

**8 Greenland View
Worsbrough
S70 5JZ**

drg. title

PROPOSED GROUND FLOORPLAN

drg. status ☐ consultation issue ☐ measurement issue
☐ comment issue ☐ tender issue
☐ construction issue ☐ as-built issue

scale:
1:50 at A3

drawn by:
JJW

approved by: —

date:
Feb 2020



checked by: —

drg. no

006

rev
*

original drawing size A3

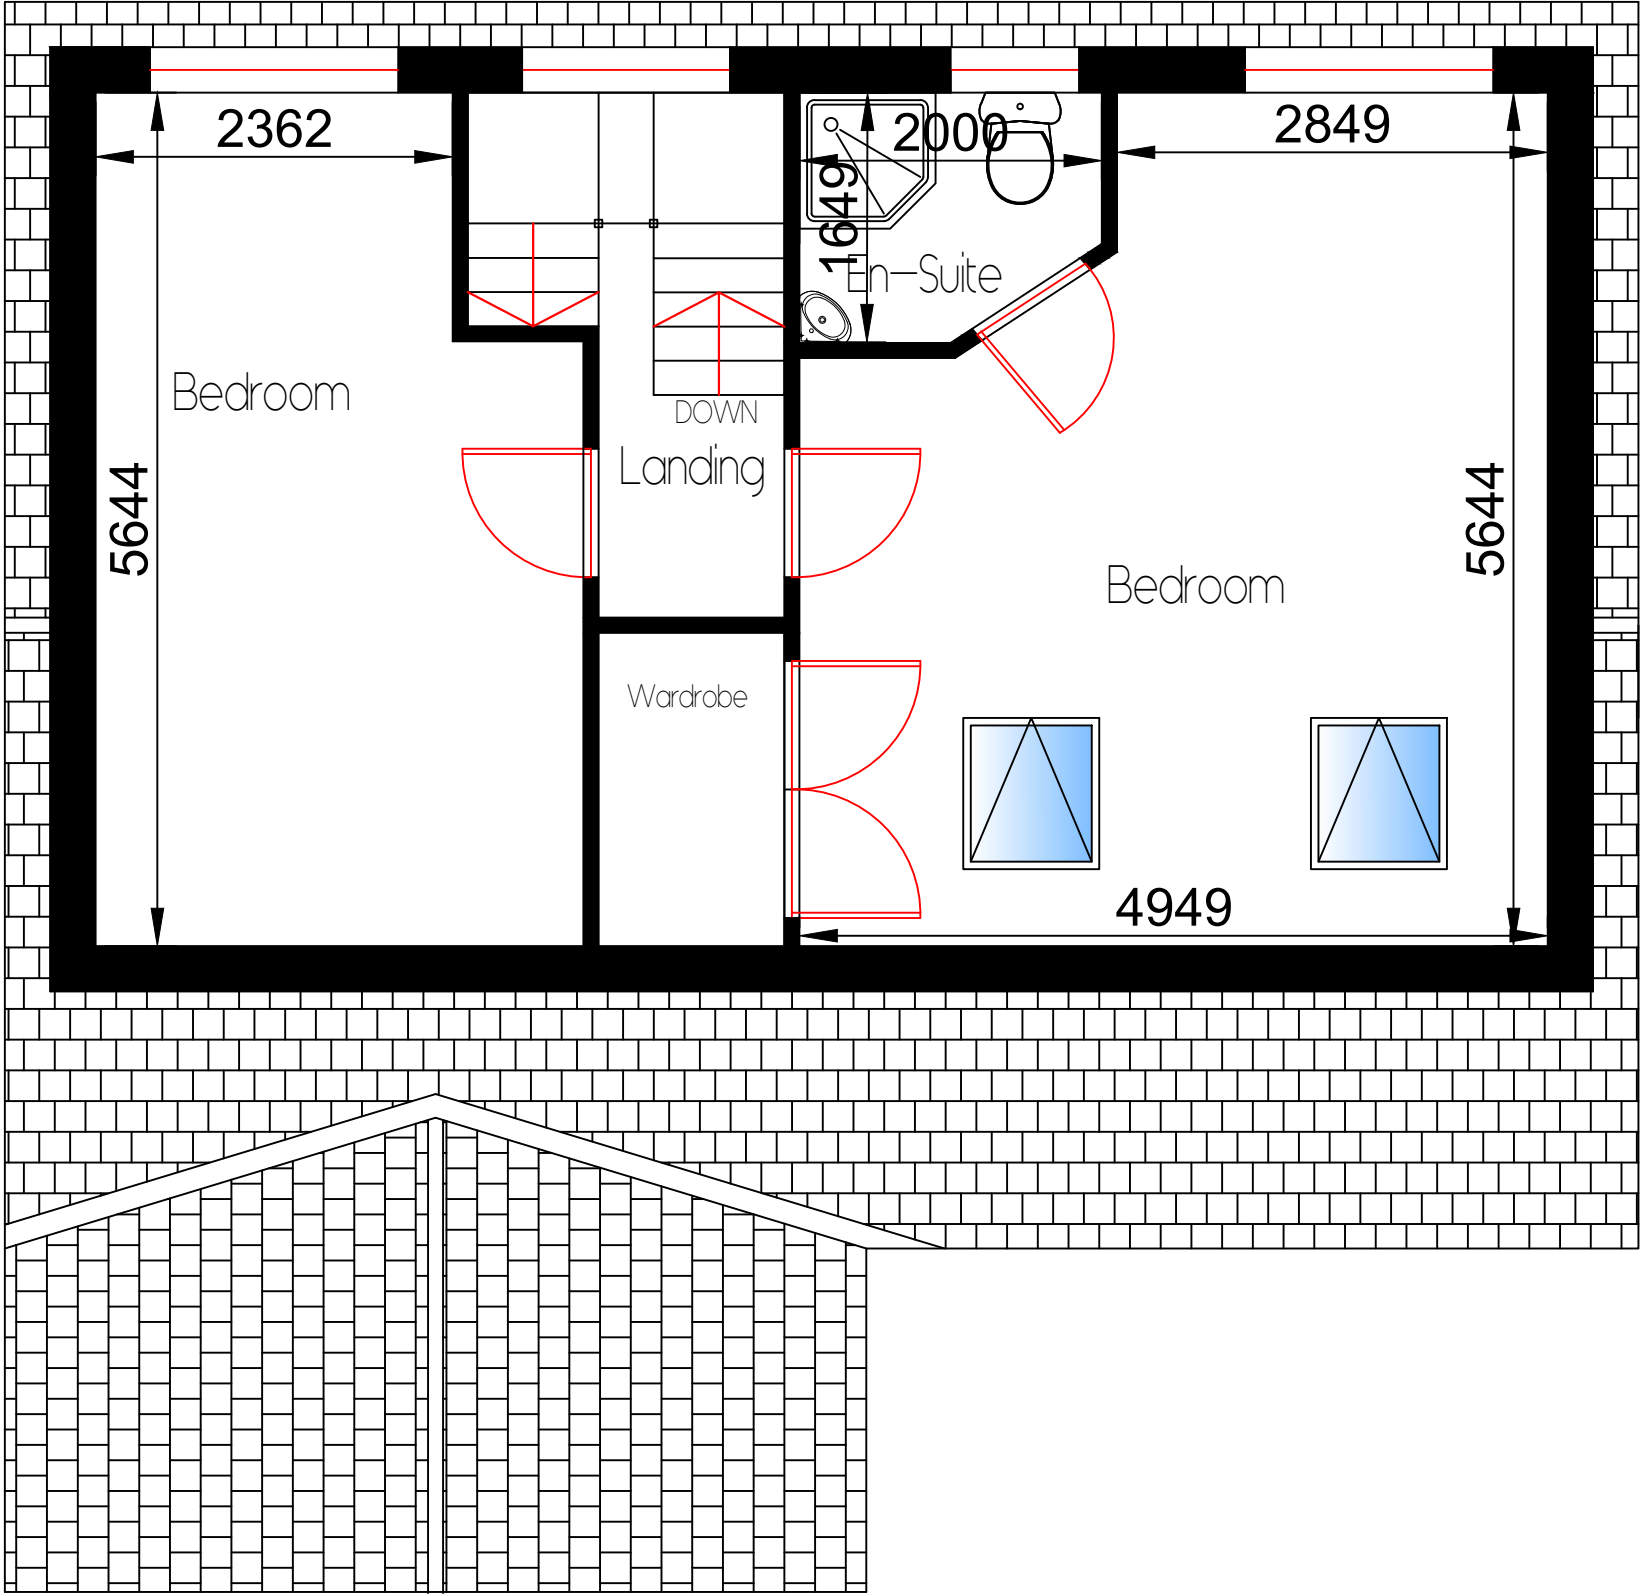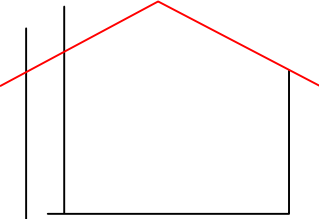

Right Property Design
Transforming Your Surroundings

project:

8 Greenland View
Worsbrough
S70 5JZ

drg. title

PROPOSED FIRST FLOOR FLOORPLAN

drg. status

☐ consultation issue ☐ measurement issue
☐ comment issue ☐ tender issue
☐ construction issue ☐ as-built issue

scale:

1:50 at A3

drawn by:

JJW

approved by:

—

date:

Feb 2020

checked by:

—



drg. no

007

rev

*

original drawing size A3

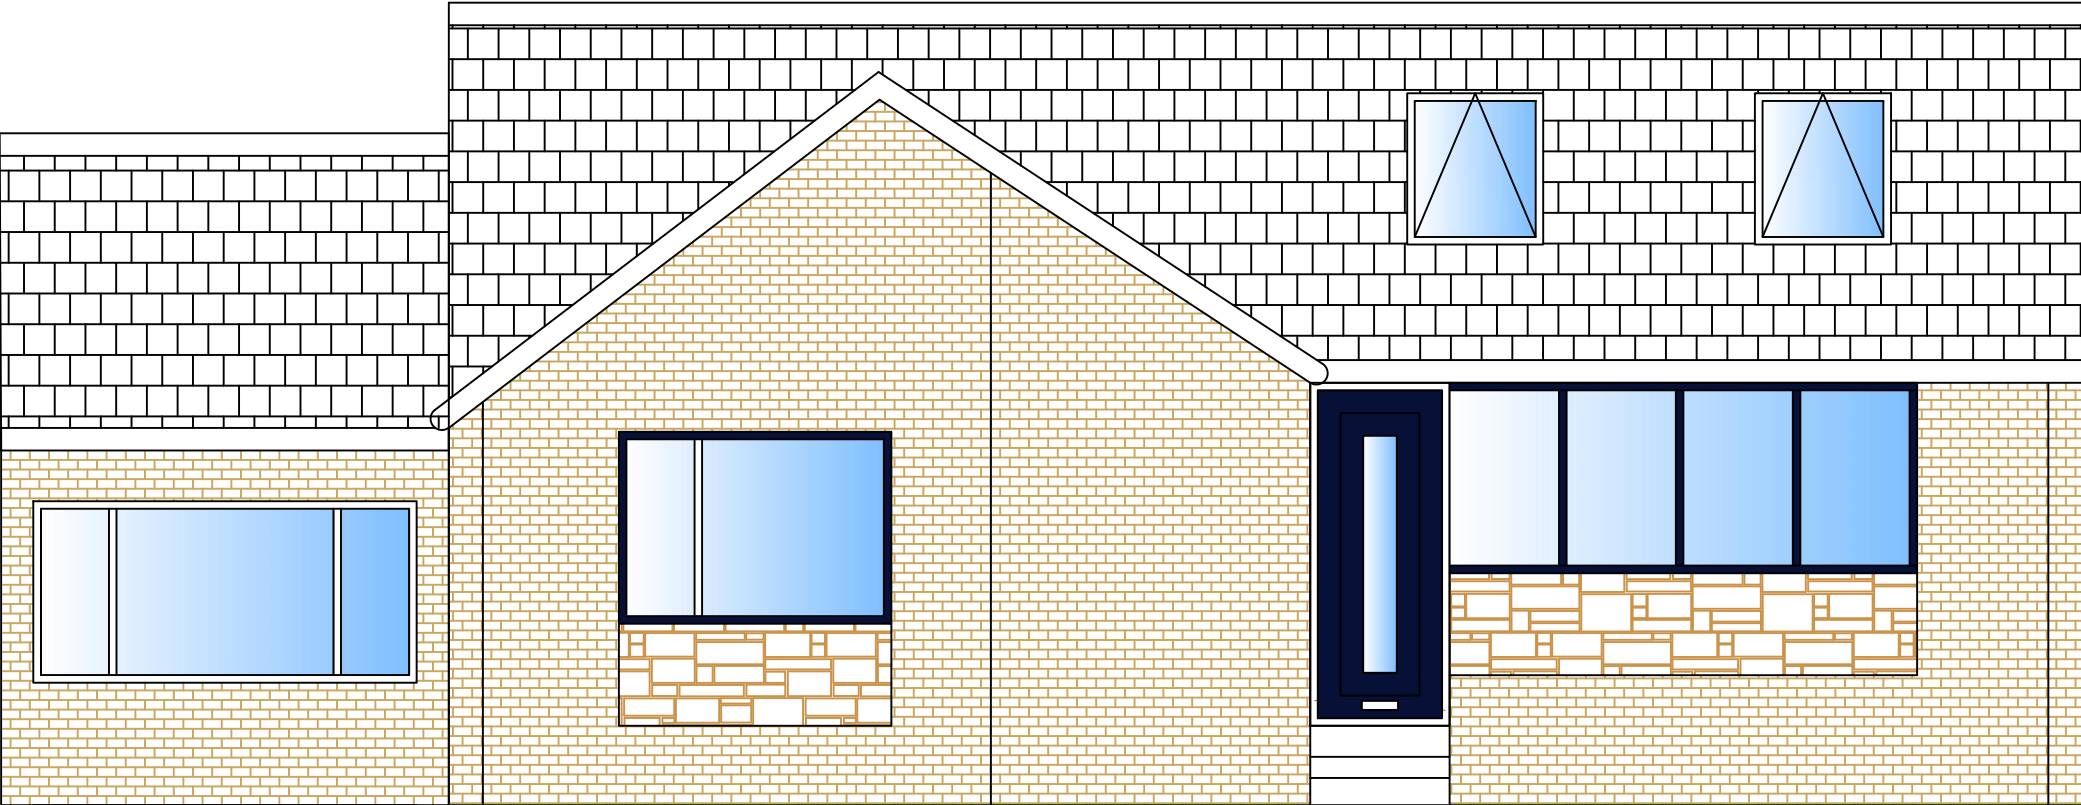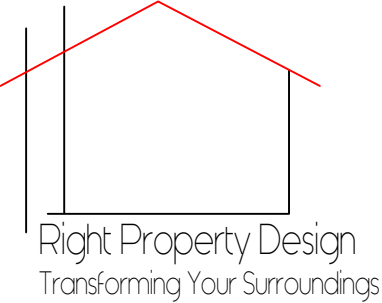

project:

**8 Greenland View
Worsbrough
S70 5JZ**

drg. title

PROPOSED FRONT ELEVATION

drg. status

☐ consultation issue ☐ measurement issue
☐ comment issue ☐ tender issue
☐ construction issue ☐ as-built issue

scale: 1:50 at A3

drawn by: JJW

approved by: —

date: Feb 2020



checked by: —

drg. no

008

rev
★

original drawing size A3

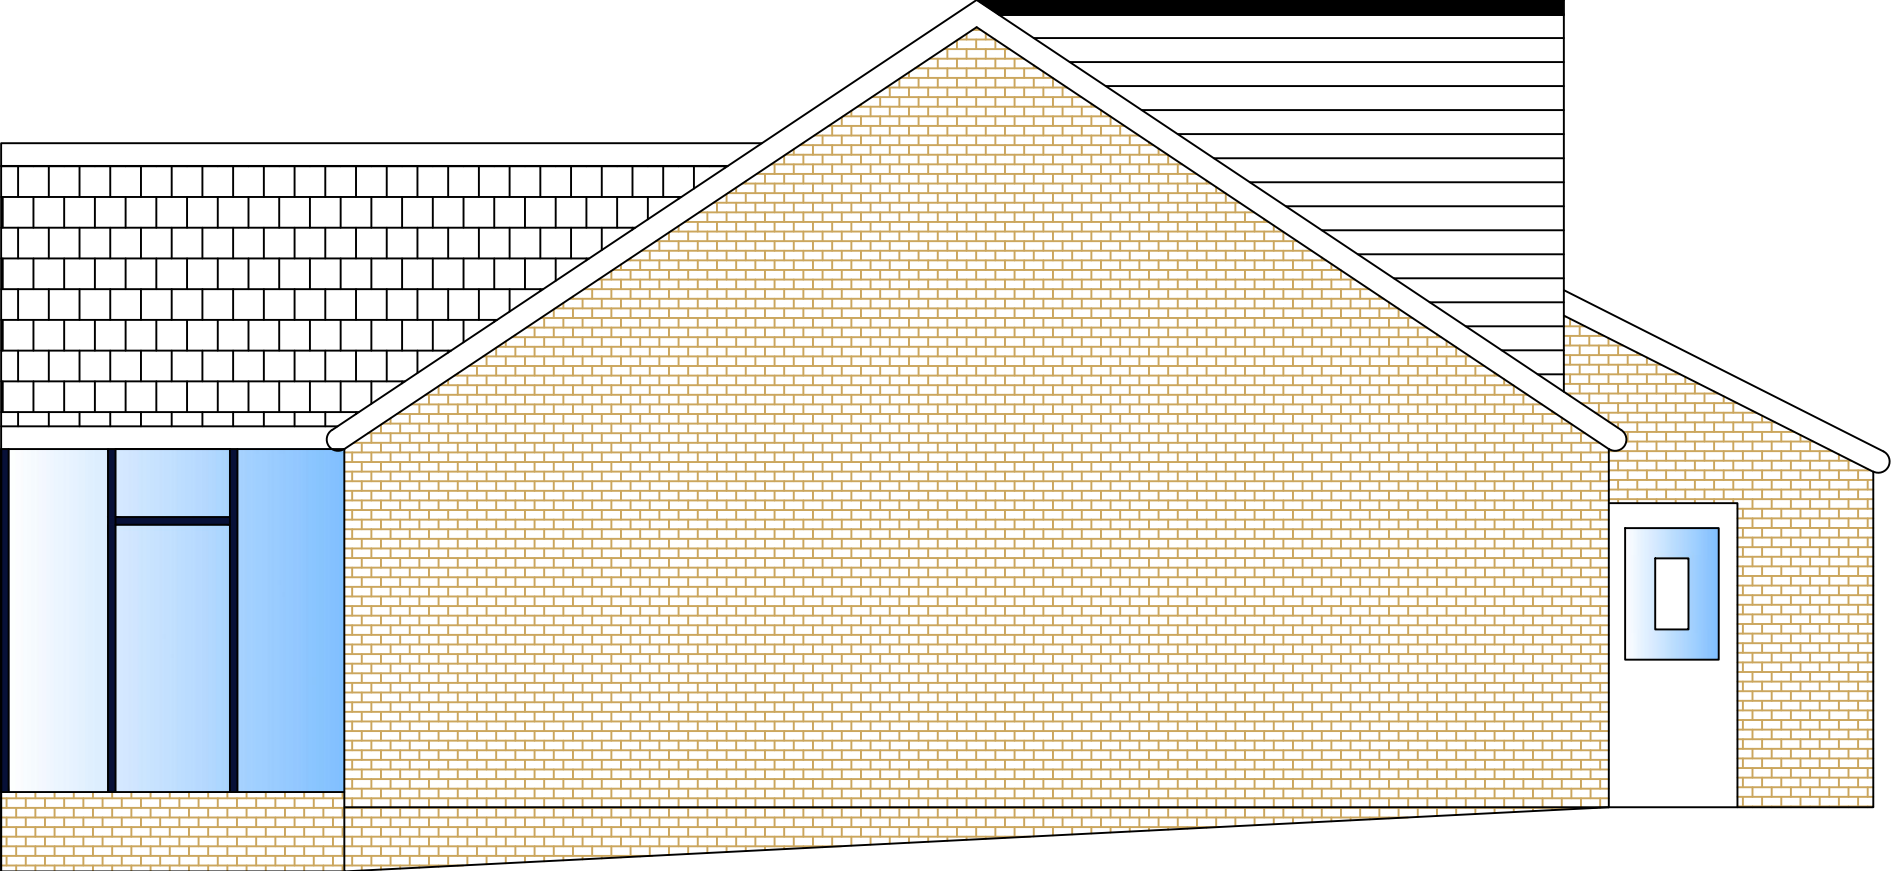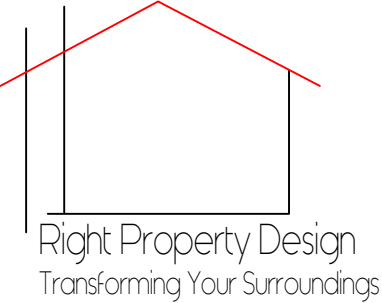

project:
**8 Greenland View
Worsbrough
S70 5JZ**

drg. title
PROPOSED SIDE ELEVATION



drg. status ☐ consultation issue ☐ measurement issue
☐ comment issue ☐ tender issue
☐ construction issue ☐ as-built issue

scale: 1:50 at A3 drawn by: JJW approved by: —

date: Feb 2020 checked by: —

drg. no **009** rev *

original drawing size A3

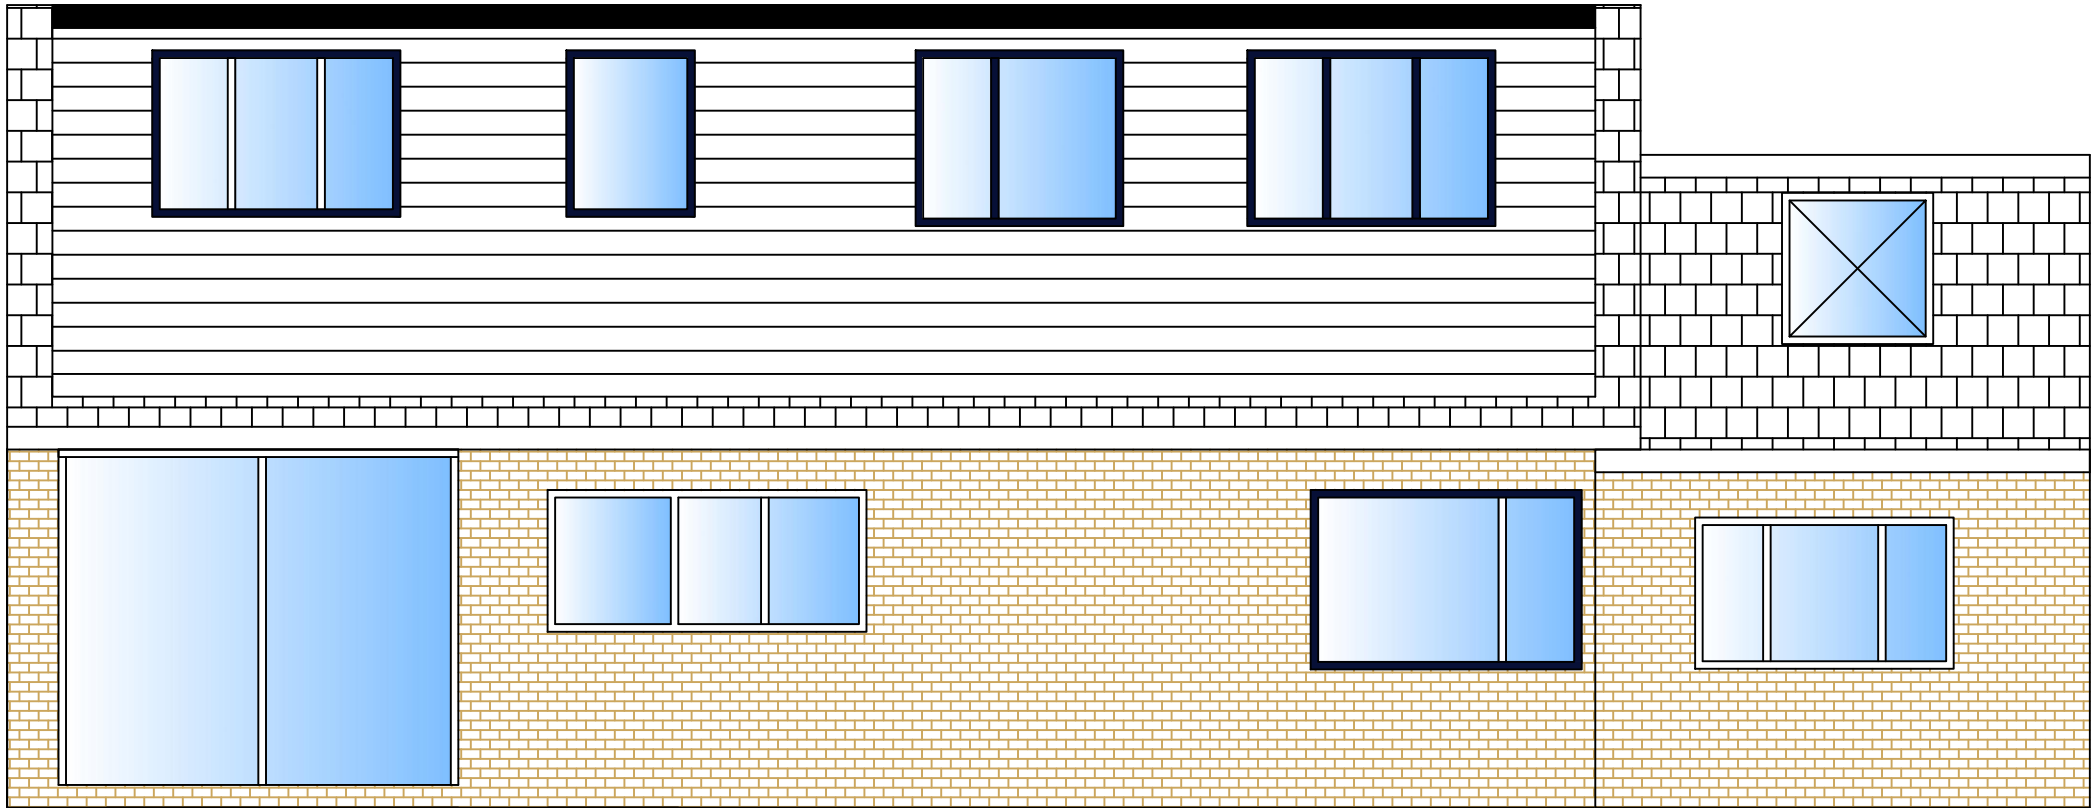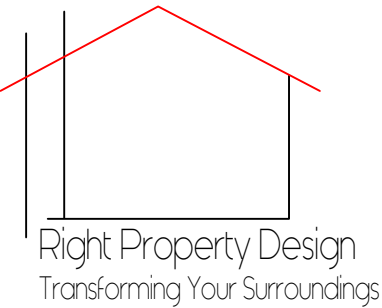

project:

**8 Greenland View
Worsbrough
S70 5JZ**

drg. title

PROPOSED REAR ELEVATION

drg. status



☐ consultation issue ☐ measurement issue
☐ comment issue ☐ tender issue
☐ construction issue ☐ as-built issue

scale: 1:50 at A3 drawn by: JJW approved by: —

date: Feb 2020 checked by: —

drg. no **010** rev *

original drawing size A3

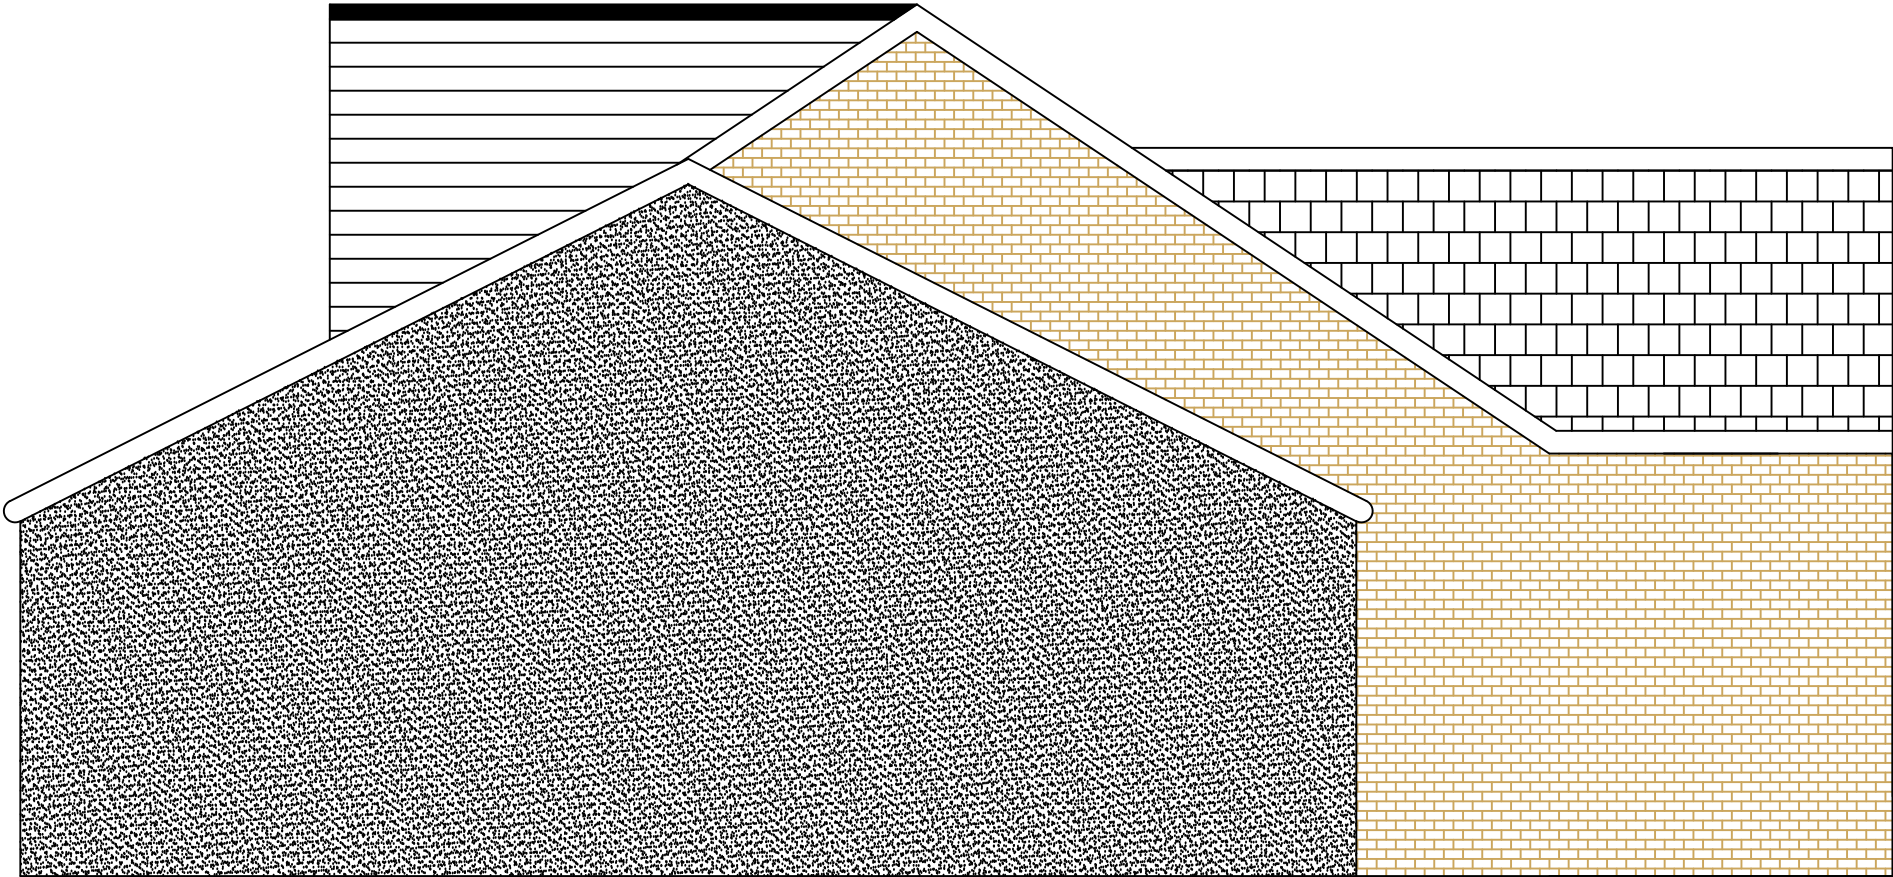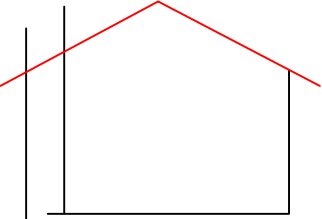

Right Property Design
Transforming Your Surroundings

project:
**8 Greenland View
Worsbrough
S70 5JZ**

drg. title
PROPOSED SIDE ELEVATION

drg. status ☐ consultation issue ☐ measurement issue
☐ comment issue ☐ tender issue
☐ construction issue ☐ as-built issue

scale: 1:50 at A3 drawn by: JJW approved by: —

date: Feb 2020 checked by: —

drg. no **011** rev *

original drawing size A3