




SITE SECTION A-A 1:100



ELEVATION 1A (WITH PROPOSED SCREENING)

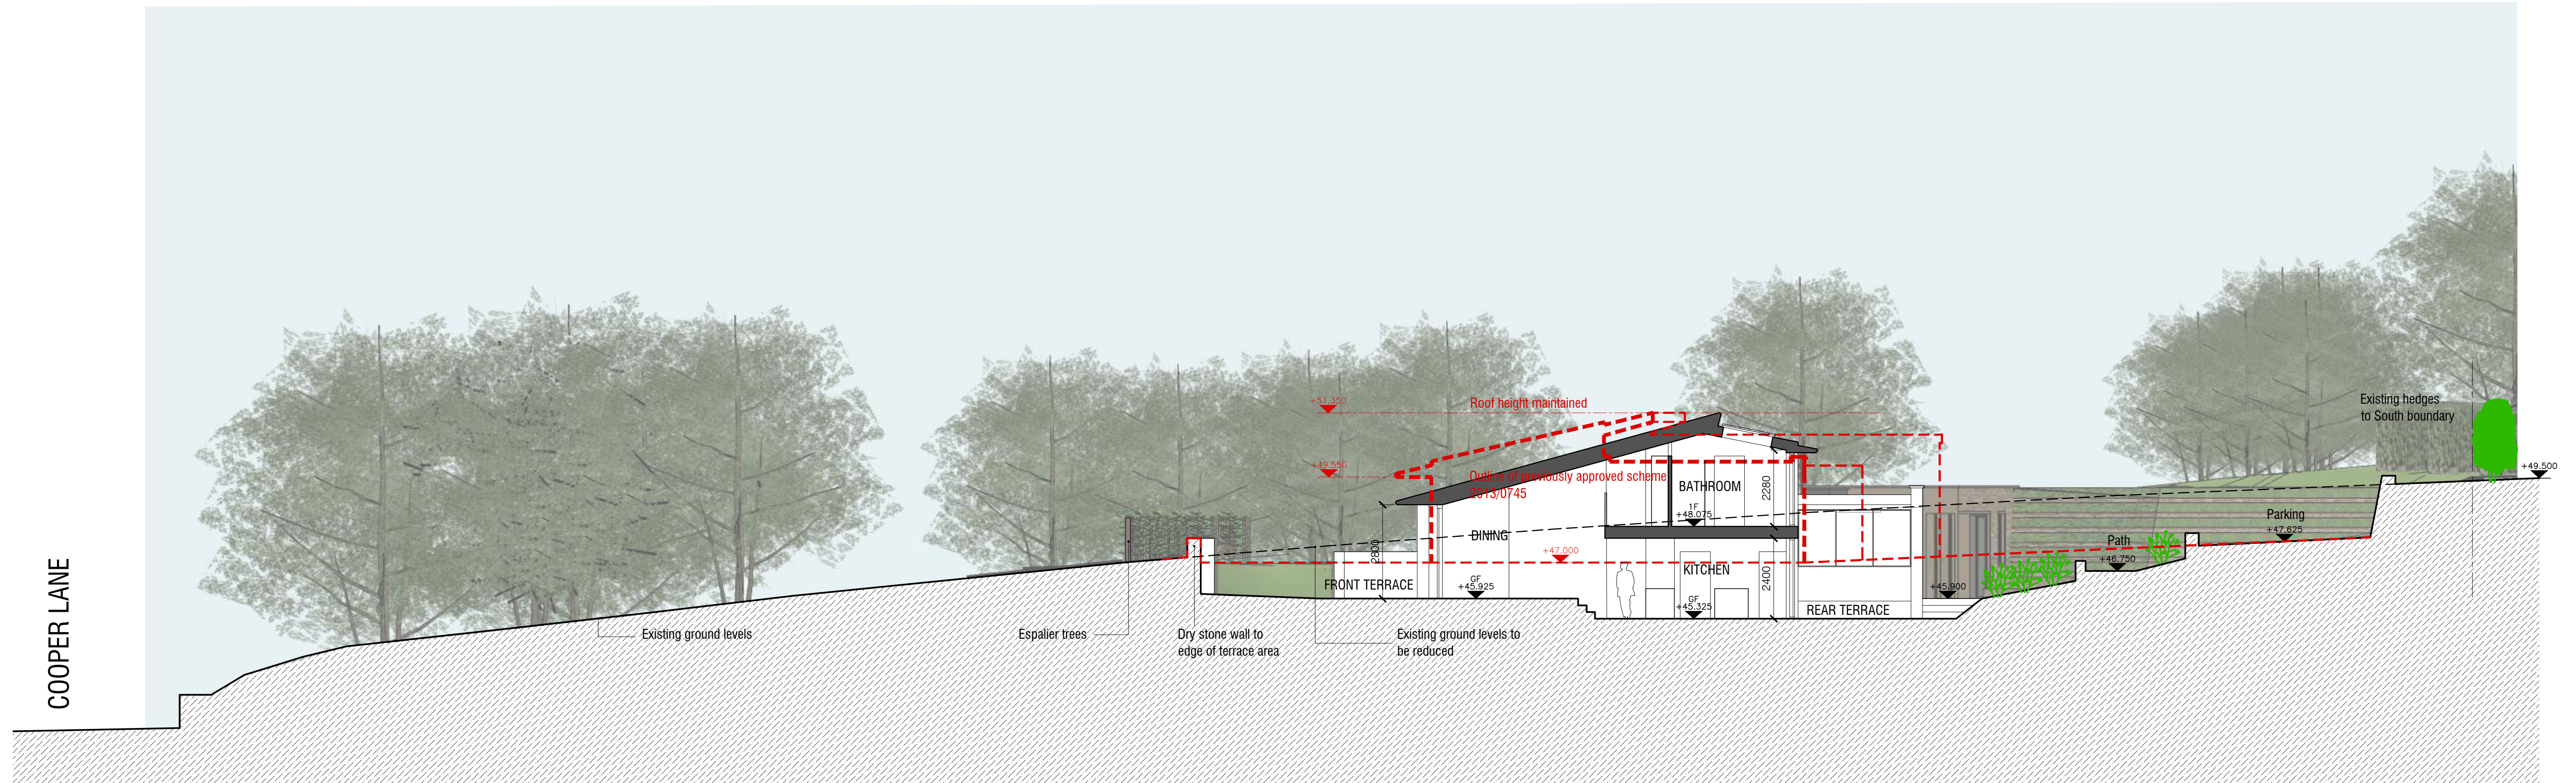

C KEYPLAN AMENDED 18-02-16
B REDRAWN TO SUIT REPOSITIONING OF BUILDING AND AMENDED LEVELS 27-01-16

Revision
AXIS
architecture
Talbot Chambers 2-6 North Church Street Sheffield S1 2DH
tel: +44(0)114 2490944 fax: +44(0)114 2490966 www.axis-architecture.com

COOPER LANE, HOYLANDSWAINE
CONTOUR HOUSE
MR & MRS JONES

SITE SECTION
AND SCREENED FRONT ELEVATION

A1 Scale A3 Scale Date Drawn By
1:100 1:200 OCT 2015 A X I S

Drawing Number
26935(04)03
PLANNING
Revision
C

© COPYRIGHT EXISTS ON ALL DESIGN AND INFORMATION SHOWN
DO NOT SCALE for construction and verify all dimensions prior to manufacture