



|                |         |
|----------------|---------|
| Drawing No.    | Rev No. |
| MRJ001    -004 |         |

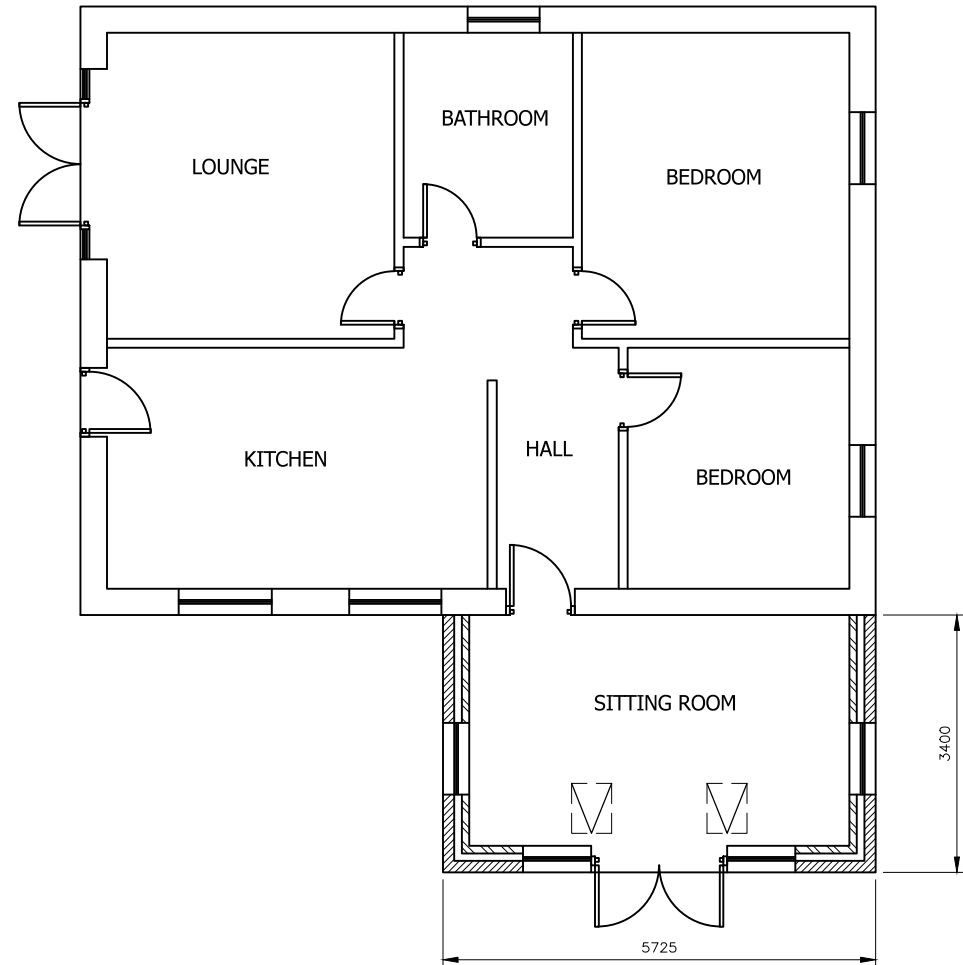

PROPOSED GROUND FLOOR PLAN  
SCALE 1:100 AT A3

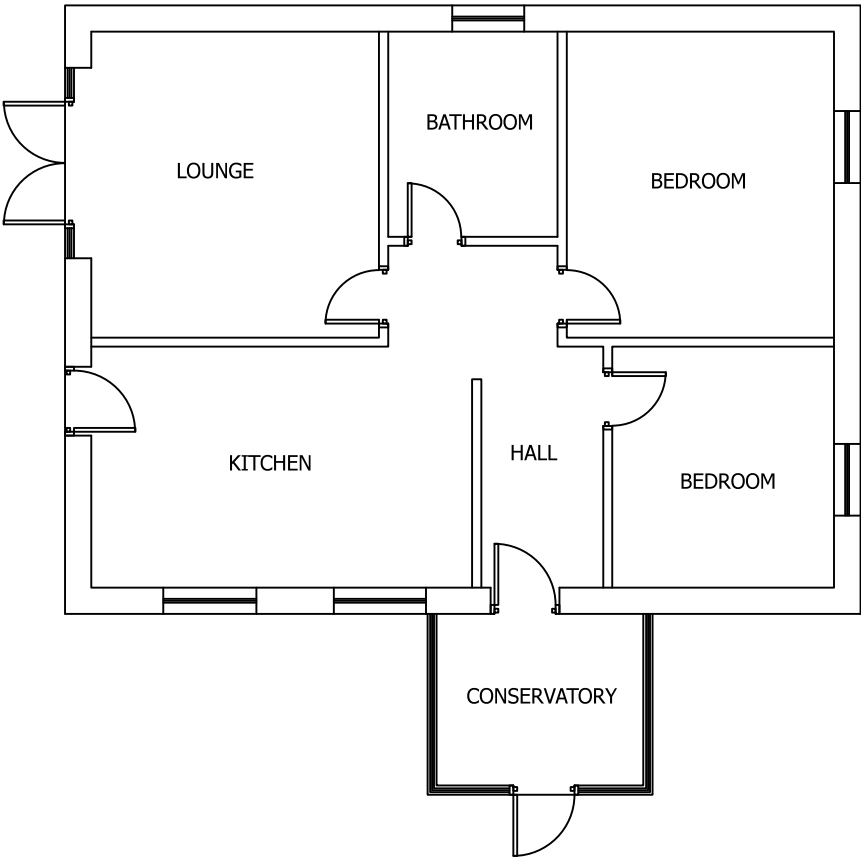

EXISTING GROUND FLOOR PLAN  
SCALE 1:100 AT A3

DO NOT SCALE: Contractor to check all dimensions and report any omissions or errors

NOTES

| Rev | Description | By | Chk | App | Date |
|-----|-------------|----|-----|-----|------|
|-----|-------------|----|-----|-----|------|

JRB DESIGNS Ltd  
1 Saville Road  
Cudworth  
Barnsley  
S72 8LT  
Tel: 01226 383542  
Fax: 01226 380078  
Mob: 07970 541192  
Email: john@jrbdesigns.co.uk

This drawing is copyright. © jrbdesigns Ltd.

Client

MR. R JULIAN

Drawing Title

PROPOSED PLANS

Address

93 VERNON ROAD  
WARD GREEN  
BARNSELEY  
S70 5HH

Project Title:

PROPOSED SINGLE STOREY  
FRONT EXTENSION

Purpose of Issue:

PLANNING

Drawing Status

FIRST ISSUE

|                         |                    |                                   |
|-------------------------|--------------------|-----------------------------------|
| Scale at A3<br>AS SHOWN | Drawn By<br>JRB    | Date<br>14/07/2015                |
| Checked By              | Date<br>14/07/2015 | Approved By<br>Date<br>14/07/2015 |
| Project No.<br>MRJ001   | Drawing No.<br>004 | Revision<br>-                     |

APPROVAL ☐ INFORMATION ☐ TENDER ☐ CONTRACT ☐ CONSTRUCTION ☐