





FRONT ELEVATION

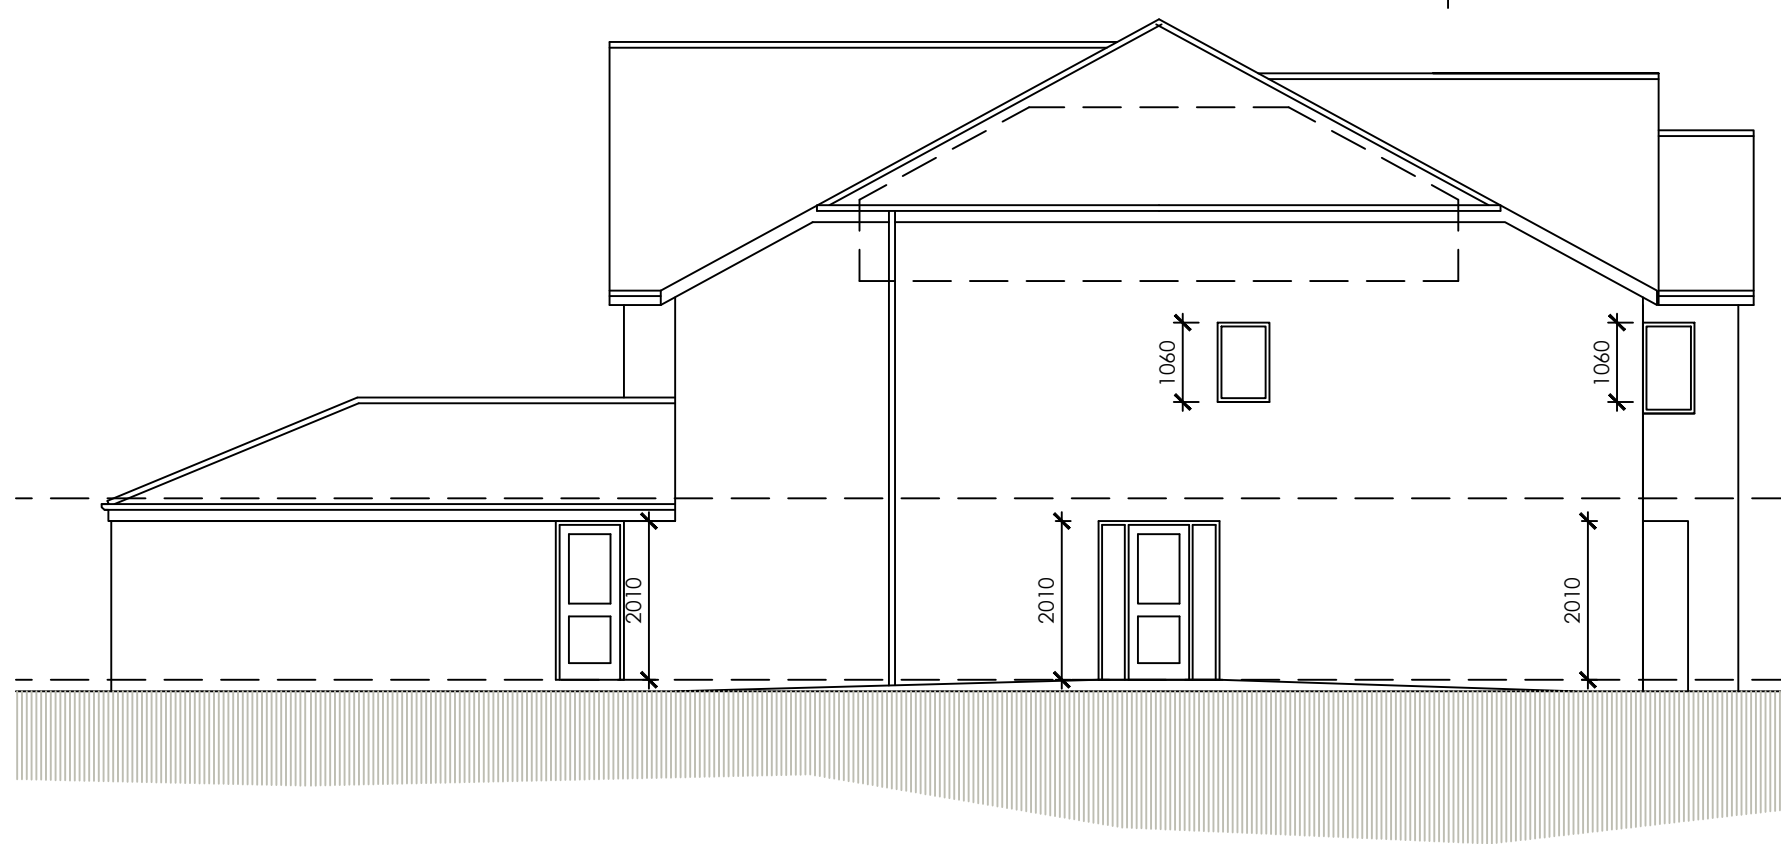


SIDE ELEVATION




REAR ELEVATION

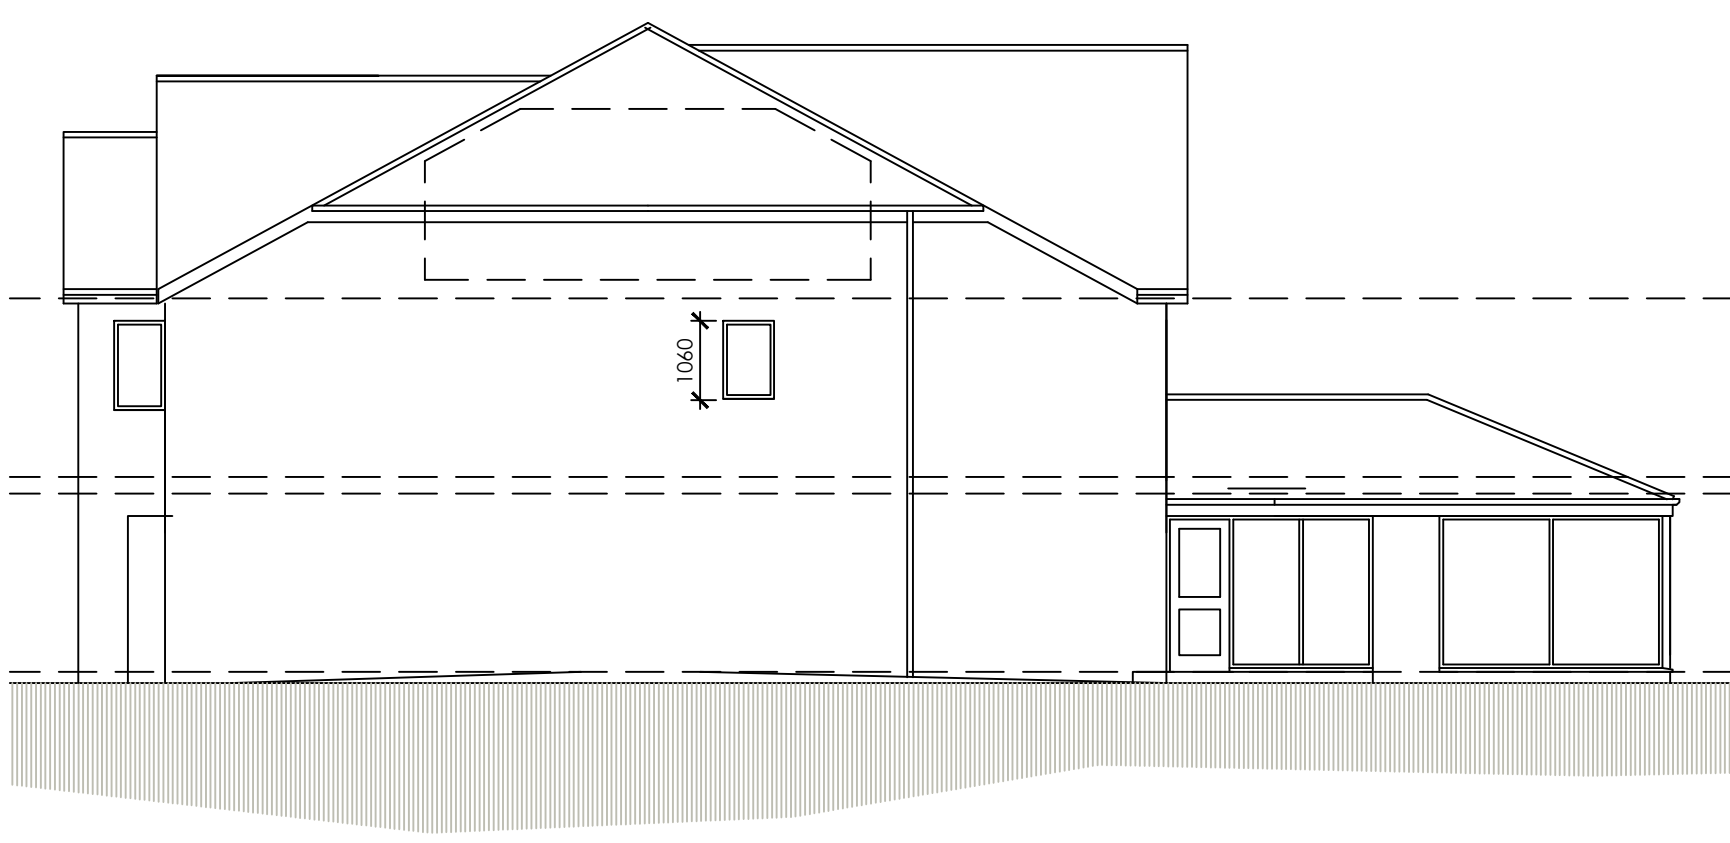

SIDE ELEVATION

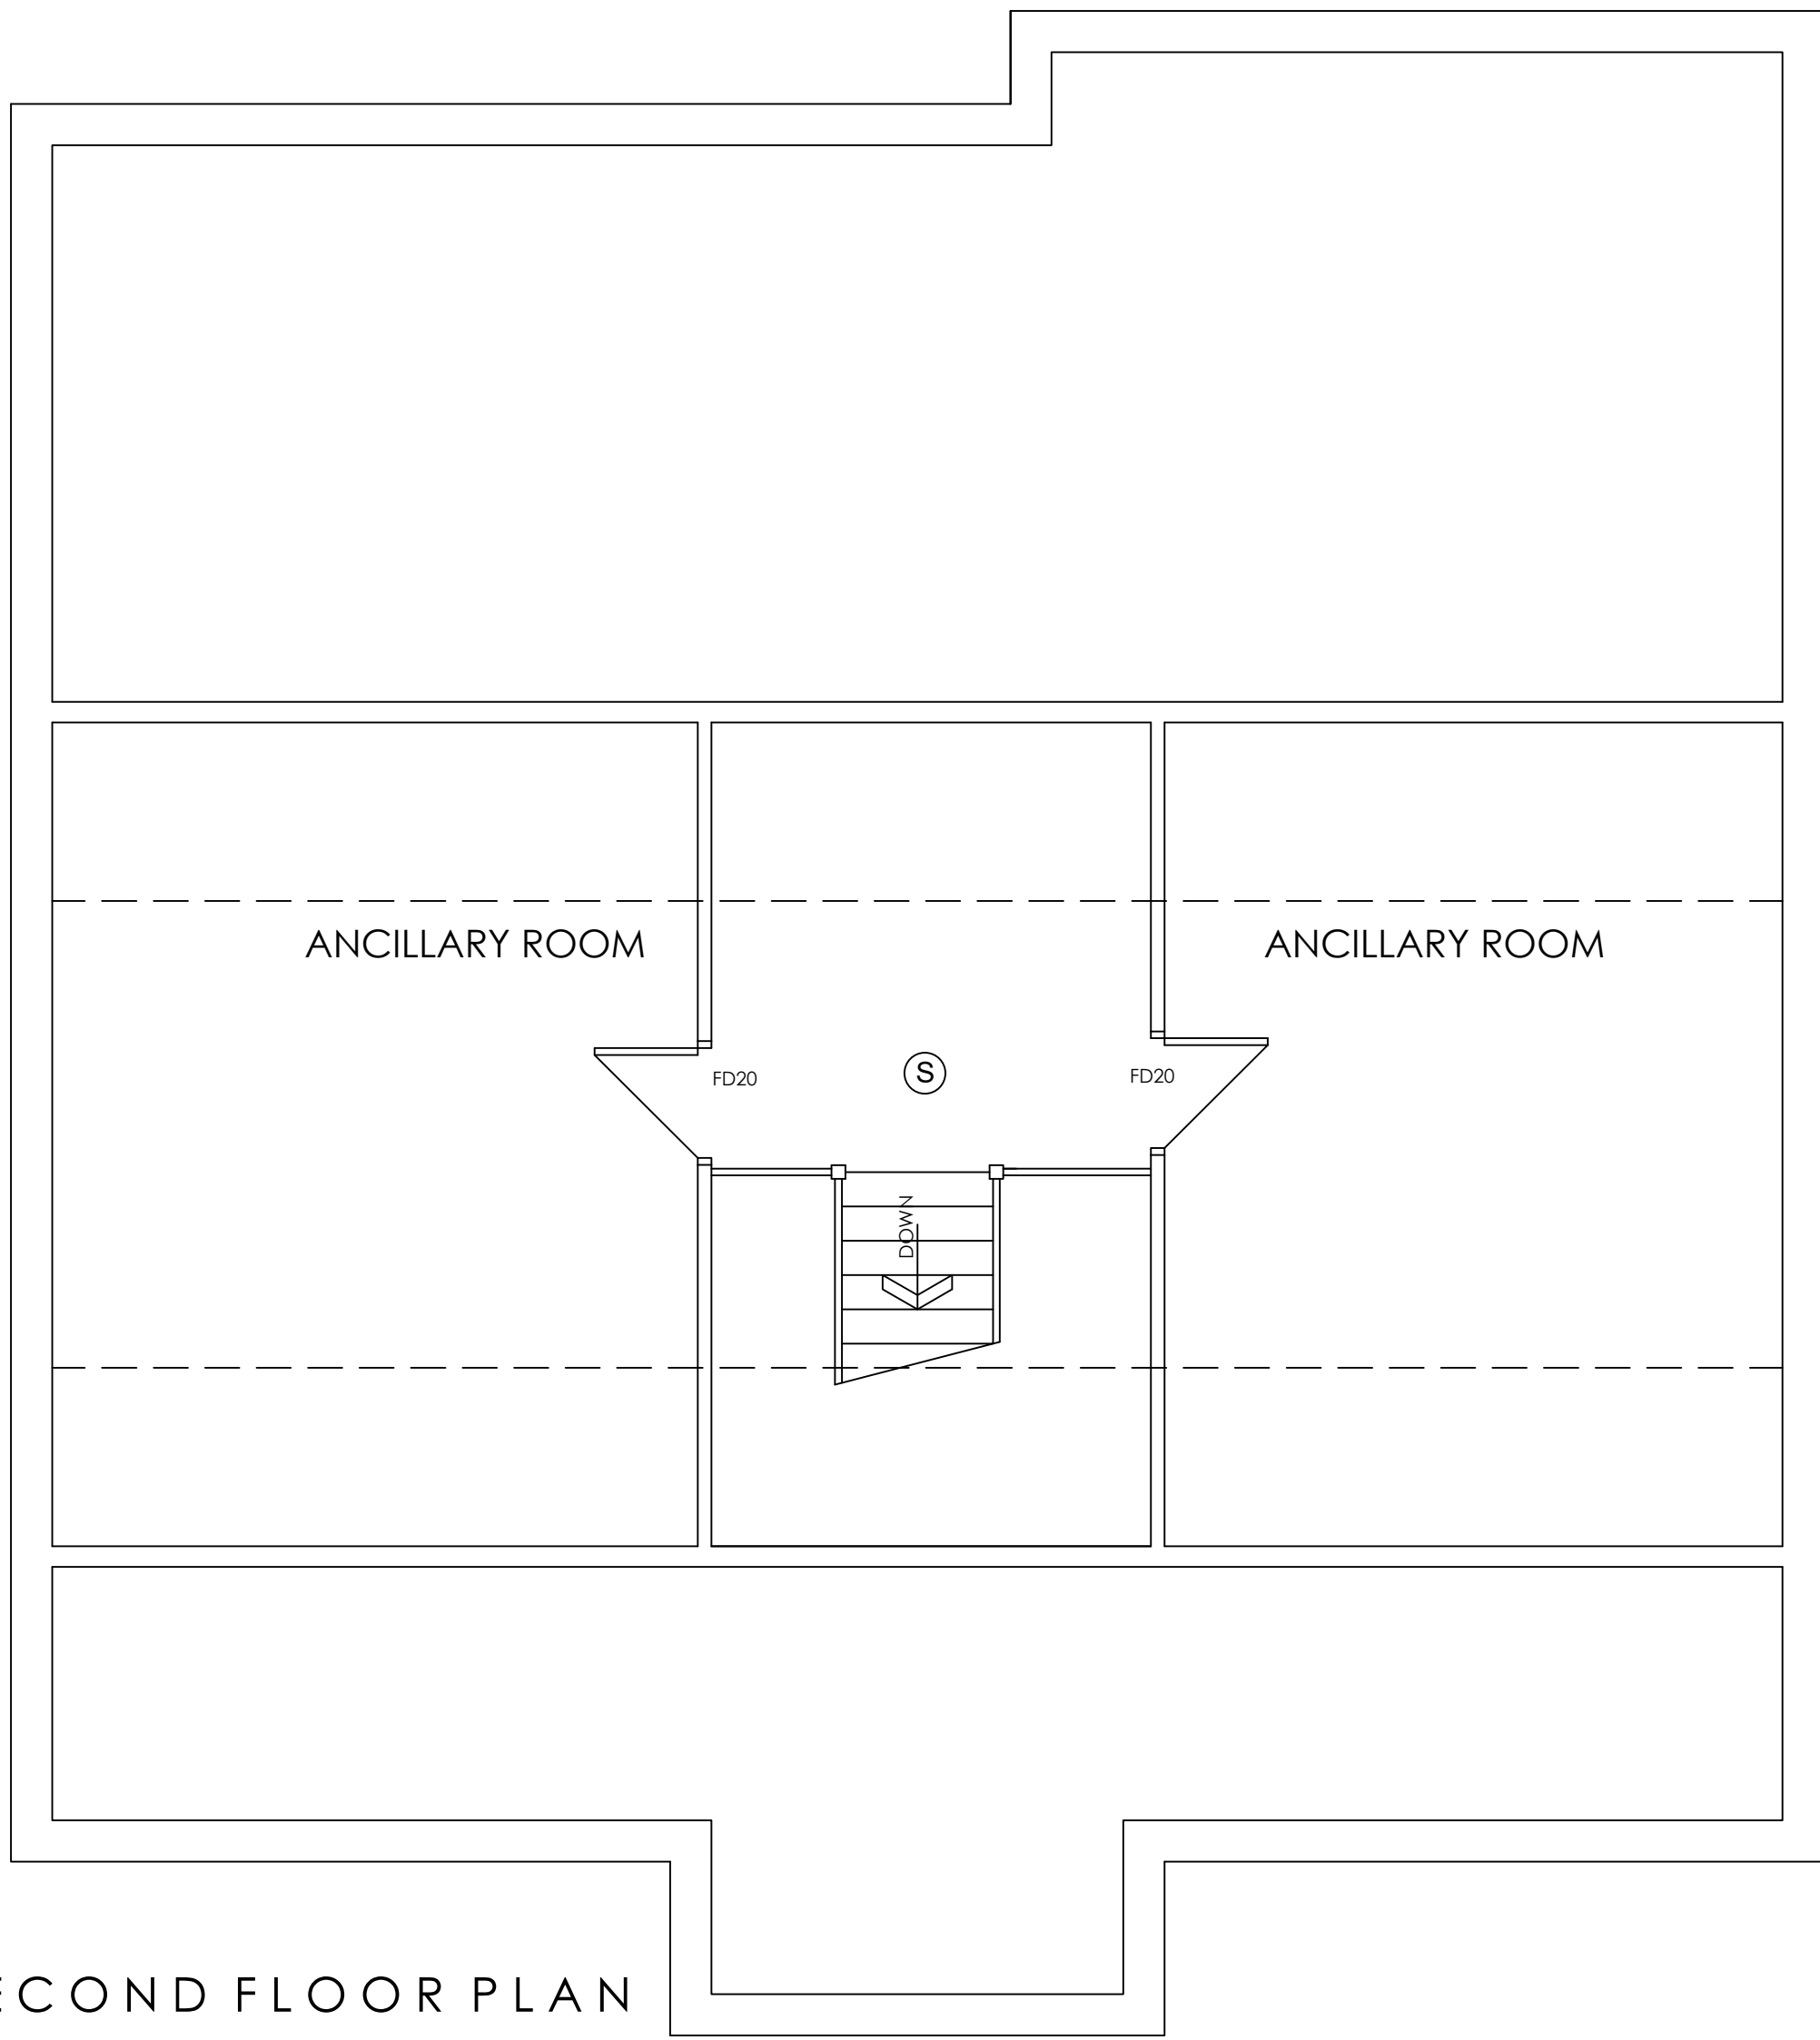

SECOND FLOOR PLAN

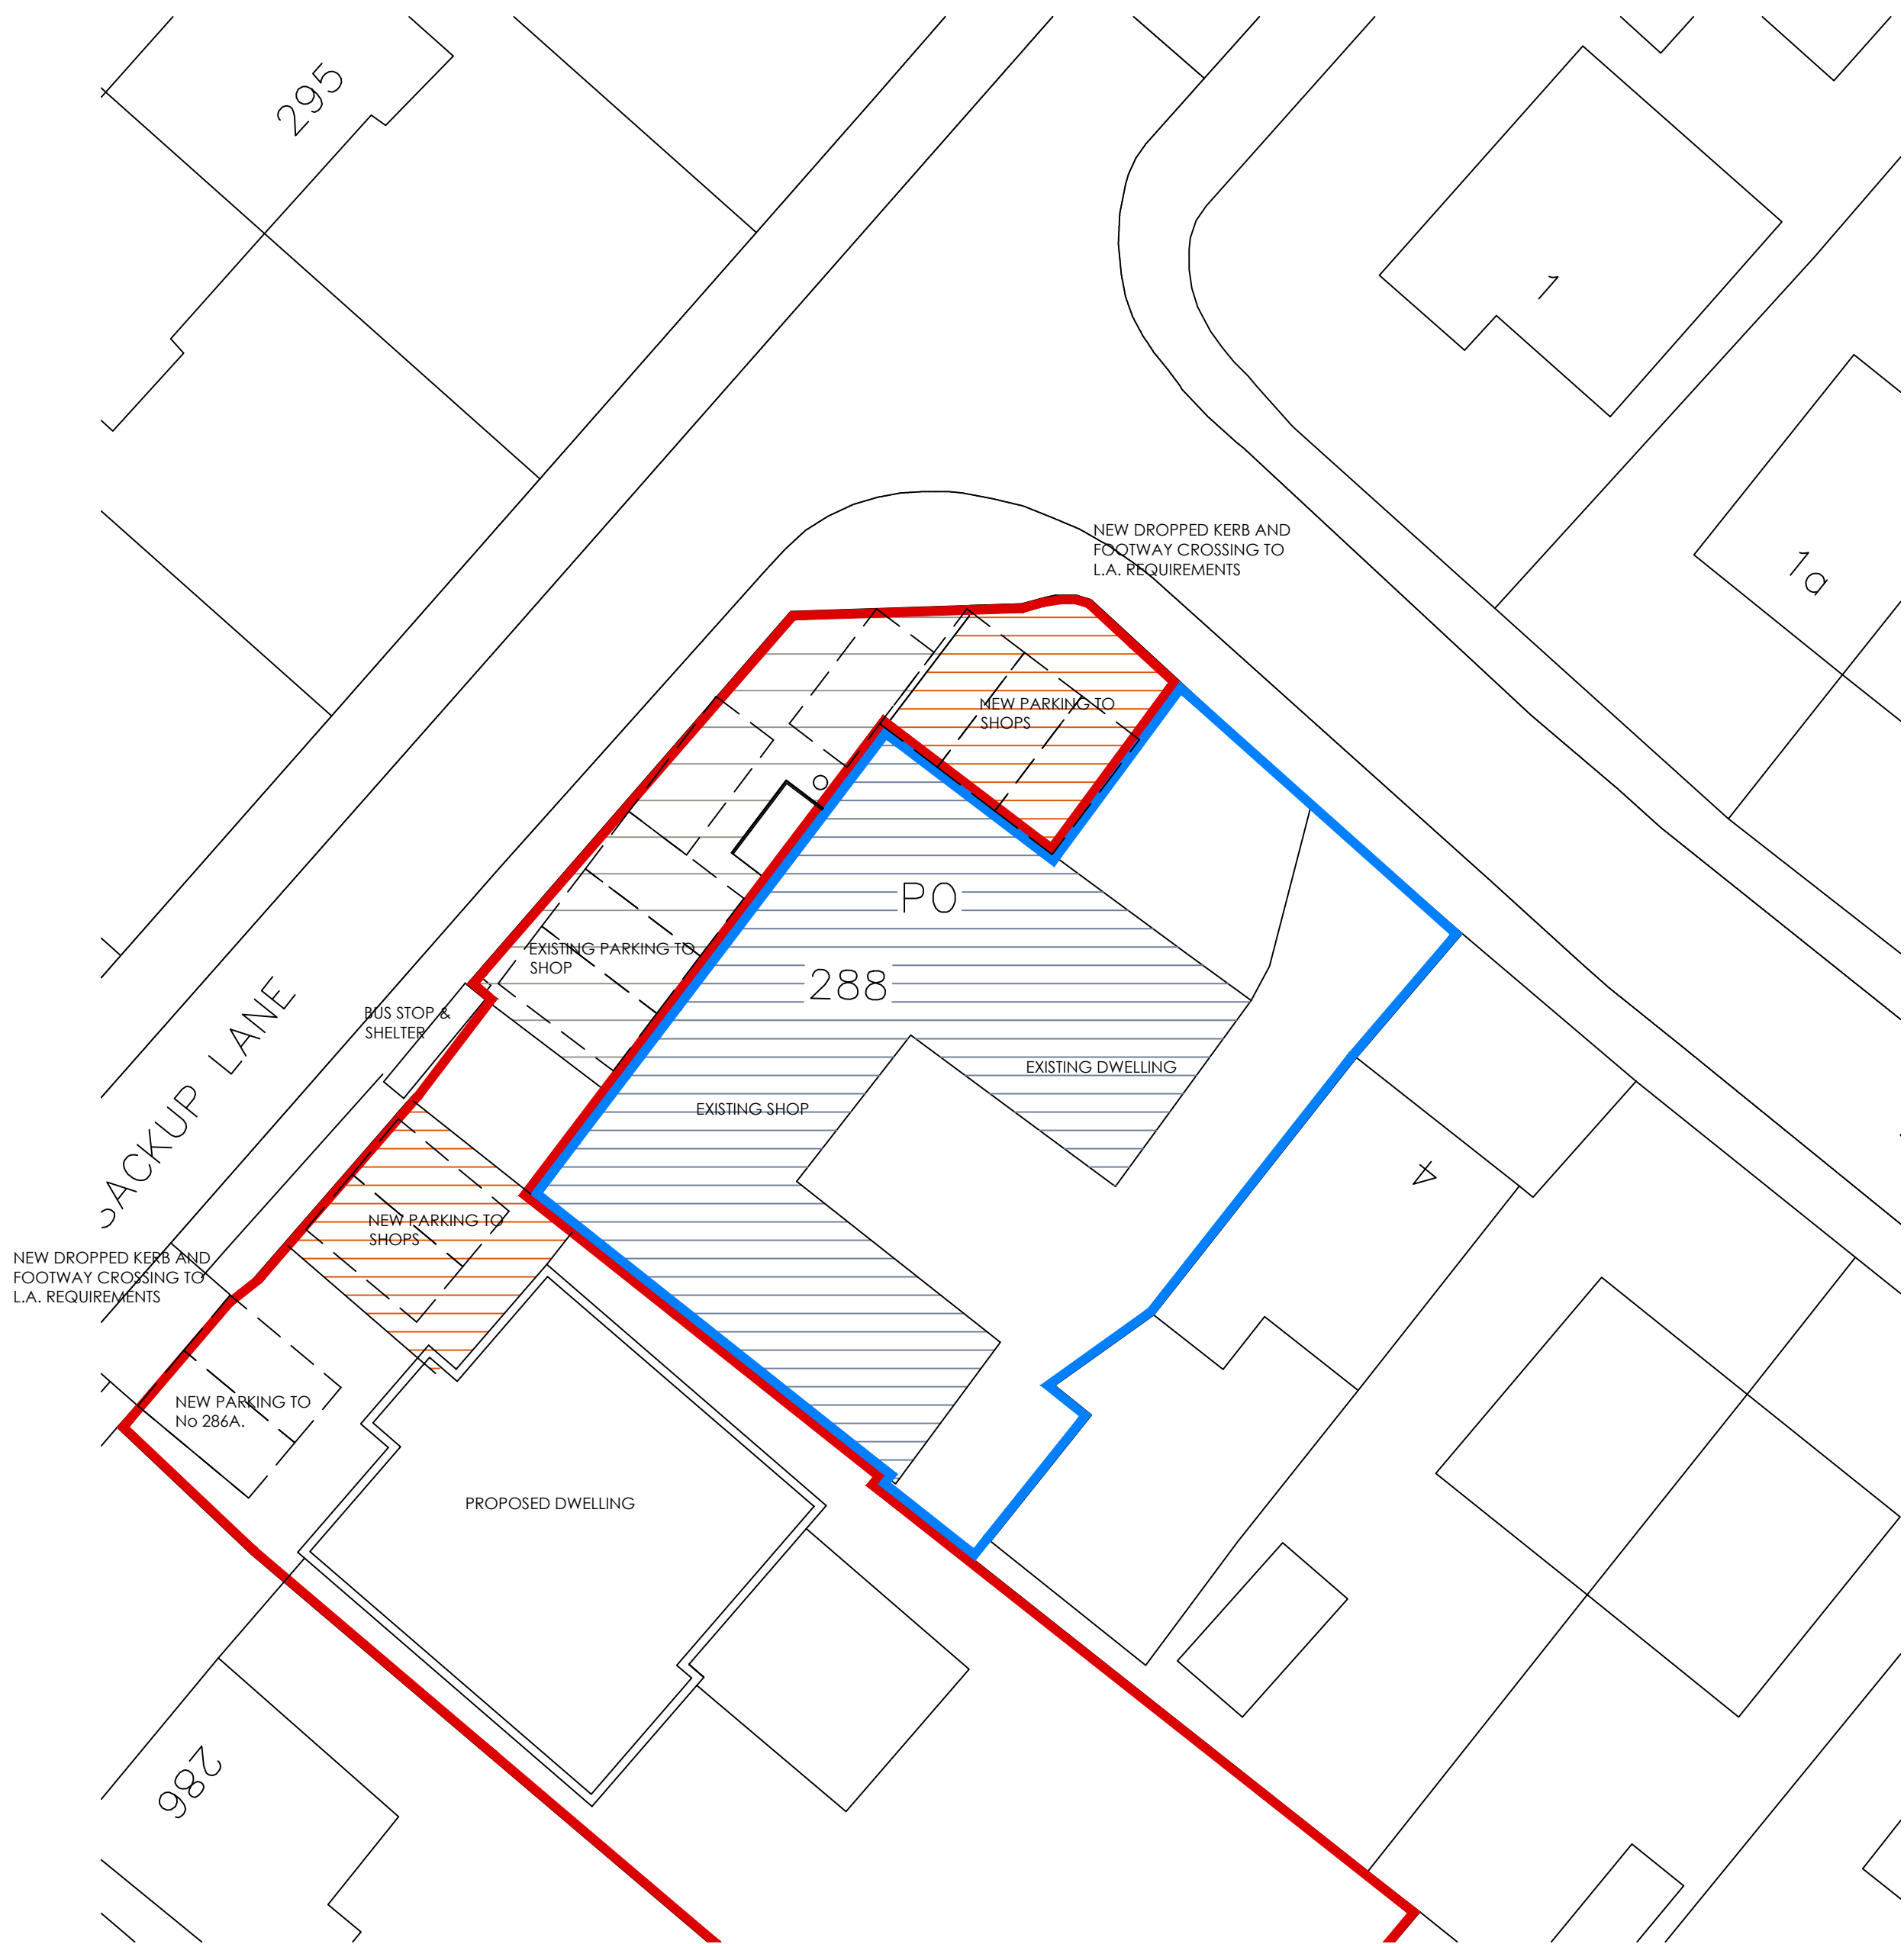

SITE PLAN
SCALE 1:200



LOCATION P L A N
SCALE 1:1250



White Agus

PARTNERSHIP

ARCHITECTURAL SERVICES

OFFICE ONE,
34 VICTORIA ROAD,
BARNSELEY,
S70 2BU

Phone: 01226 208482
Email: info@whiteaguspartnership.co.uk
Web: www.whiteaguspartnership.co.uk

Project.
PROPOSED DWELLING & RETAIL UNITS AT
286A SACKUP LANE, STAINCROSS,
BARNSELEY S75 5BA

Client.
MRS RAJBIR BAINES

Drawing
Title.
SECOND FLOOR PLAN & ELEVATIONS

Date.
SEPT 2018

Scale.
1:50 & 1:100 @ A1

Ref.
17-198

Dwg. No.
05

Rev.
1

Date	Suffix	Description	Date	Suffix	Description
07-11-18	A	GENERAL REVISIONS	08-04-19	F	ART STONE SURROUNDS ADDED TO EXTERNAL OPENINGS
14-01-19	B	REVISED TO CLIENTS REQUIREMENTS	09-04-19	G	ELEVATIONS CORRECTED
13-05-19	C	REVISED FOLLOWING MEETING WITH P.O.	23-05-19	H	UPDATED FOR BUILDING REGULATIONS APPLICATION
28-05-19	D	EXTERNAL MATERIALS ADDED	15-07-19	I	ROOF REVISED
01-04-19	E	QUONS REMOVED AS DEMANDED BY P.O.			