

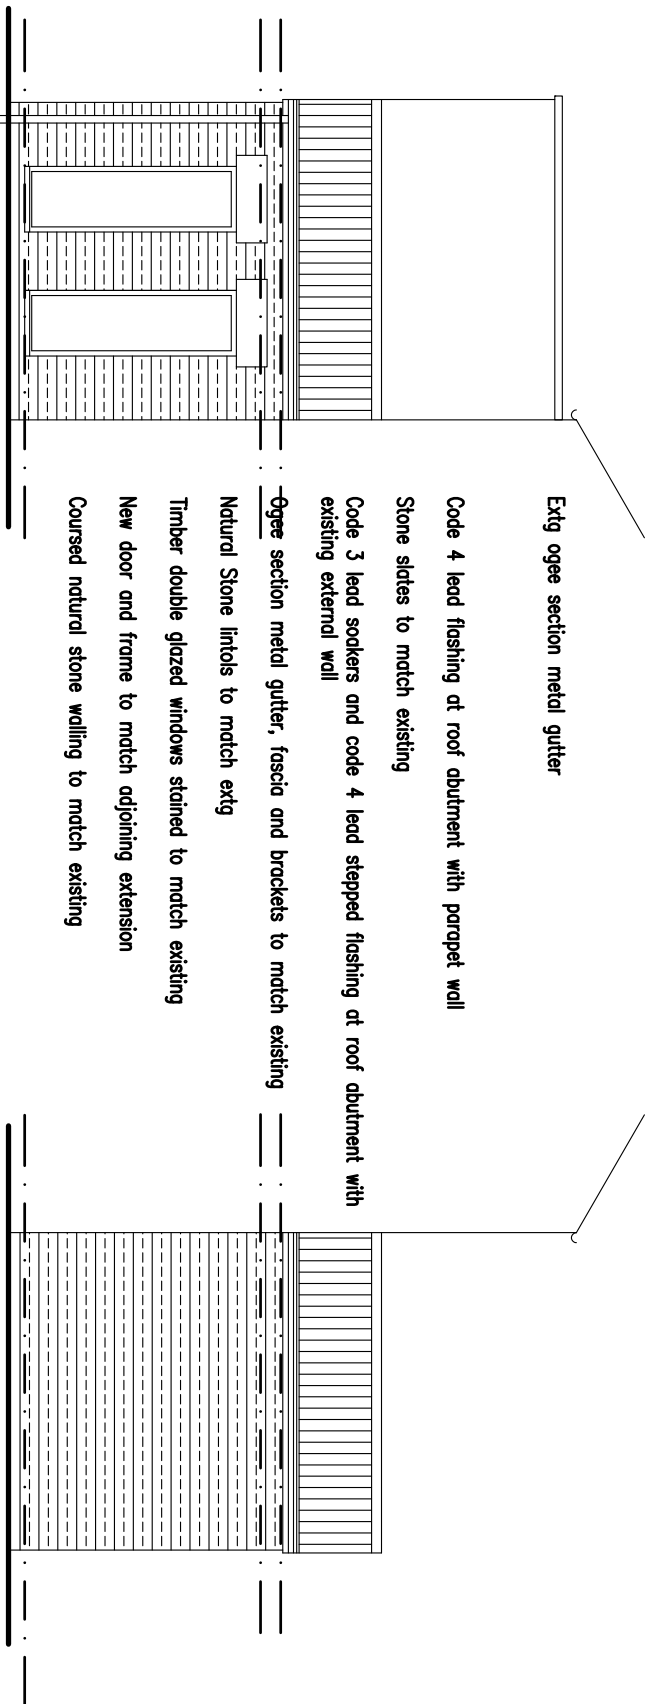
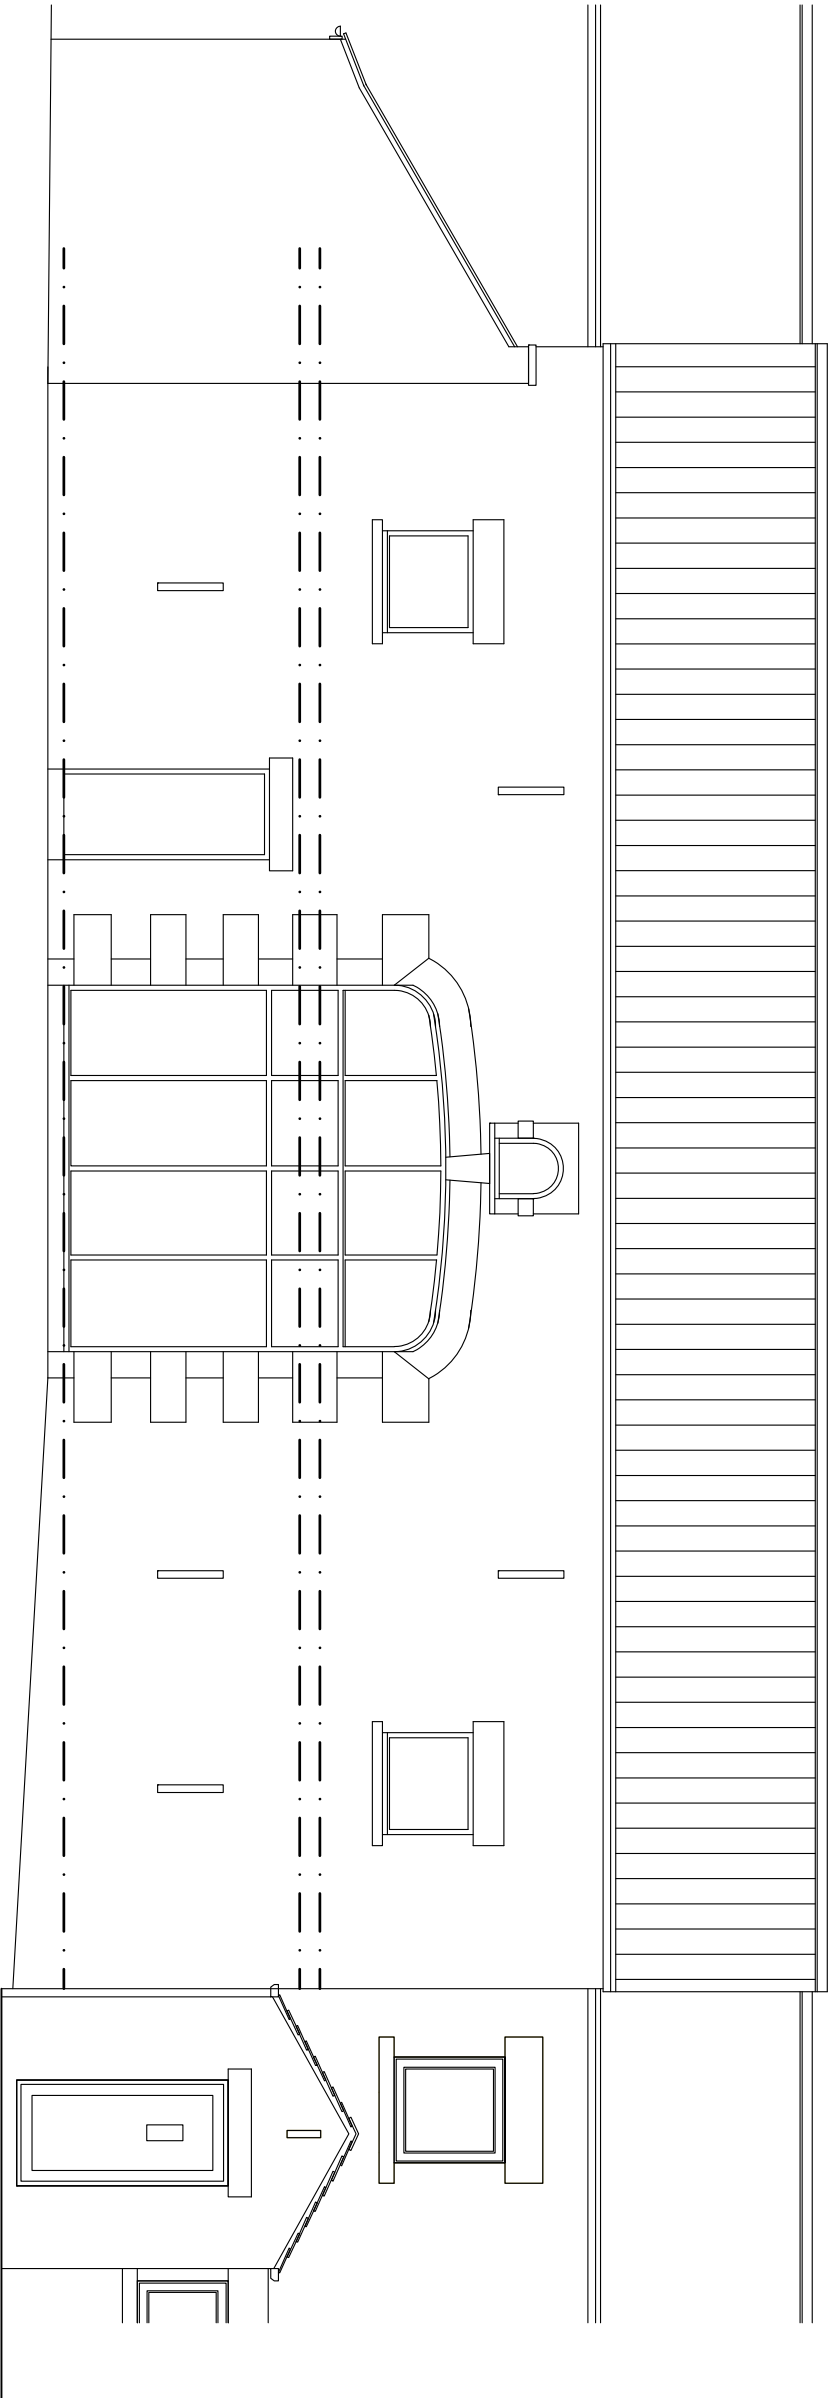
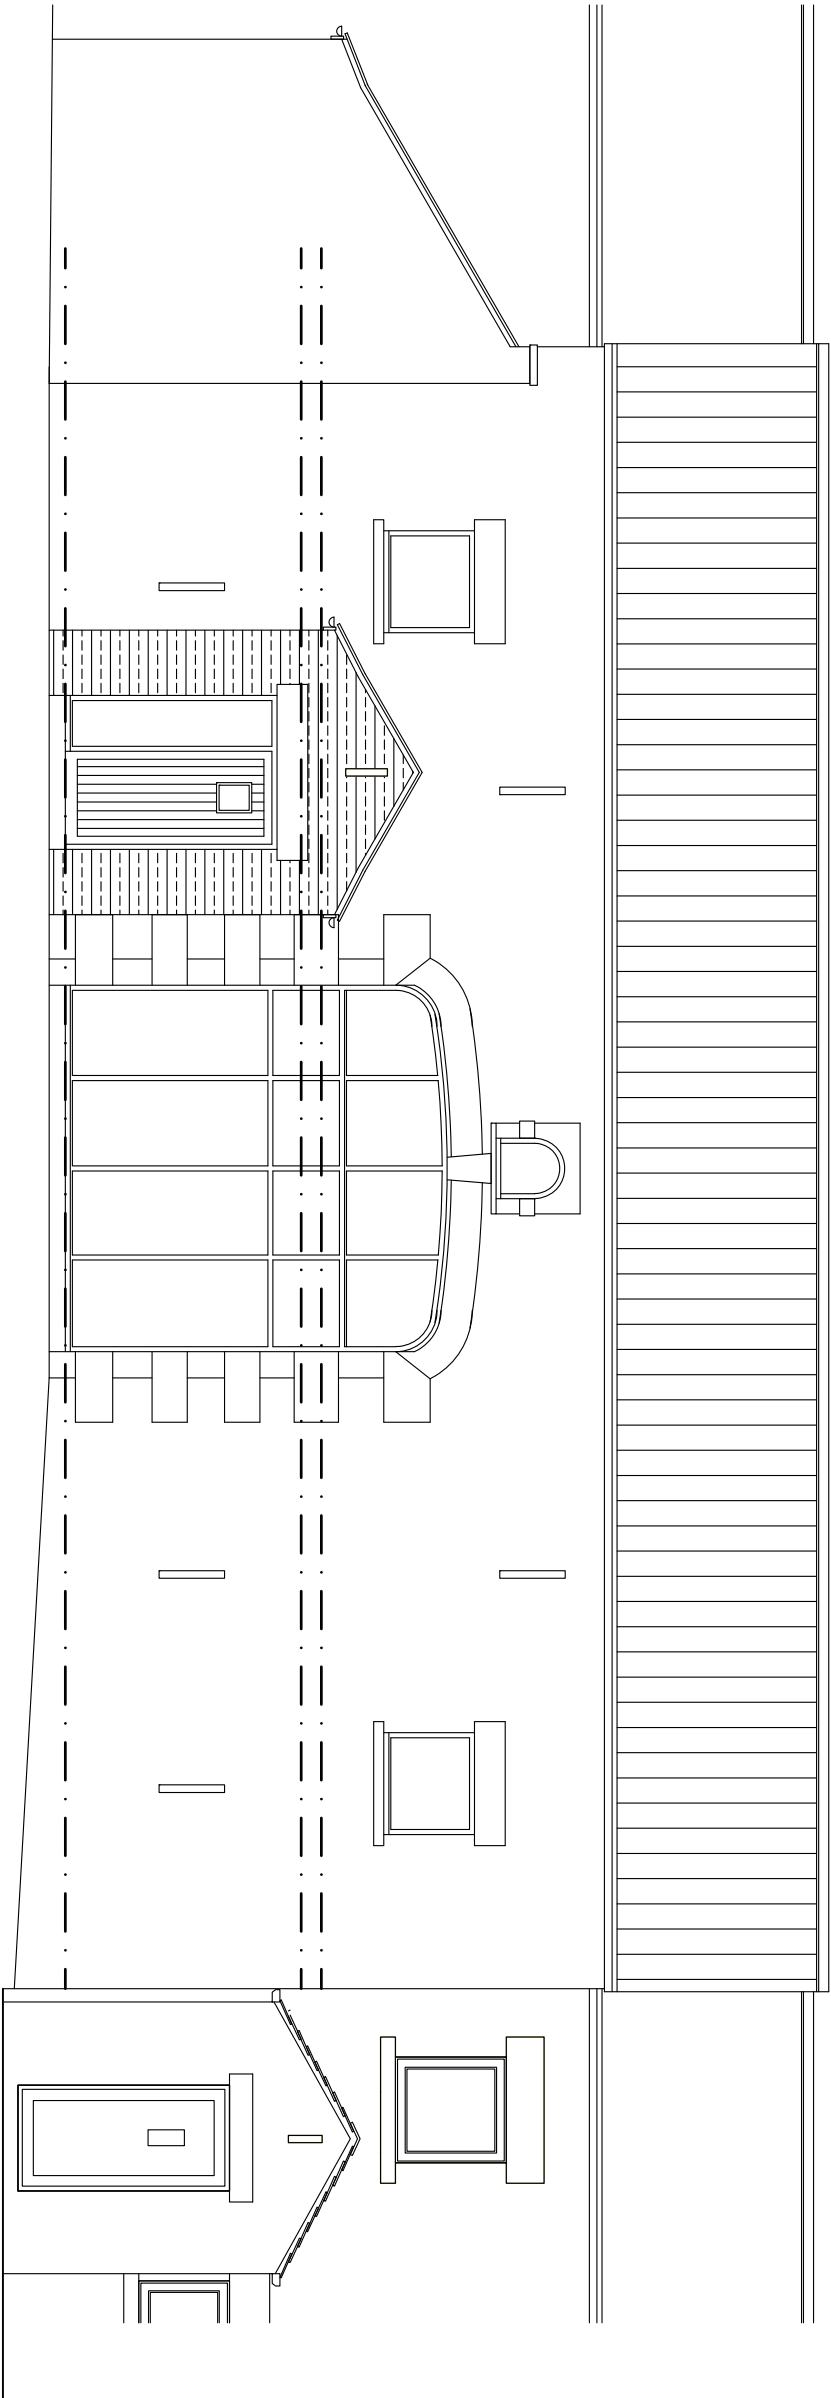
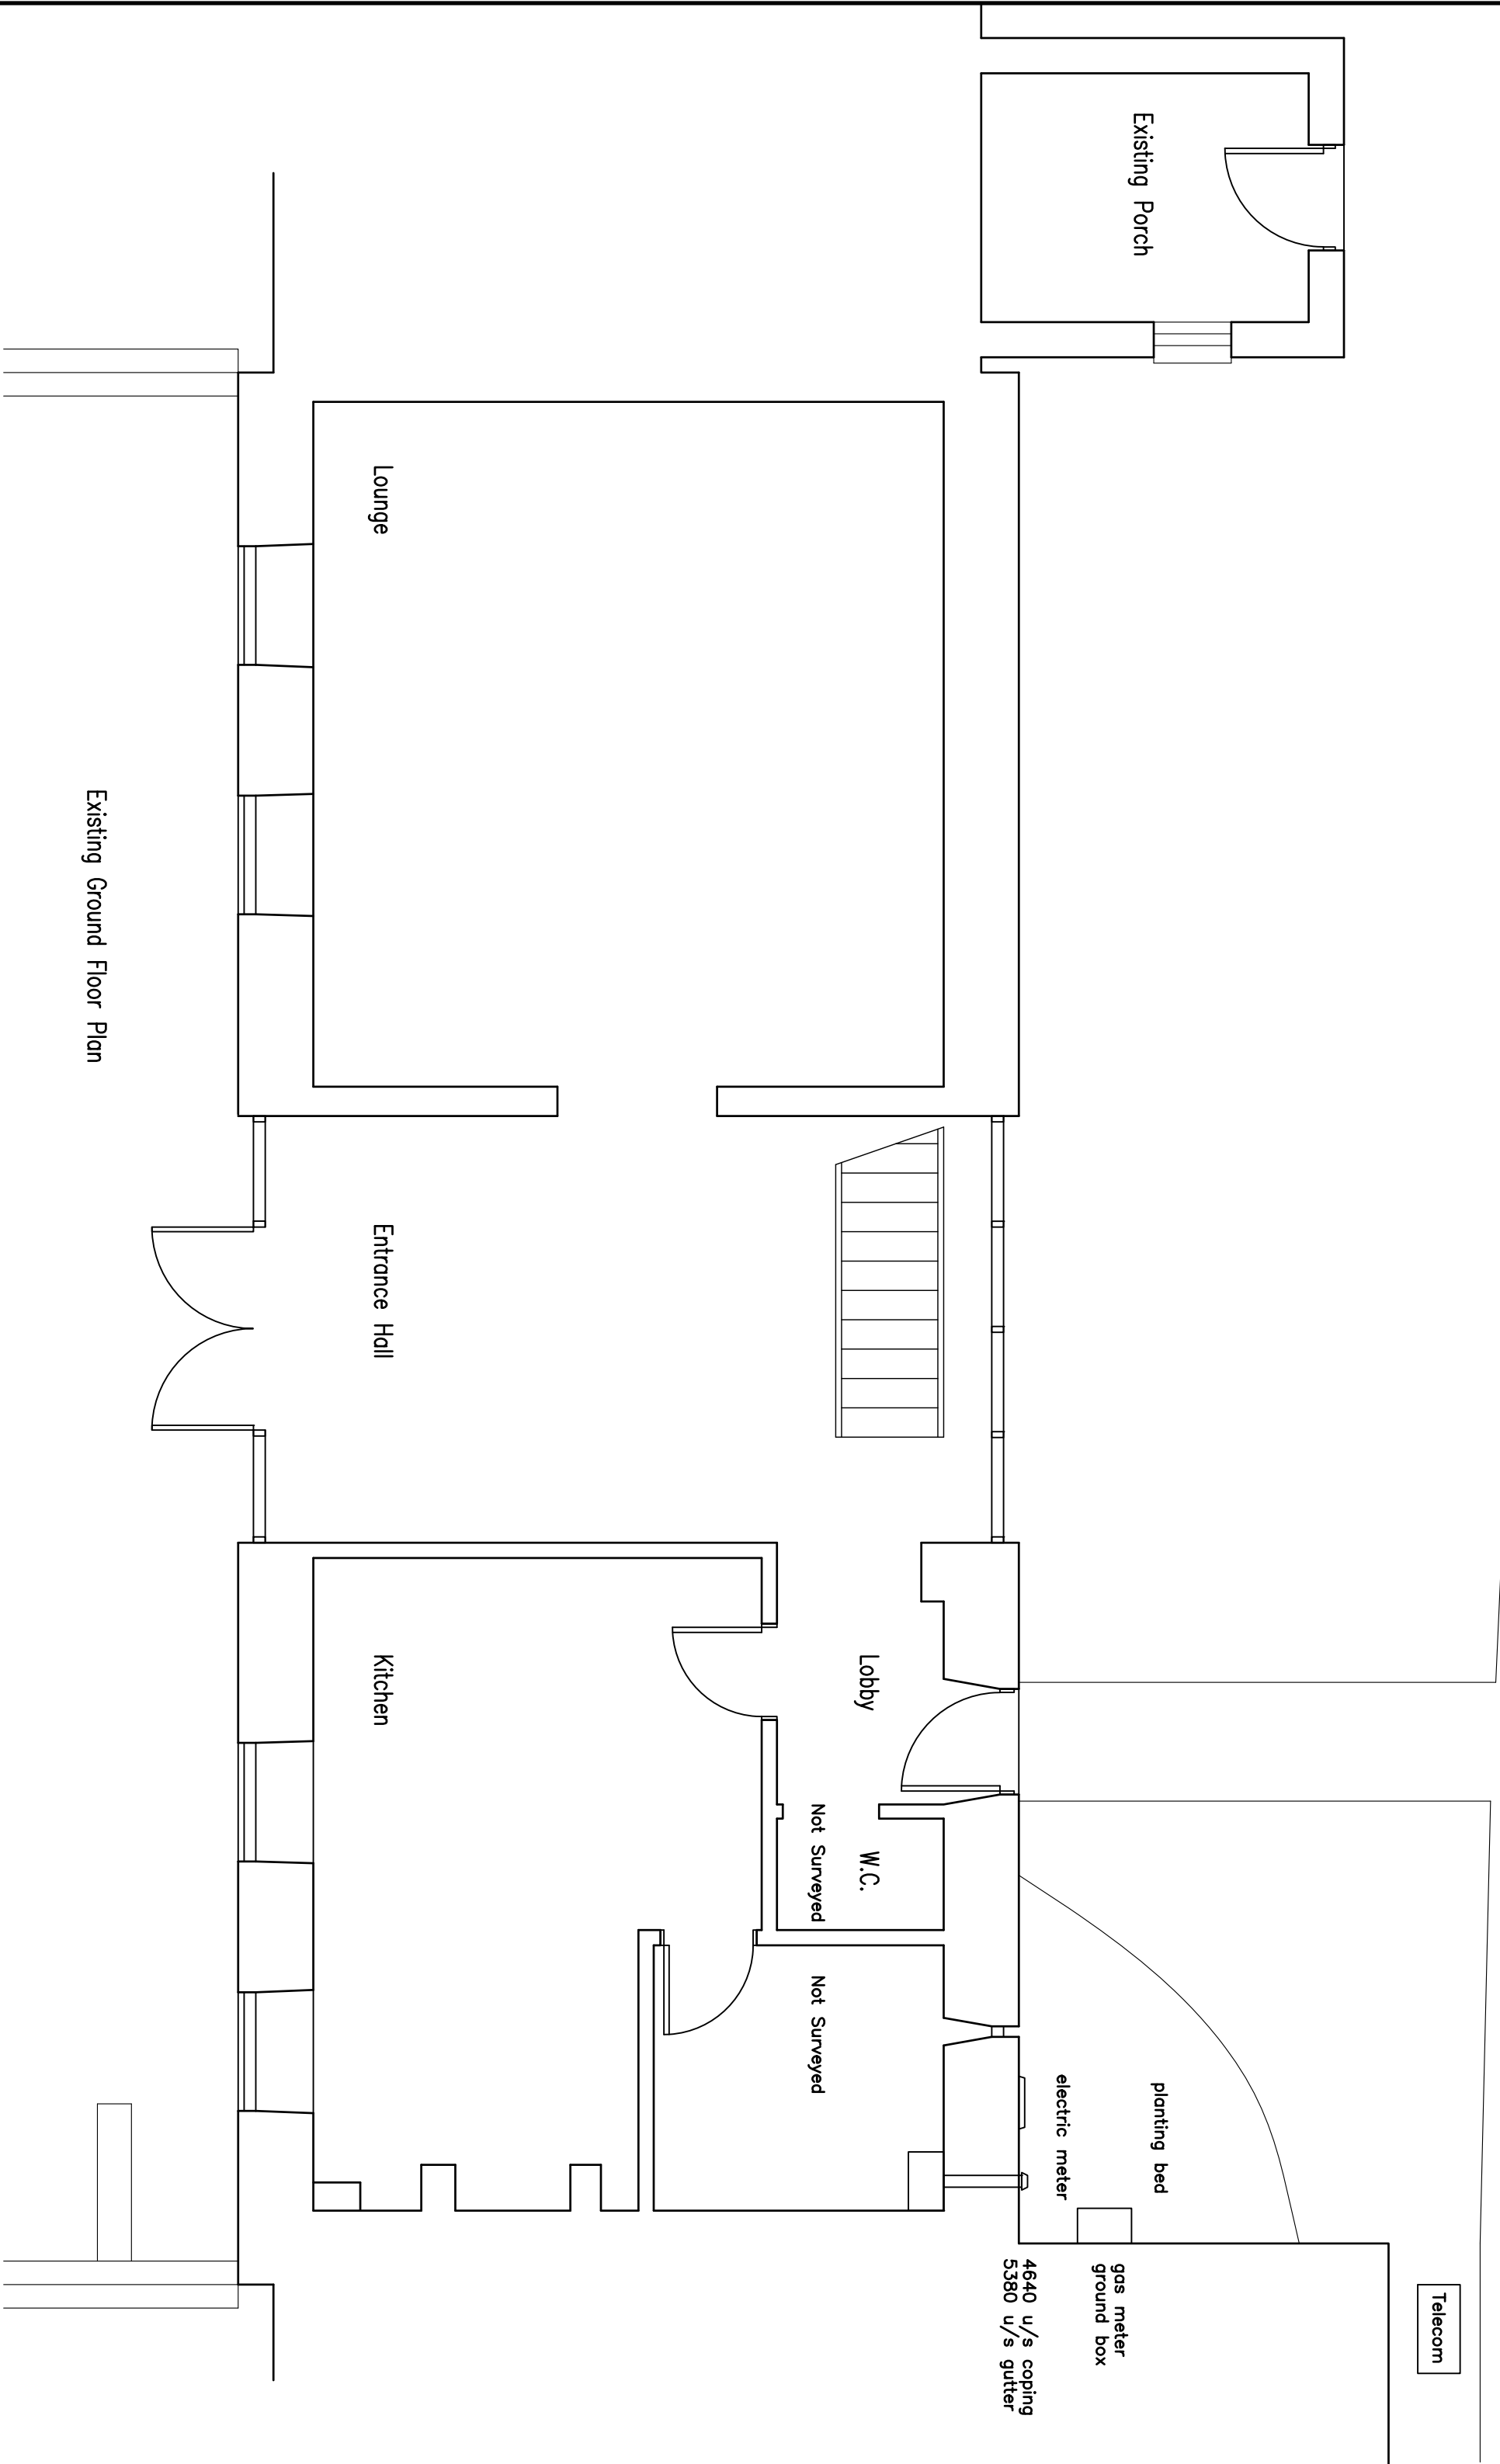


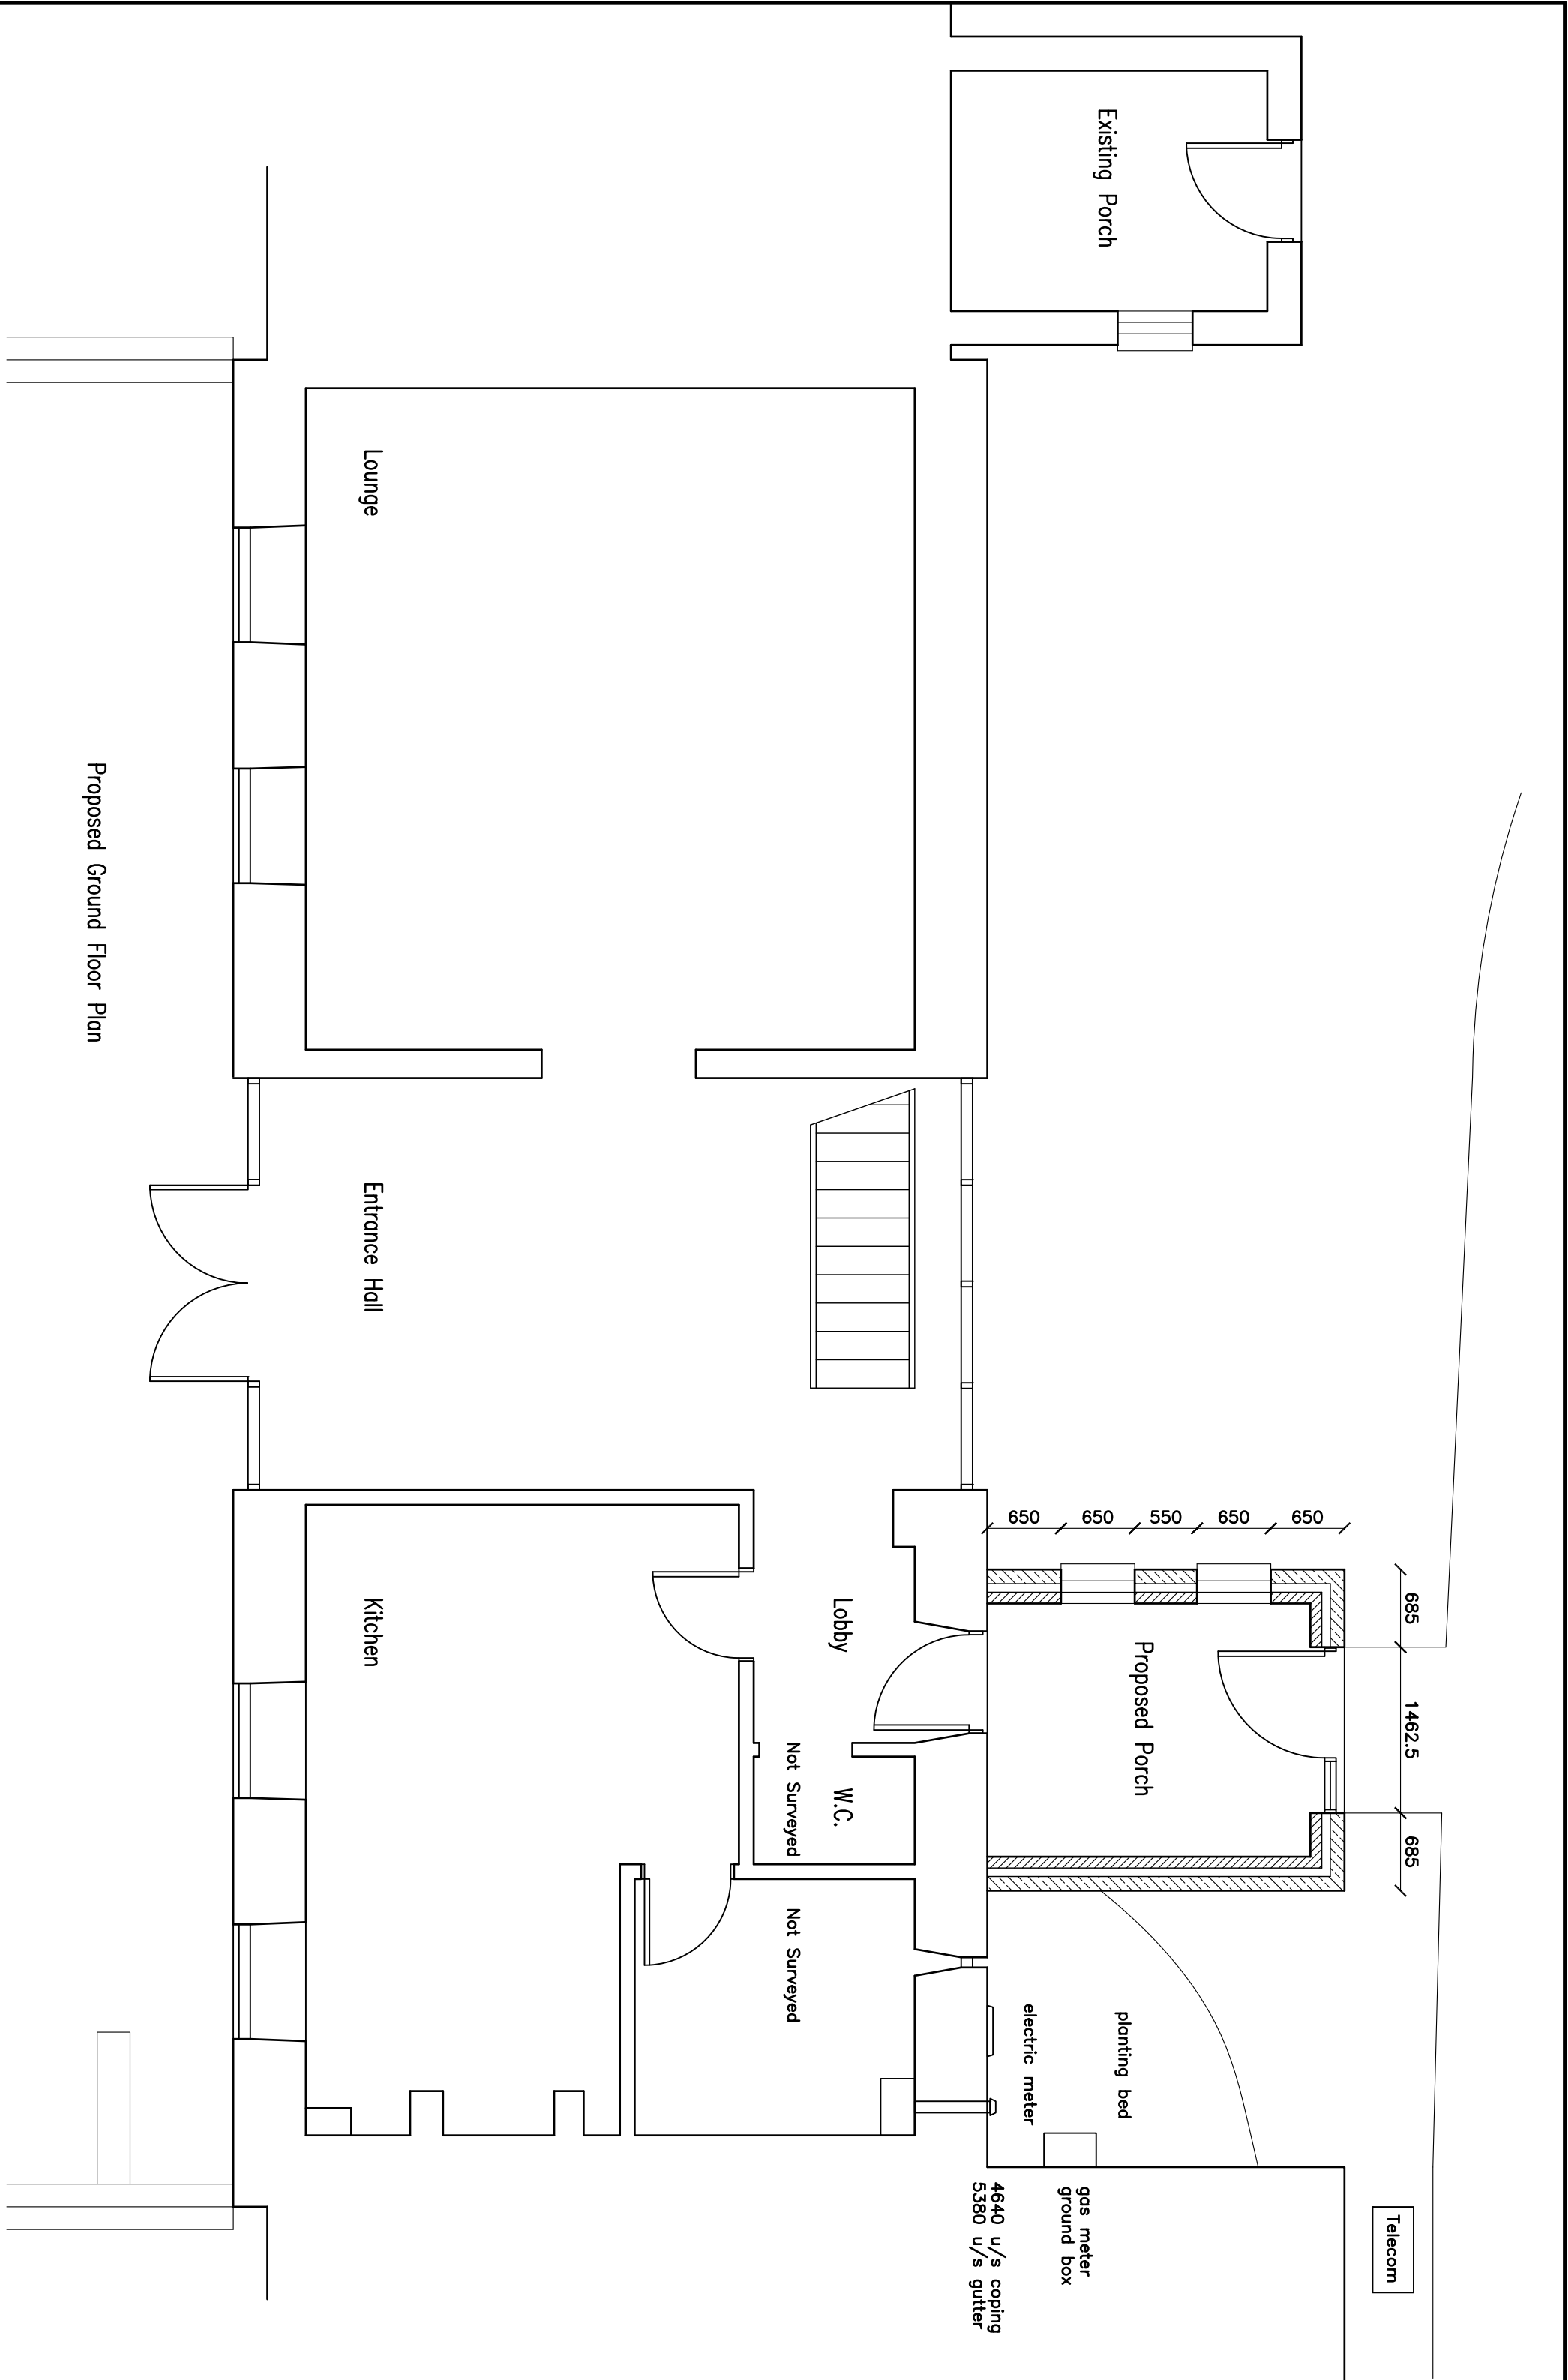

Proposed North East Elevation

Proposed South West Elevation

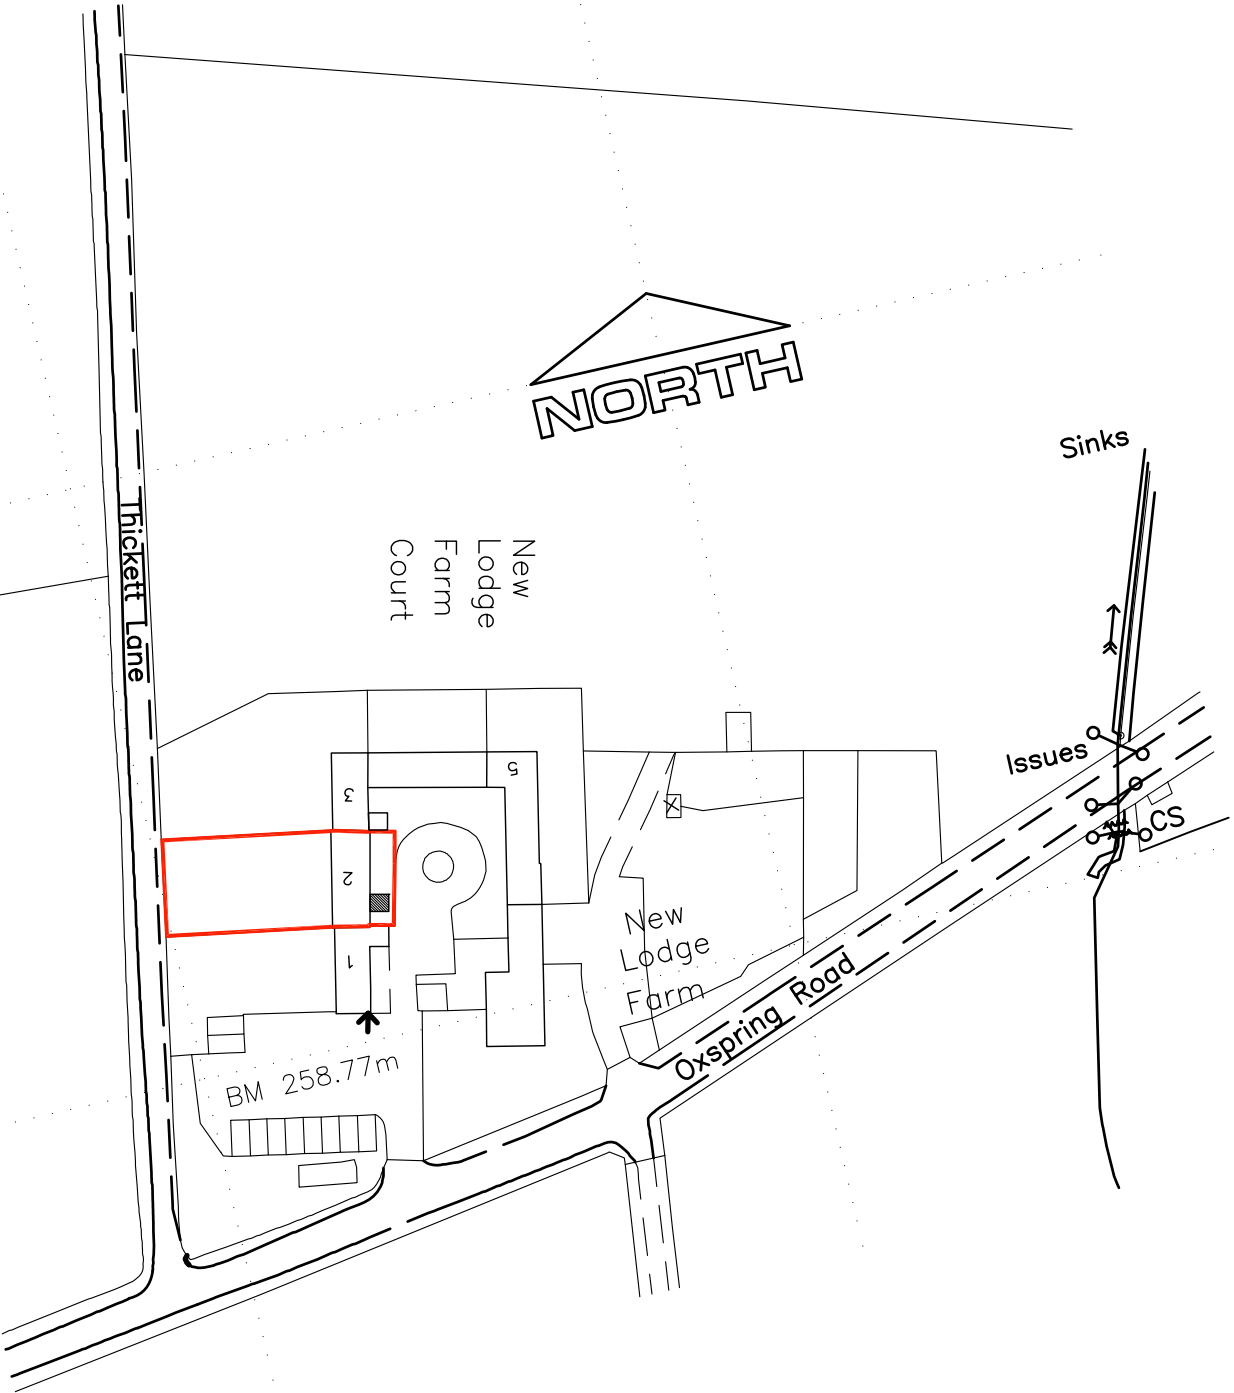

1:1250 Site Location Plan

Per A Amendment to include an additional glazed panel to the left of the entrance door, client instruction, 13.8.2018			
Client			
Mr & Mrs M Devaney			
Project			
Proposed Single Storey Extension			
2 New Lodge Farm Court			
Oxspring Rd, Penstone, S36 8FN			
Drawing			
Existing and Proposed			
Plans & Elevations			
Initial Drawing for Agreement			
windle cook architects			
927 Chatsfield Road, Sheffield S8 6SS		tel 0114 235 9910	
Drawn By		Scale	
RW		1:50-1:75	
Date		Rev	
July 2018		A	
Checked By		18-185-NLF1	