


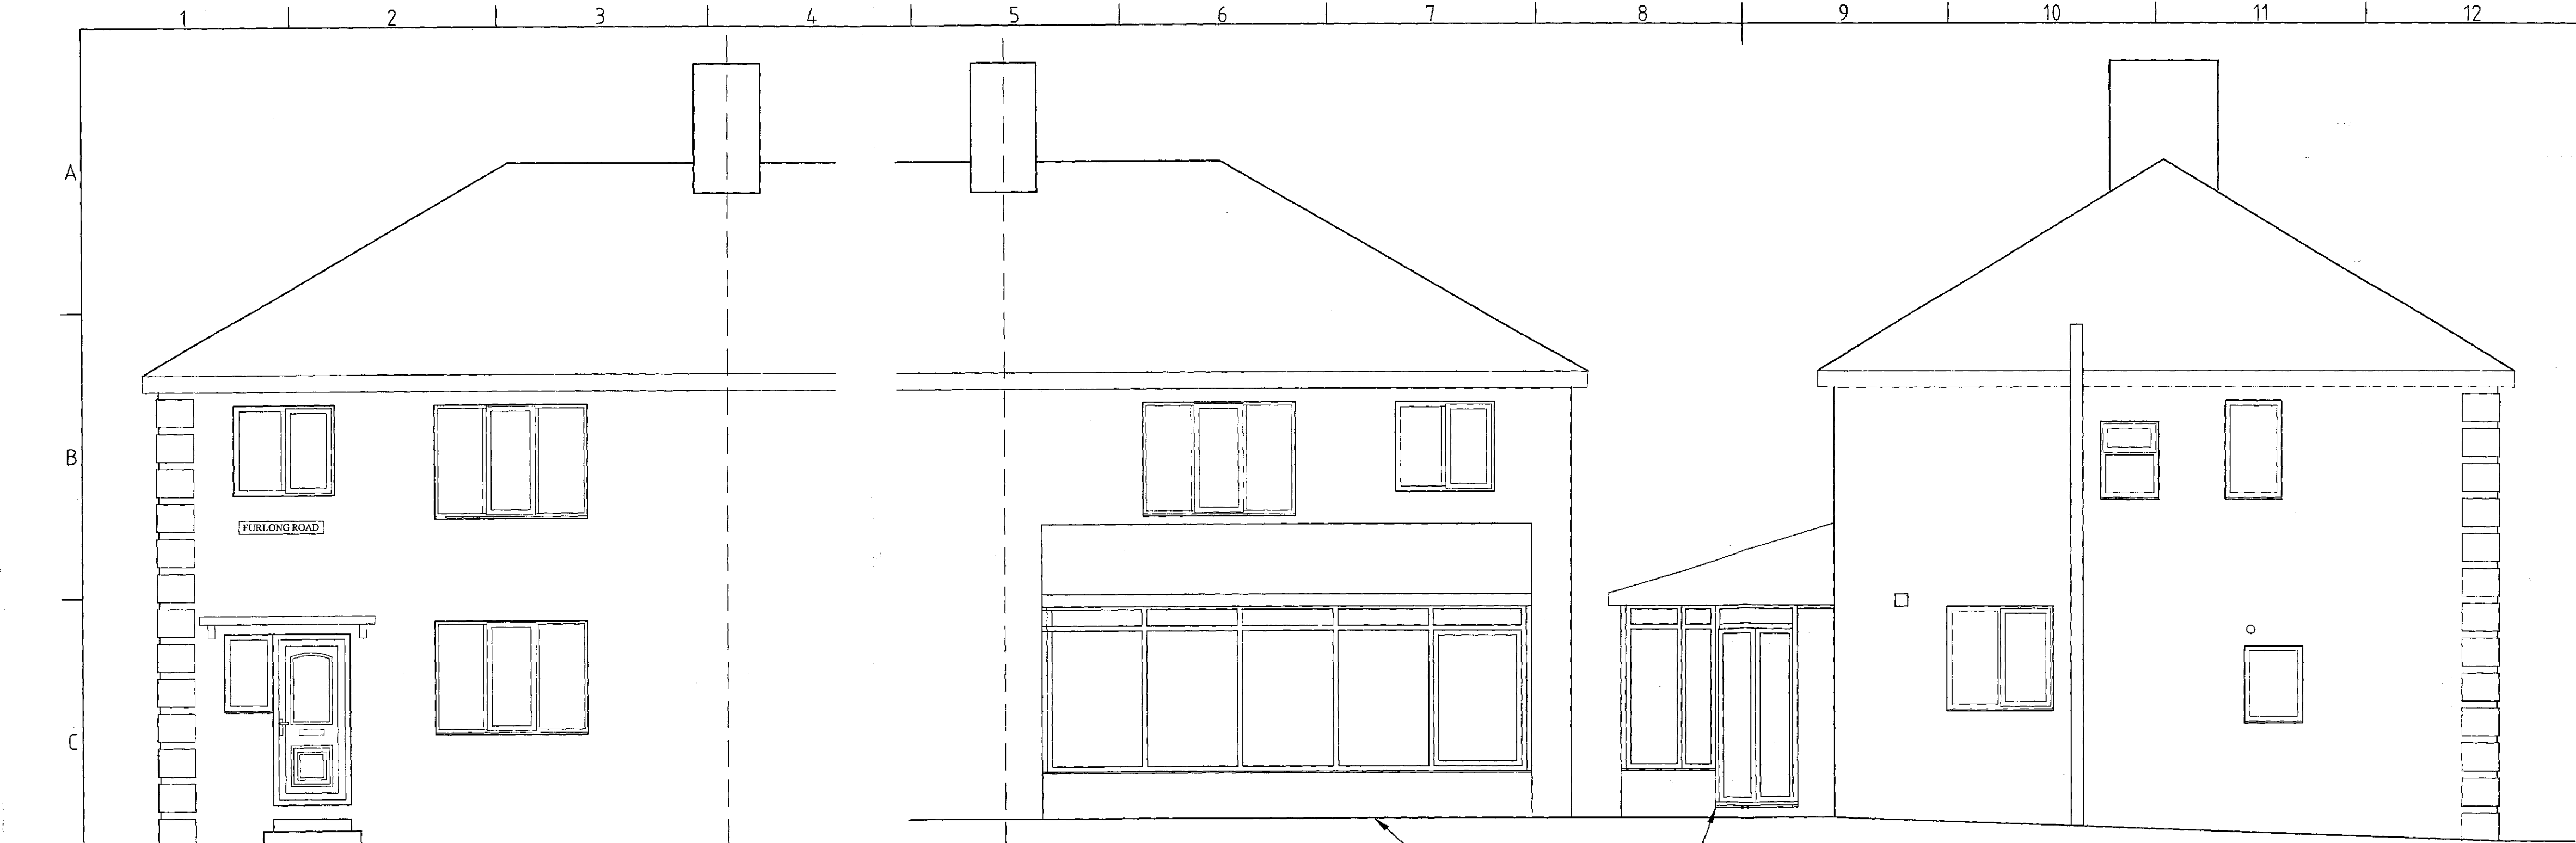


EXISTING FRONT ELEVATION
Scale 1:50


EXISTING REAR EXTENSION
Scale 1:50

EXISTING SIDE ELEVATION (EAST ELEVATION)
Scale 1:50


EXISTING CONSERVATORY
TO BE DEMOLISHED

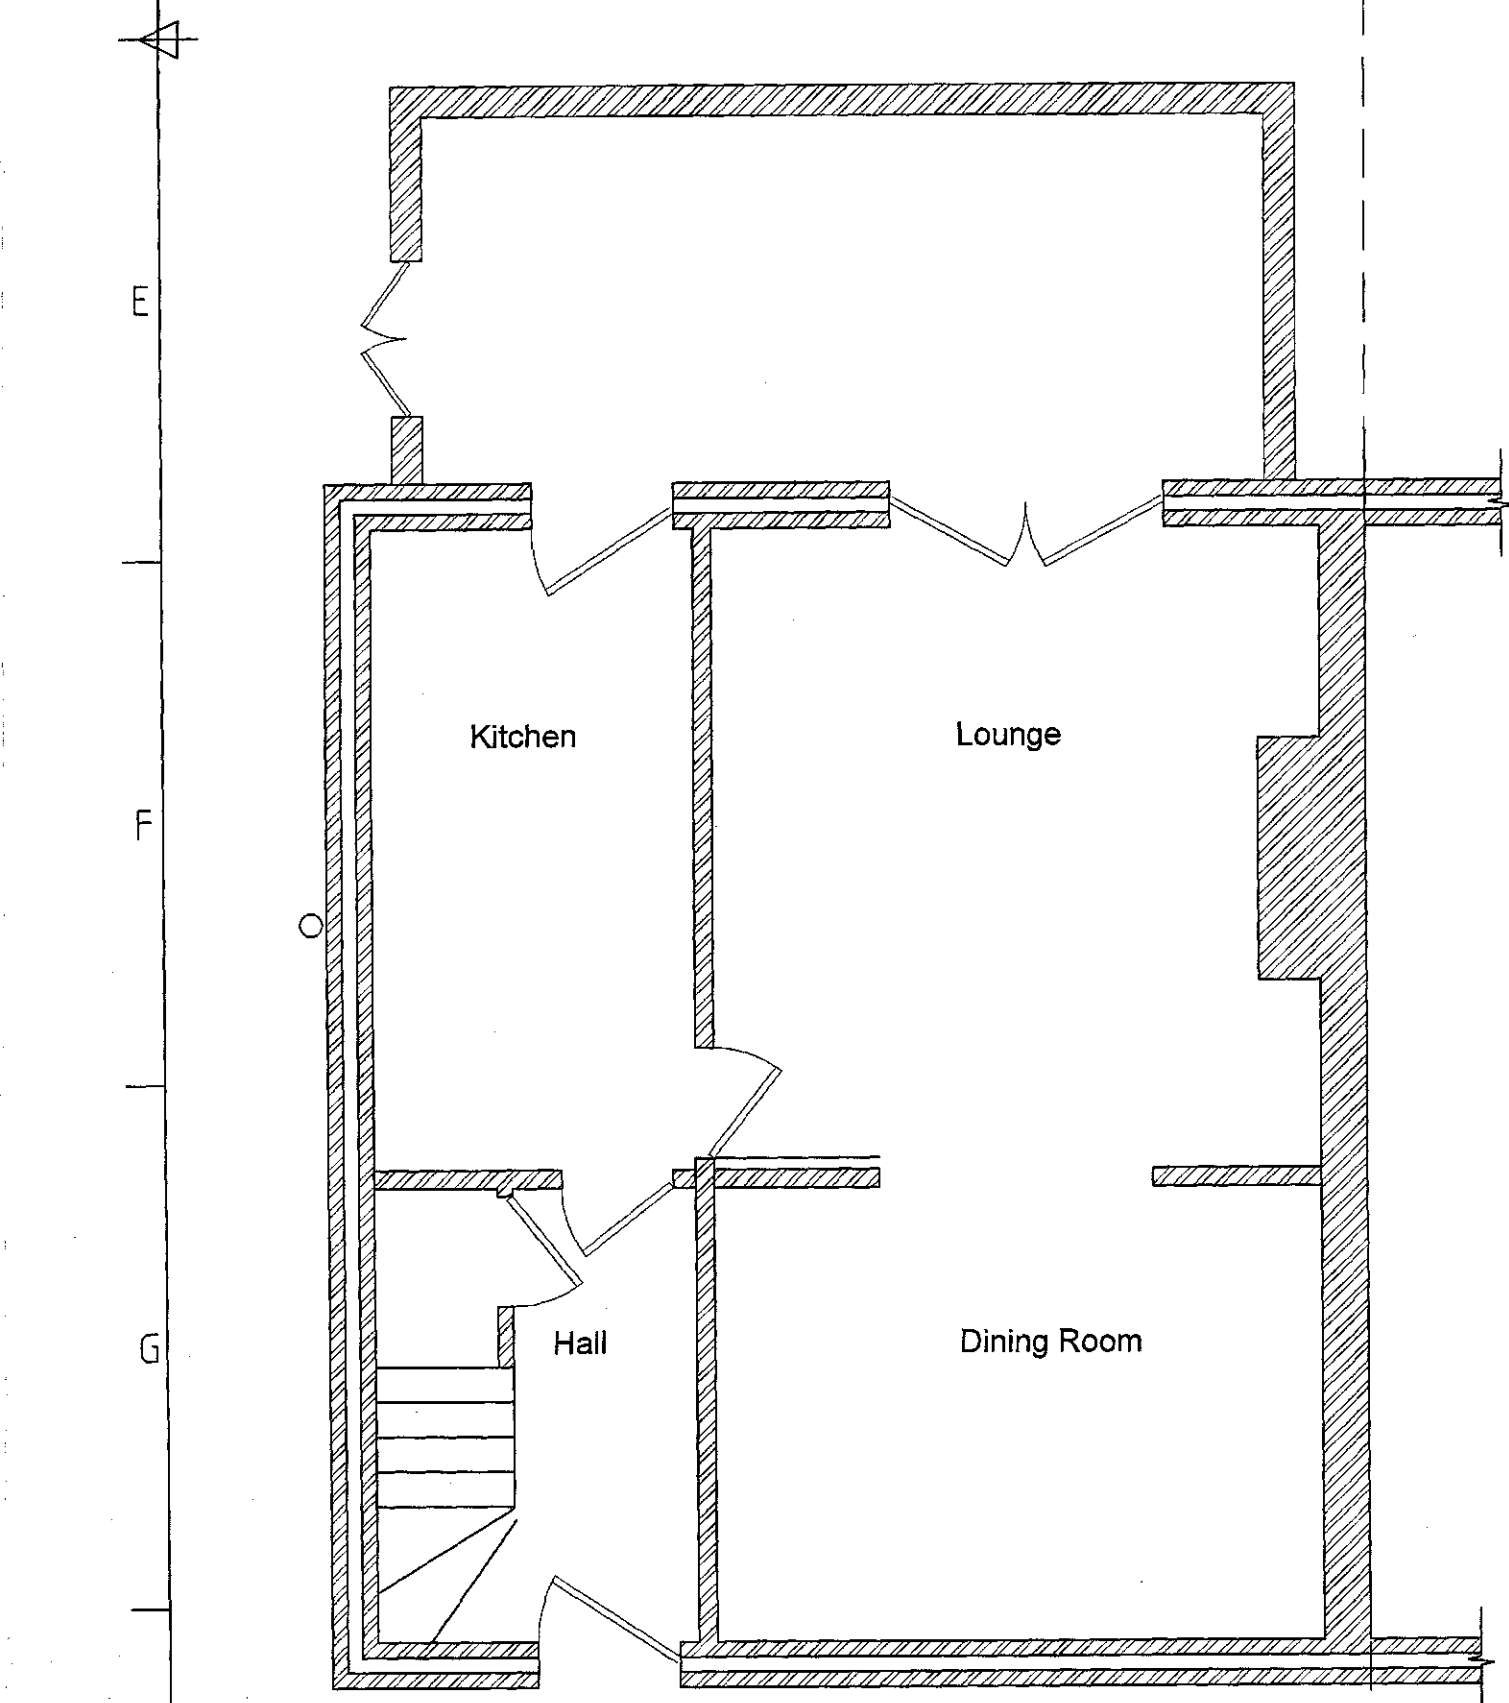

EXISTING GROUND FLOOR PLAN
Scale 1:50

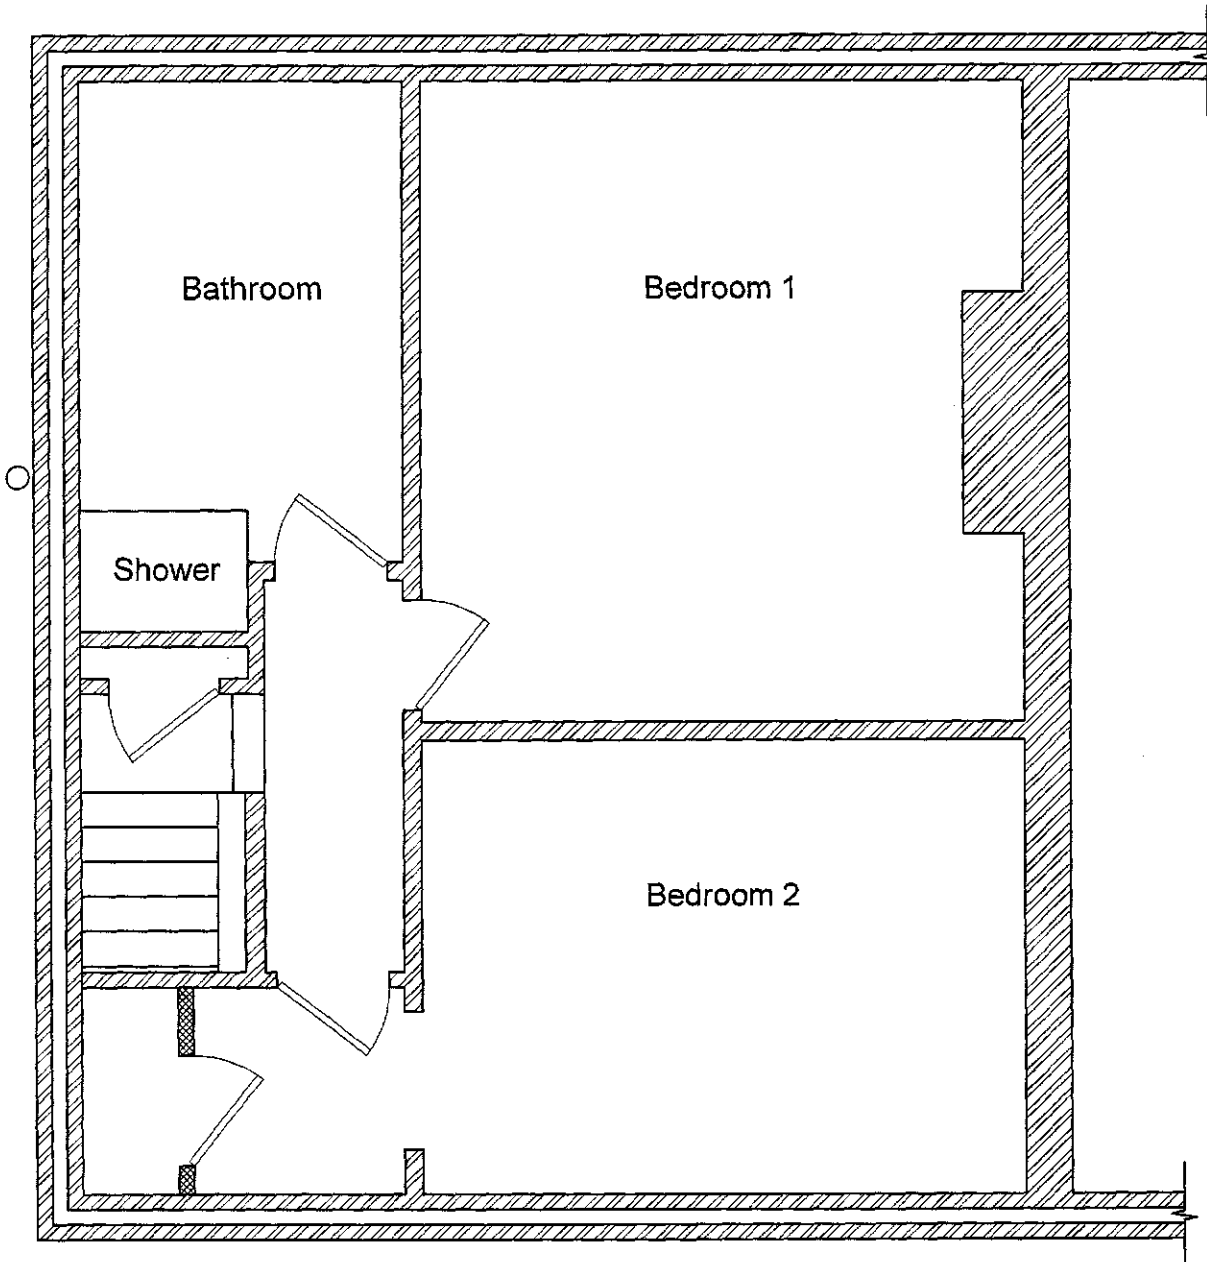


EXISTING FIRST FLOOR PLAN
Scale 1:50

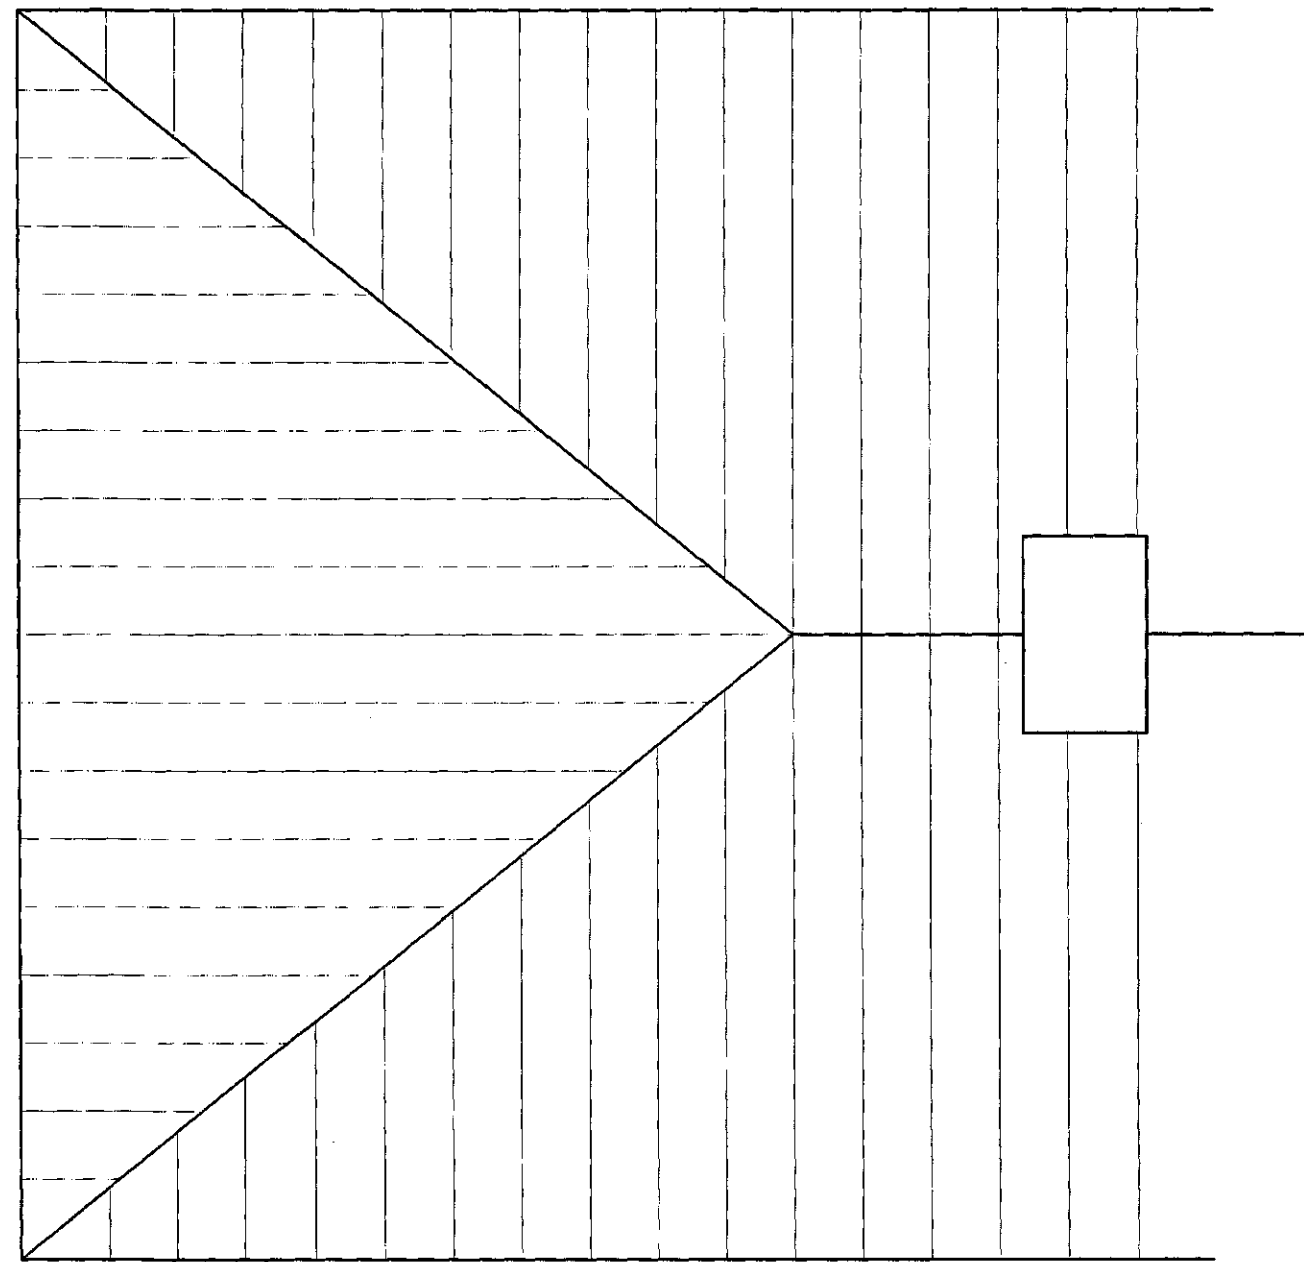


EXISTING ROOF PLAN
Scale 1:50



LOCATION DIAGRAM
Scale 1:1250




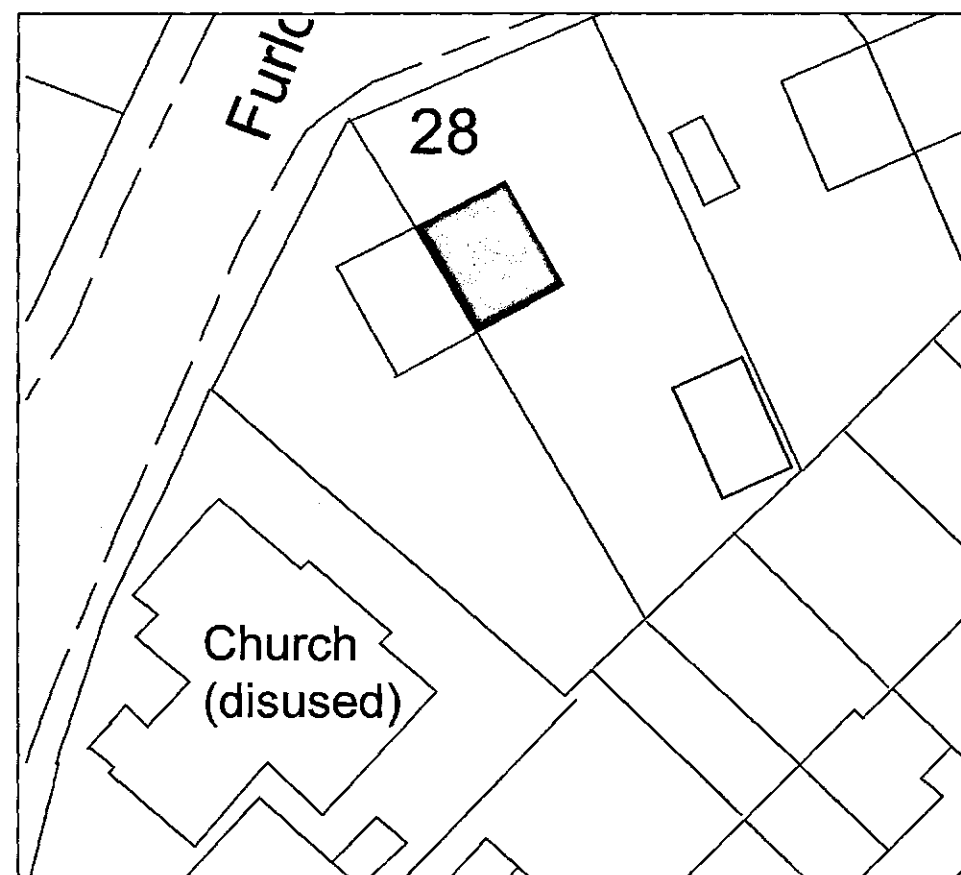


EXISTING BLOCK PLAN
Scale 1:500

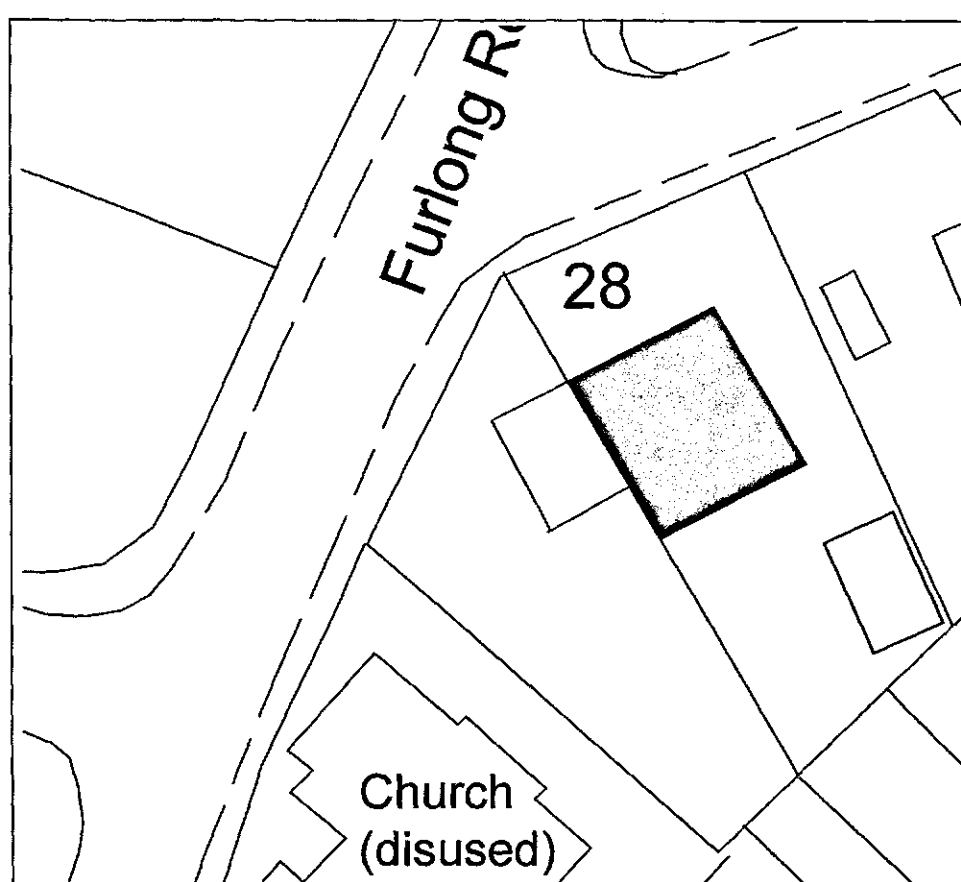

PROPOSED BLOCK PLAN
Scale 1:500

Designed by AKW	Checked by JG	Date 5th Dec 2015	Scale As shown
Mr & Mrs Edmundson 28 Furlong Road Bolton on Dearne Rotherham S65 8HU		Two storey Extension Existing Arrangement	
GF Extension 01		Rev -	Org Size A1

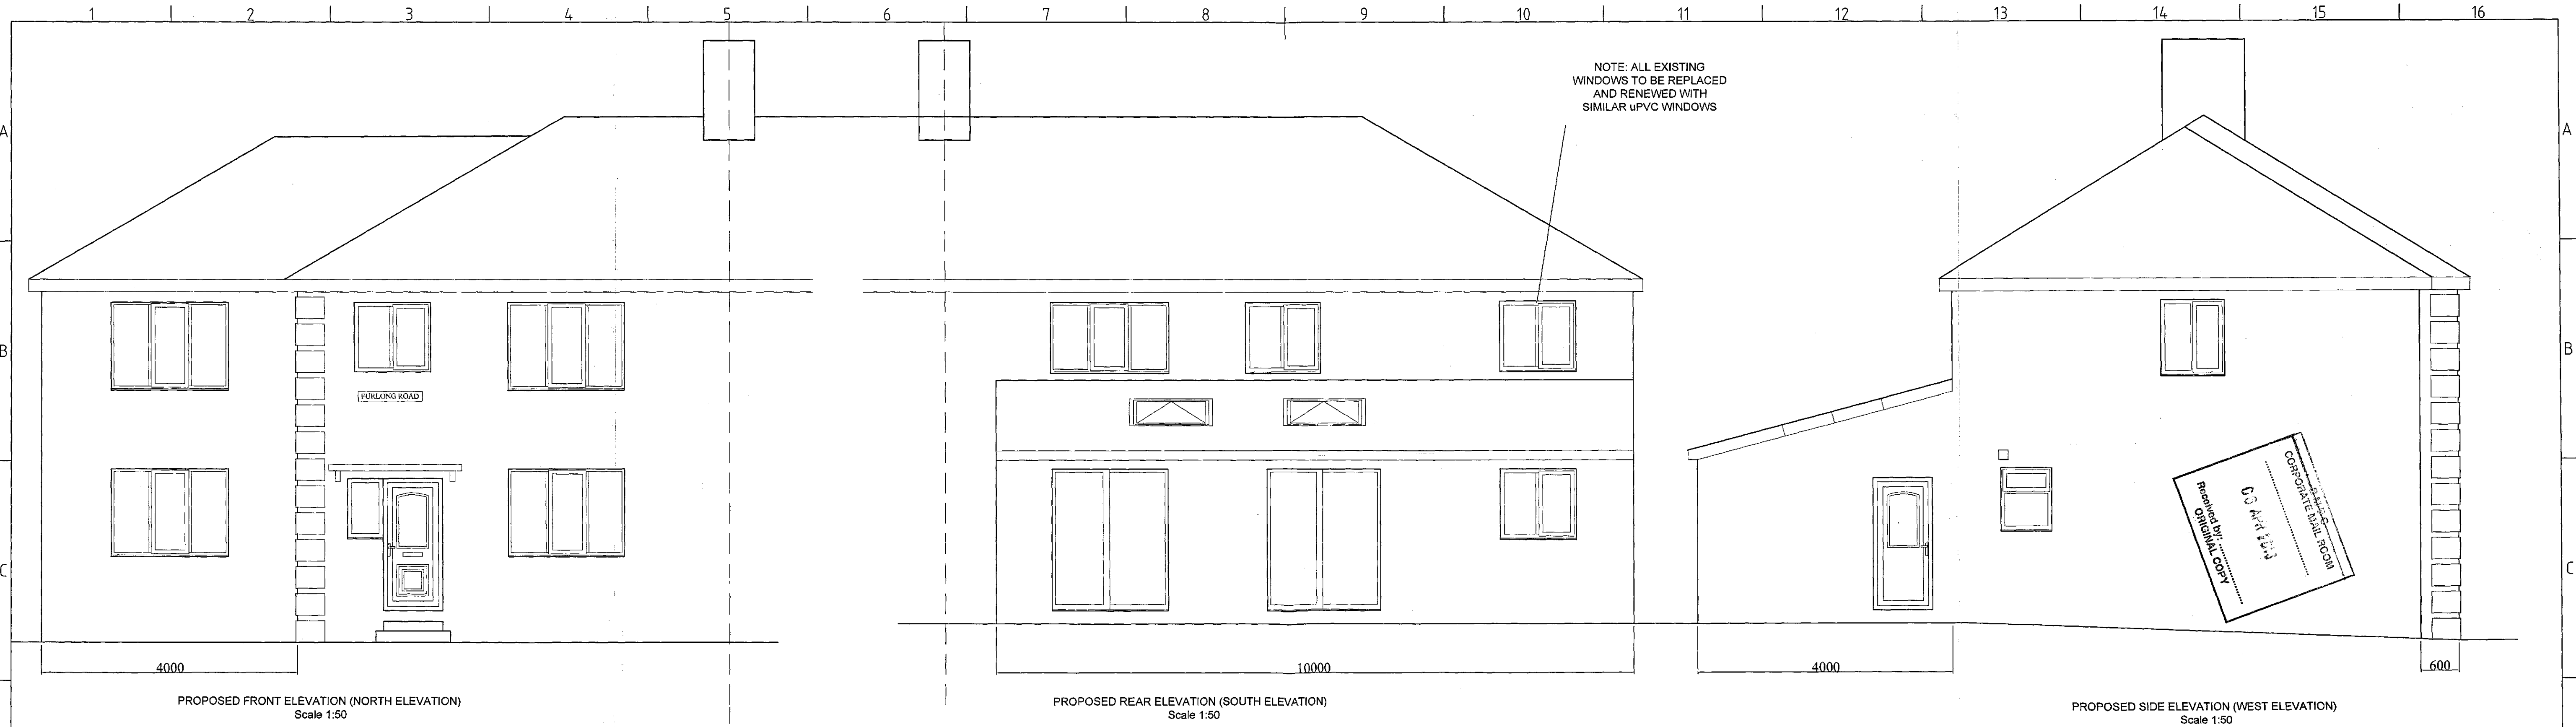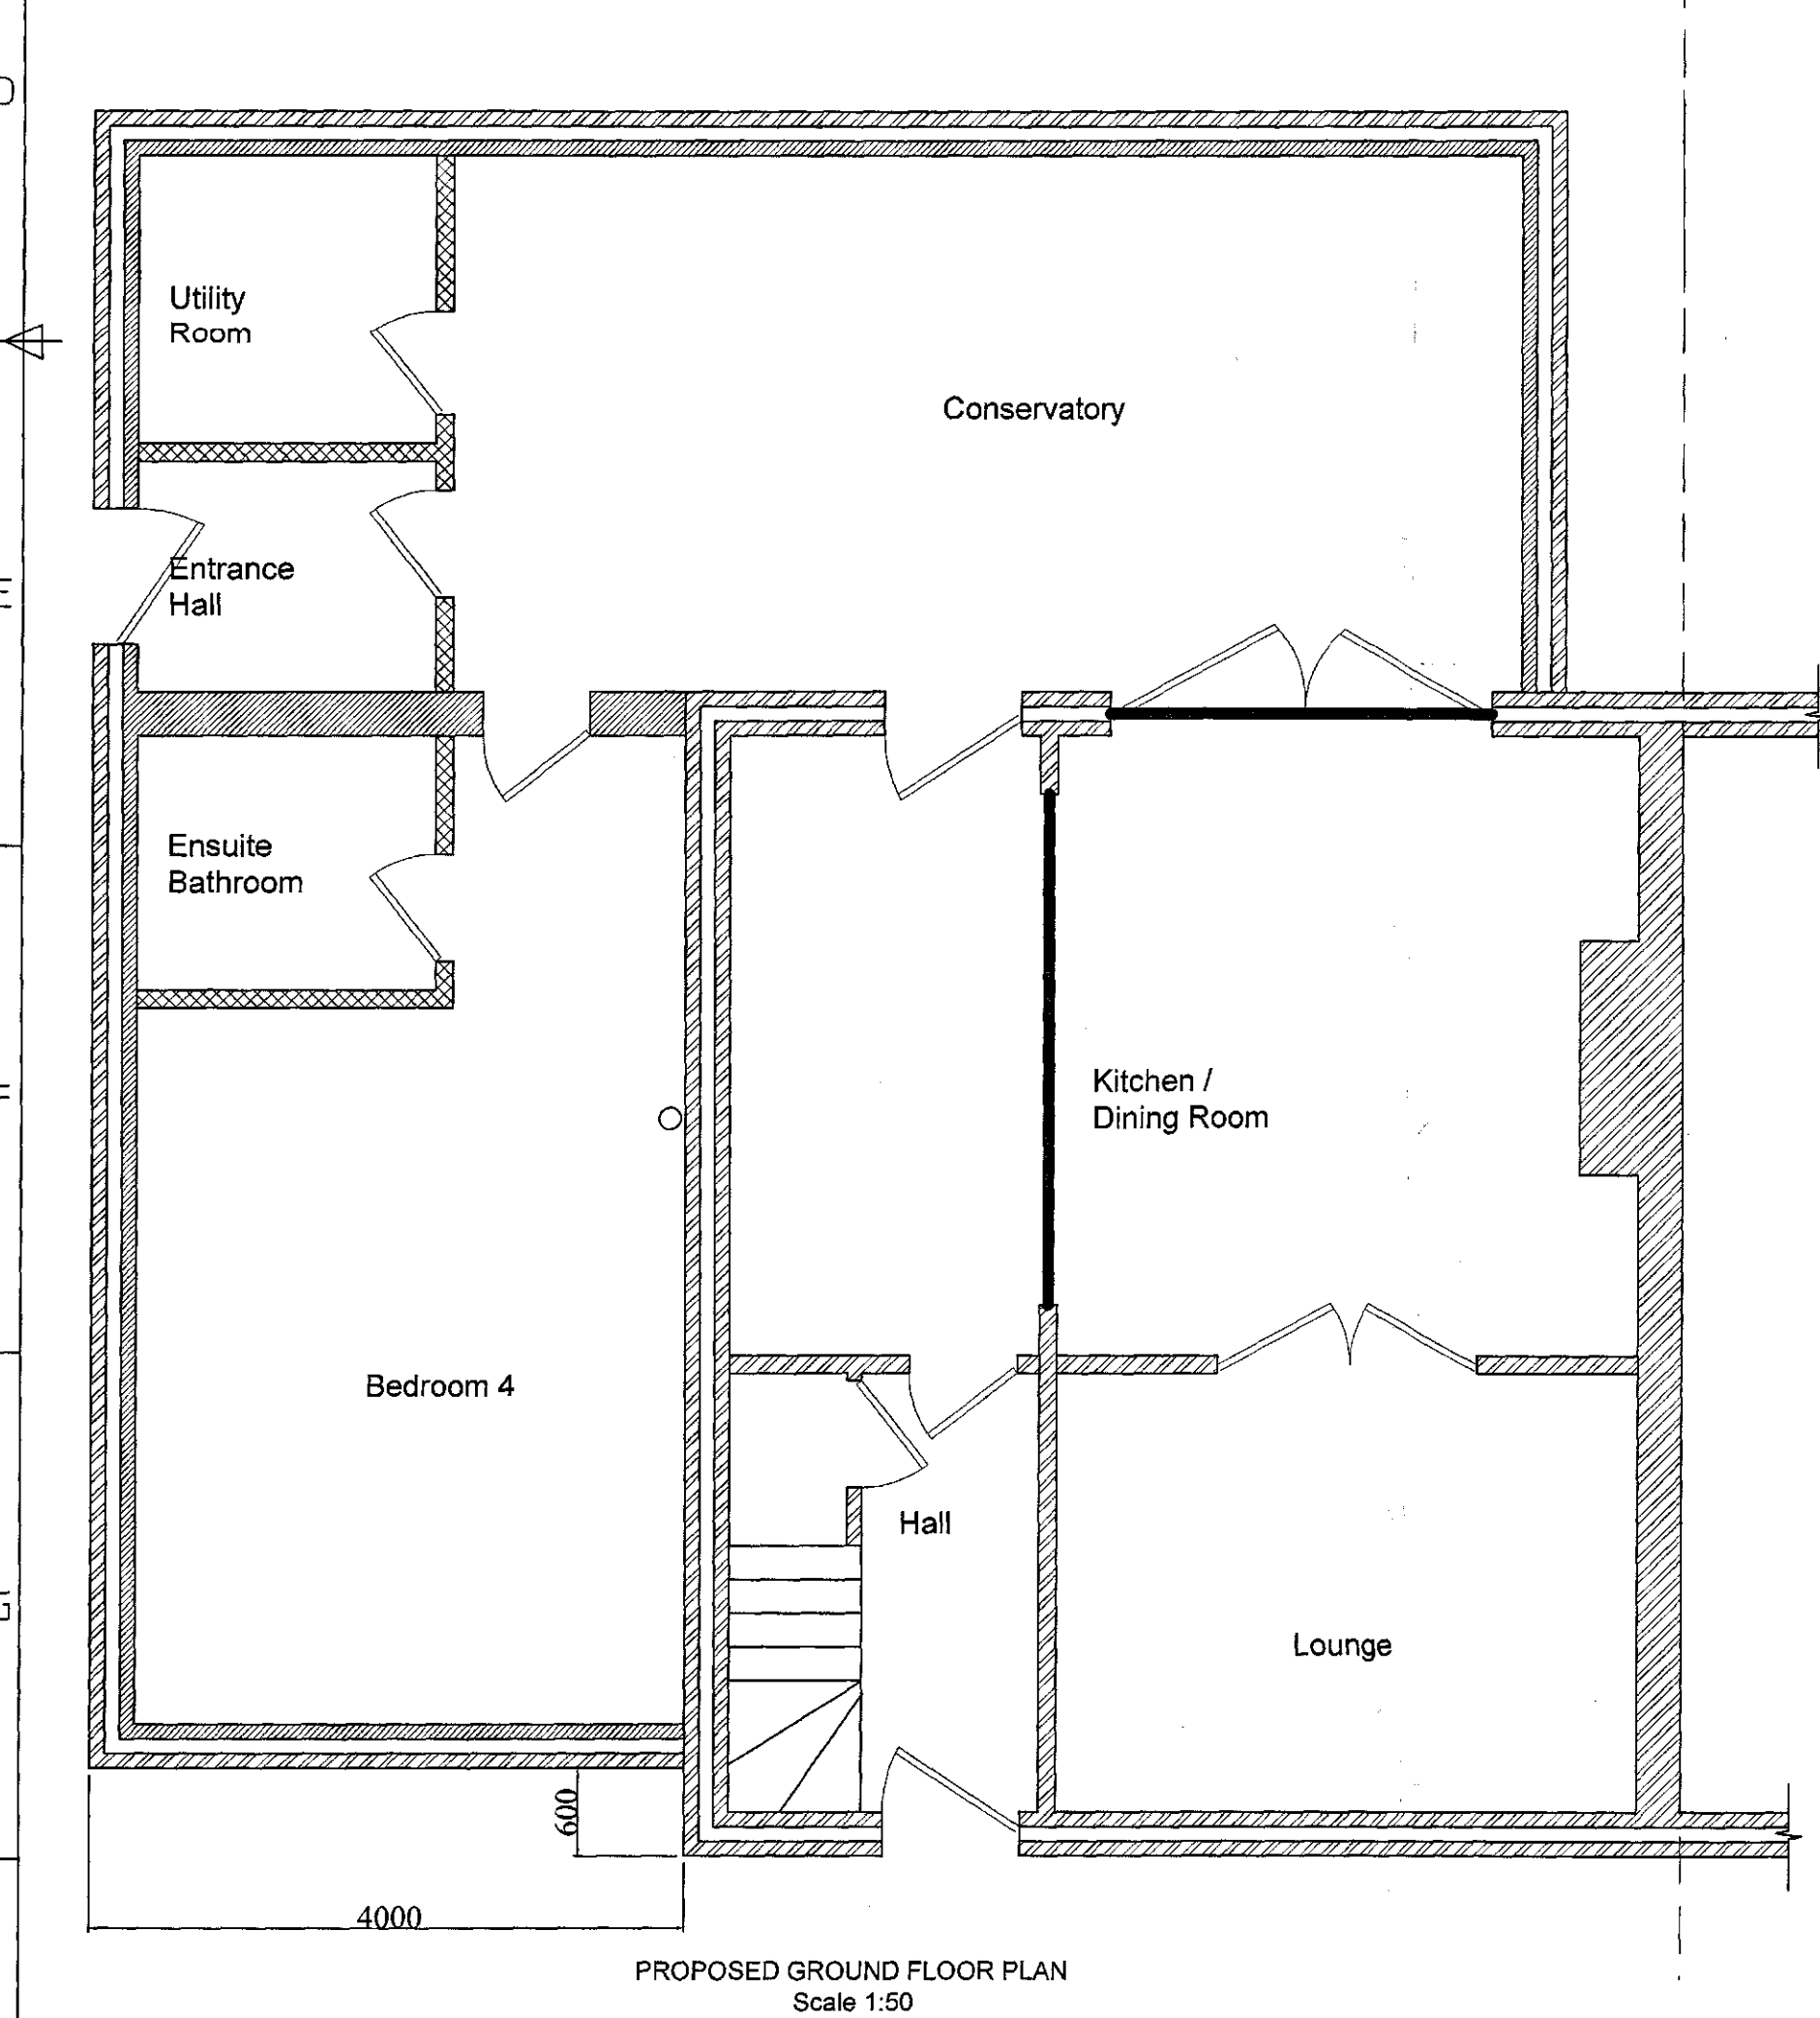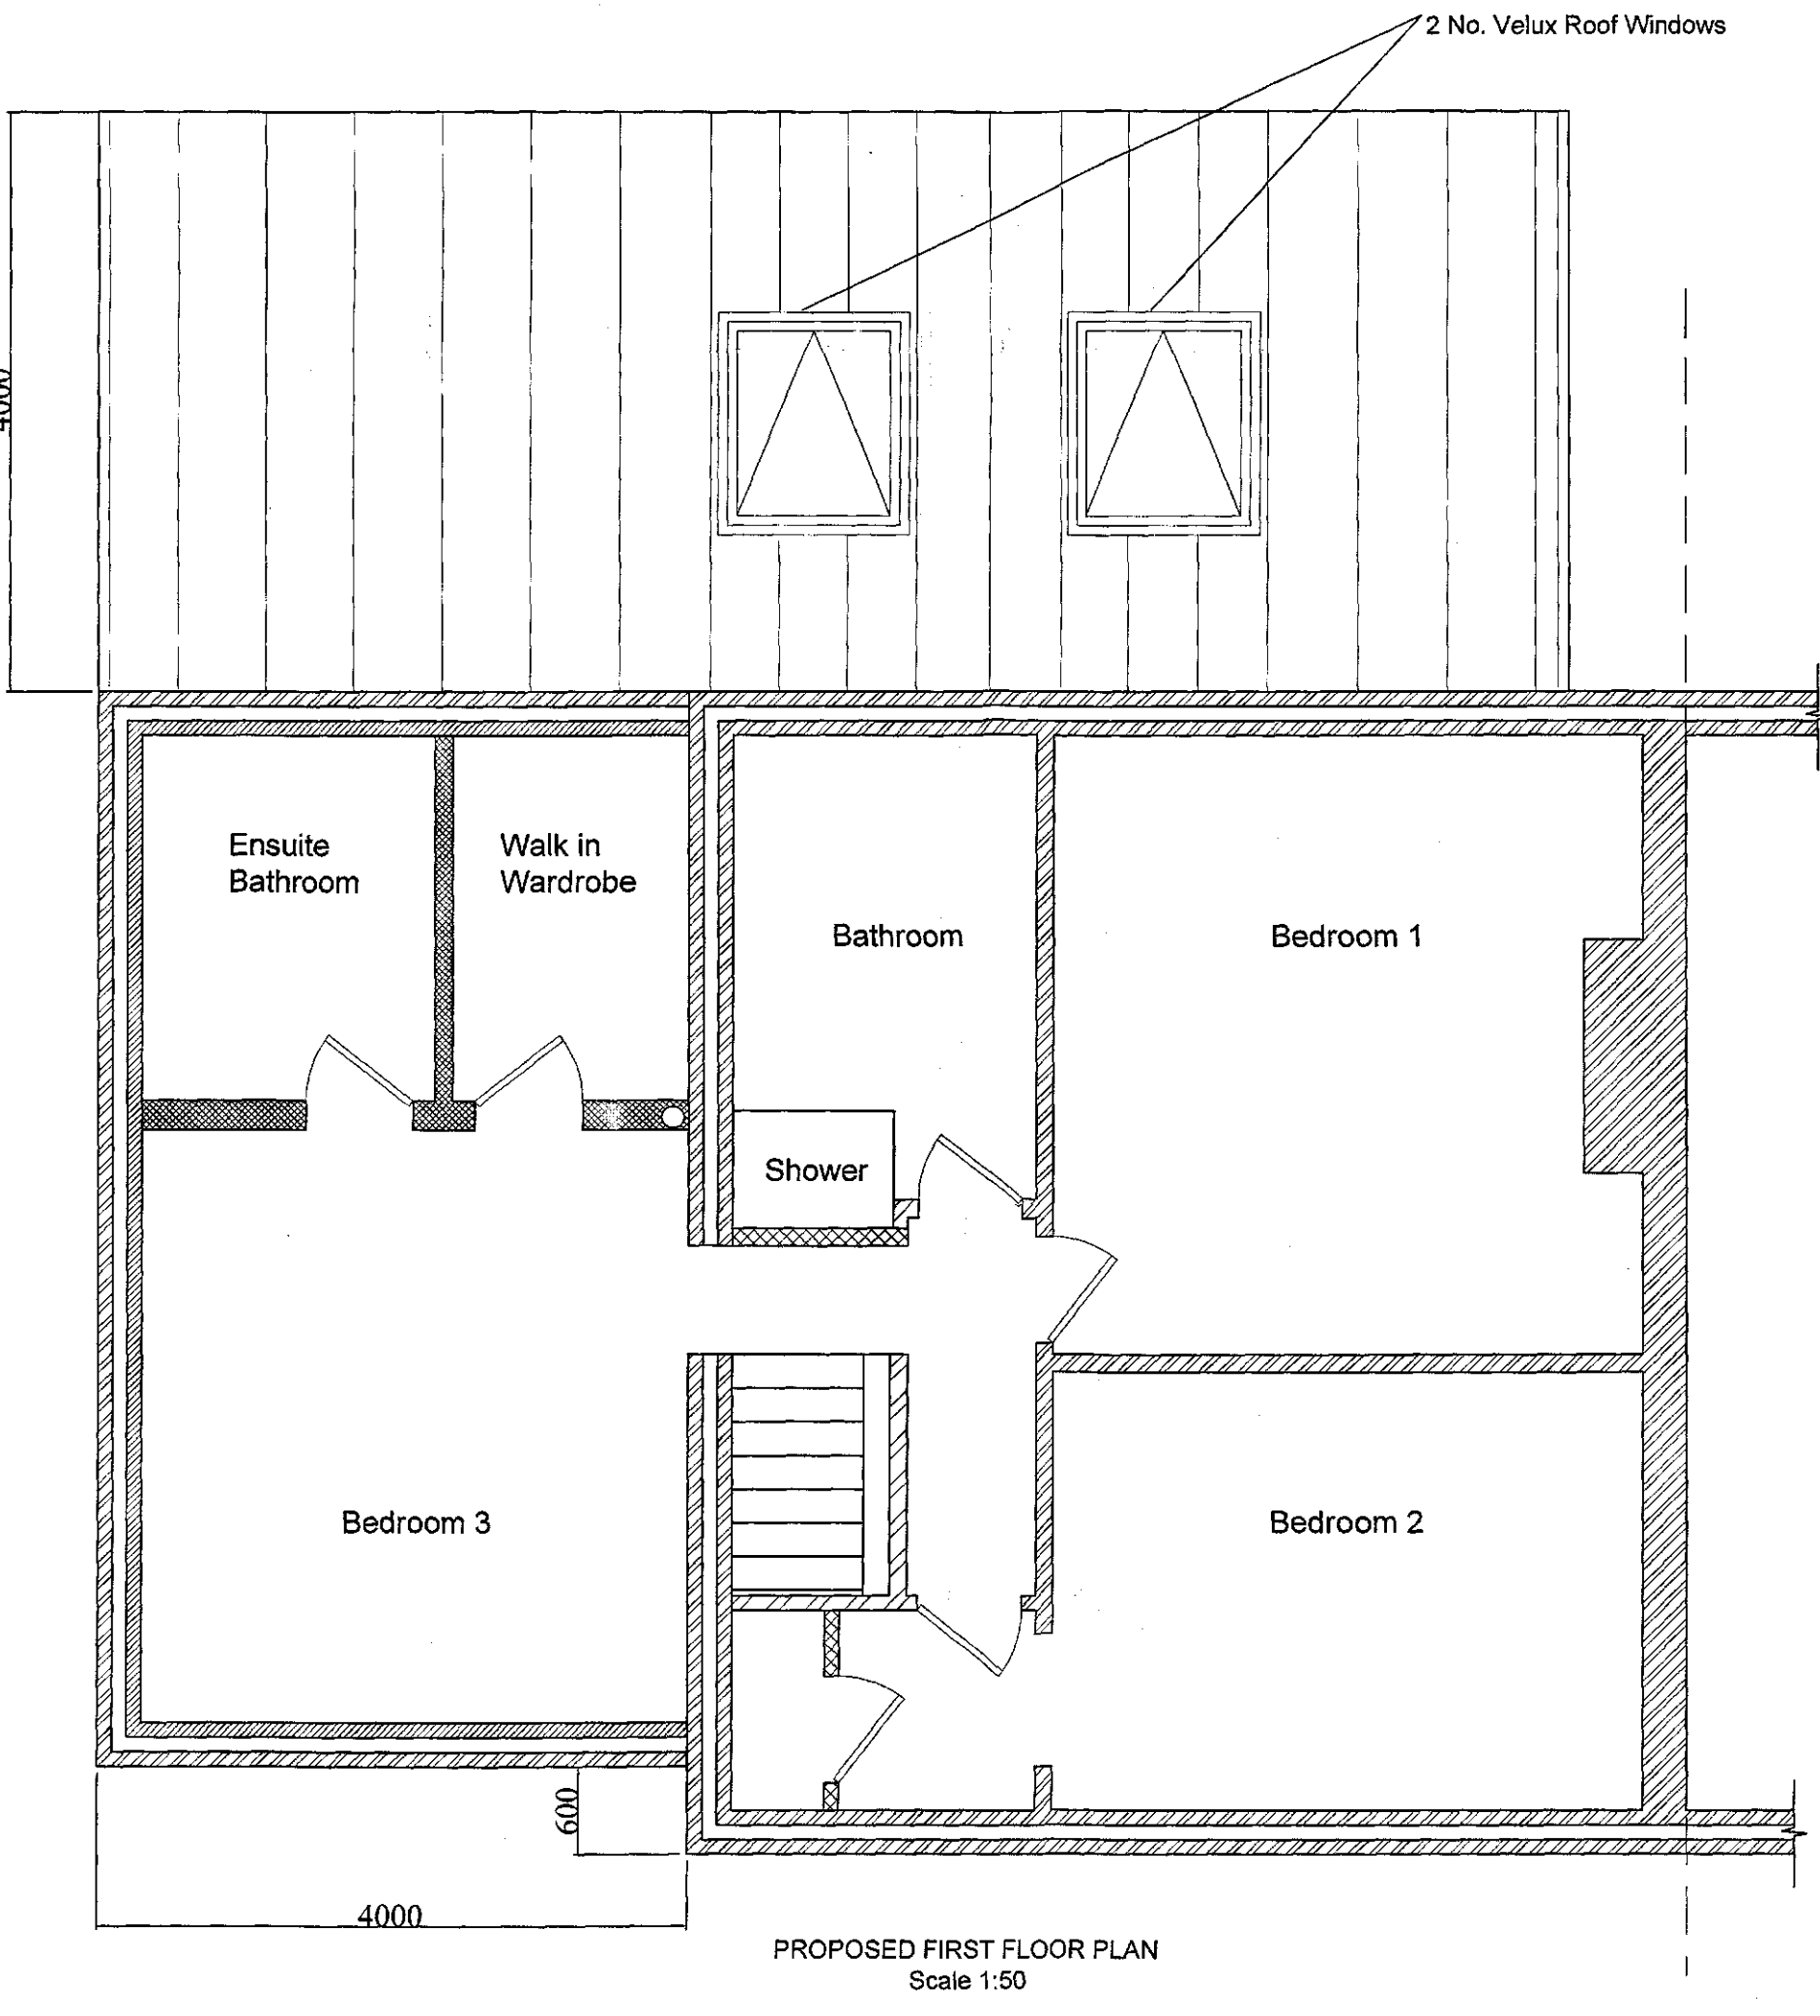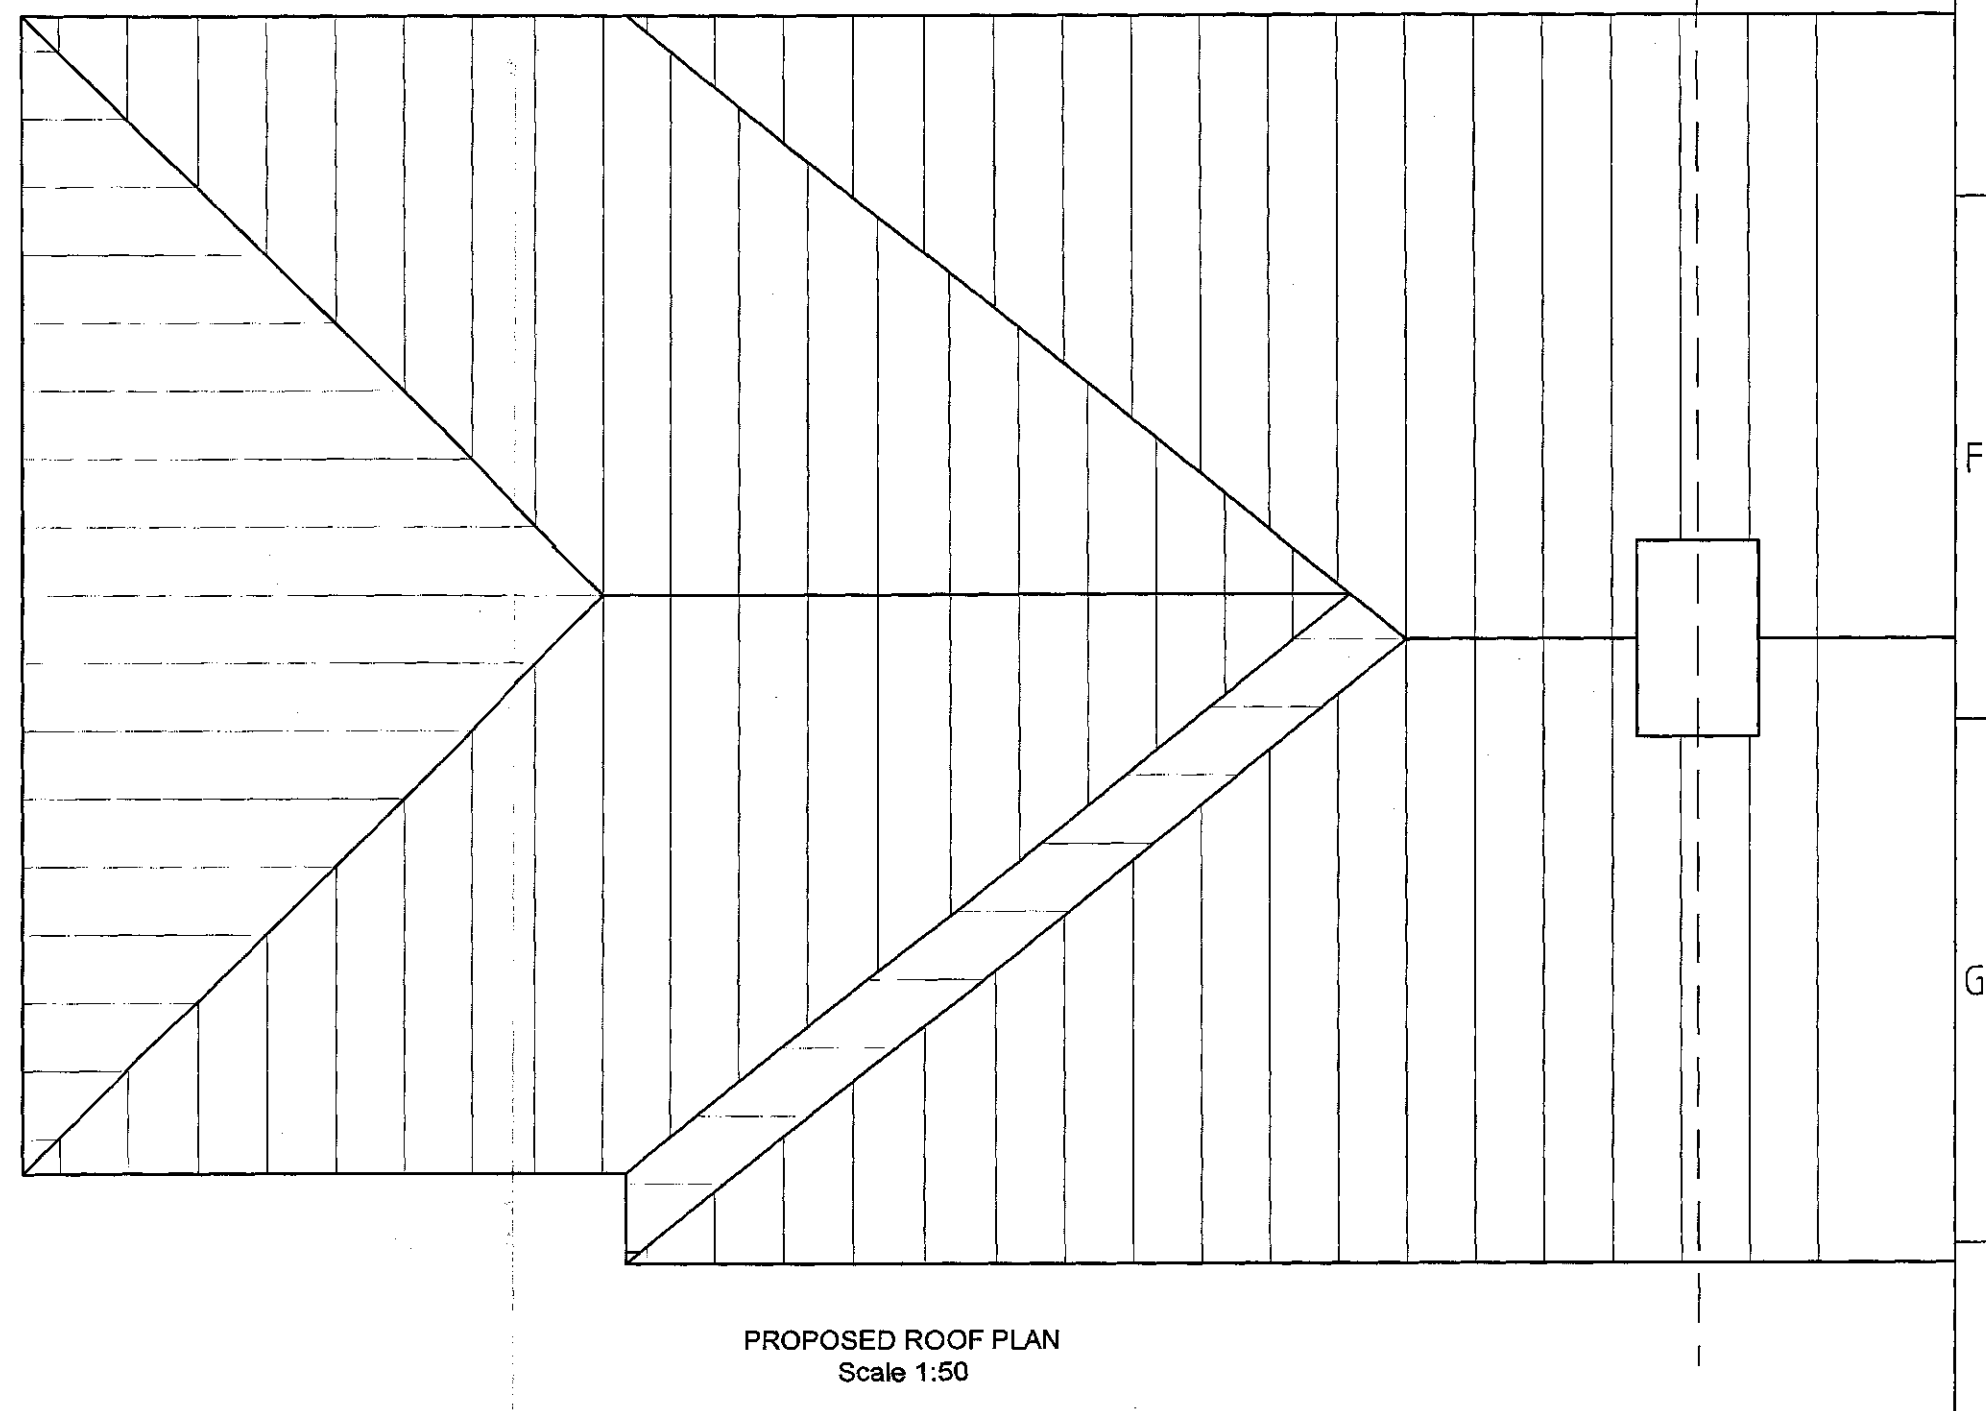

RevNo	Revision note	Date	Signature	Checked
1				
2				
3				
4				

Designed by AKW	Checked by JG	Date 5th Dec 2015	Scale As shown
Mr & Mrs Edmundson 28 Furlong Road Bolton on Deame Rotherham S63 8JU		Two Storey Extension PROPOSED ARRANGEMENT Extension 02 Rev - Org Size A1	