



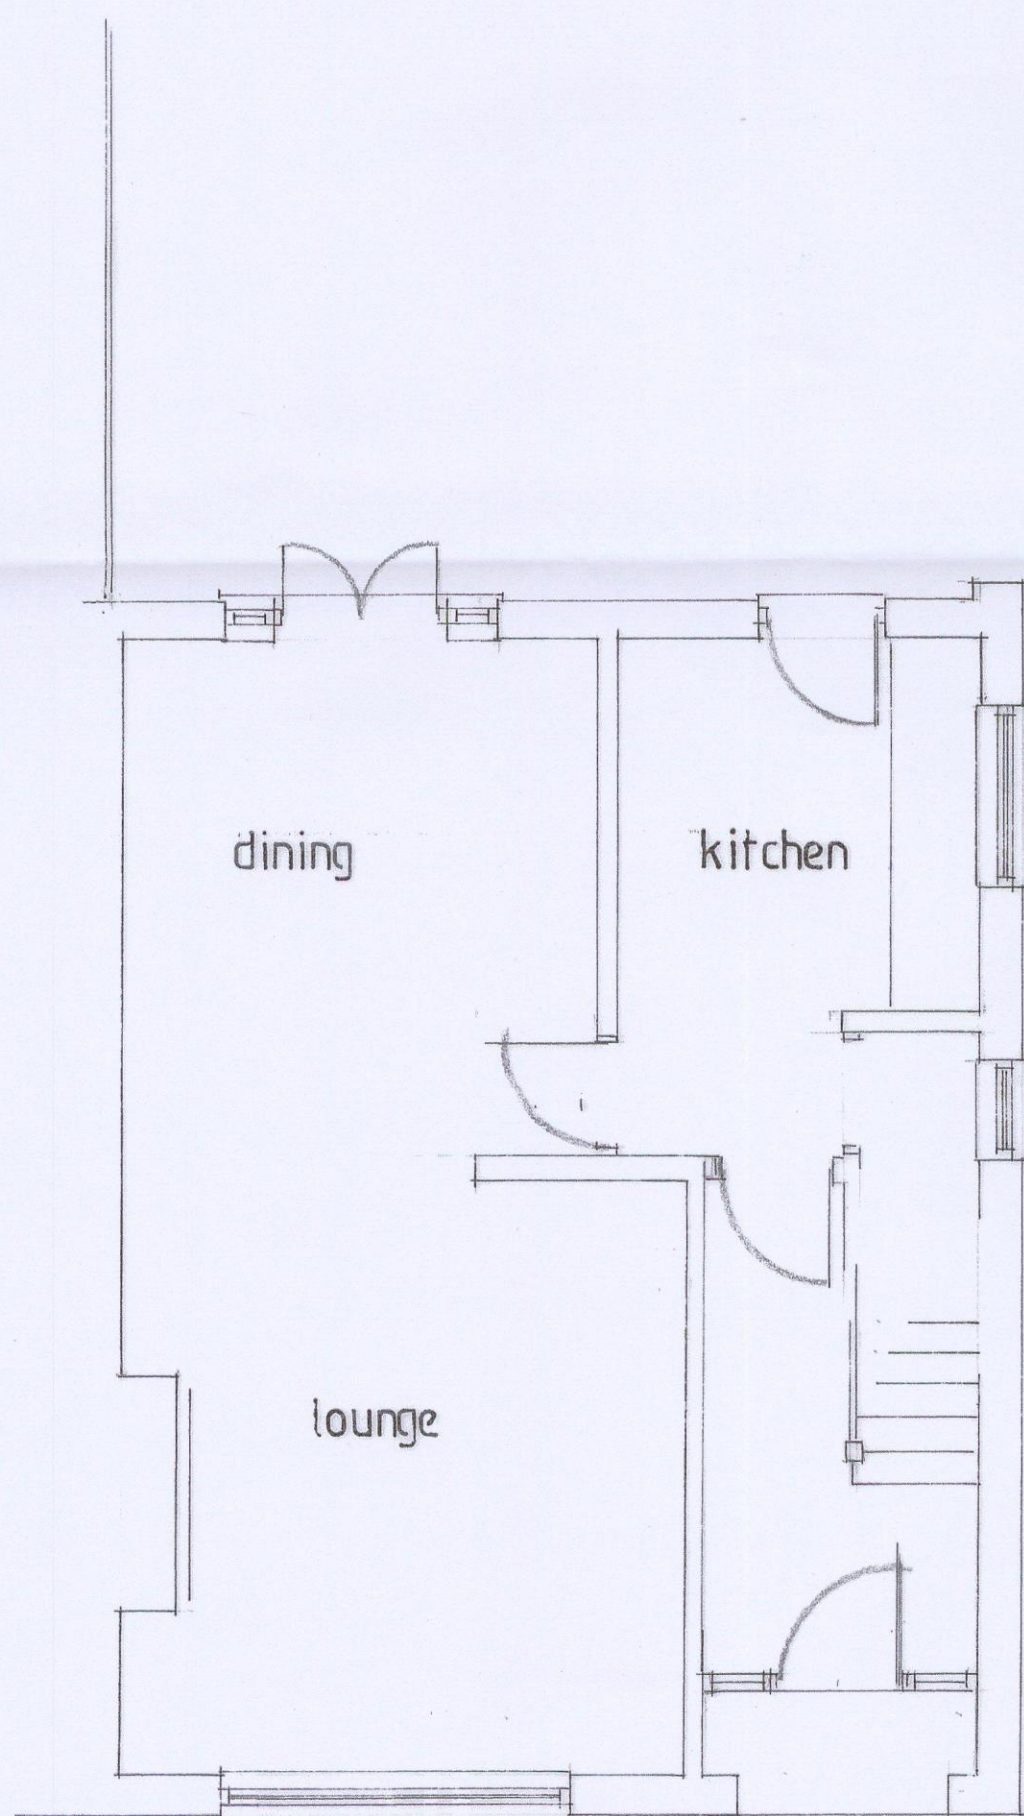

EXISTING PLAN

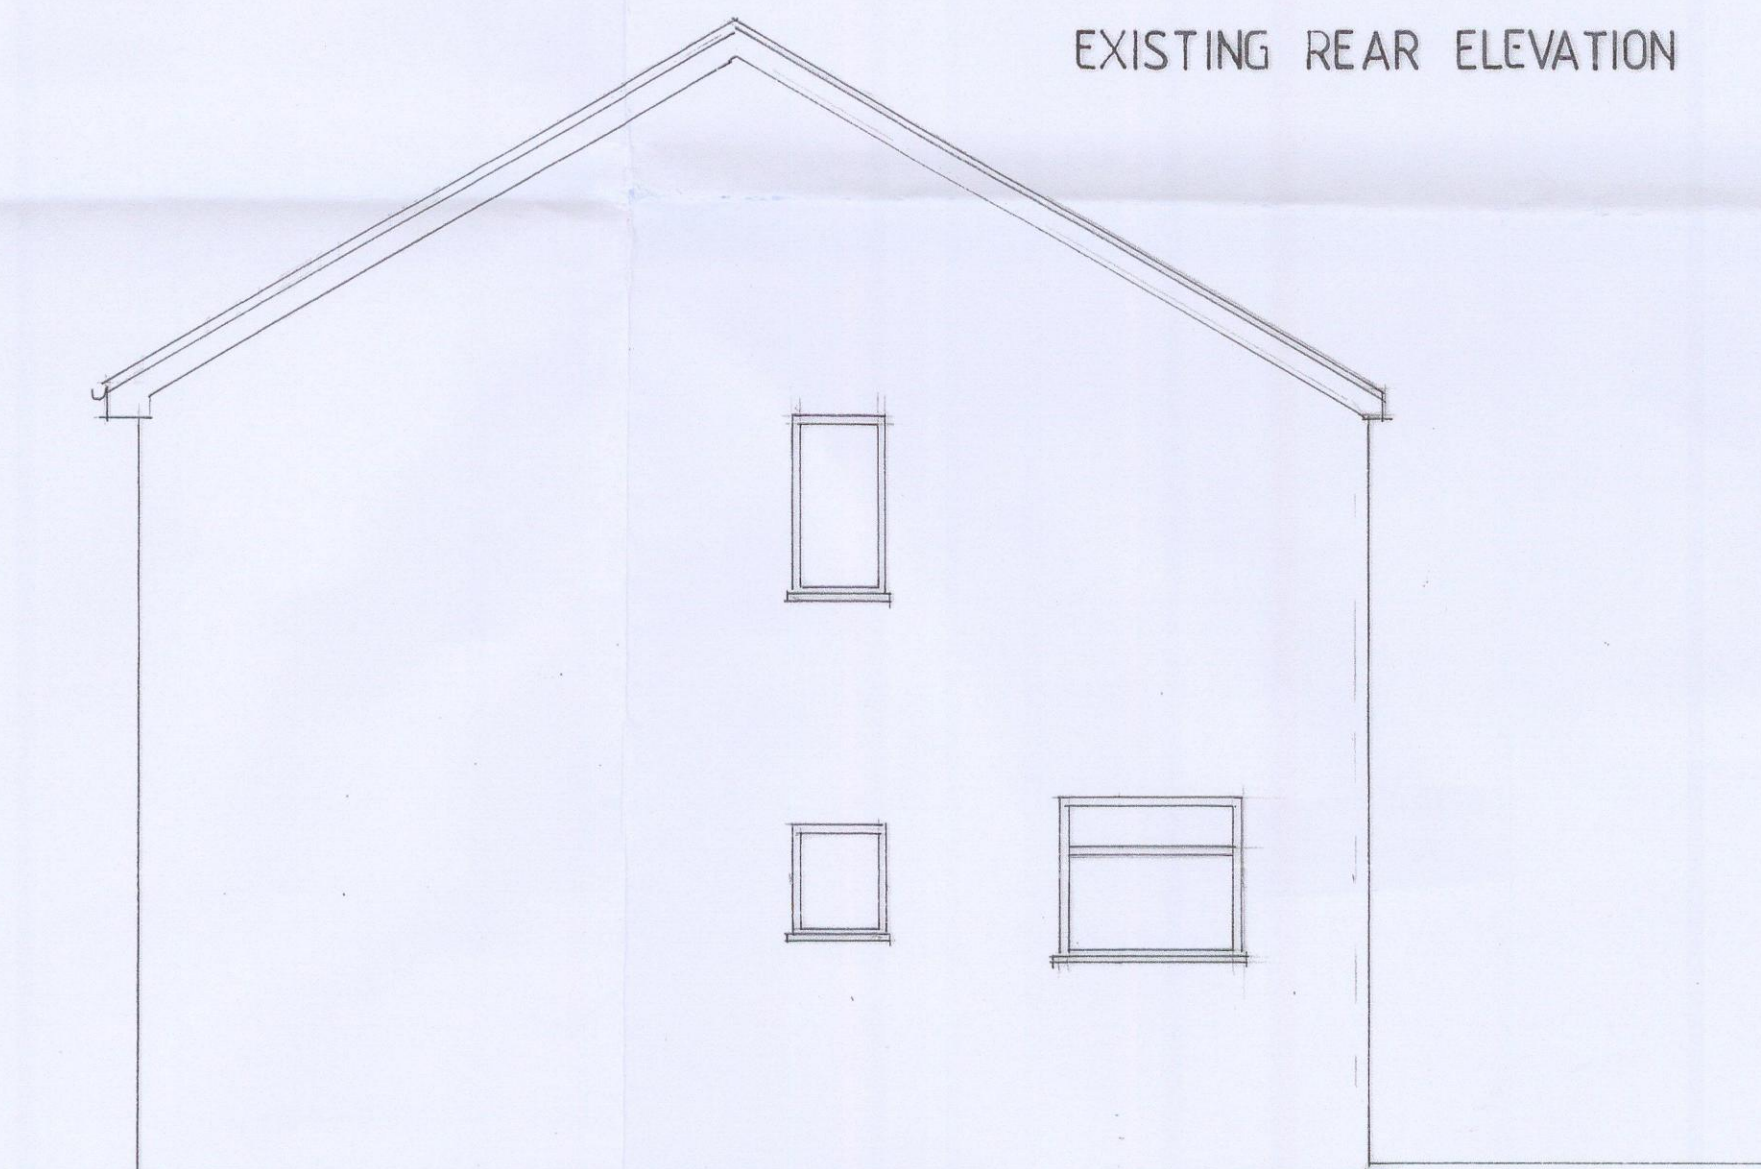

EXISTING REAR ELEVATION




EXISTING SIDE

Proposed orangery to rear for Mr. M. Schofield  
30 Hedge Lane, Darton.


drawn by Artech Design 01772 456592

drawing no.11/2778/1

Scale 1:50

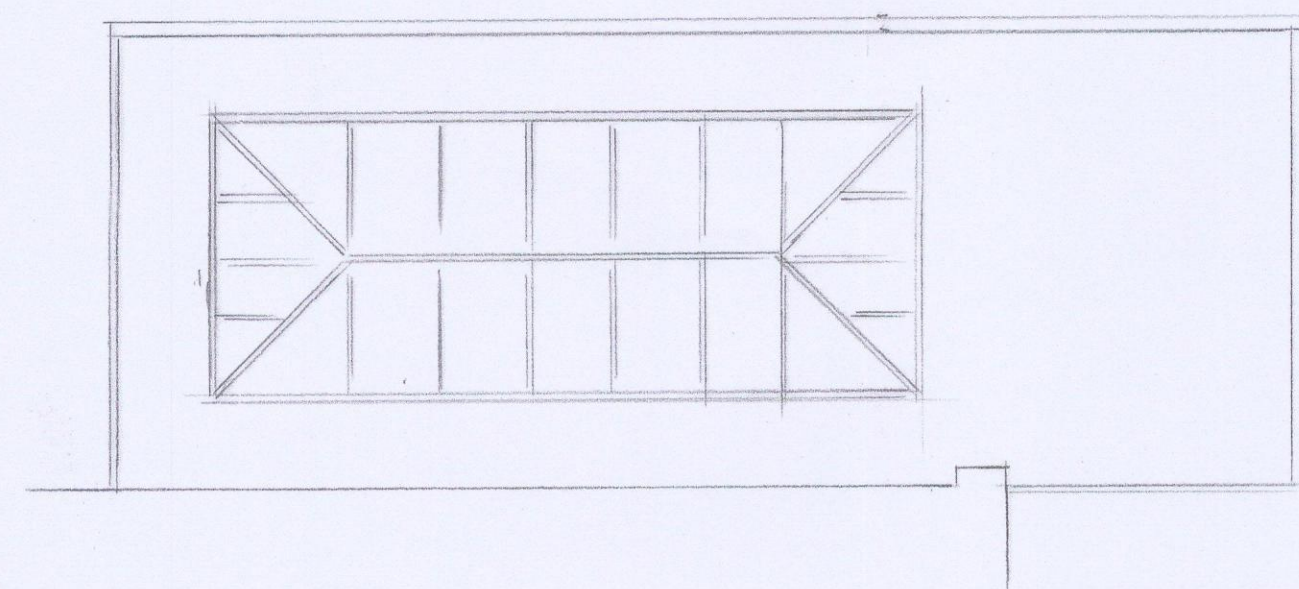

roof plan

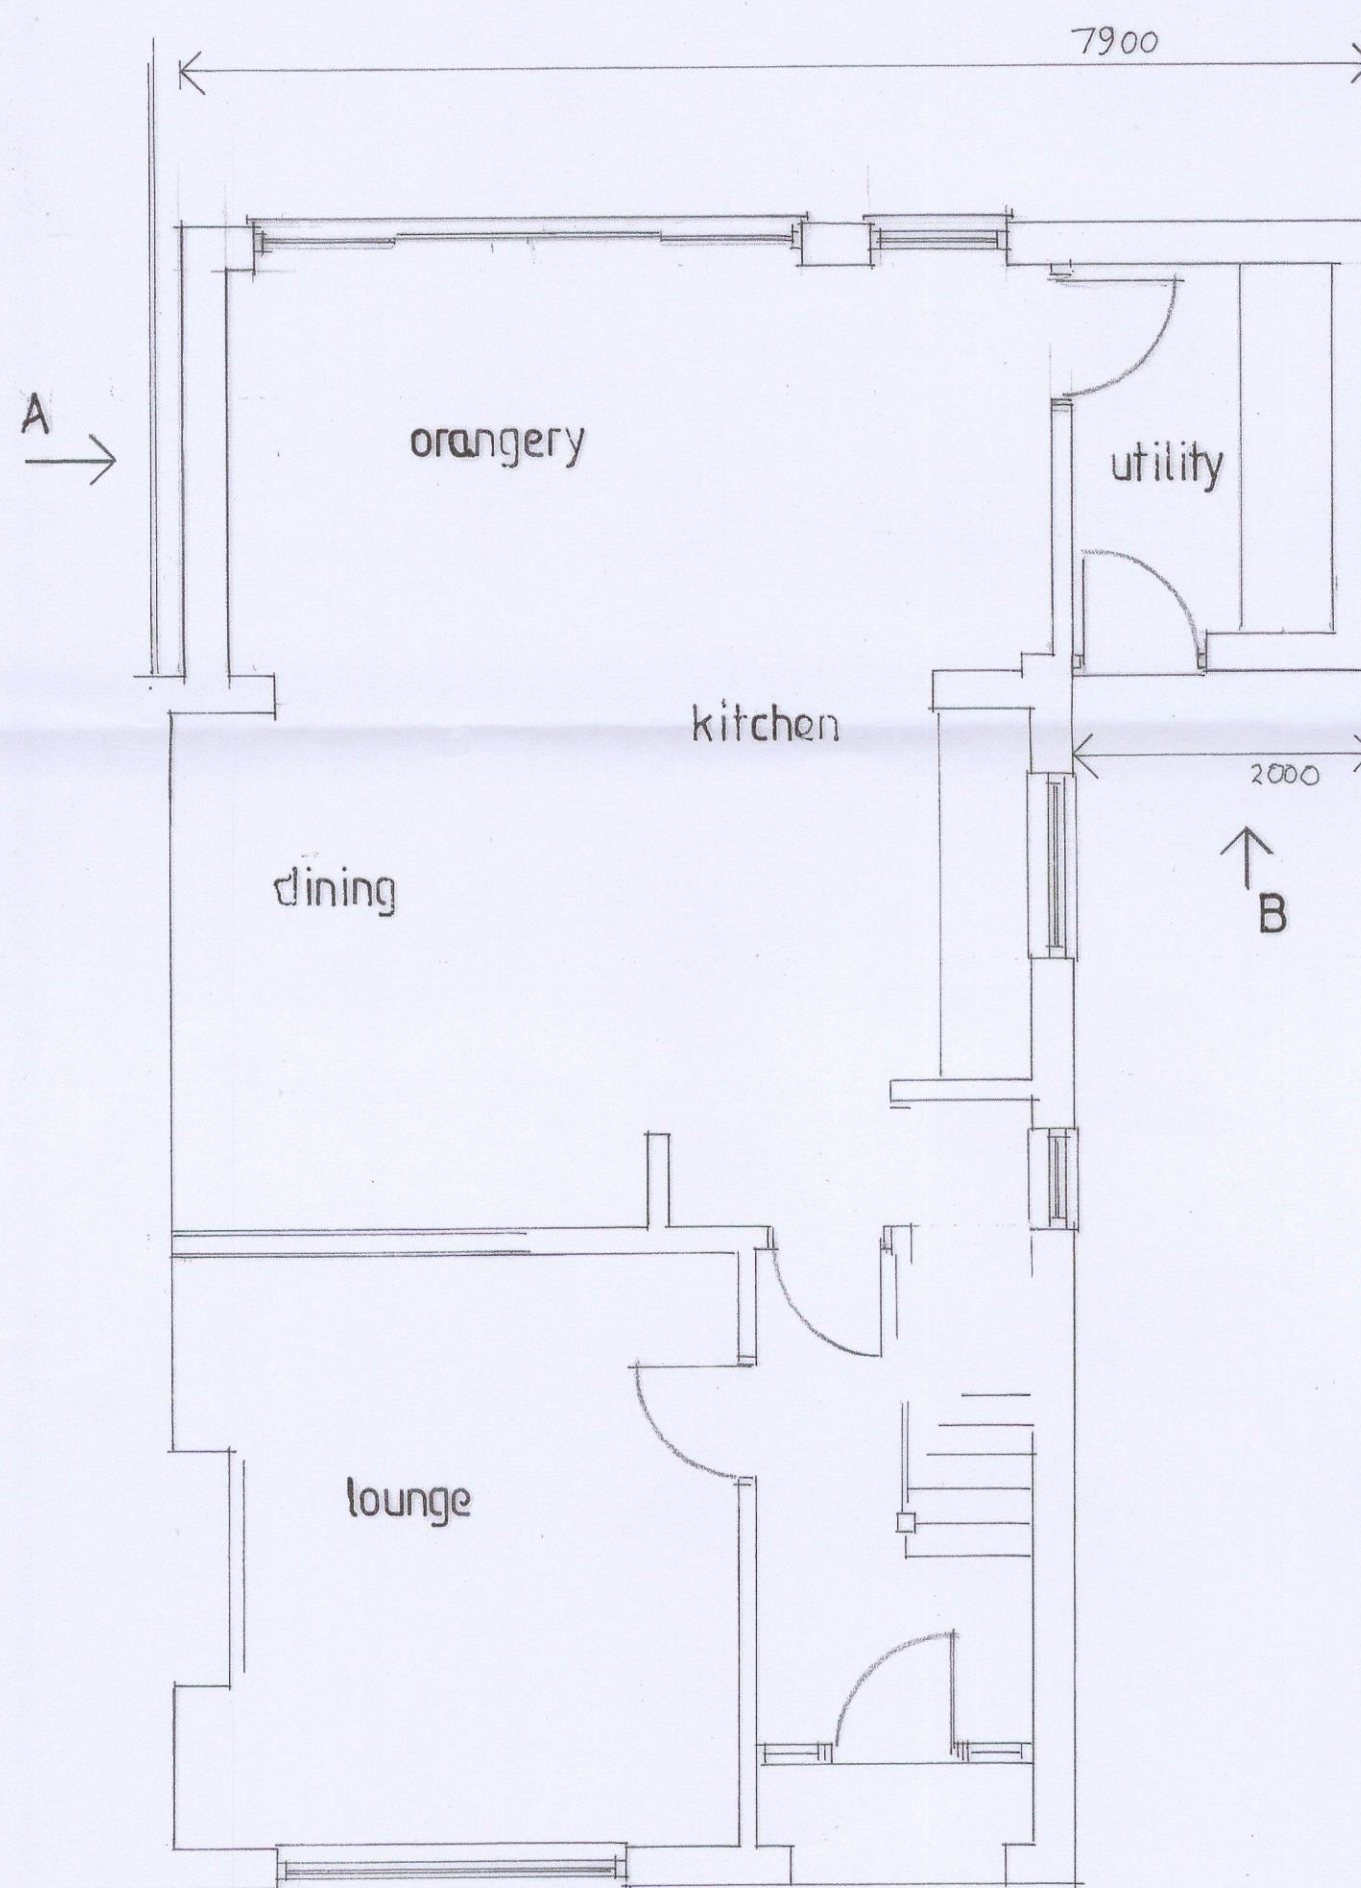

PROPOSED PLAN




PROPOSED REAR ELEVATION

elevation A



PROPOSED SIDE ELEVATION

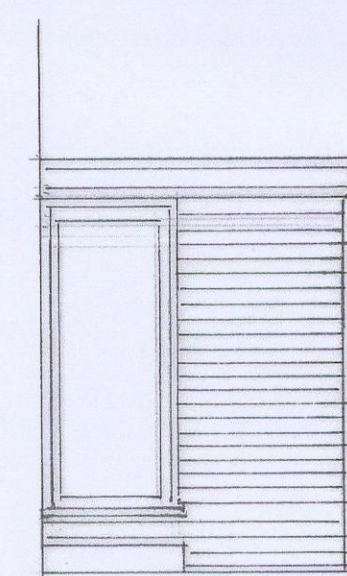

elevation B

Proposed orangery to rear for Mr. M. Schofield  
30 Hedge Lane, Darton

drawn by Artech Design 01772 456592

drawing no. 11/2778/2

Scale 1:50