


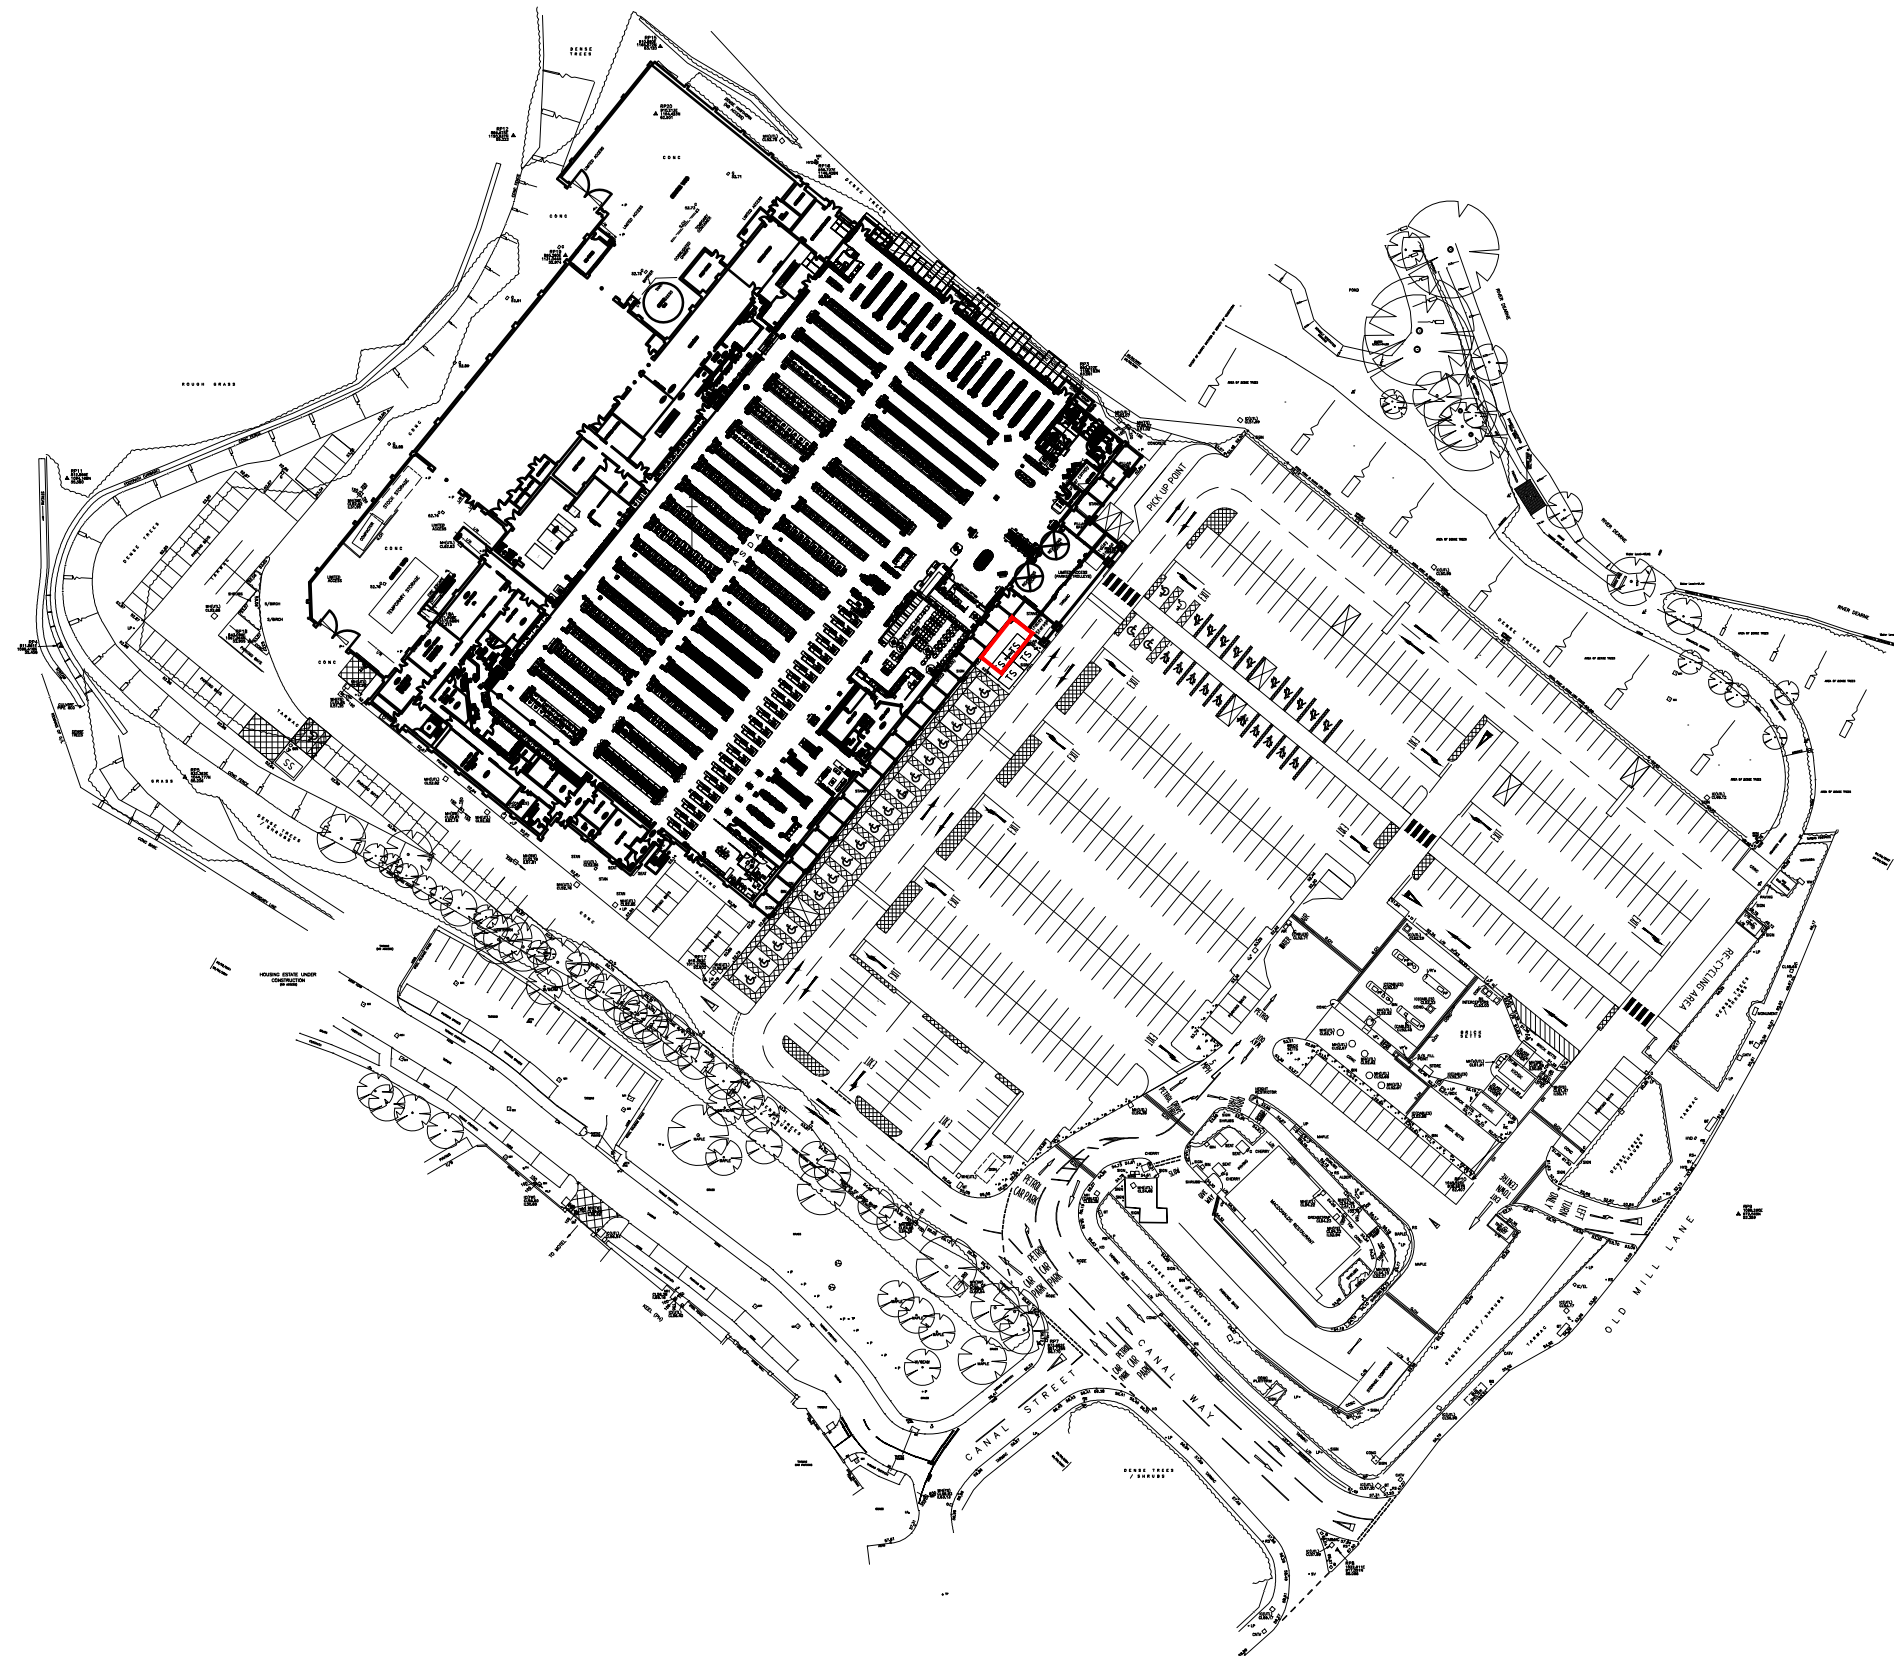


Proposed Site Location 1:1250 @ A3

Notes.
This Drawing is the copyright and property of Asda Stores Ltd. It must not be copied or published without written consent.



Rev	Description	Date

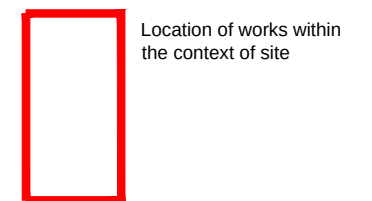

GENERAL:
THIS DRAWING IS TO BE READ IN CONJUNCTION WITH ALL OTHER DRAWINGS AND SITE SURVEYS. ALL DIMENSIONS ARE TO BE CHECKED BY CONTRACTOR PRIOR TO COMMENCEMENT OF WORKS. DO NOT SCALE FROM THIS DRAWING. IN THE EVENT OF ANY DISCREPANCIES, PLEASE ASK.



Project			
ASDA OUTDOOR UNITS			
Title			
Barnsley - Site Plan			
Scale As indicated @ A3			
Des	JaP	Chk	EP
Date	07.04.14	Date	07.04.14
Consultant's drawing number			
4675 - 3			
Drawing number			Rev.
4675 - 3			-