


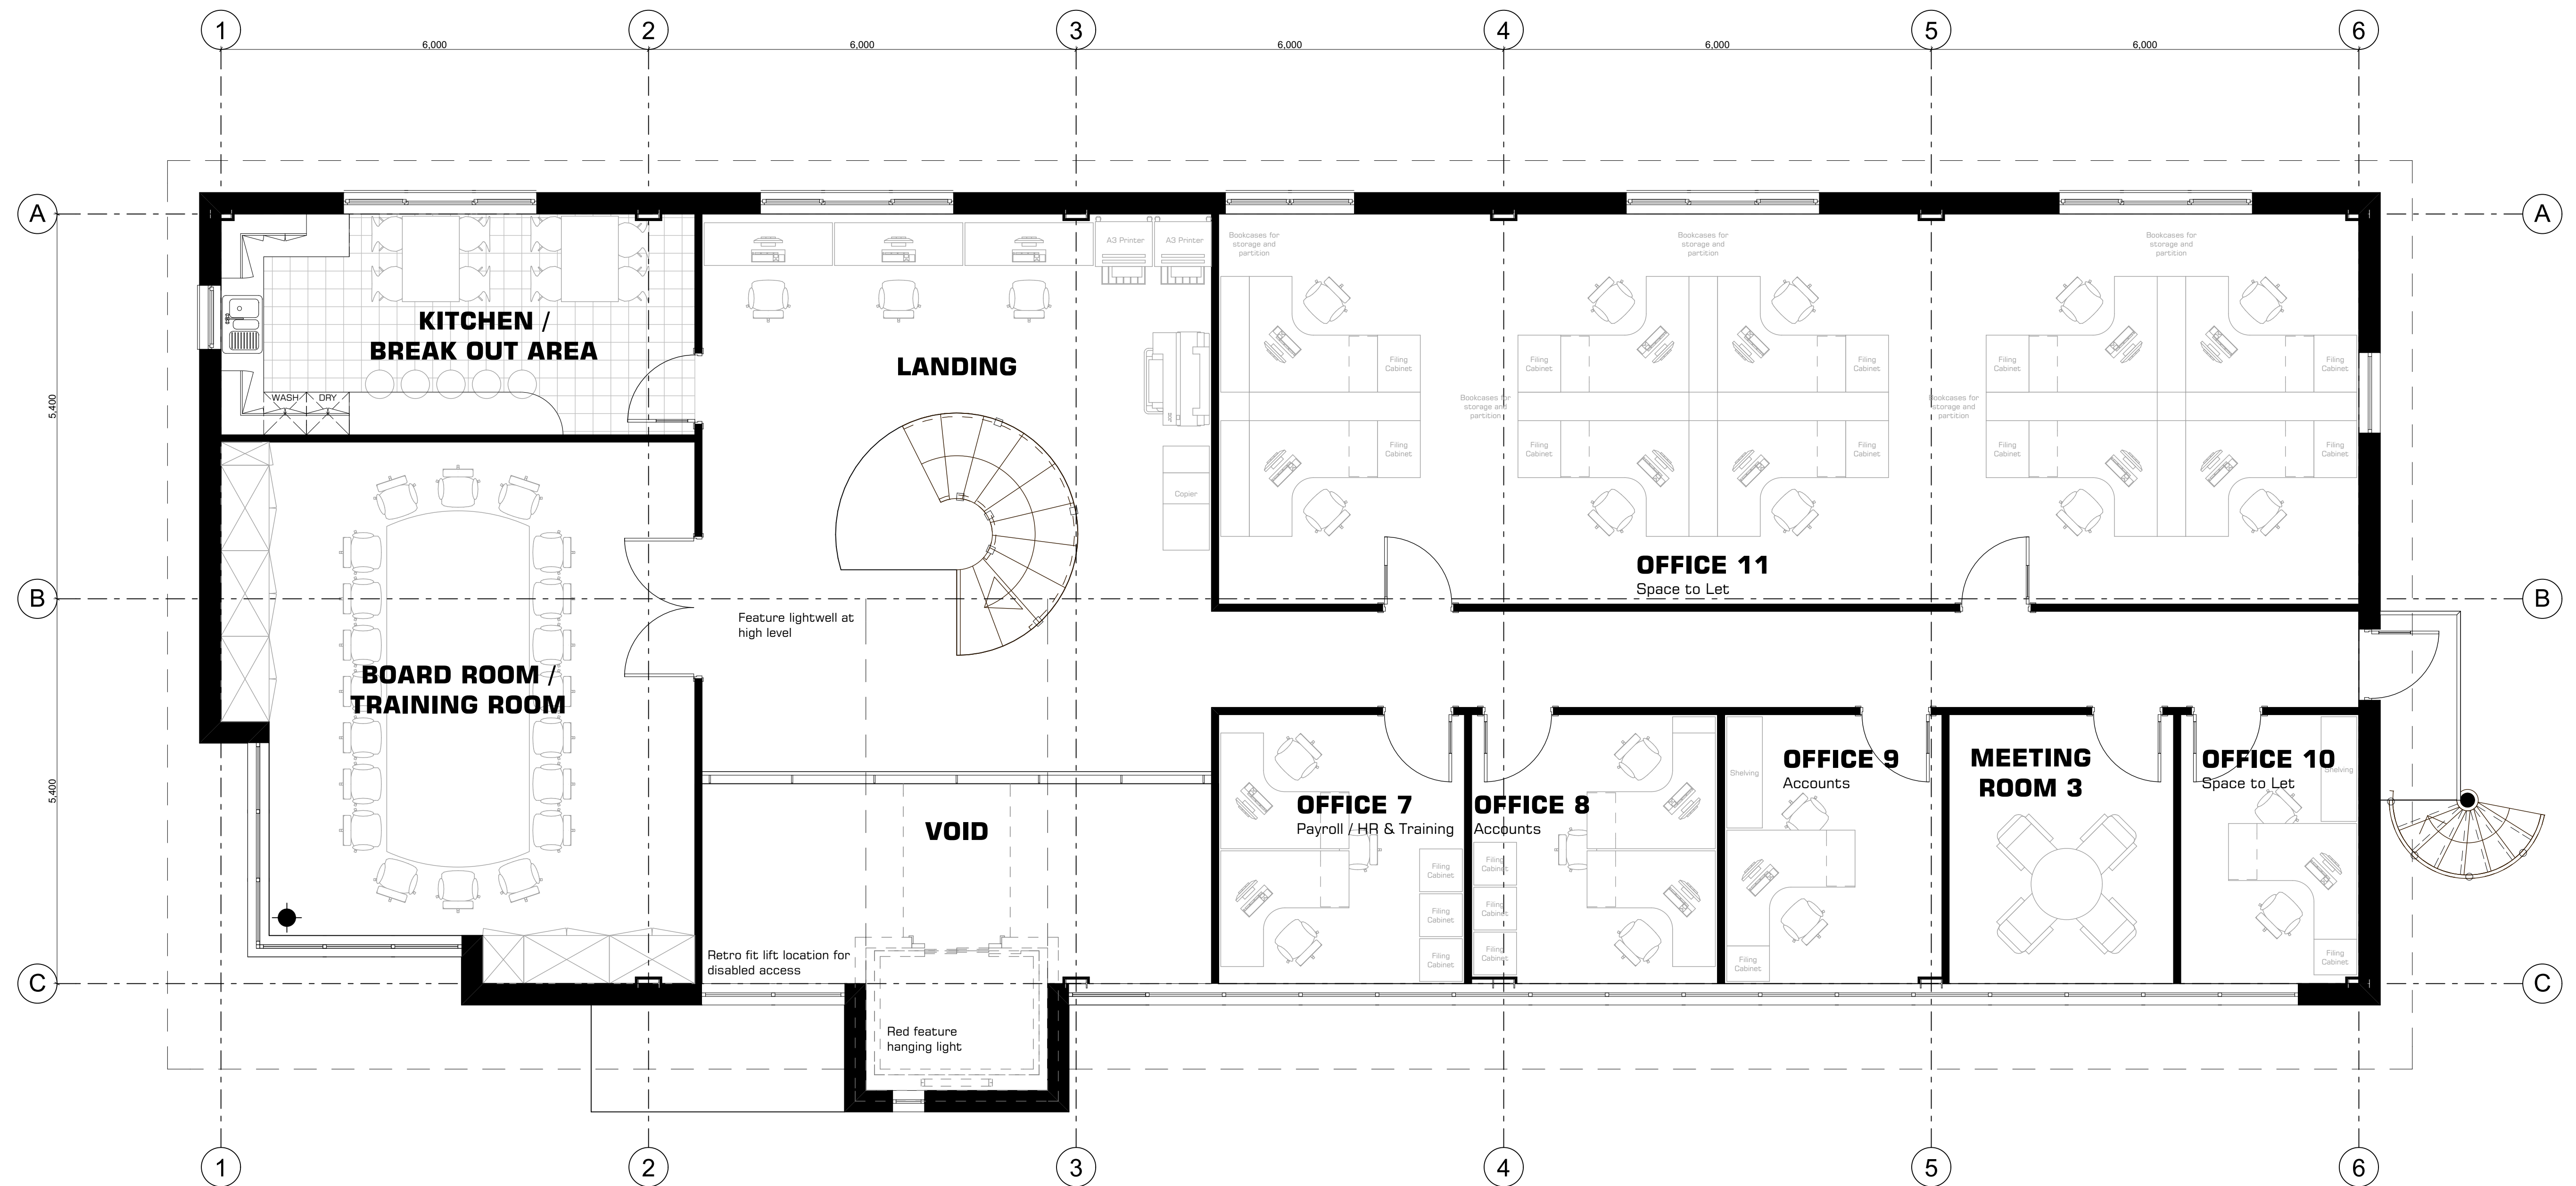

FIRST FLOOR PLAN



Architecture | Master Planning | Visualisation | Interior Design

SLA Design LLP
The Link Building
244A St. Andrews Road
Sheffield
South Yorkshire
S11 9AL

www.SLAdesign.co.uk
E-mail: enquiries@SLAdesign.co.uk
Tel: (+44) 0114 2595603 Fax: (+44) 0114 2362918

SLA Design LLP
Reg. No. 03380779 Registered in England and Wales
Reg. Office: 39-43 Bridge Street, Swinton, M20 9UG, South Yorkshire S34 8AP

Client:



Revision :

Date :

Project Title:

Cidon Construction Head Office, Mason Way, Platts Common Industrial Estate, Barnsley, South Yorkshire S74 9TG

Drawing Title:

FIRST FLOOR PLAN

Project No:

13/028

Drawing No:

004

Revision:

Date:

21.10.13

Drawn by:

BSL

Scale:

1:50@A1

Drawing Status :

PLANNING

SLA DESIGN:
- All rights reserved by SLA DESIGN
- No part of this publication may be reproduced, stored in any retrieval system or transmitted in any form or by any means without the prior permission of SLA DESIGN

Do not scale off drawing
All dimensions to be checked on site