



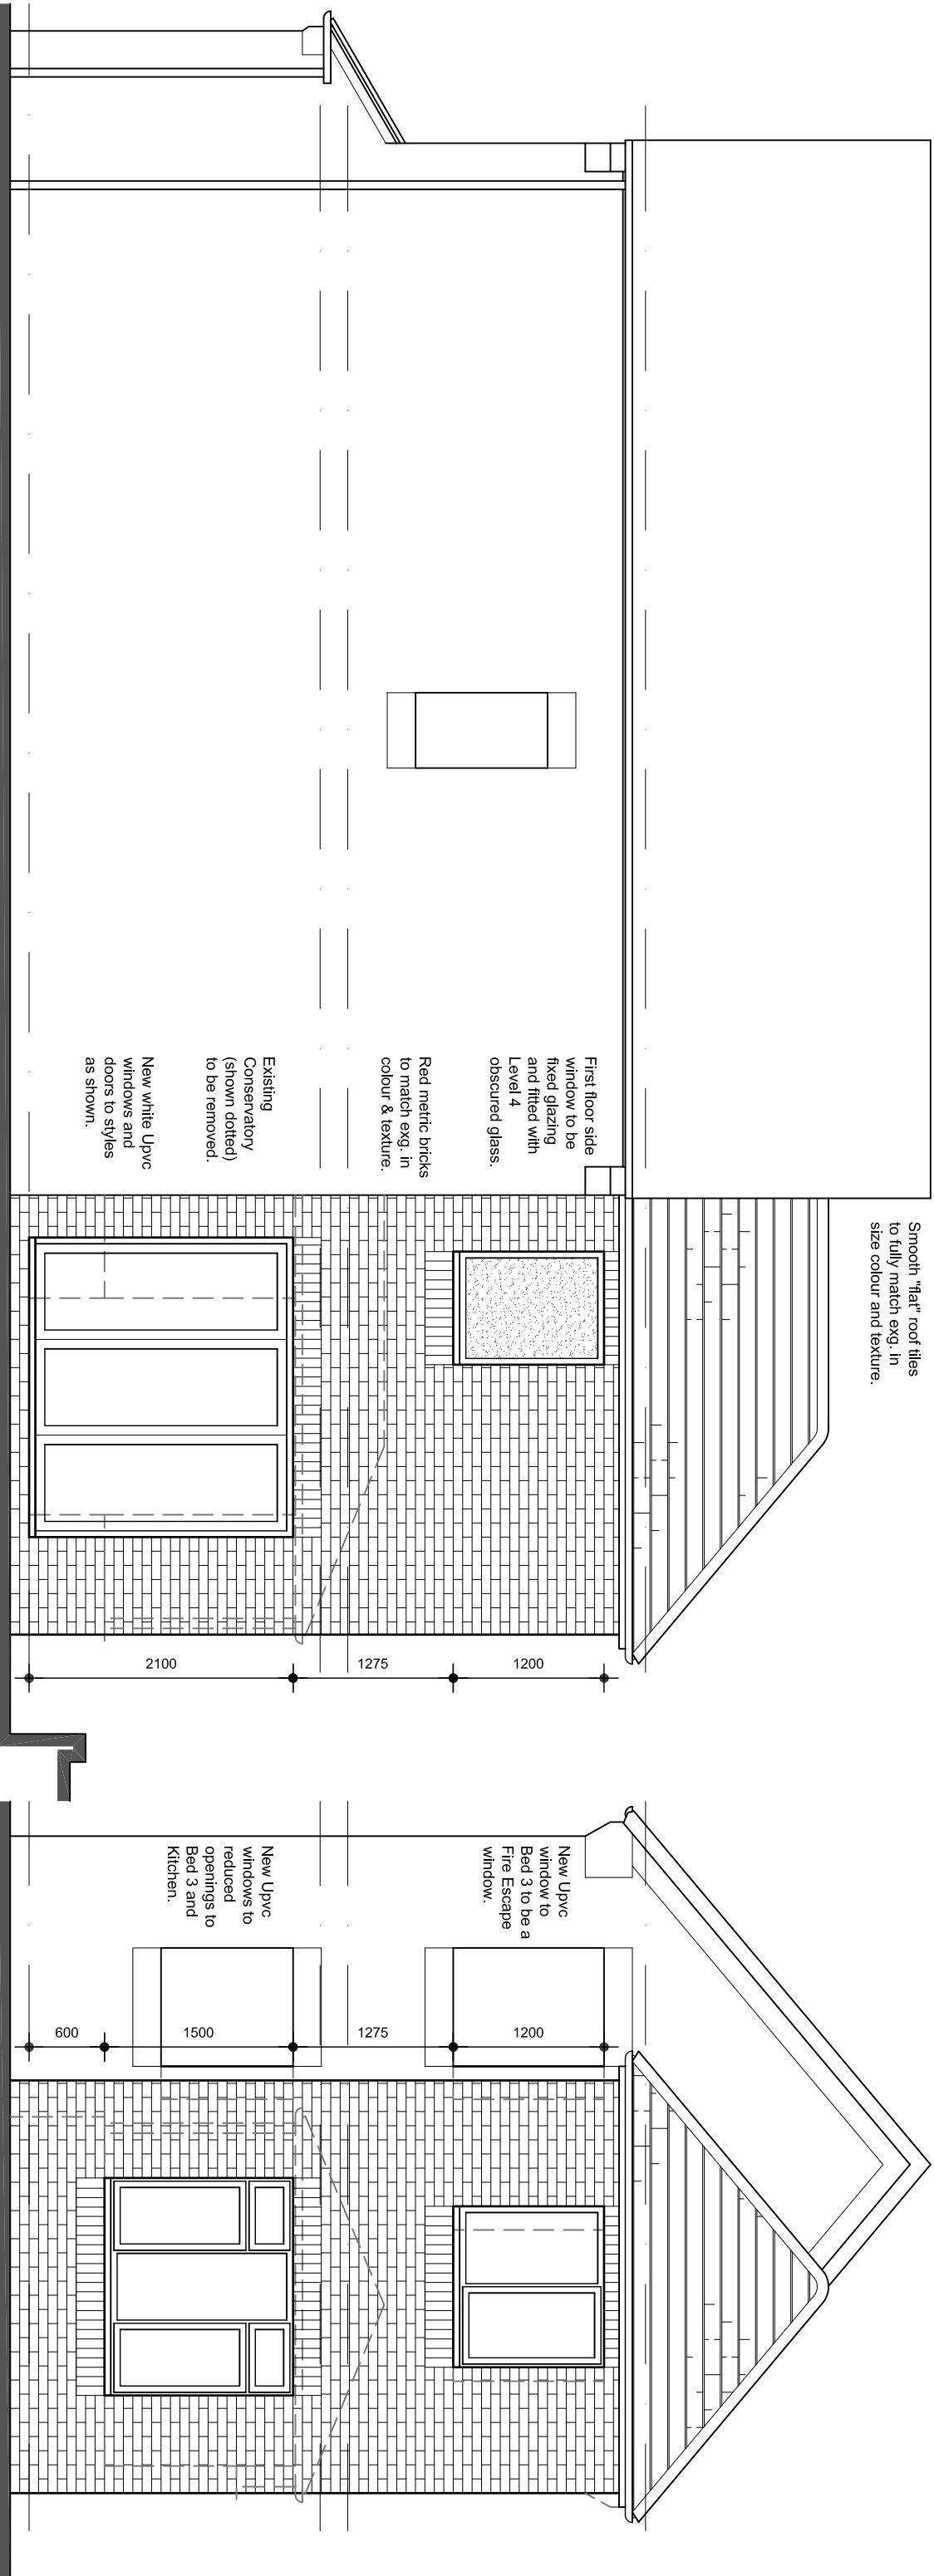

side elevation Scale: 1/100

rear elevation Scale: 1/100

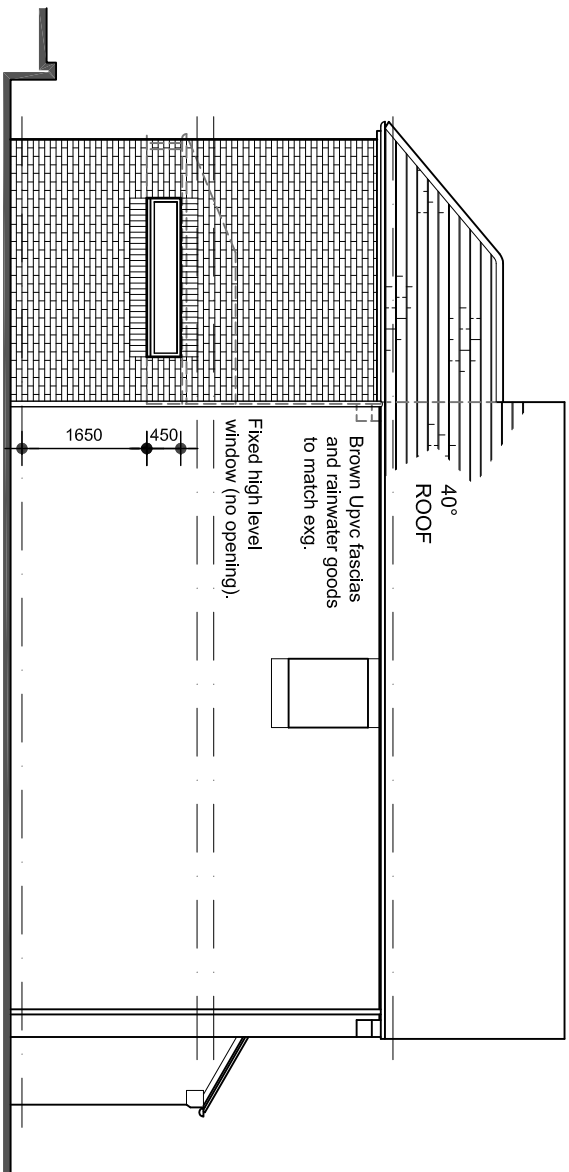

side elevation Scale: 1/100

TITLE
PROPOSED ELEVATIONS

PROJECT
PROPOSED EXTENSION
AT
21 PRIEST ROYD
DARTON
BARNSELEY
S75 5AJ

FOR
MR M CORNEY
SCALE (A3)
1/50 + 1/100
DATE
MAR 2015
DRAWN
TTB

PROJECT NO	DRAWING NO	REVISION
291	03	A

Barber Design Limited

21 Mountbatten Drive
Burncross
Sheffield
S35 1WF
Tel: (0114) 2460608
Mob: 0776 7072109
Email: todd@barberdesignltd.co.uk

Rev. A By: TTB 16/04/2015
Bedroom side window amended to obscured fixed light.
REVISION: