


Notes:
TOWN PLANNING DRAWINGS
NOT FOR CONSTRUCTION


Revision: A
Revision List:
A - 23.08.2010 - Garage rotated 90°

Project Name: Lower Stainborough Fold
Drawing Title: Garage Elevations, Proposed
Drawing Number: 1009/TP/004
Scale: 1:50 at A2


Date: Sept 08

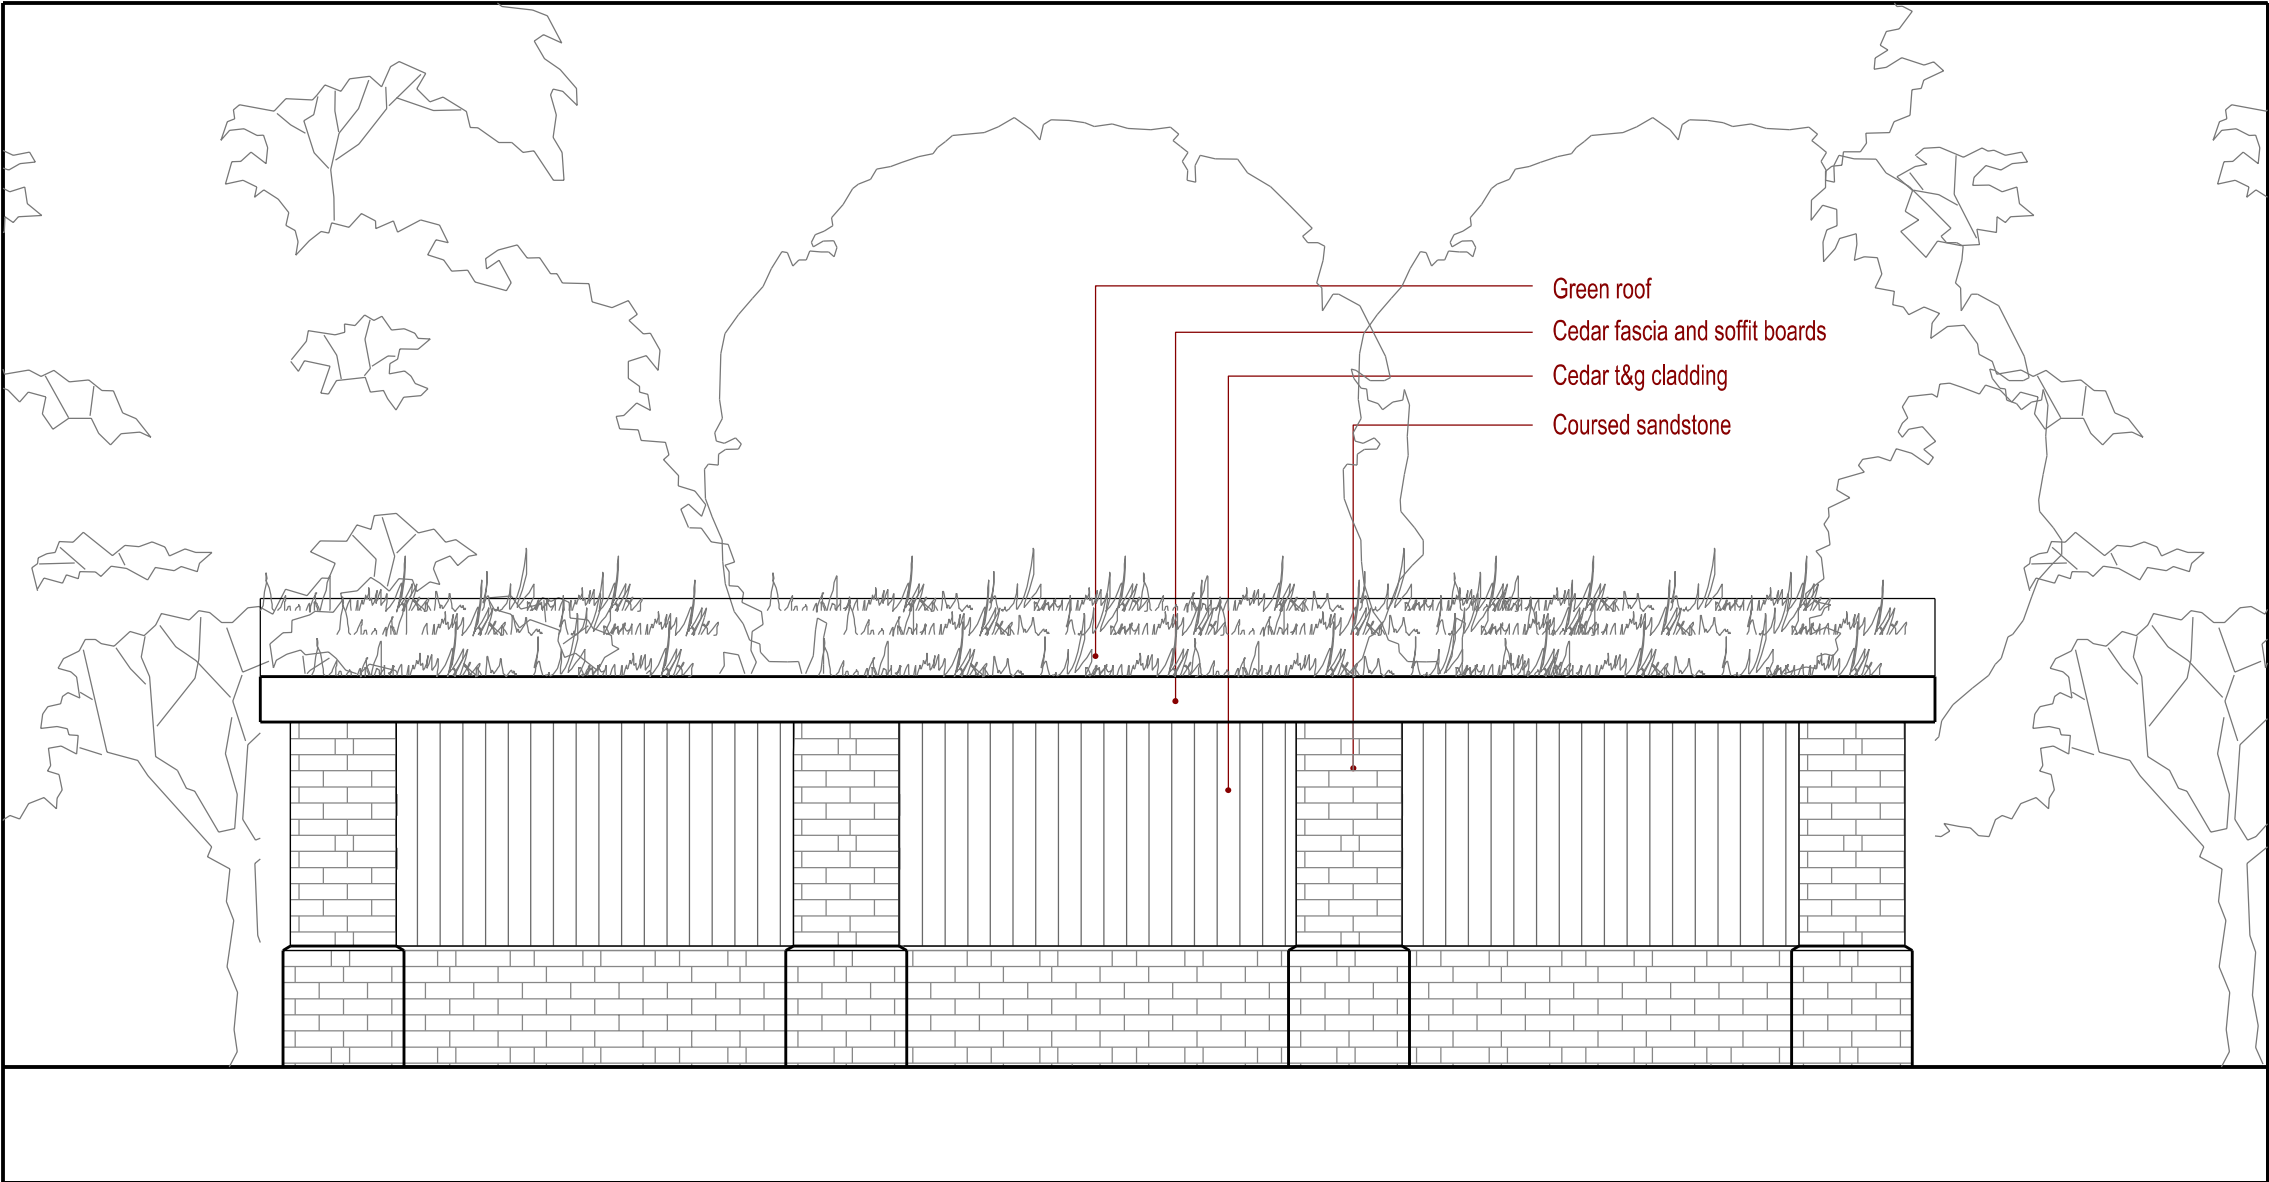


East Elevation

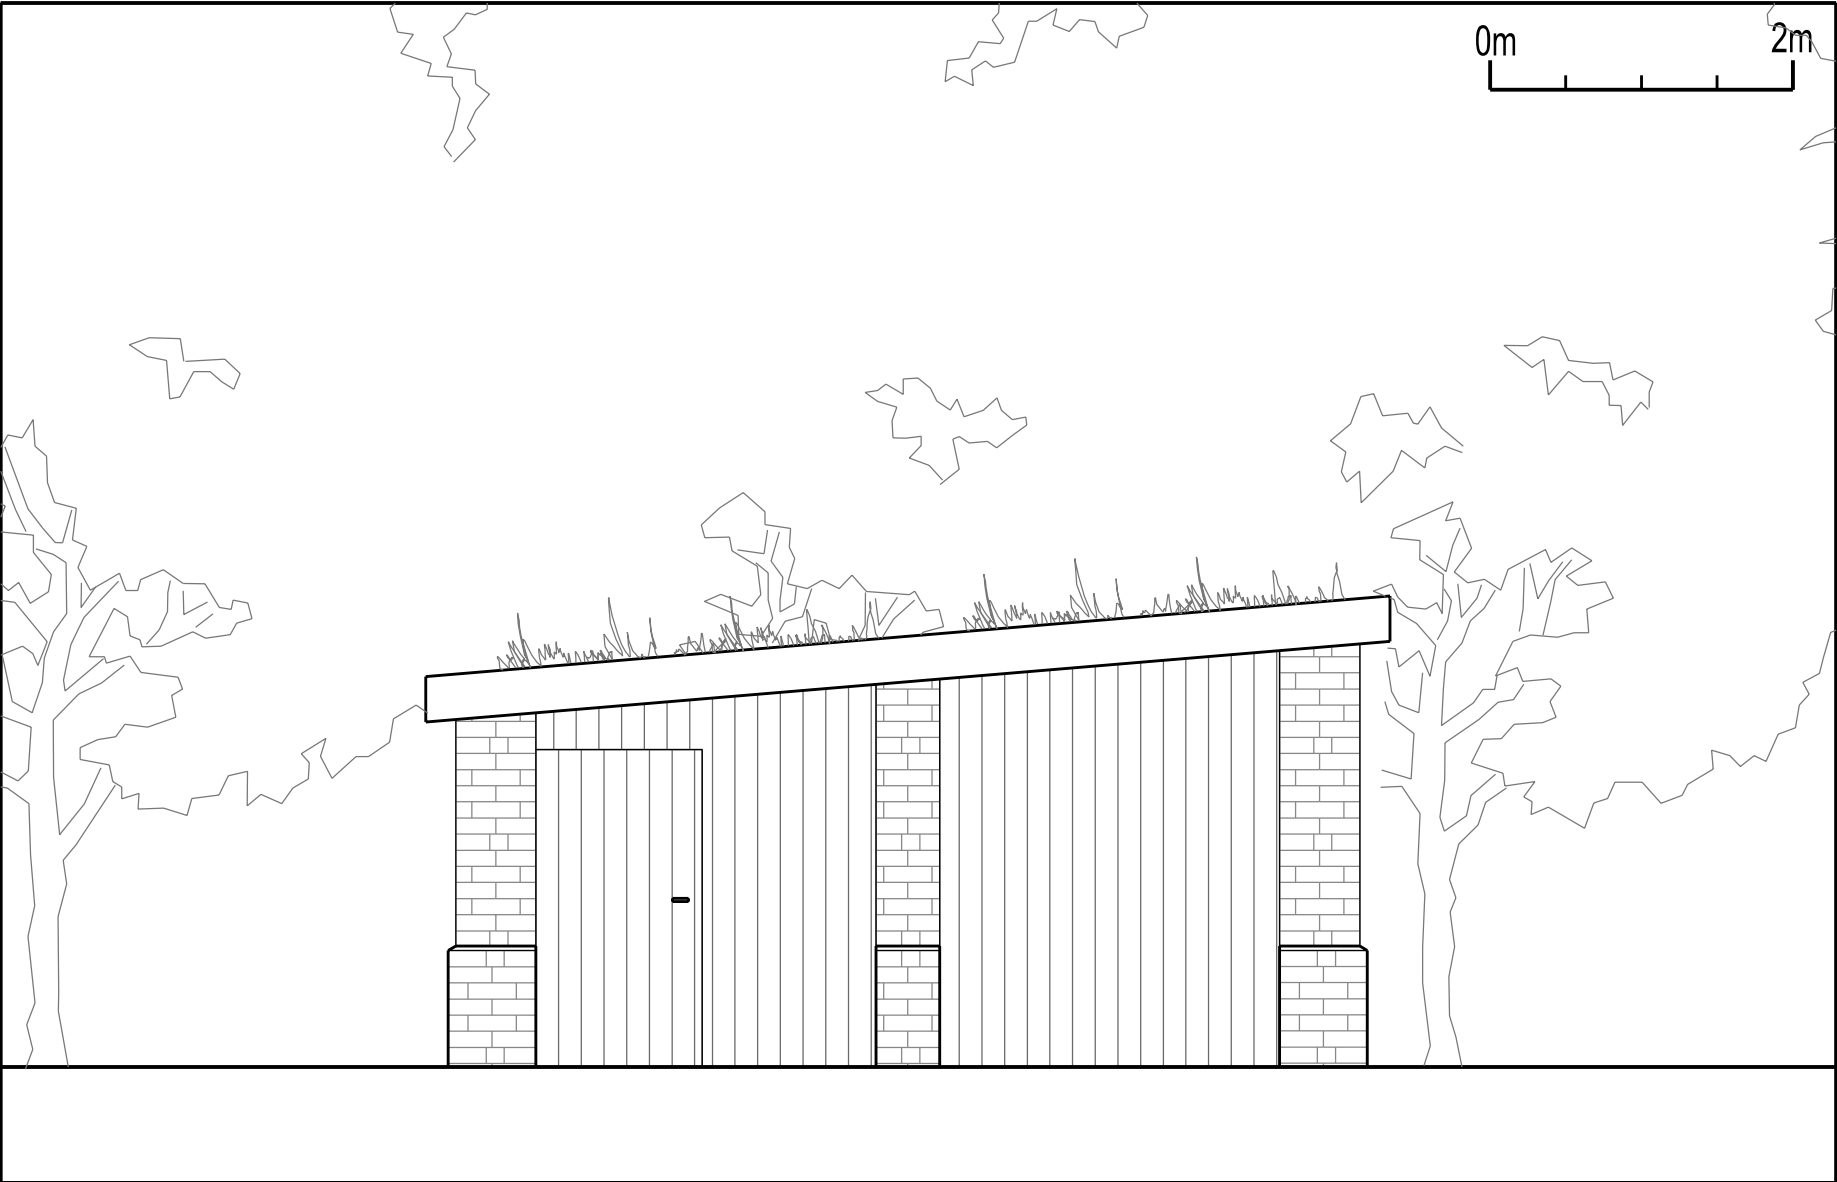

North Elevation

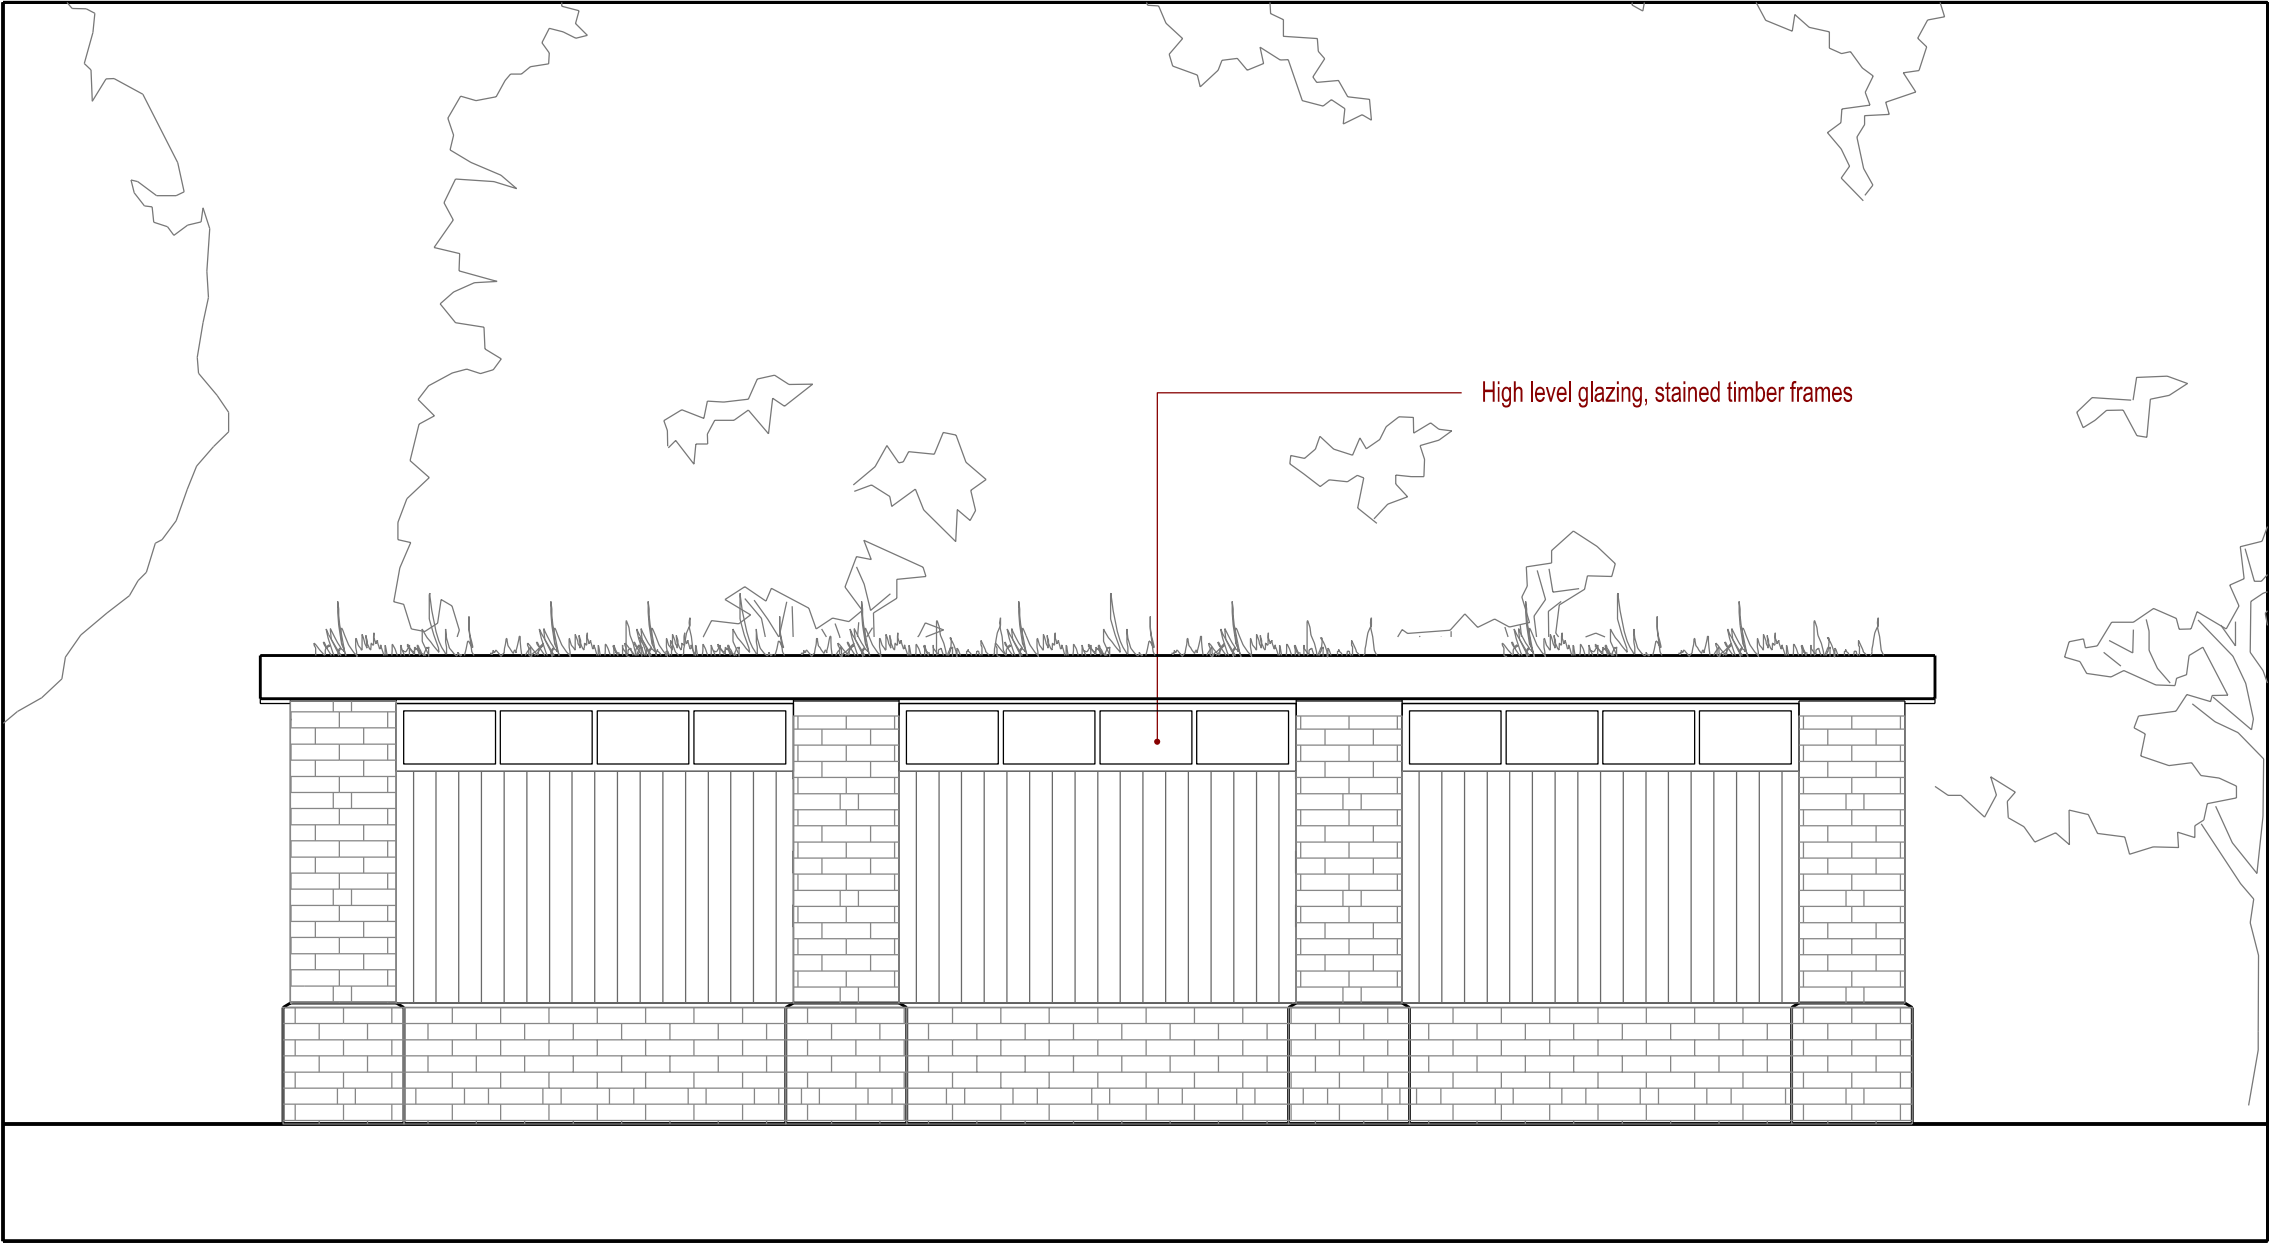

West Elevation

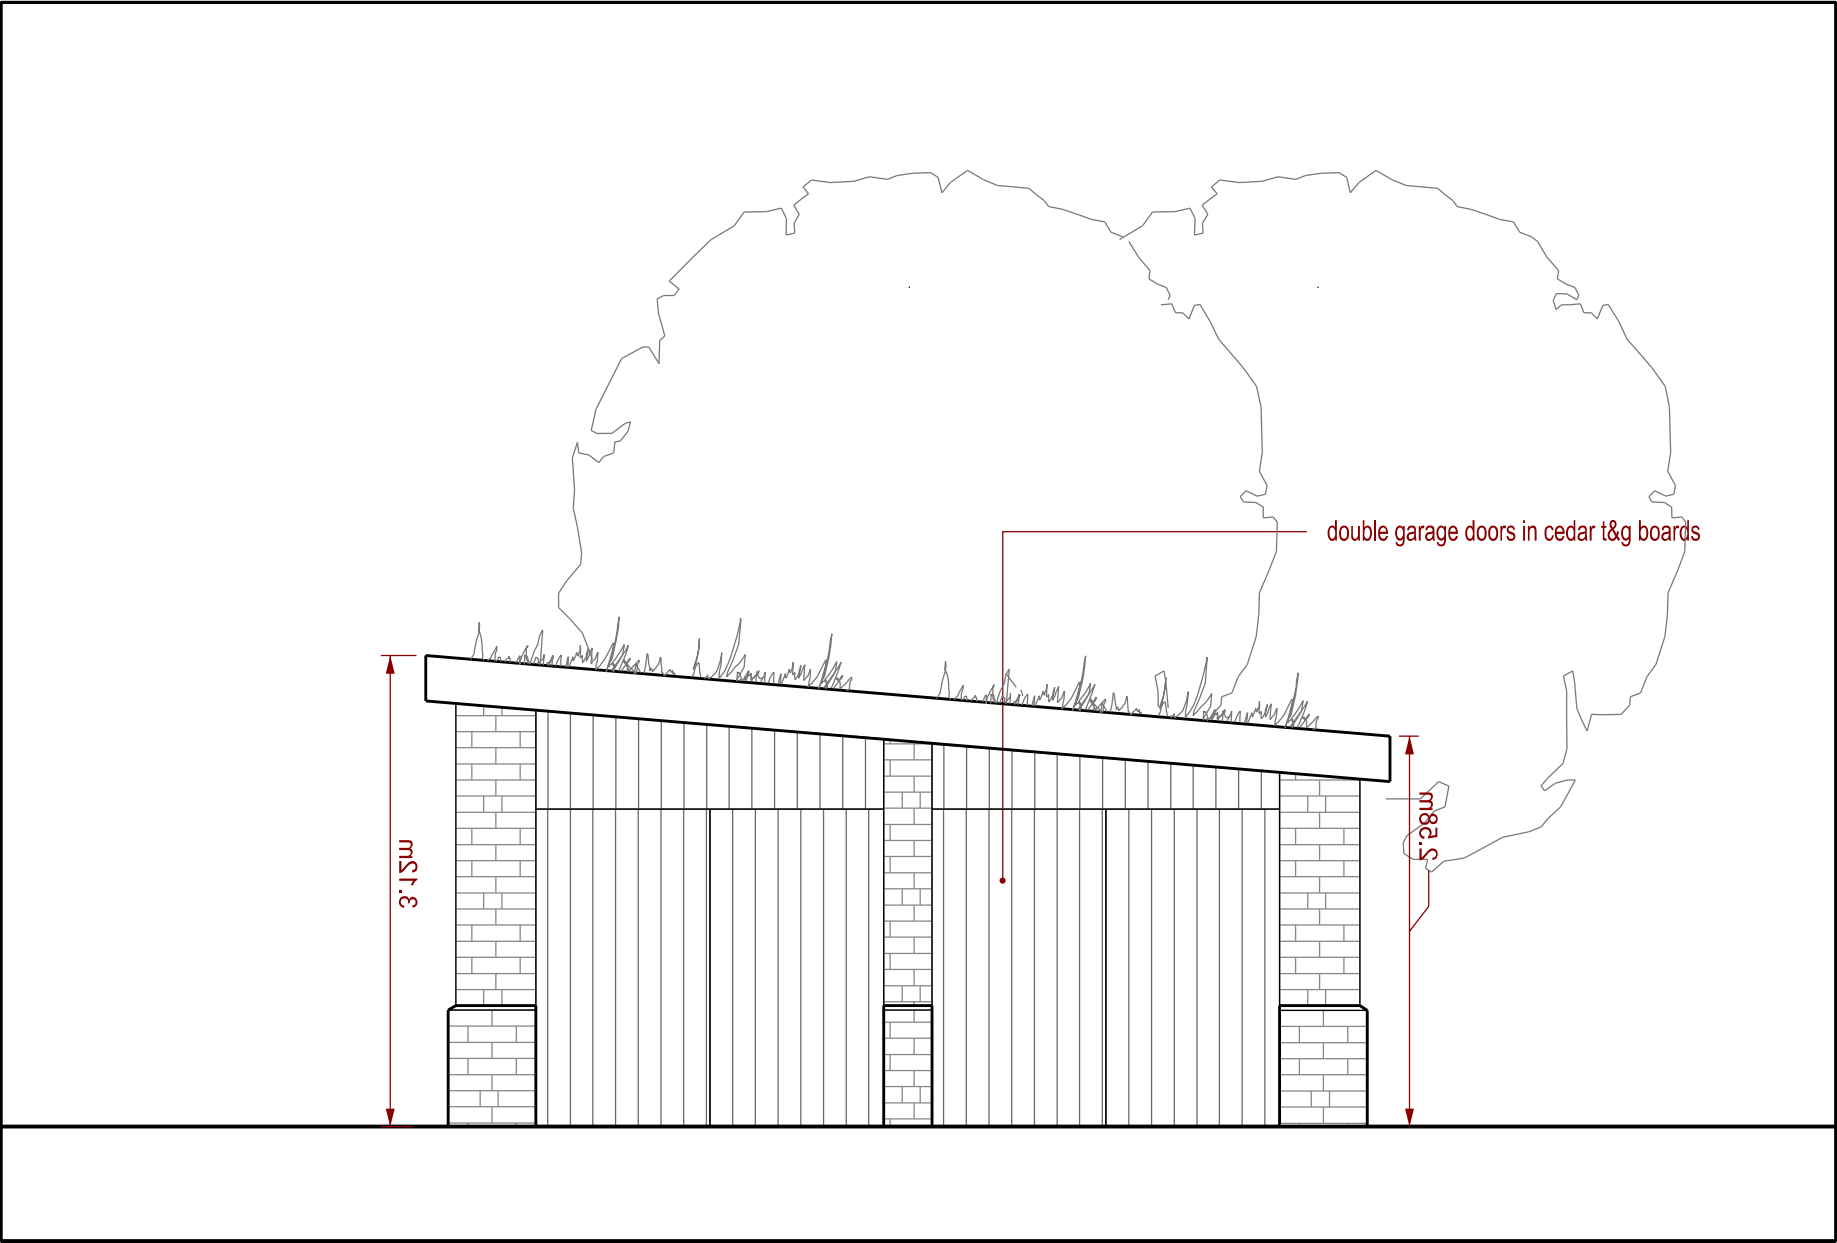

South Elevation