
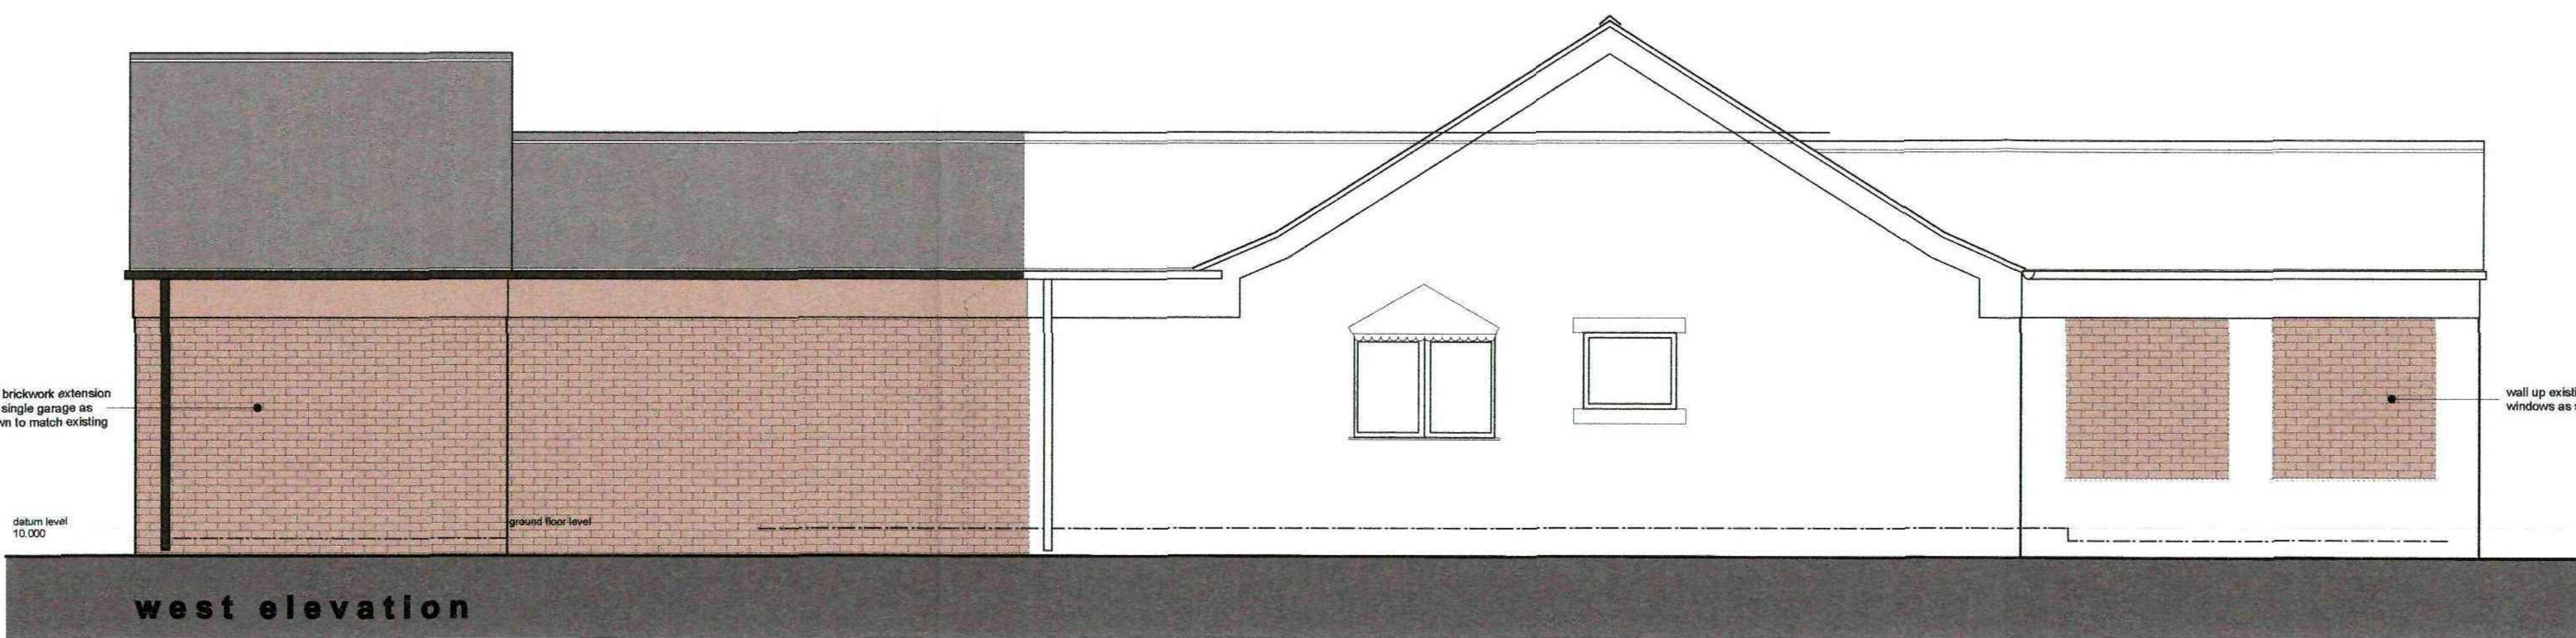


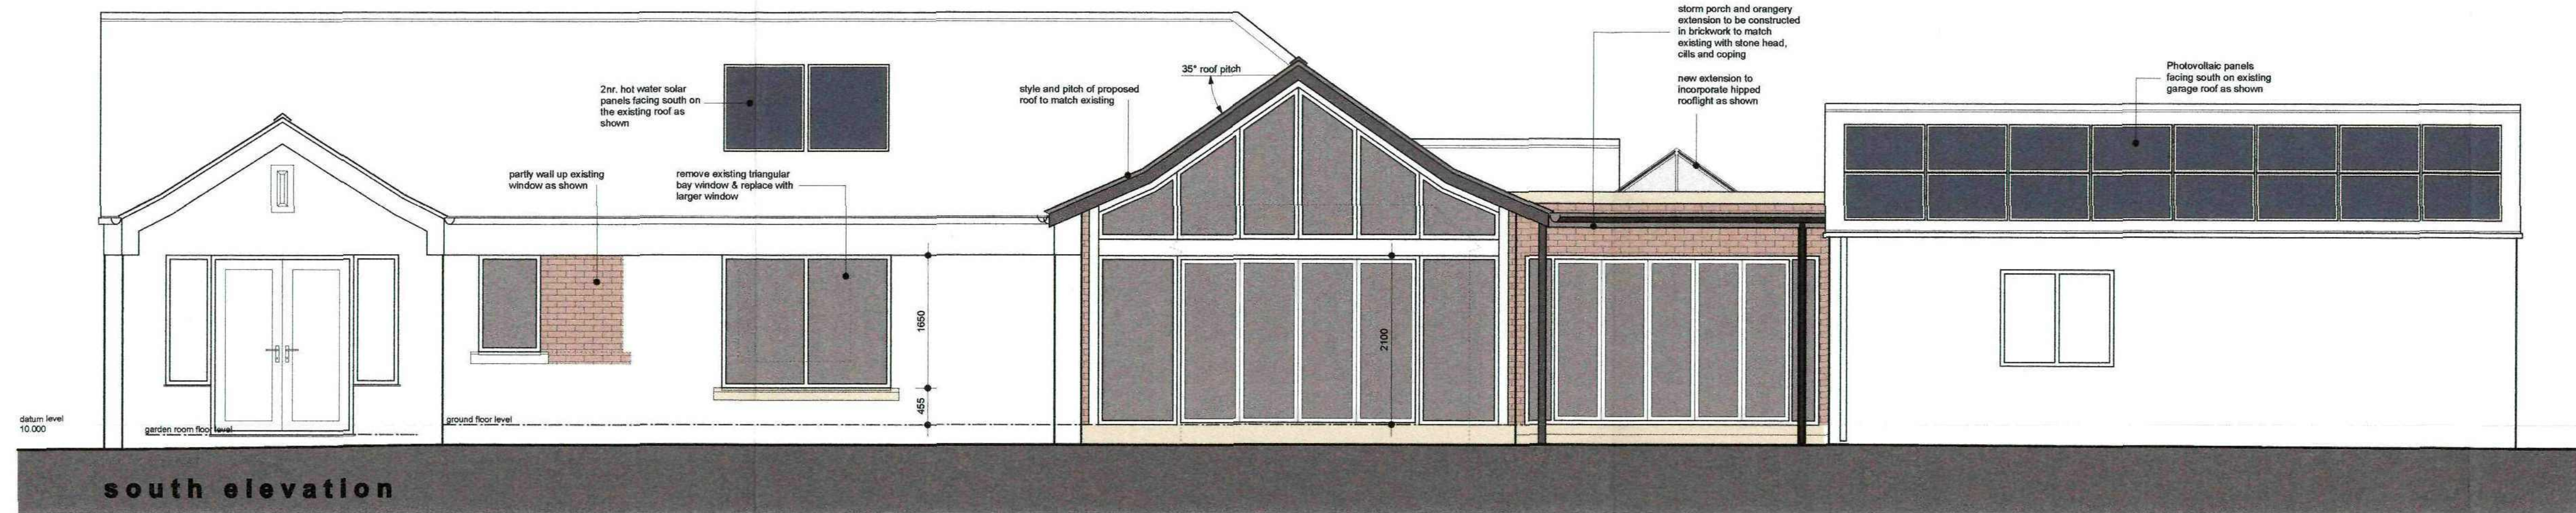

0 1 2 3 4 5 metres

This drawing has been prepared specifically for the purpose of obtaining Planning Permission and/or Building Regulation Approval. Its suitability for other purposes, without supplementary details and specifications cannot be guaranteed. The Permittees and/or Approvals are beyond the Architects control, and no guarantee that such will be granted is given or to be inferred by reason of the preparation of this drawing. Only Signed dimensions are to be used. All dimensions to be checked on site. This drawing together with the design is the property and copyright of the Architect and must not be reproduced without prior written permission.

P03	Drawing updated to Client's instructions	17.05.12	JE	JE
P02	Drawing updated to suit Building Control Officers comments, and Structural Engineers details	06.05.12	JE	RW
P01	Drawing originated from approved drawing 10109D-04-P04 and updated for Building Regulations purposes	02.02.12	JE	RW
status	description	date	dr by	app by

A+DP
ARCHITECTURE
AND DESIGN
PARTNERSHIP

RIBA 
Chartered Practise




82 HUDDERSFIELD ROAD ■ HOLMFIRTH ■ HUDDERSFIELD HD9 3AZ
TELEPHONE 01484 893411
FACSIMILE 01484 988280
E-MAIL enquiries@adp.co.uk
WEBSITE www.adp.co.uk

P R O J E C T D E T A I L S
Proposed Extensions and Alterations
at
7 Hall Royd Lane, Silkstone Common, Barnsley, S75 4PW
for
Mr & Mrs R Hill
D R A W I N G T I T L E

Building Regs - Elevations

SCALE	DATE	SIZE	DRAWING NR
1:50	02 Feb 12	A1	10109D-11-P03

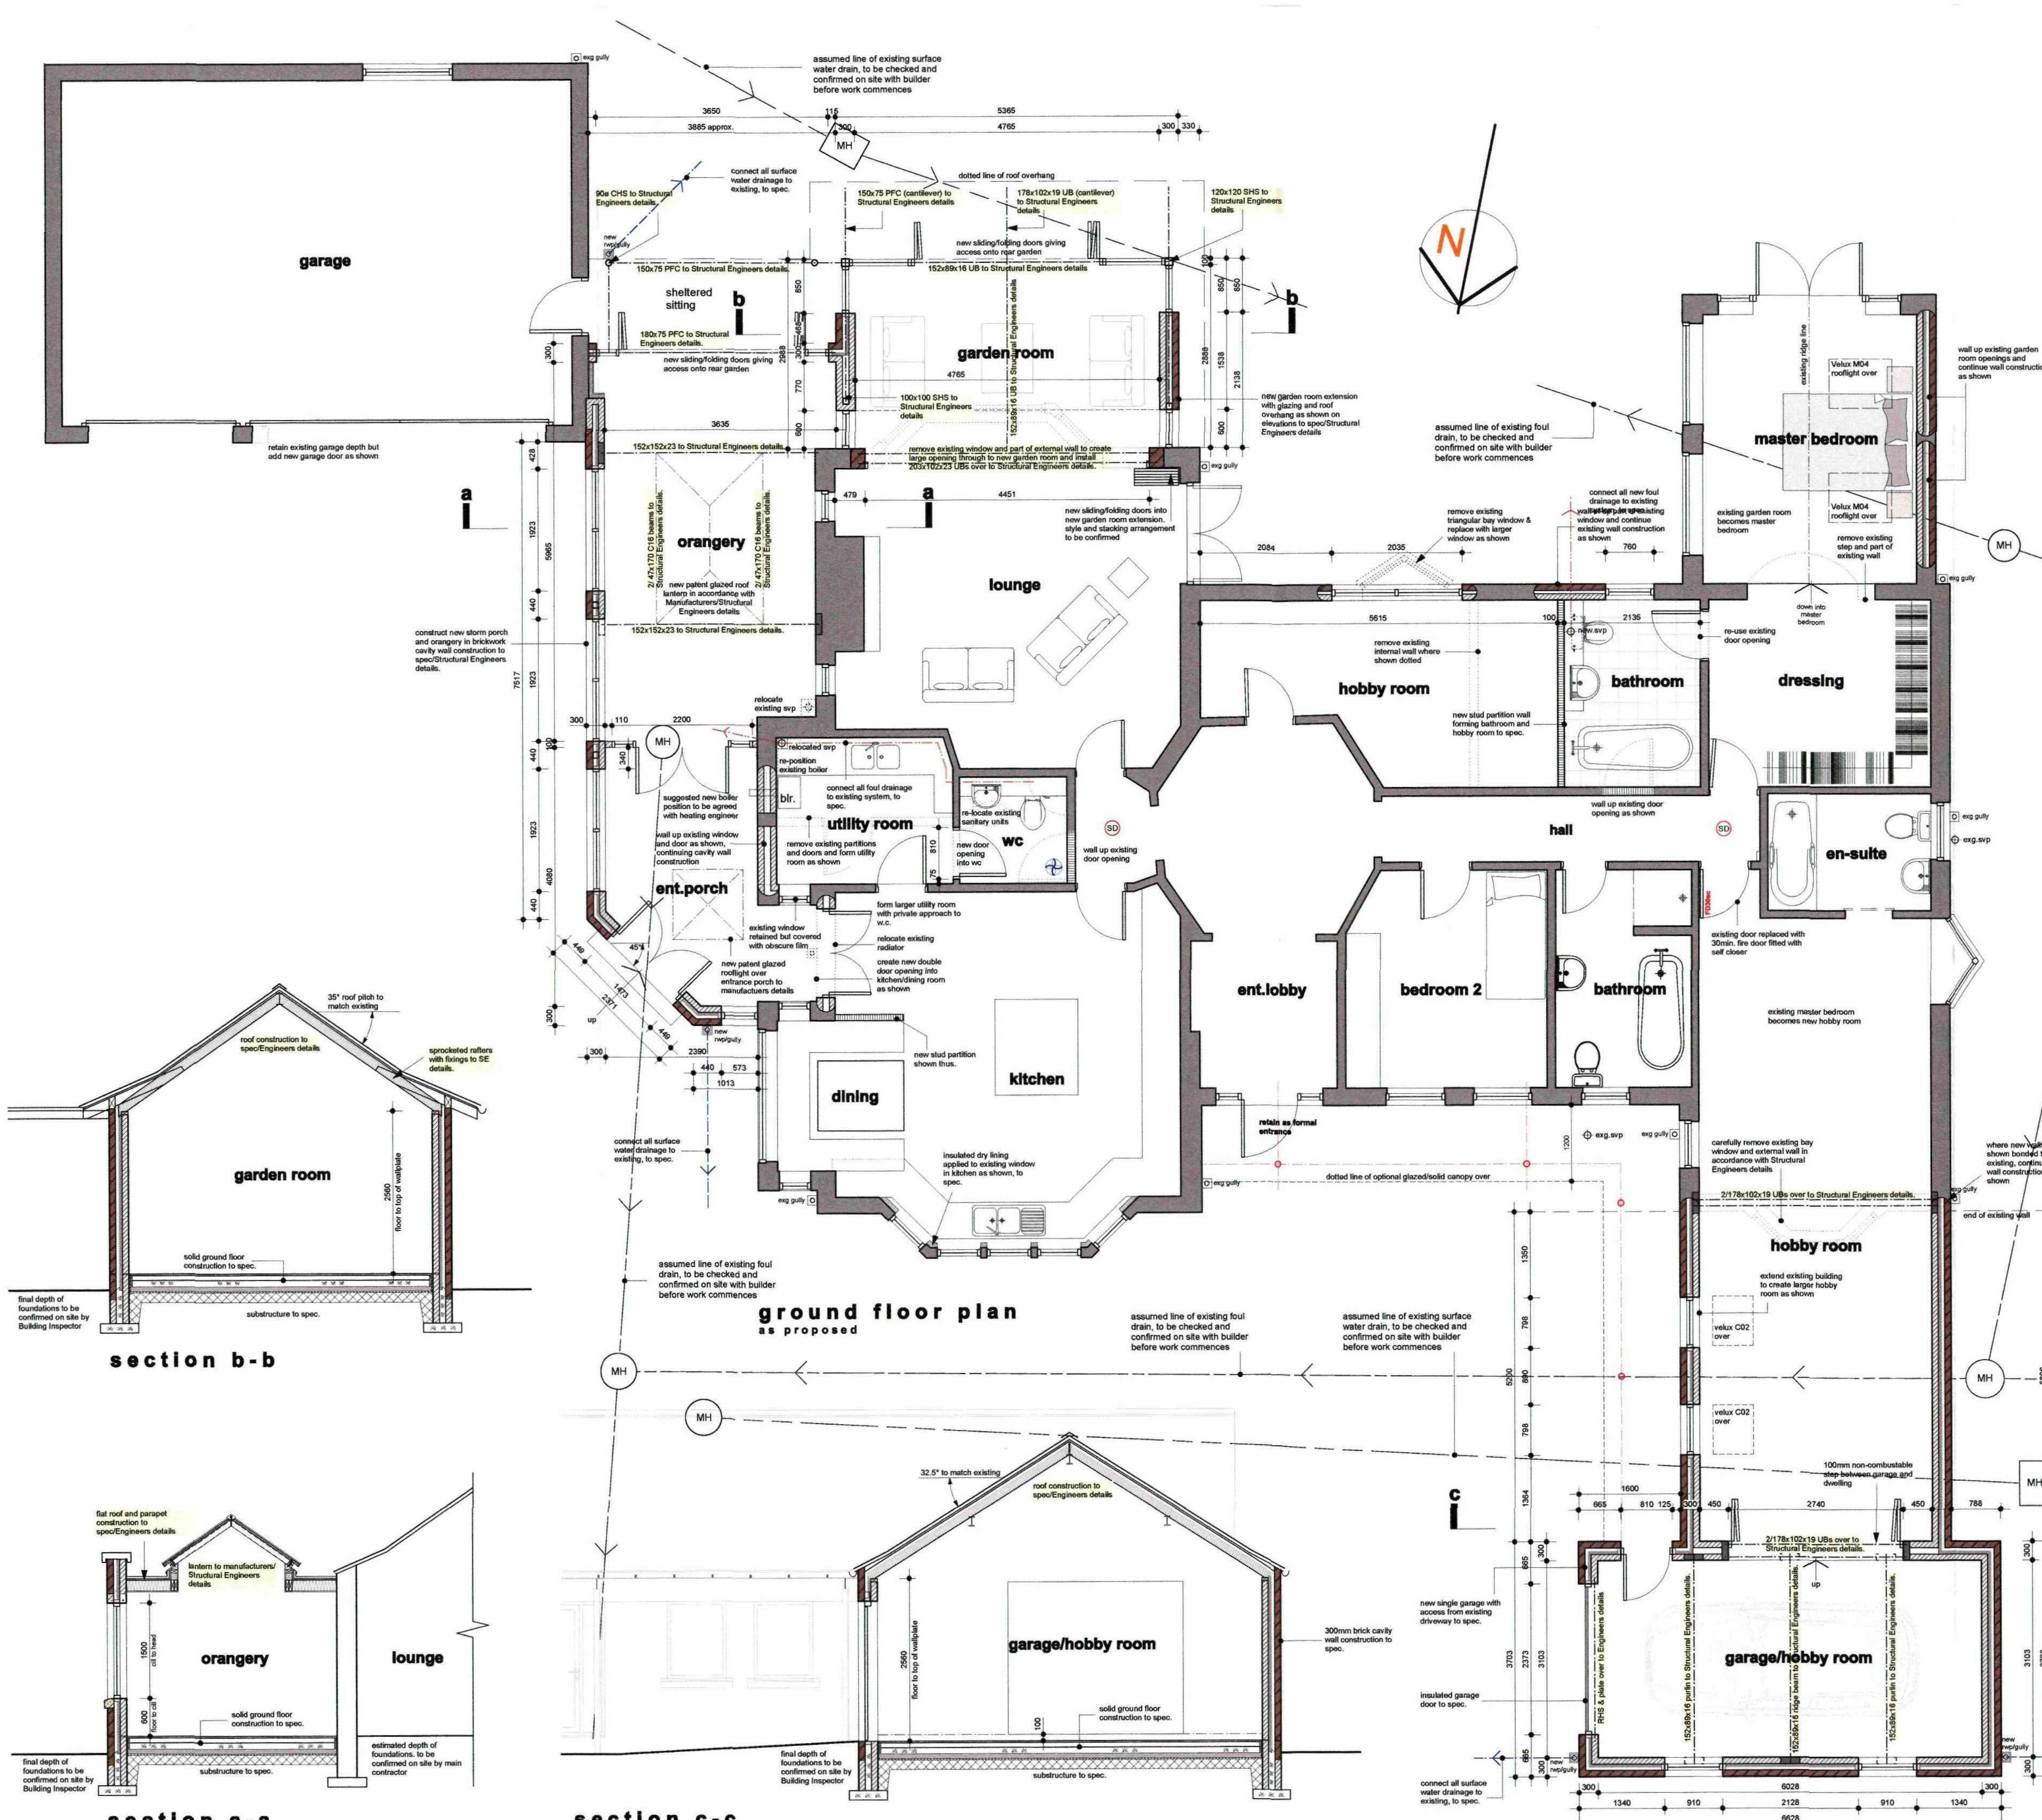

location plan 1:1250

key:

assumed line of existing foul drain, to be checked and confirmed on site with builder before work commences

assumed line of existing surface water drain, to be checked and confirmed on site with builder before work commences

This drawing has been prepared specifically for the purpose of obtaining Planning Permission and Building Regulation Approval. Its suitability for other purposes, without supplementary details and specifications cannot be guaranteed. The Permissions and Approvals are beyond the Architects control, and no guarantee that such will be granted is given or to be implied by reason of the preparation of this drawing. Only signed dimensions are to be used. All dimensions to be checked on site. This drawing together with the design is the property and copyright of the Architect and must not be reproduced without prior written permission.

NO	DESCRIPTION	DATE	BY	APP BY
P01	Drawing updated to suit Building Control Officers comments, and Structural Engineers details	17.05.12	JE	JE
P02	Drawing updated to suit Building Control Officers comments, and Structural Engineers details	09.06.12	JE	RW
P03	Drawing originated from approved drawing 10109D-03b-P08 and updated for Building Regulations purposes	02.02.12	JE	RW

A+DP
ARCHITECTURE
AND DESIGN
PARTNERSHIP

RIBA #
Chartered Practice



82 HUDDERSFIELD ROAD ■ HOLMFIRTH ■ HUDDERSFIELD HD9 3AZ

TELEPHONE 01484 684411
FACSIMILE 01484 688000
E-MAIL enquiries@adp.co.uk
WEBSITE www.adp.co.uk




PROJECT DETAILS

Proposed Extensions and Alterations
at
7 Hall Royd Lane, Silkstone Common, Barnsley, S75 4PW
for
Mr & Mrs R Hill

DRAWING TITLE

Building Regs - Floor Plans

SCALE	DATE	SIZE	DRAWING NR
1:50	02 Feb 12	A1	10109D-10-P03

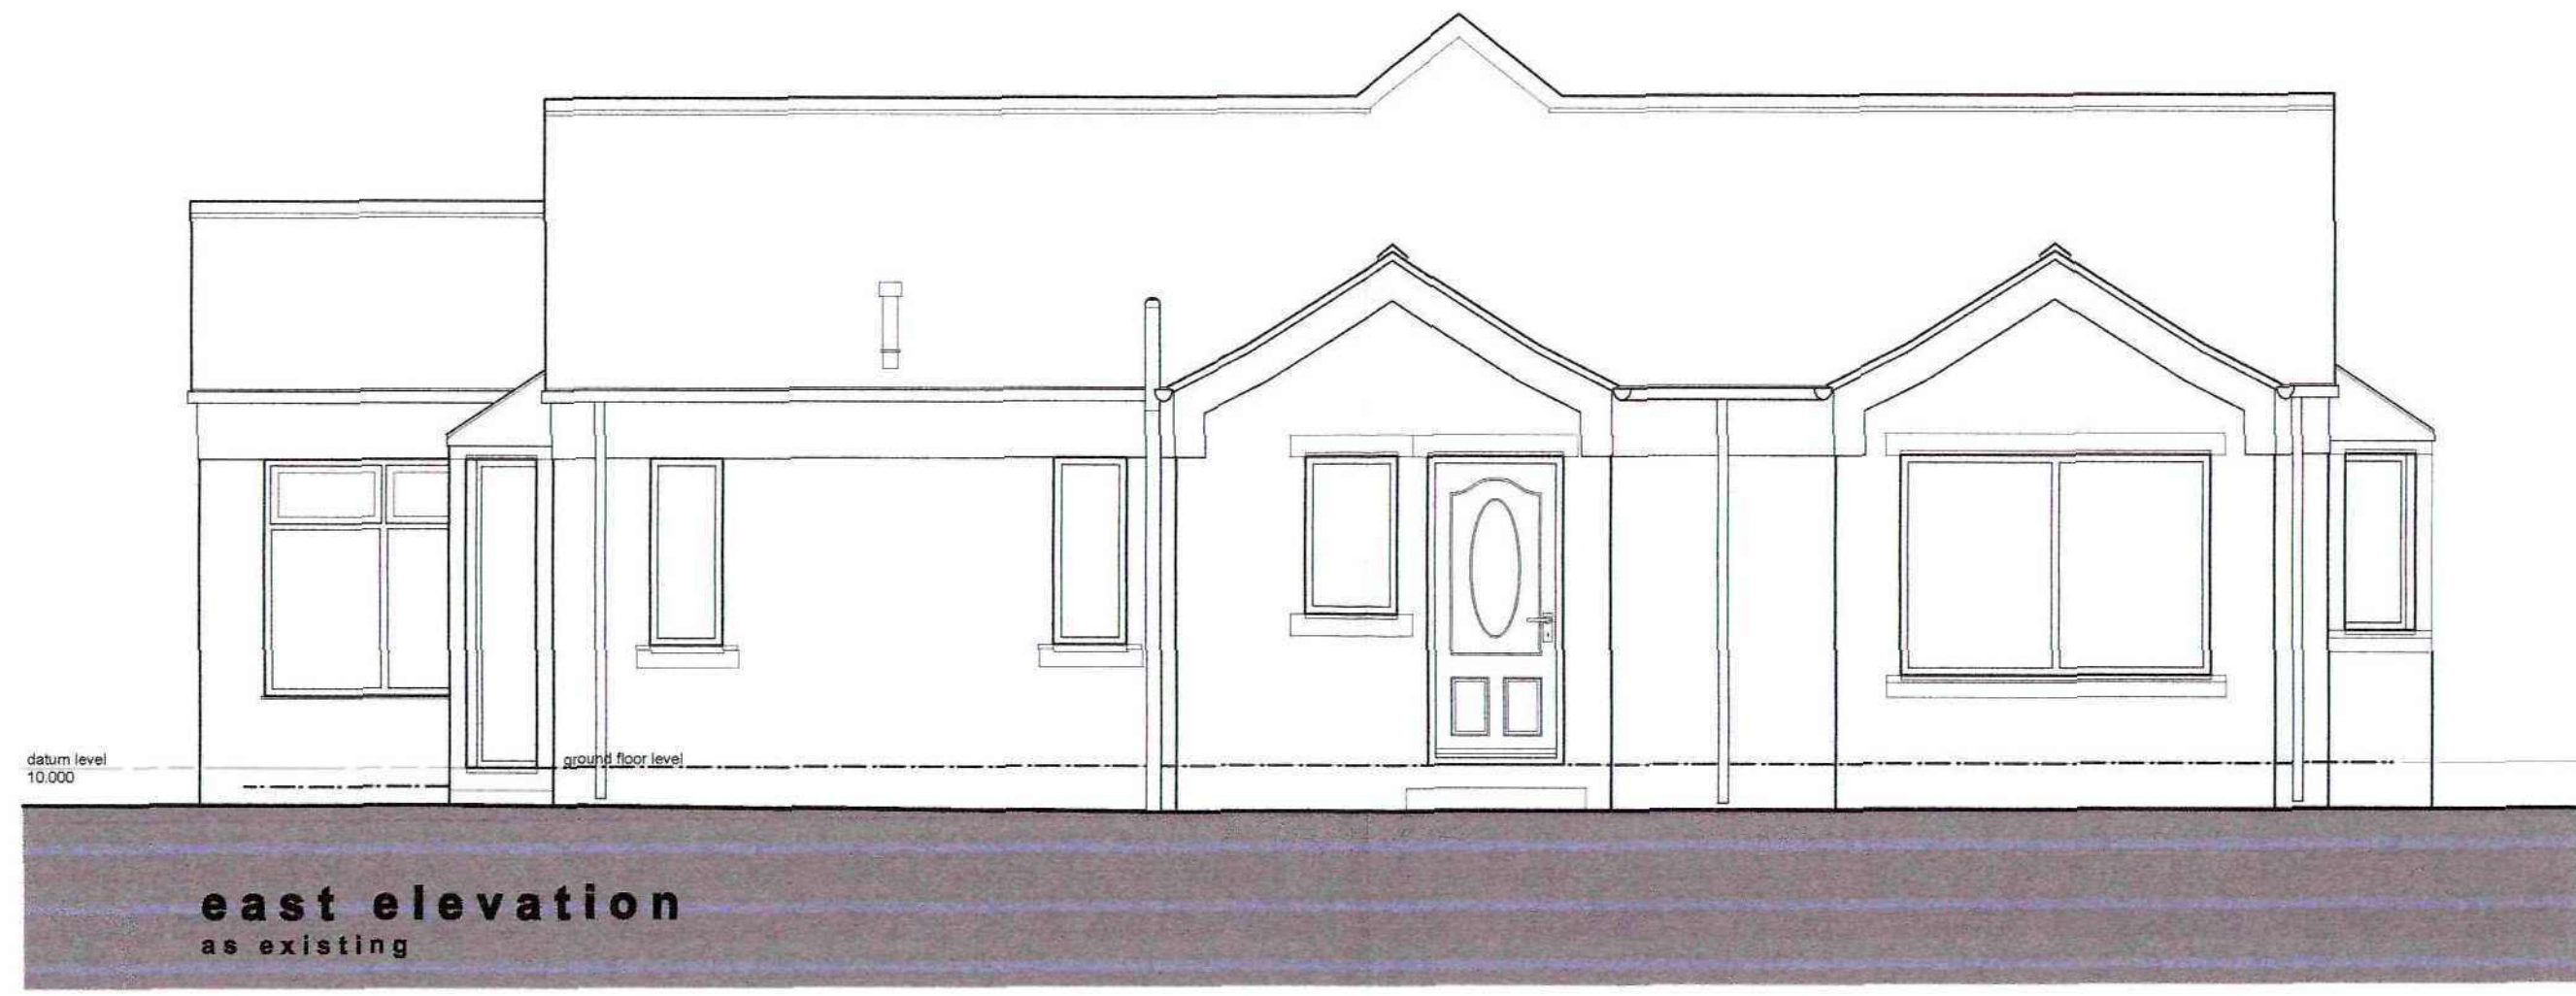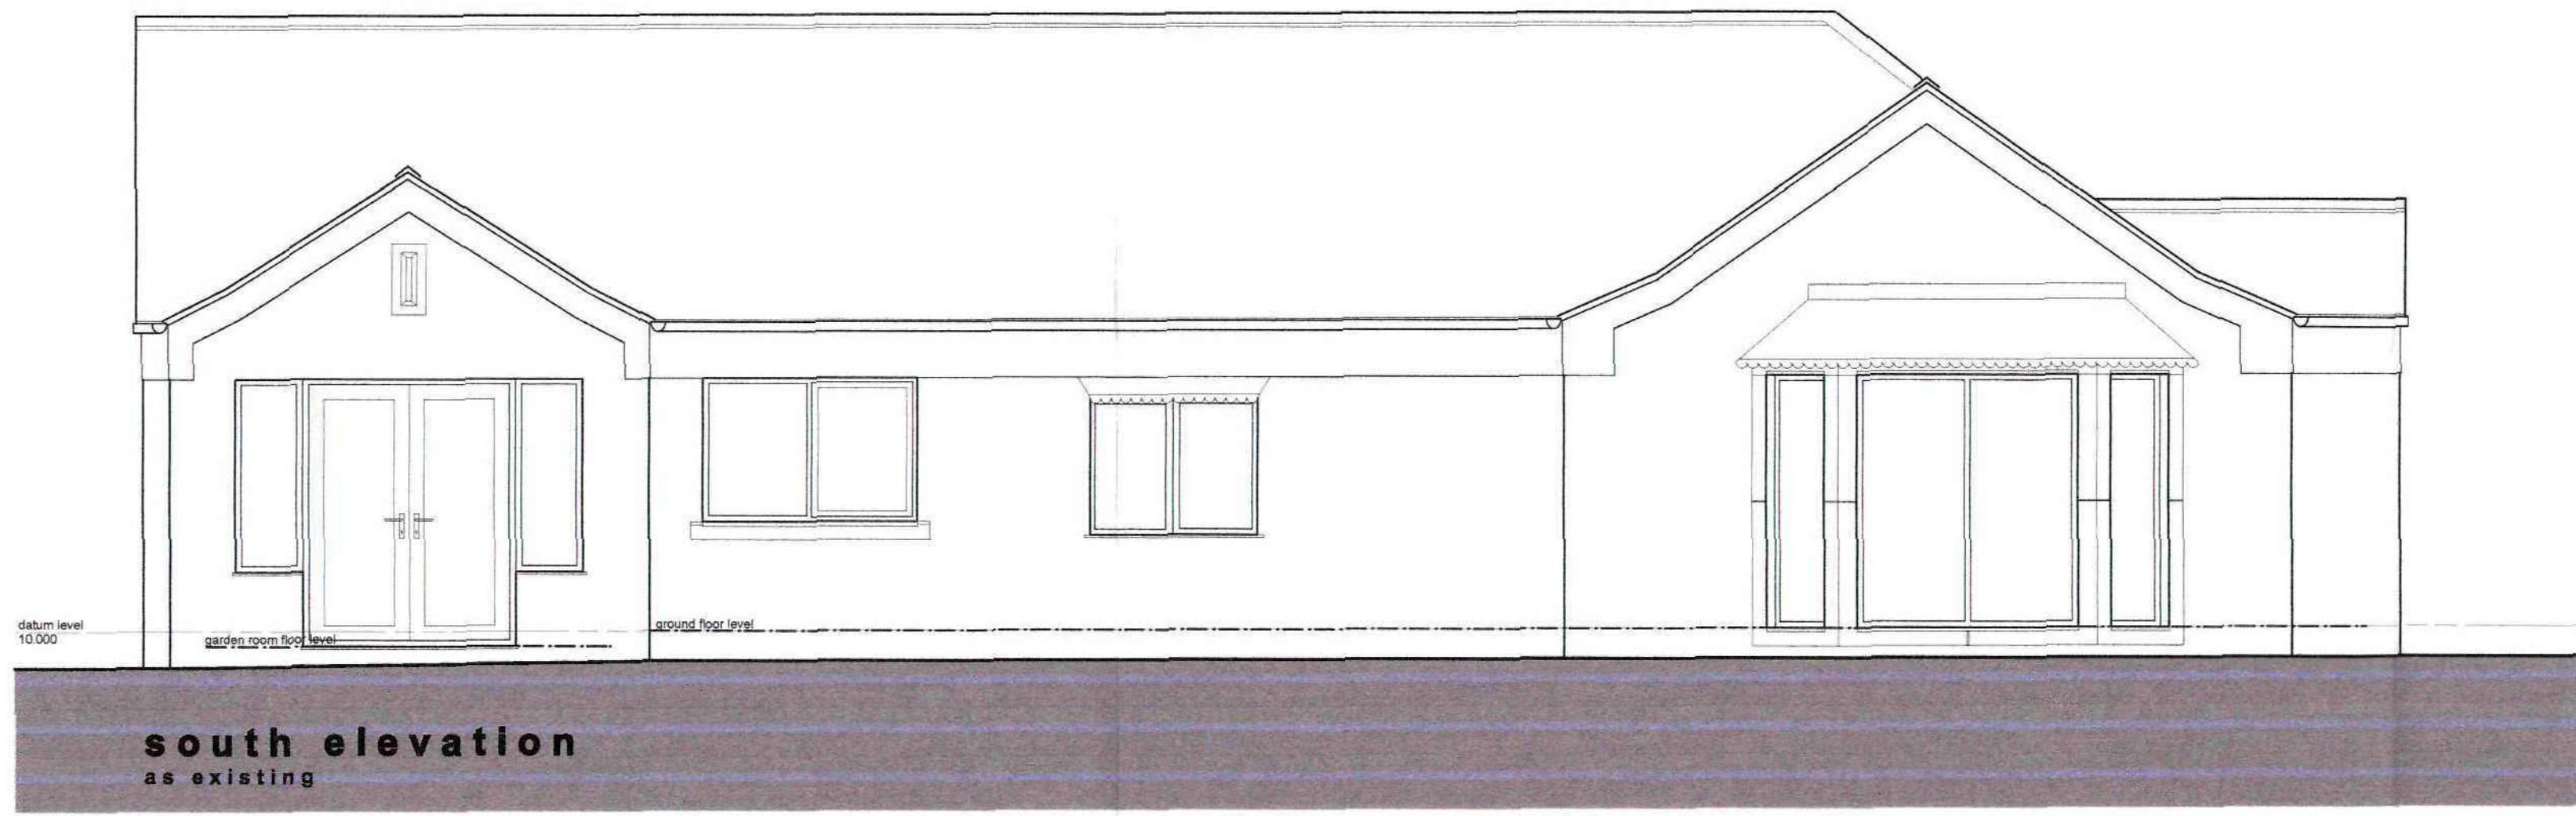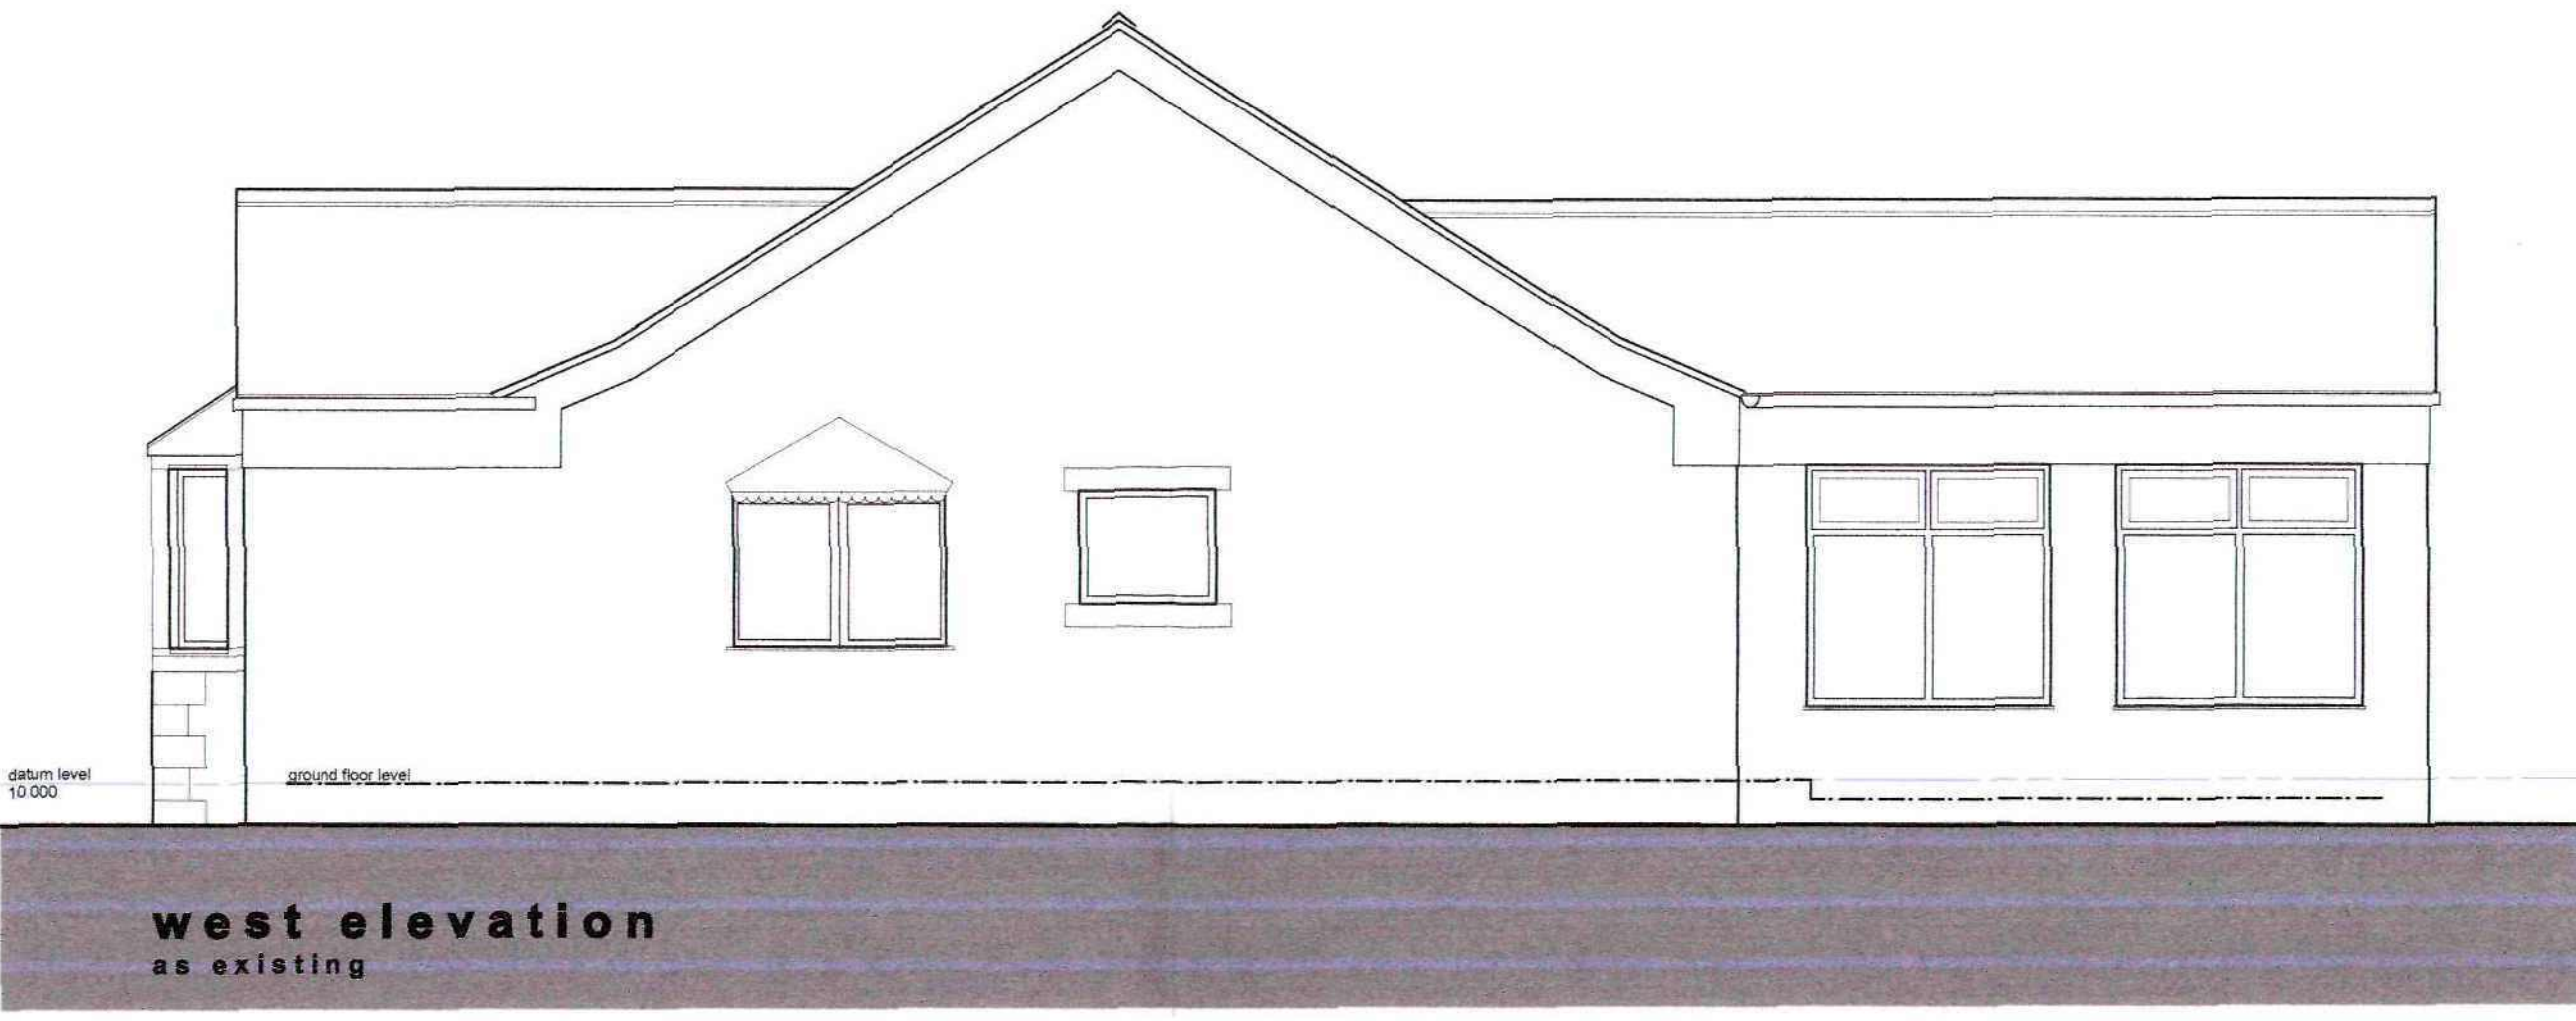

for true scale print at A1

0 1 2 3 4 5 meters

This drawing has been prepared specifically for the purpose of obtaining Planning Permission under Building Regulation Approval. Its suitability for other purposes, without supplementary details and specifications cannot be guaranteed. The Permissions, and/or Approvals are beyond the Architects control, and no guarantee that such will be granted is given or to be inferred by reason of the preparation of this drawing. Only Signed dimensions are to be used. All dimensions to be checked on site. This drawing together with the design is the property and copyright of the Architect and must not be reproduced without prior written permission.

PC1	Drawing originated	12.11.10	JE	RW
status:	description	date	dr by	app by

A+DP
ARCHITECTURE
AND DESIGN
PARTNERSHIP

RIBA 
Chartered Practice

82 HUDDERSFIELD ROAD ■ HOLMFIRTH ■ HUDDERSFIELD HD9 3AZ


TELEPHONE
01484 387411
FACSIMILE
01484 388200
E-MAIL
info@acpartnership.com
WEBSITE
www.acpartnership.com




PROJECT DETAILS
Proposed Extensions and Alterations
at
7 Hall Royd Lane, Silkstone Common, Barnsley, S75 4PW
for
Mr & Mrs R Hill

DRAWING TITLE
Elevations as Existing



SCALE	DATE	DRAWING NR
1:50	12 Nov 10	10109D-02-P01

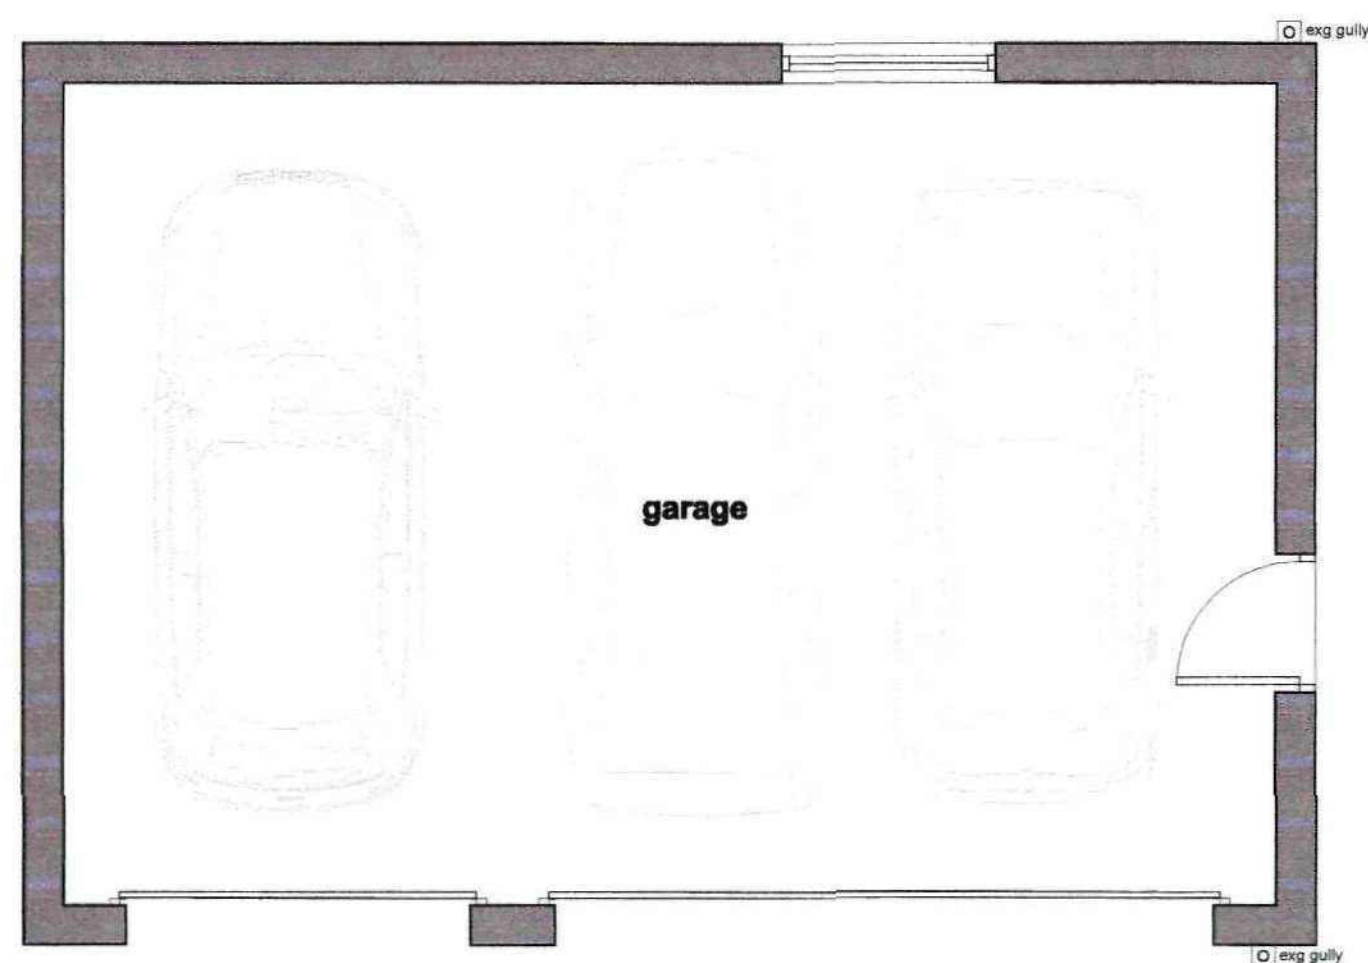


garage floor plan
as existing

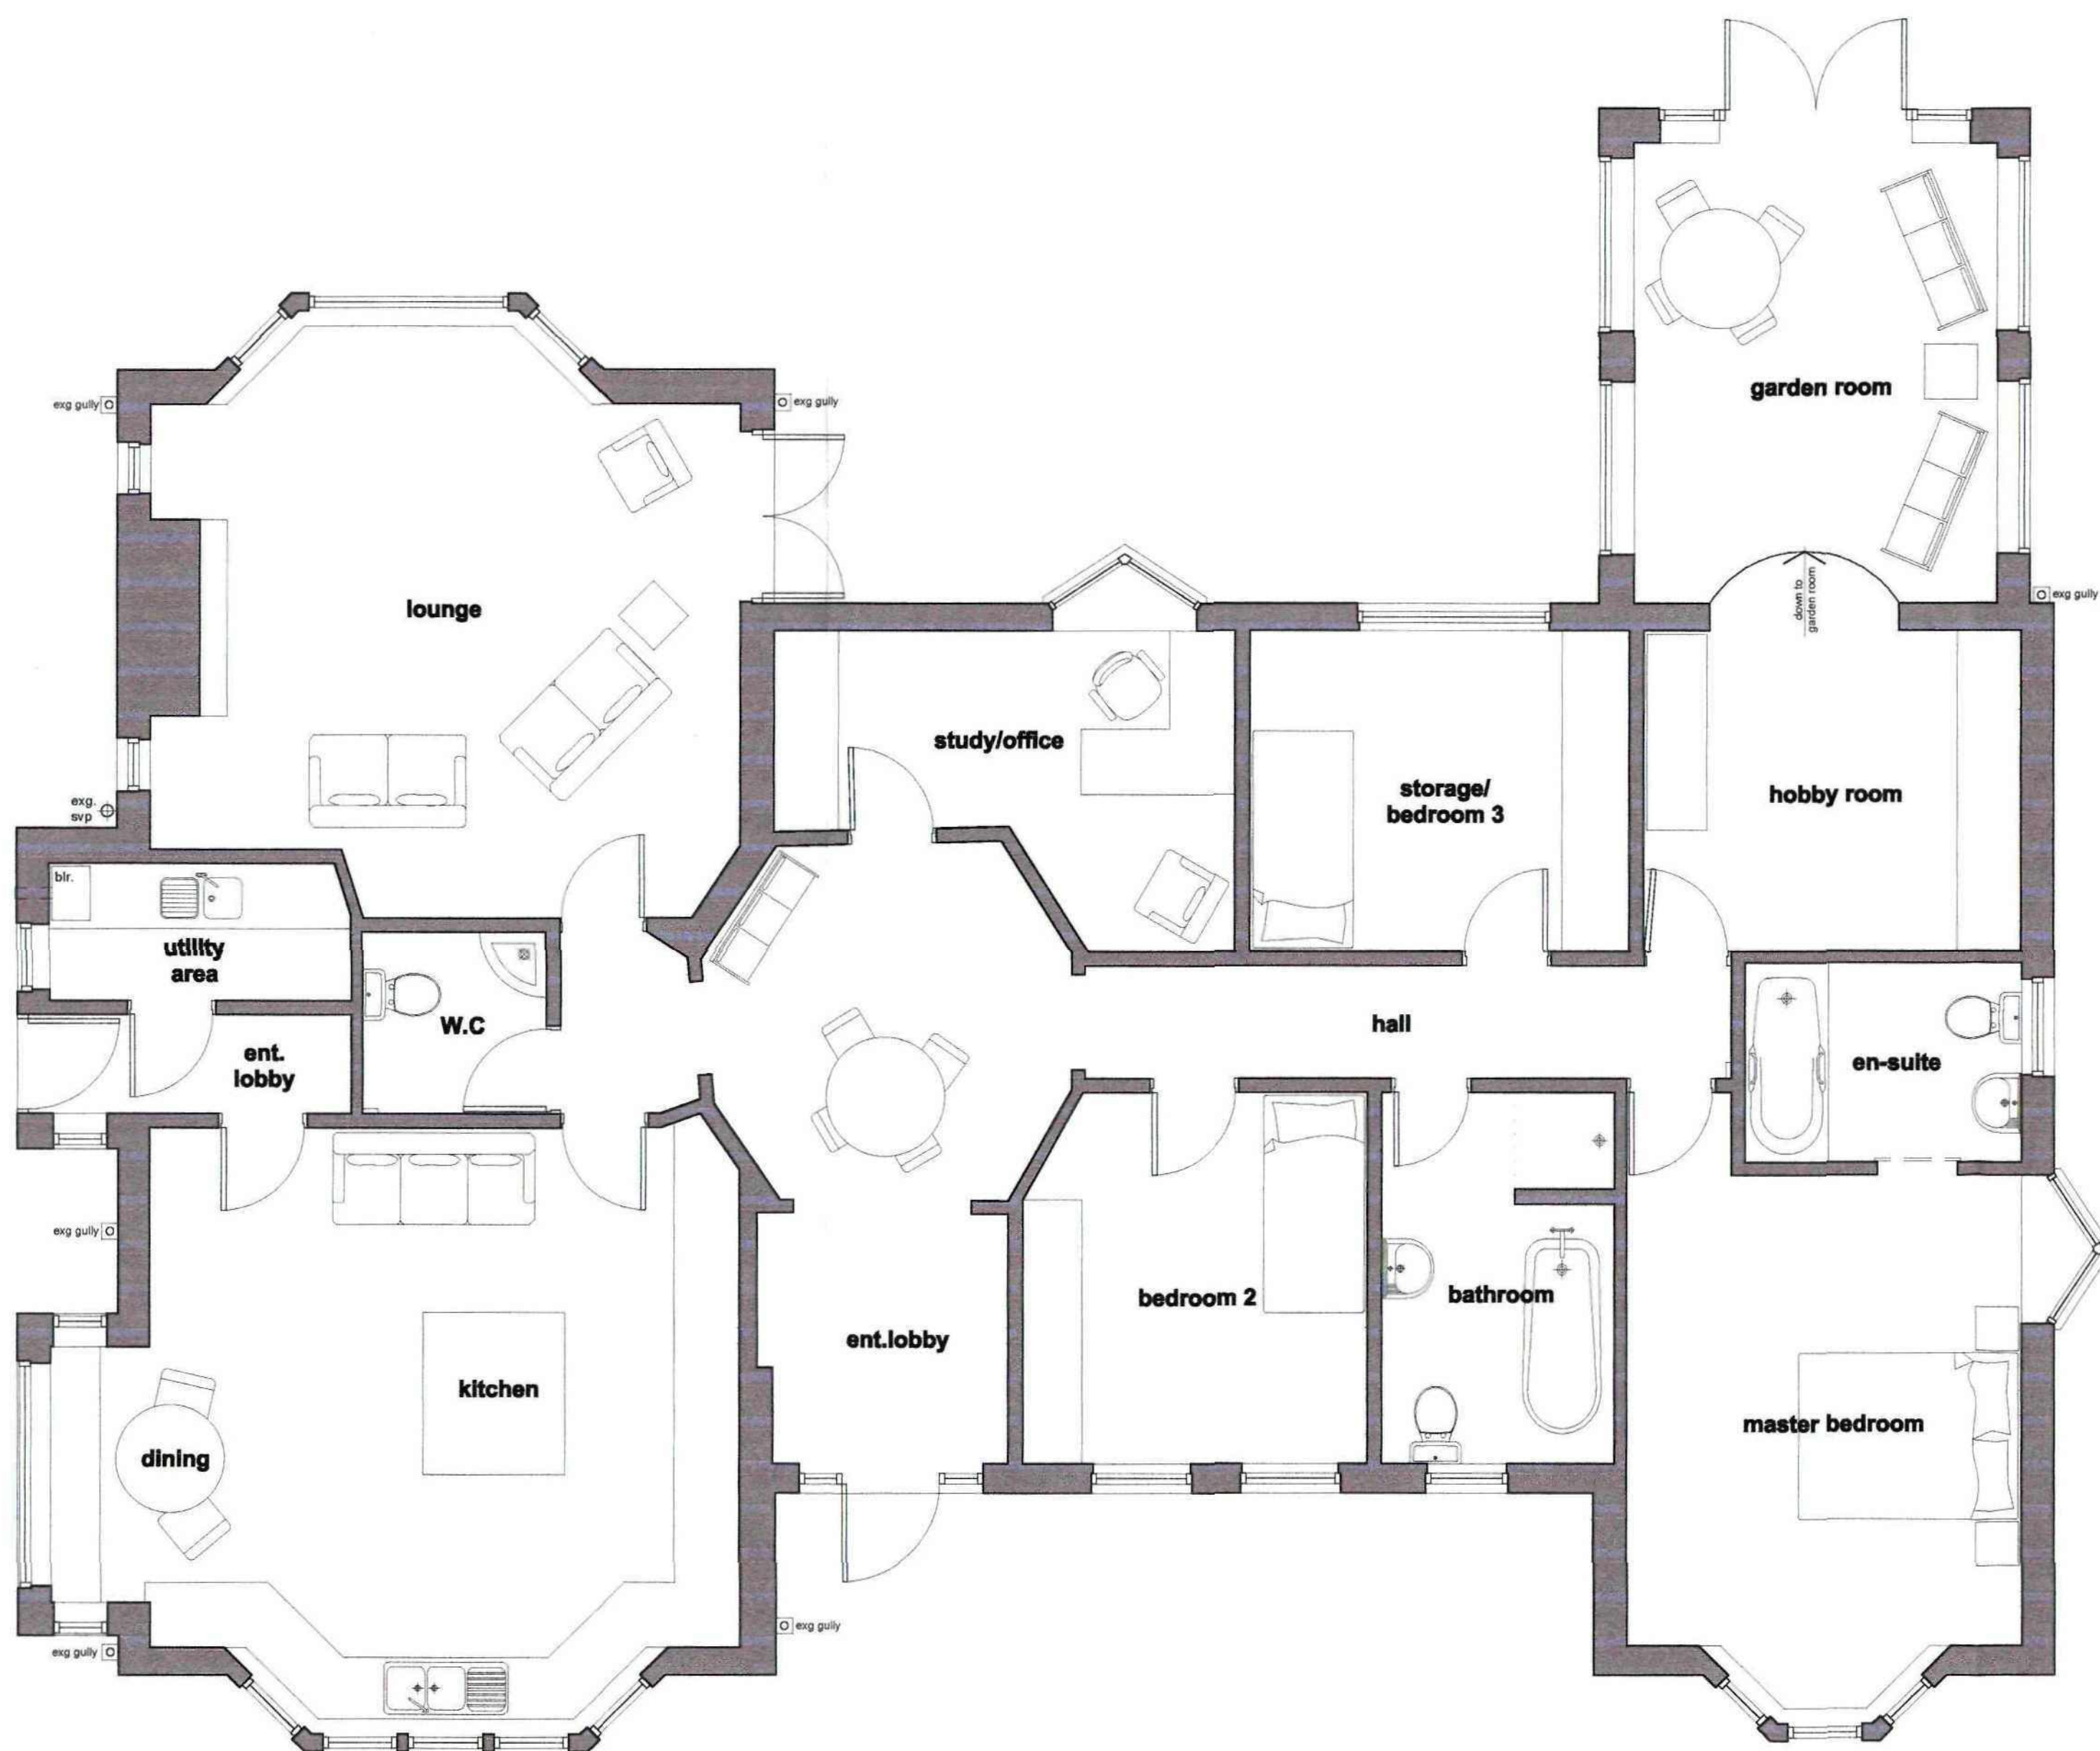

ground floor plan
as existing

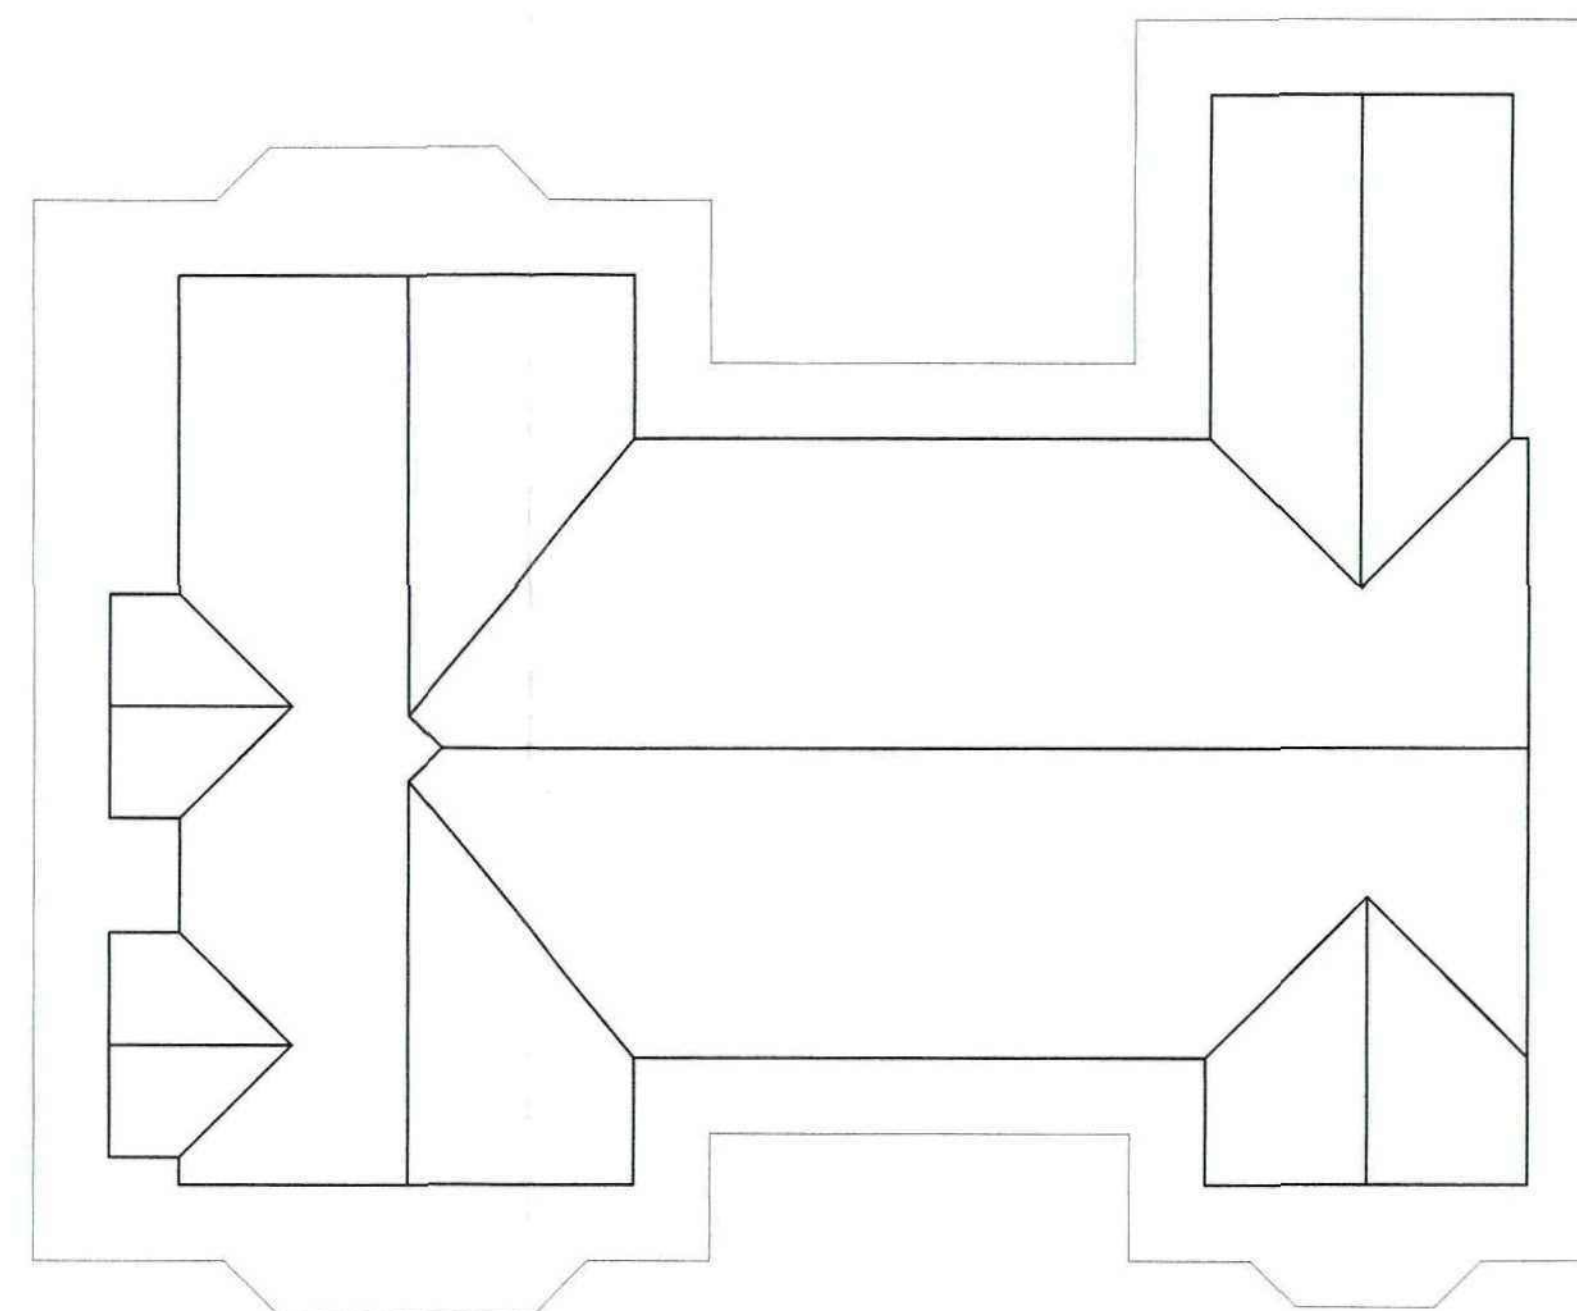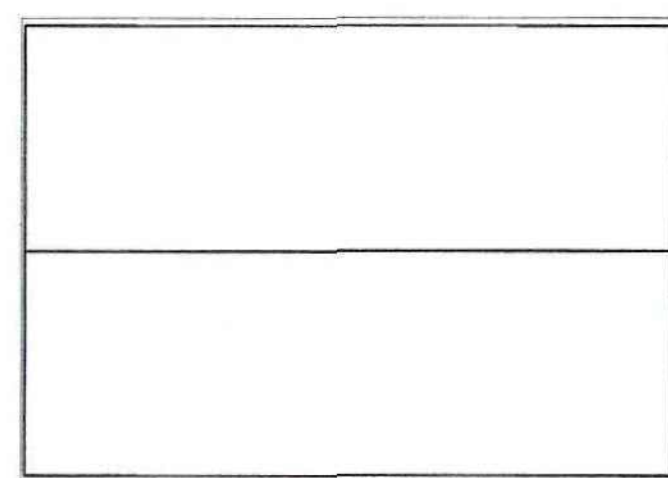

site plan 1:100
as existing

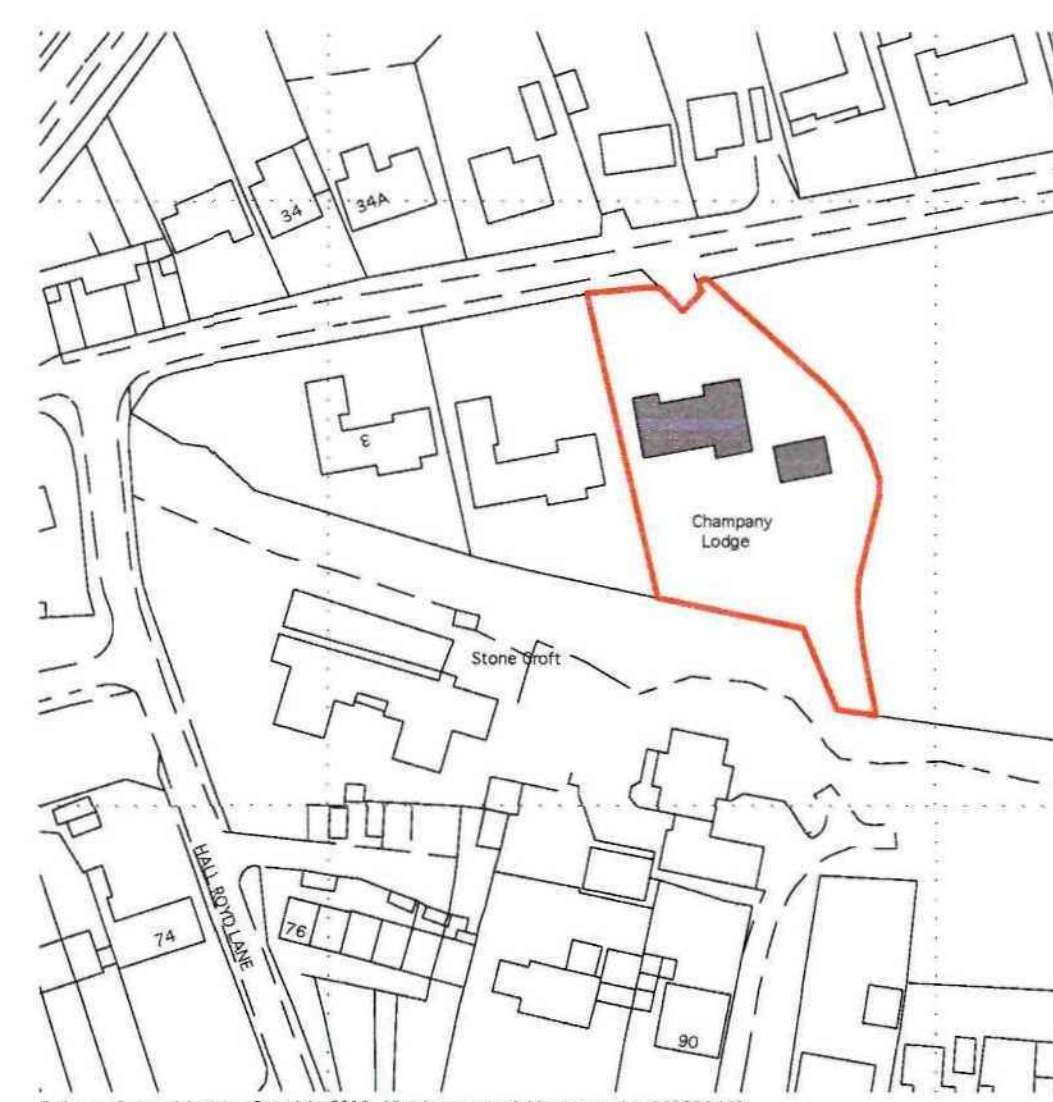

location plan 1:1250

for true scale print at A1

0 1 2 3 4 5 metres

This drawing has been prepared specifically for the purpose of obtaining Planning Permission and/or Building Regulation Approval. Its suitability for other purposes, without supplementary details and specifications cannot be guaranteed. The Permissions and/or Approvals are beyond the Architect's control and no guarantee that such will be granted is given or to be inferred by reason of the preparation of this drawing. Only figures dimensions are to be used. All dimensions to be checked on site. This drawing together with the design is the property and copyright of the Architect and must not be reproduced without prior written permission.

P01	Drawing originated	12.11.10	JE	RW
status	description	date	dr by	app by

A+DP
ARCHITECTURE
AND DESIGN
PARTNERSHIP

RIBA 
Chartered Practice

82 HUDDERSFIELD ROAD ■ HOLMFIRTH ■ HUDDERSFIELD HD9 3AZ

TELEPHONE 01484 688411
FACSIMILE 01484 688300
E-MAIL enquiries@adp.co.uk
WEBSITE www.adp.co.uk



PROJECT DETAILS
Proposed Extensions and Alterations
at
7 Hall Royd Lane, Silkstone Common, Barnsley, S75 4PW
for
Mr & Mrs R Hill

DRAWING TITLE

Floor Plans as Existing

SCALE	DATE	DRAWING NR
1:50 or as shown	12 Nov 10	10109D-01-P01