



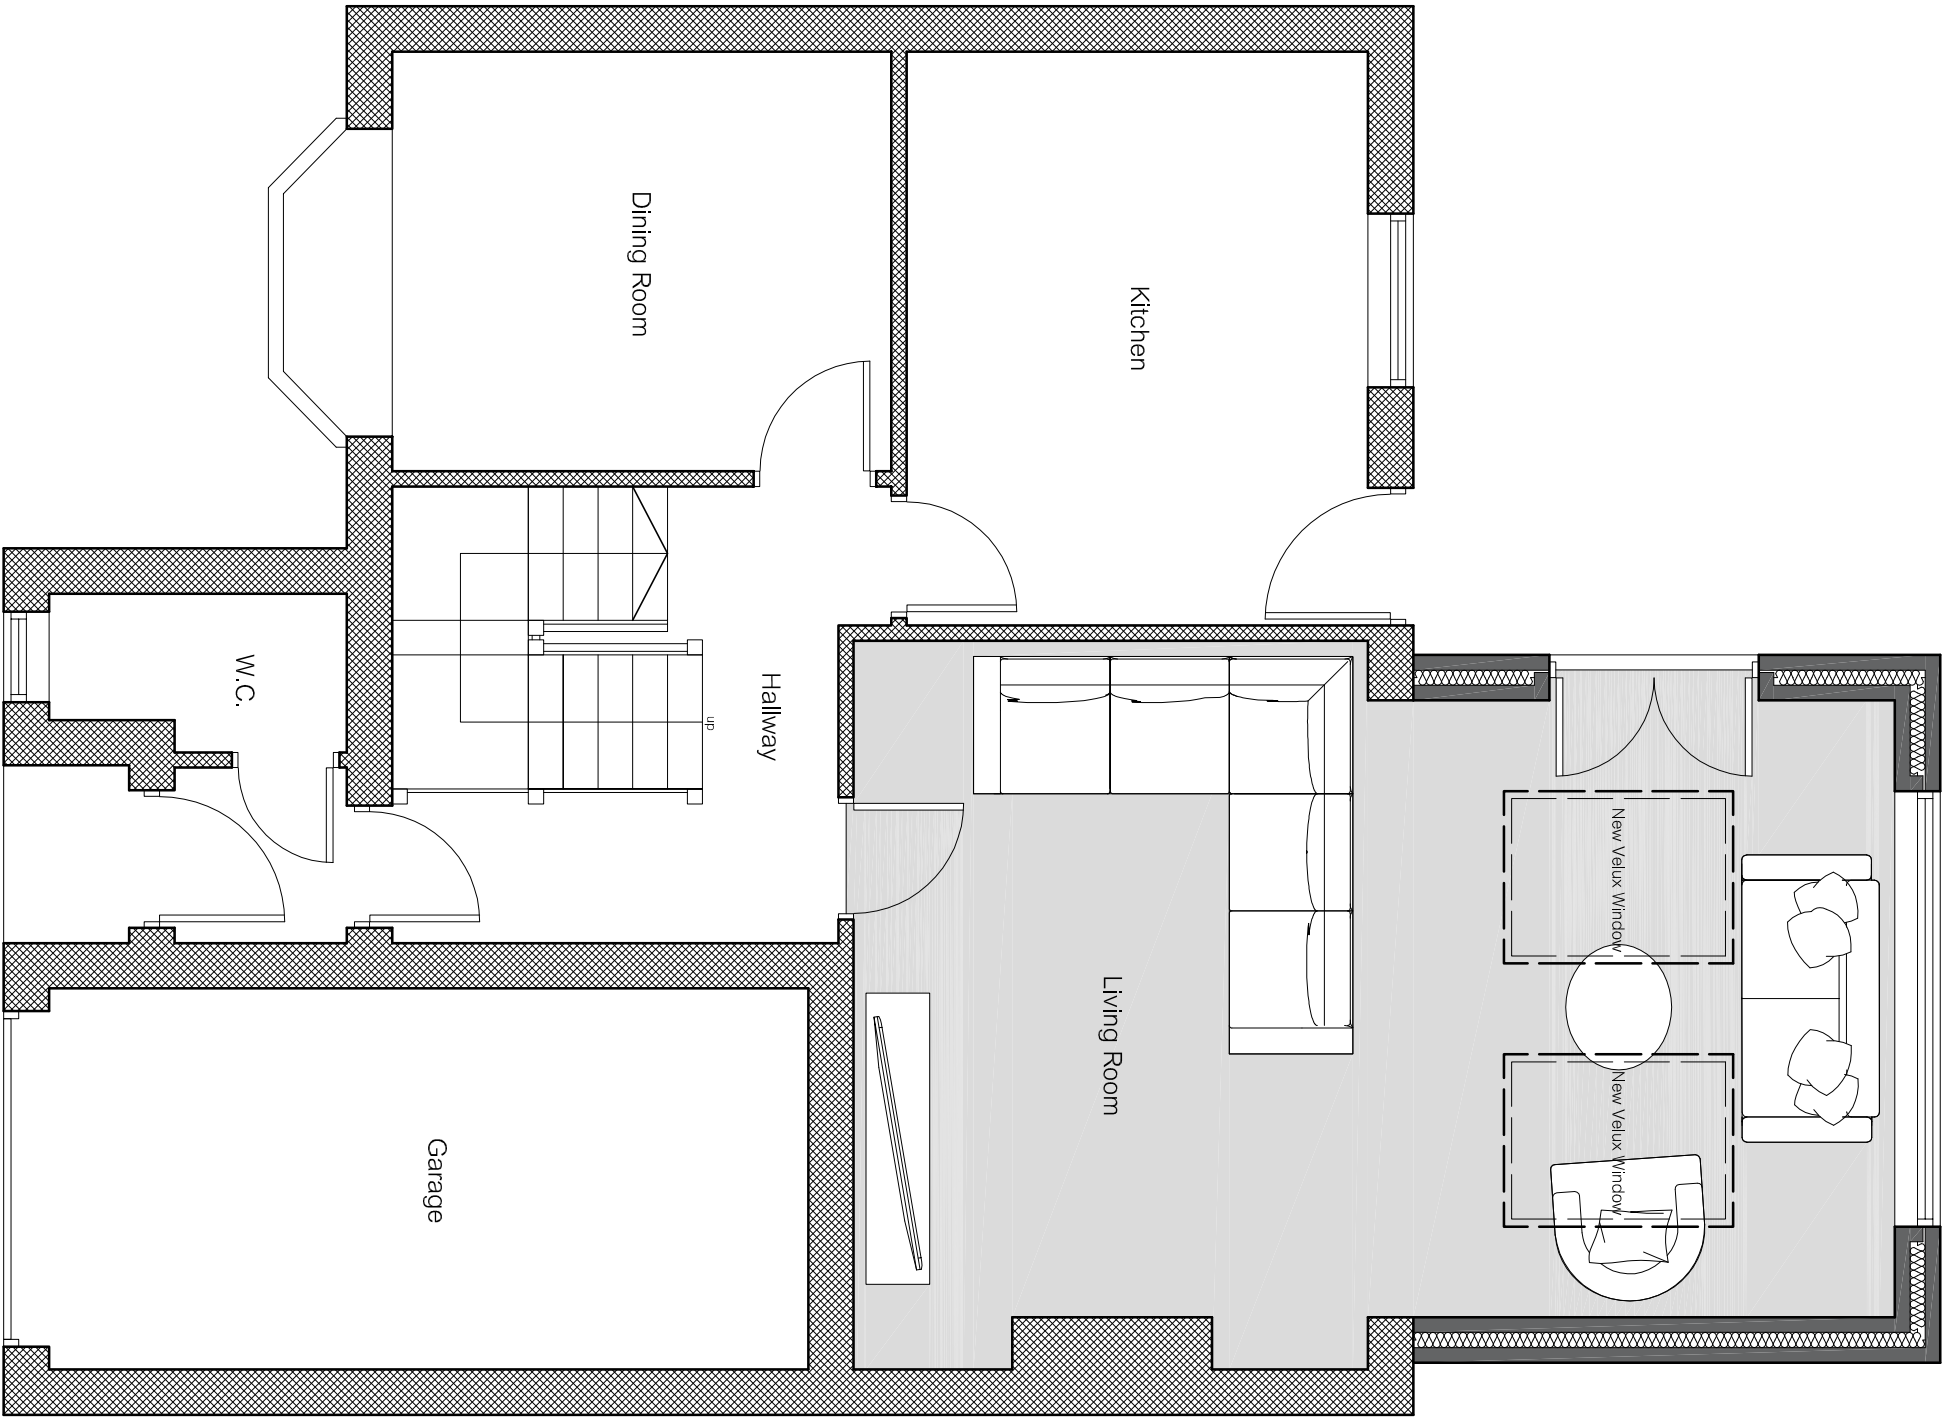

Proposed Ground Floor Plan

Scale 1:50

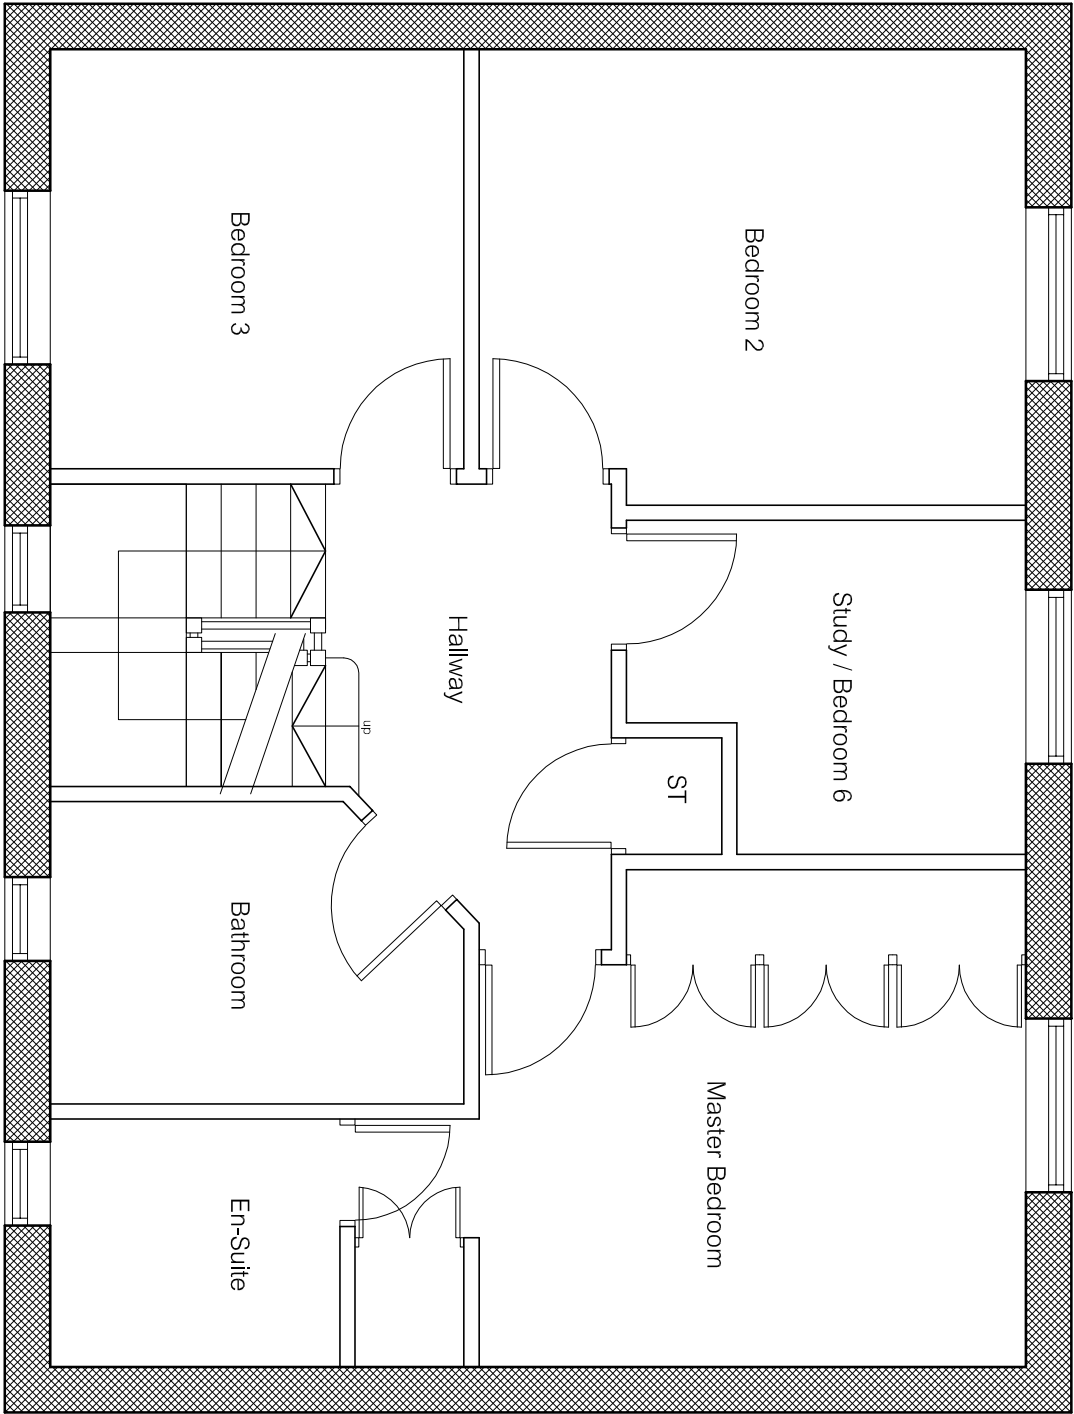

Proposed First Floor Plan

Scale 1:50

APEX LOFT CONVERSIONS	Project	Mr & Mrs Eaden 104 Towngate Silkstone Barnsley S75 4SY	Date	© COPYRIGHT EXISTS ON THE DESIGNS AND INFORMATION SHOWN ON THIS DRAWING. The Contractor must verify all dimensions on site before making shop drawings or commencing work of any kind. No dimensions to be scaled from this drawing. Architect to be notified of any discrepancies in dimensions immediately.
			Dwg No.	
			Scale	
			Stage	