




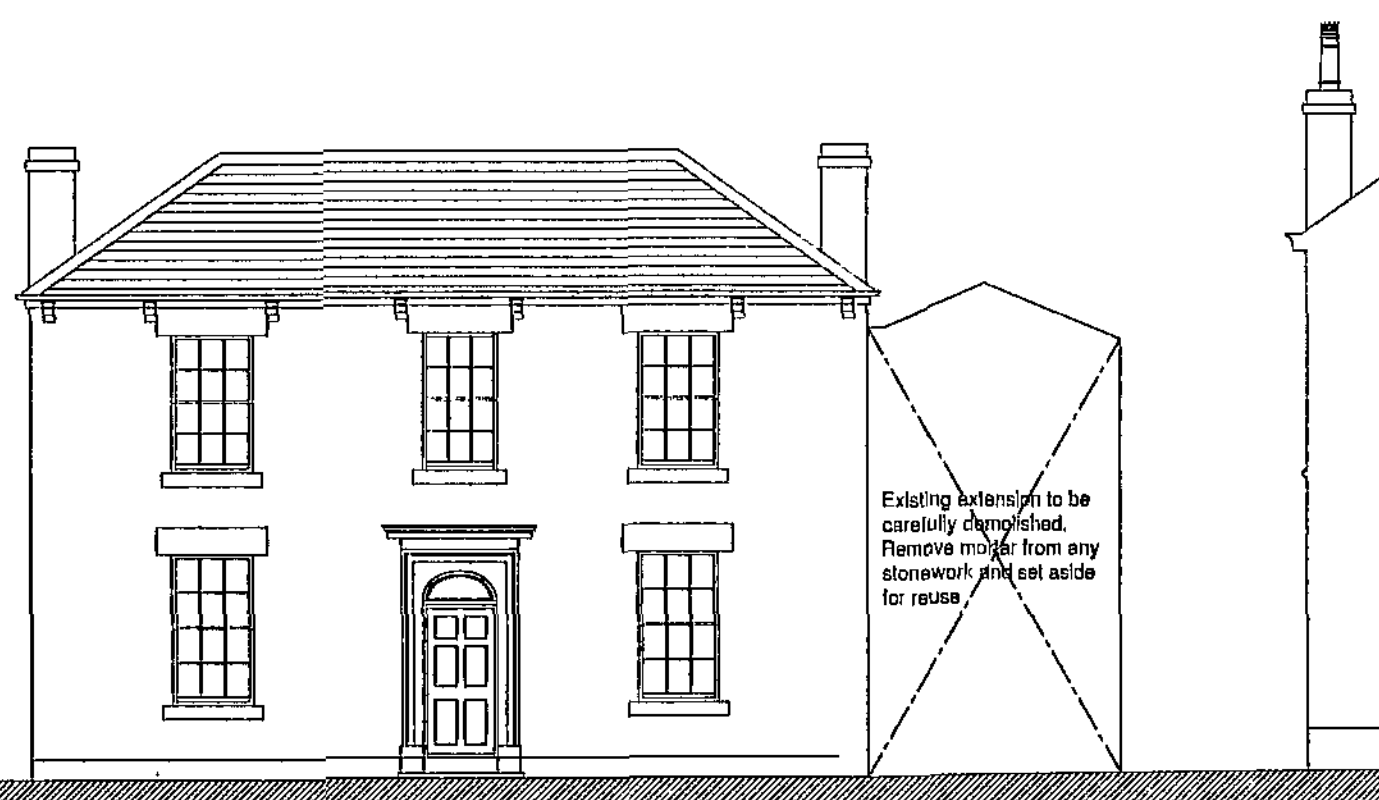


East Elevation - Huddersfield Road - 1:100u

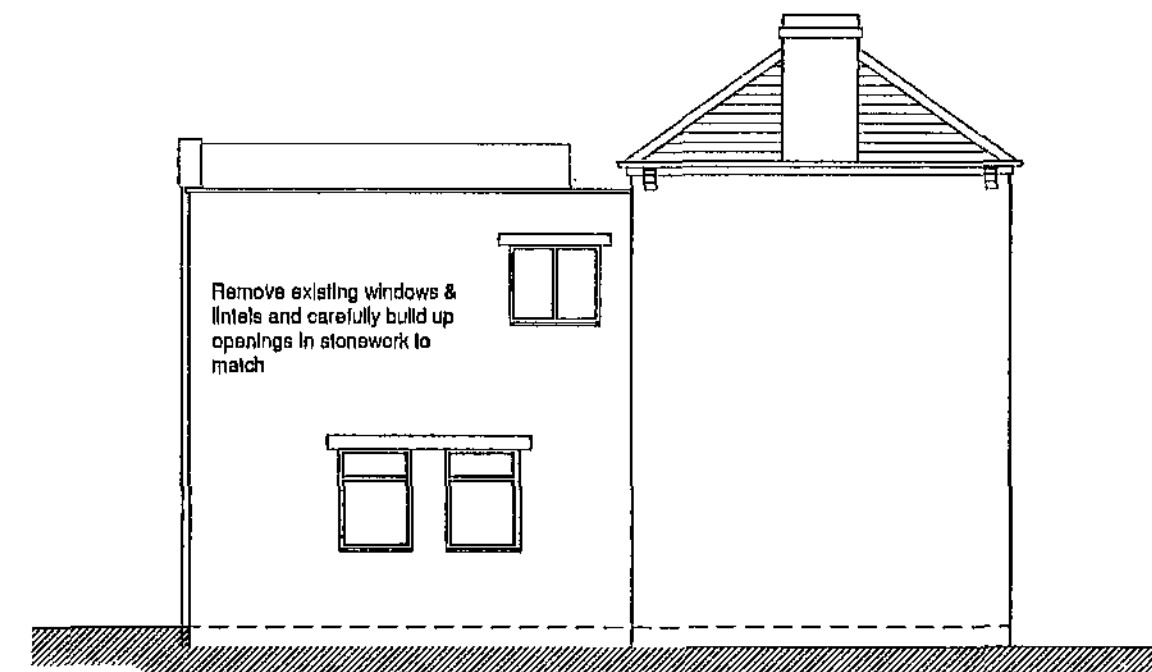


South Elevation

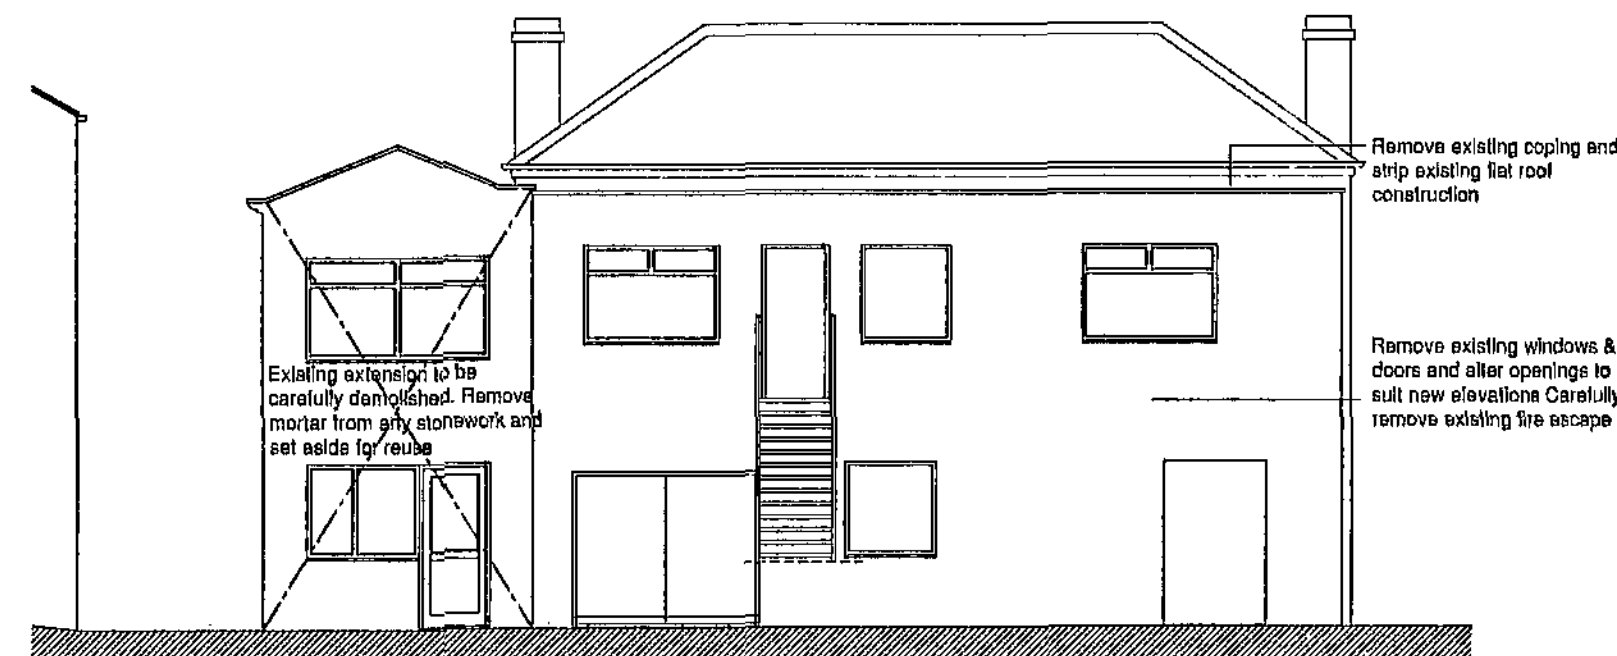


West Elevation

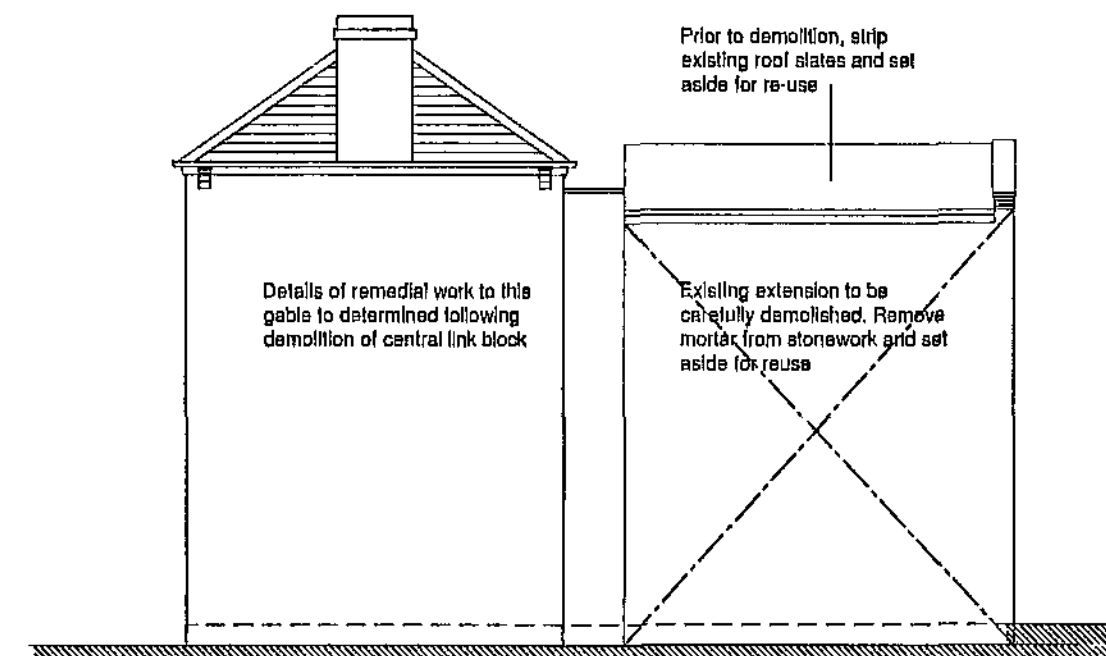


North Elevation

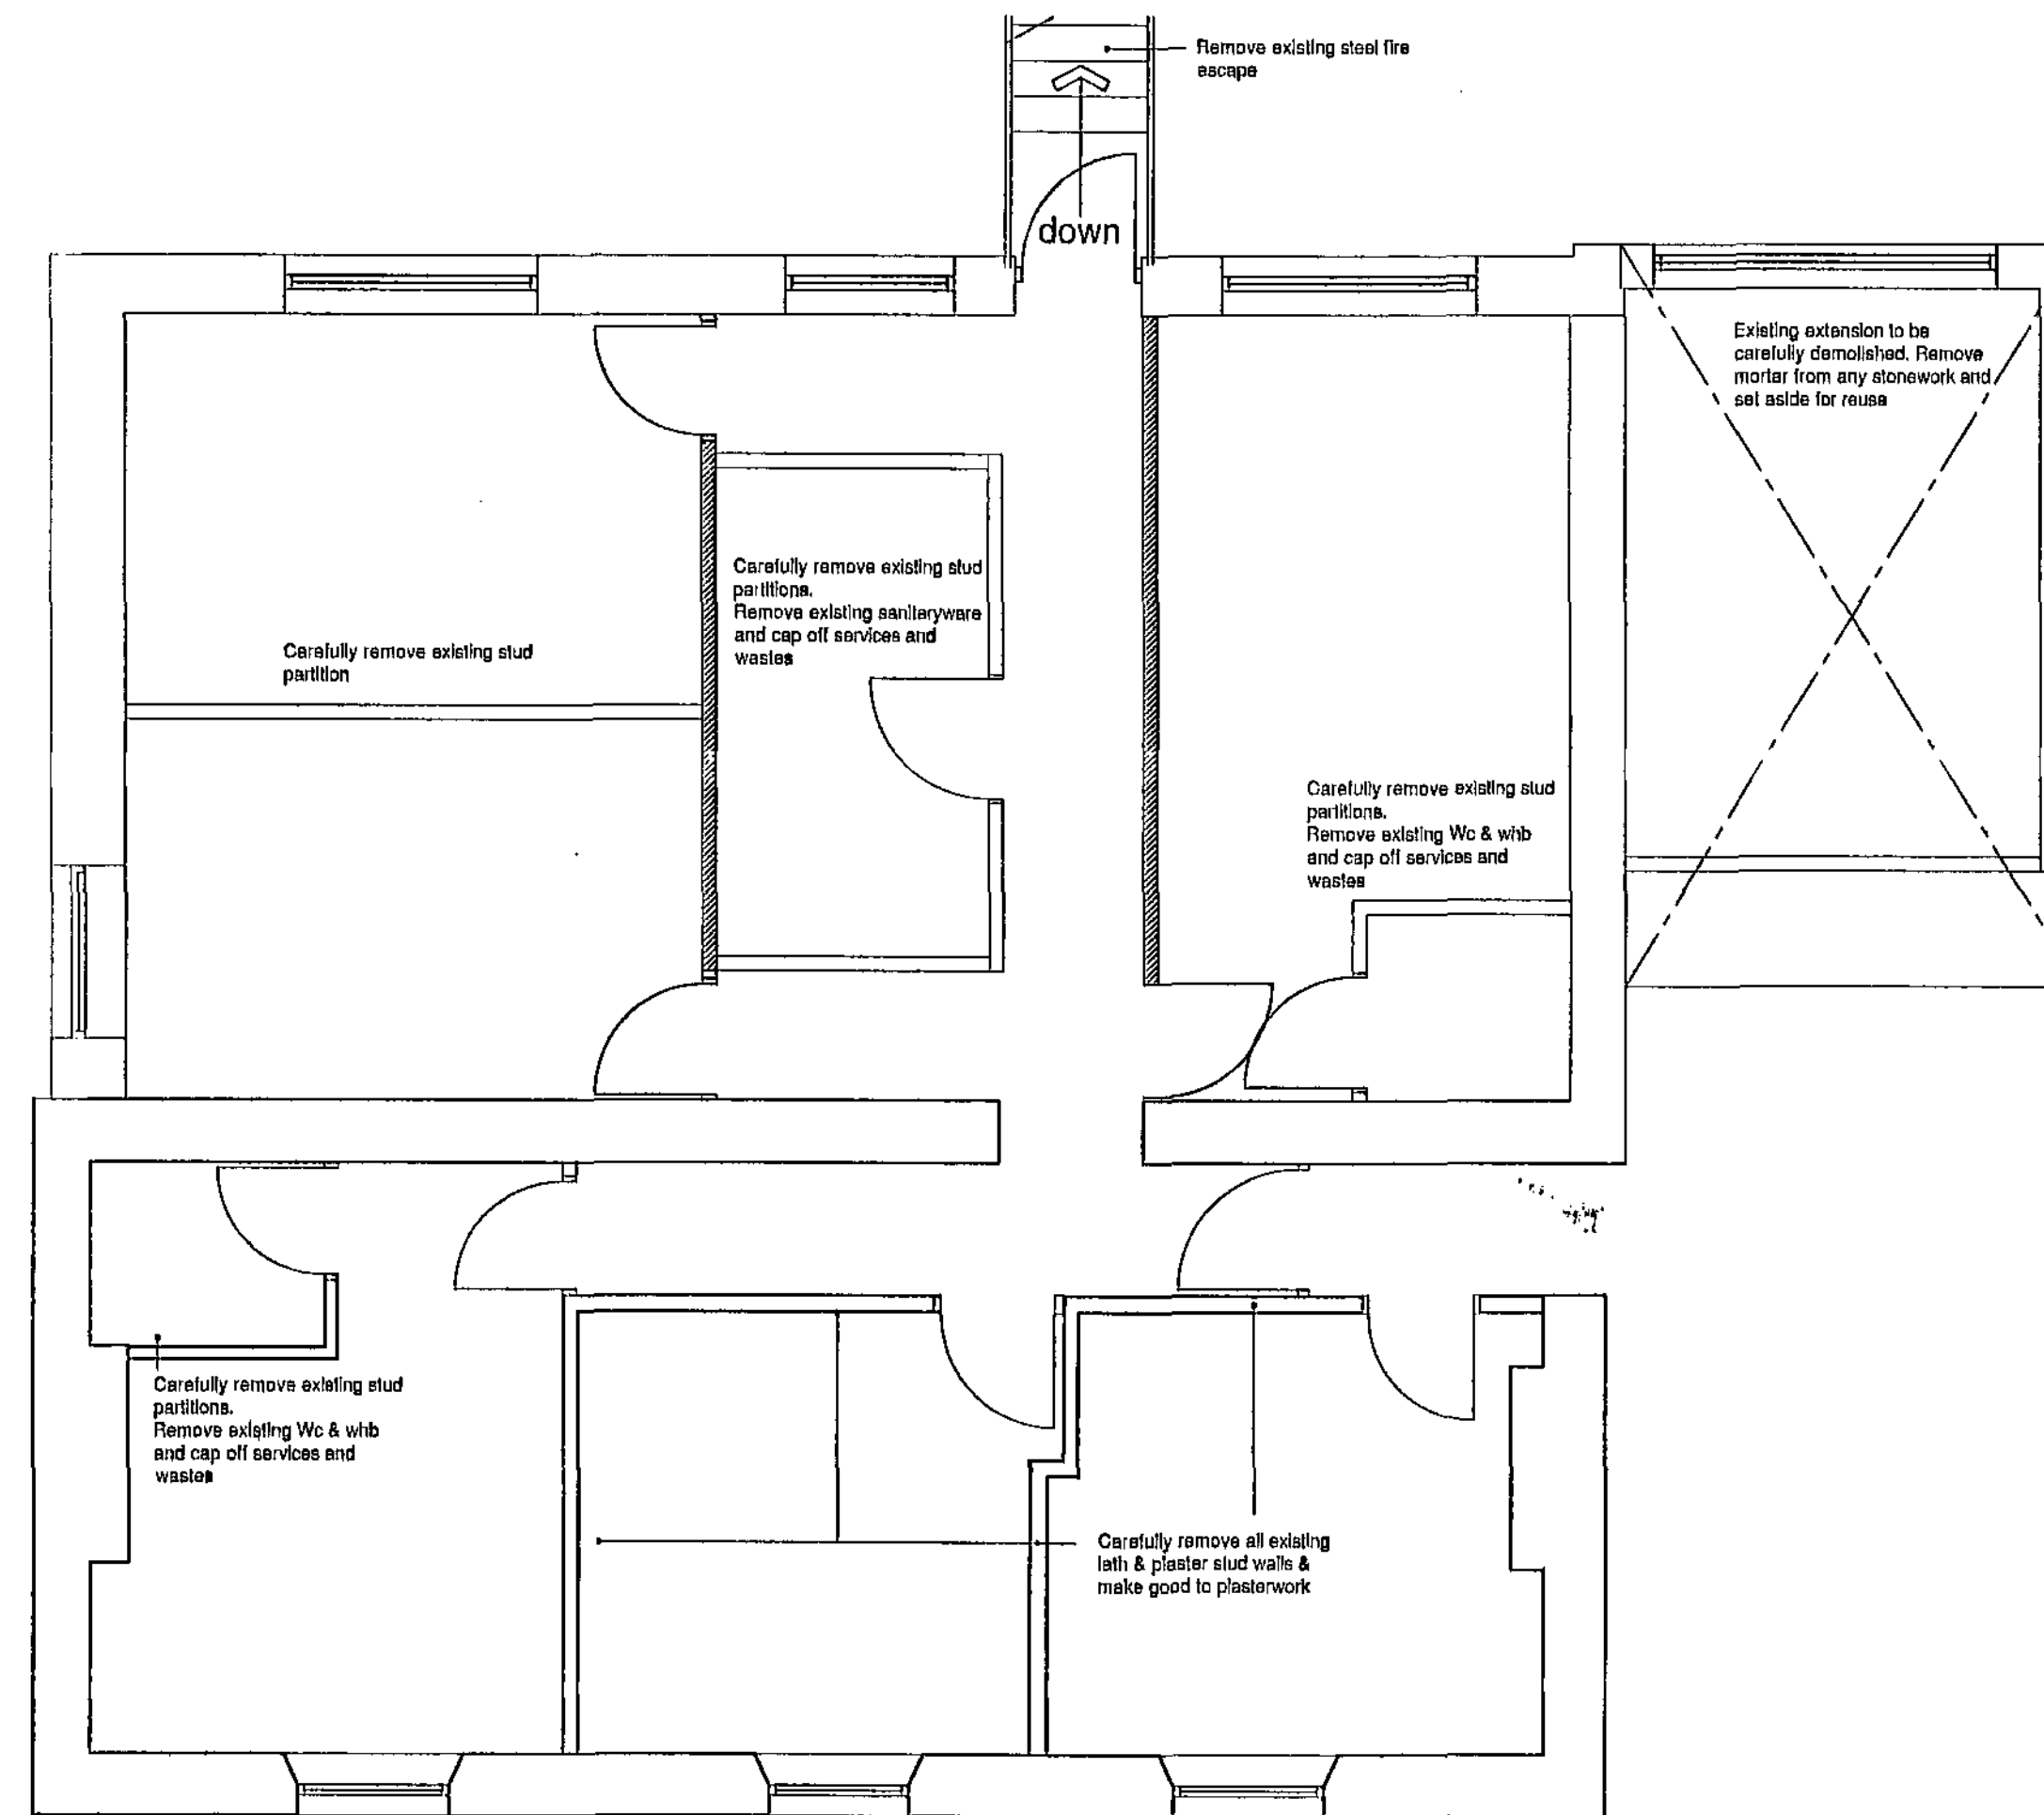

First Floor Plan - 1:50

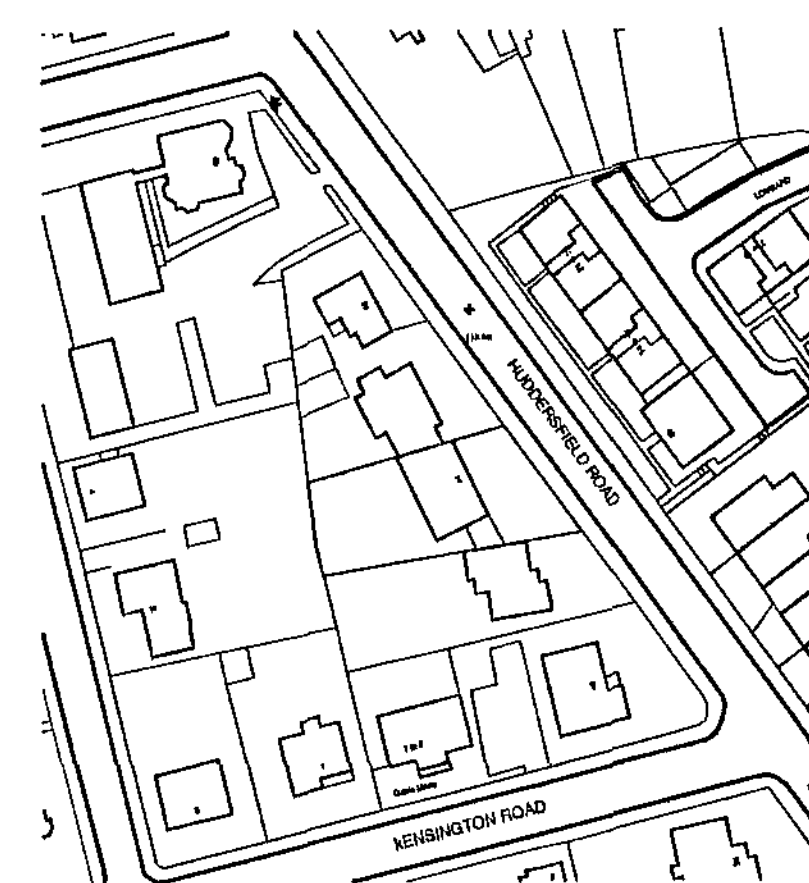

Location Plan - 1:1250

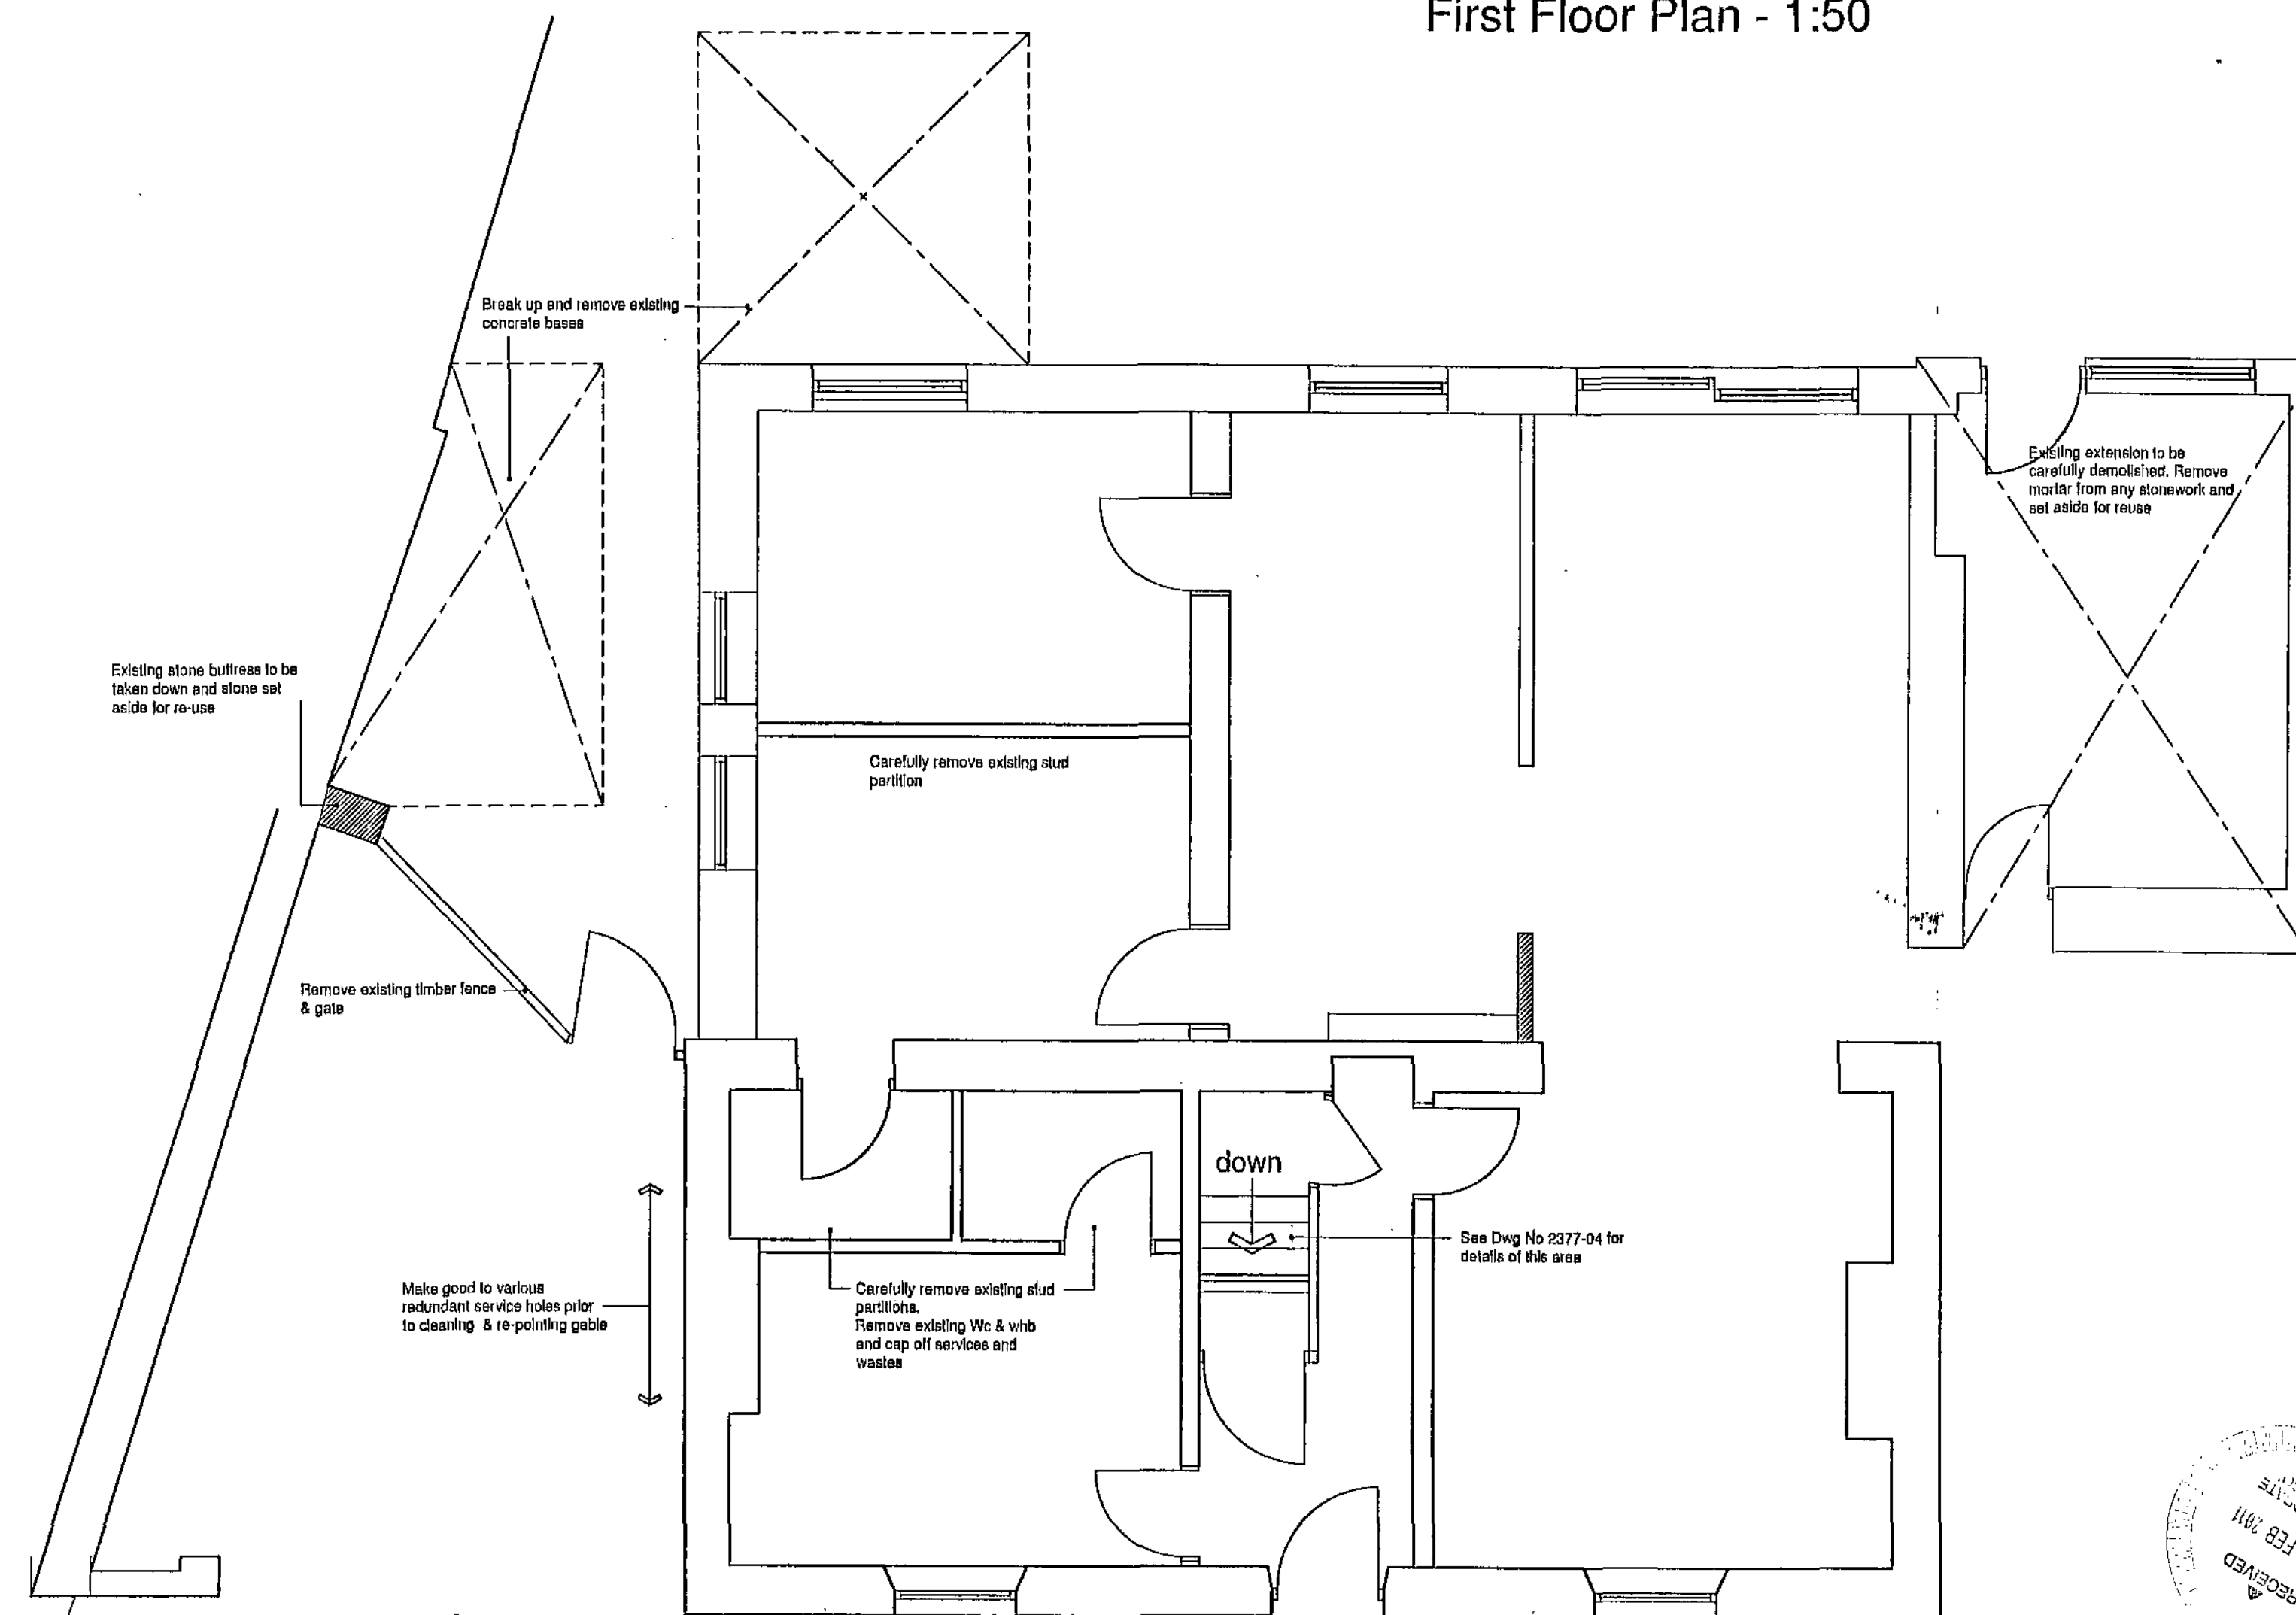


Ground Floor Plan - 1:50

copyright
this drawing and the design depicted thereon are the copy right of Firth Partnership
all drawings and dimensions to be checked and any discrepancies to be reported to the Architect prior to the commencement of works or production of shop drawings.
no dimensions to be scaled from drawing unless approved by Architect
all work to be carried out in accordance with the Building Regulations and the requirements of the Local Authority

REVISIONS

REF.	DESCRIPTION	BY	CHK	DATE
A	MAIN REAR EXTENSION TO BE RETAINED	RAL		15.02.11

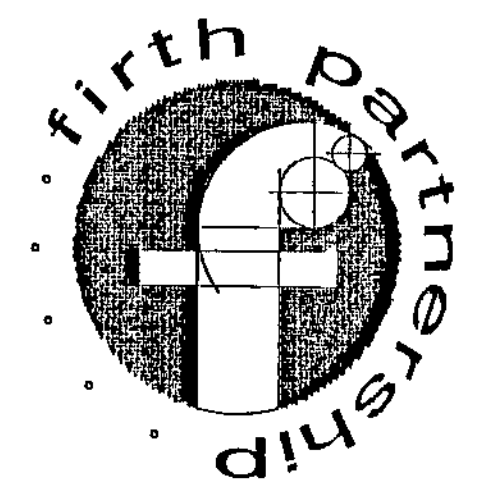

FIRTH PARTNERSHIP

ARCHITECTS - QUANTITY SURVEYORS - PROJECT MANAGEMENT CONSULTANTS

15 REGENT STREET
BARNLEY, SOUTH YORKSHIRE
S70 2EQ

tel: 01226 206021

fax: 01226 240220

web: www.firthpartnership.co.uk


e-mail: administrator@firth.co.uk


CLIENT
KEPTCASTLE LTD

PROJECT
44 HUDDERSFIELD ROAD
BARNLEY


DRG. TITLE
PLANS & ELEVATIONS
AS EXISTING

SCALES	DATE	DRAWN	CHKD
1:100	21.12.10	RAL	
DRG. No.		REV	
2377/03		A	

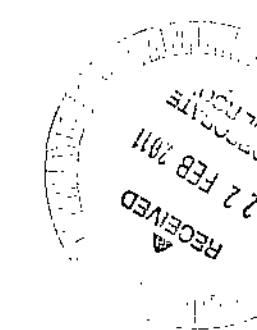


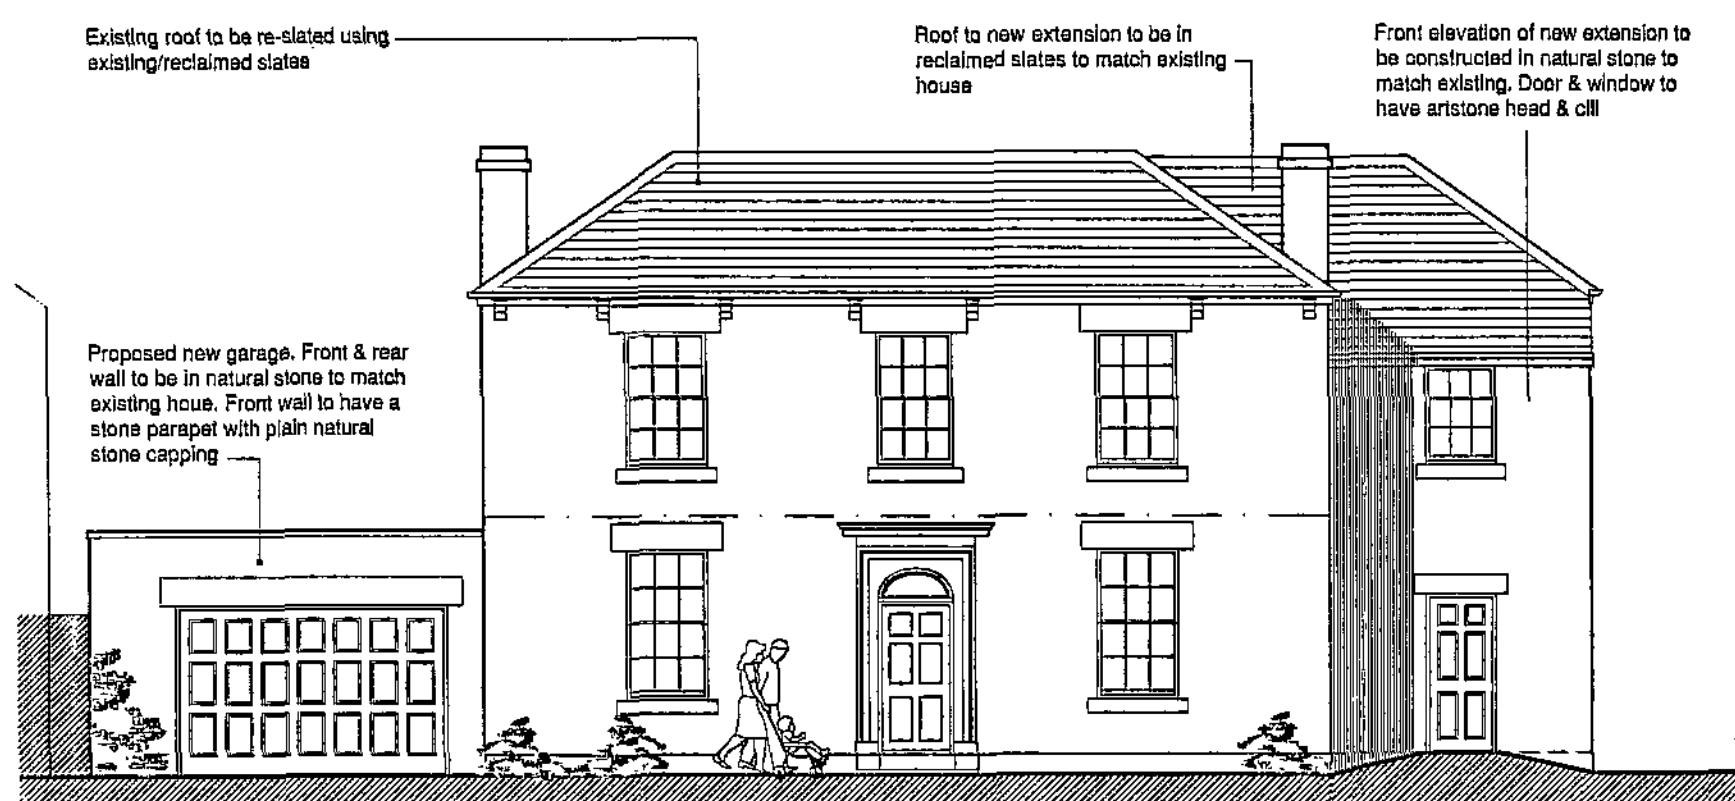


East Elevation - Huddersfield Road

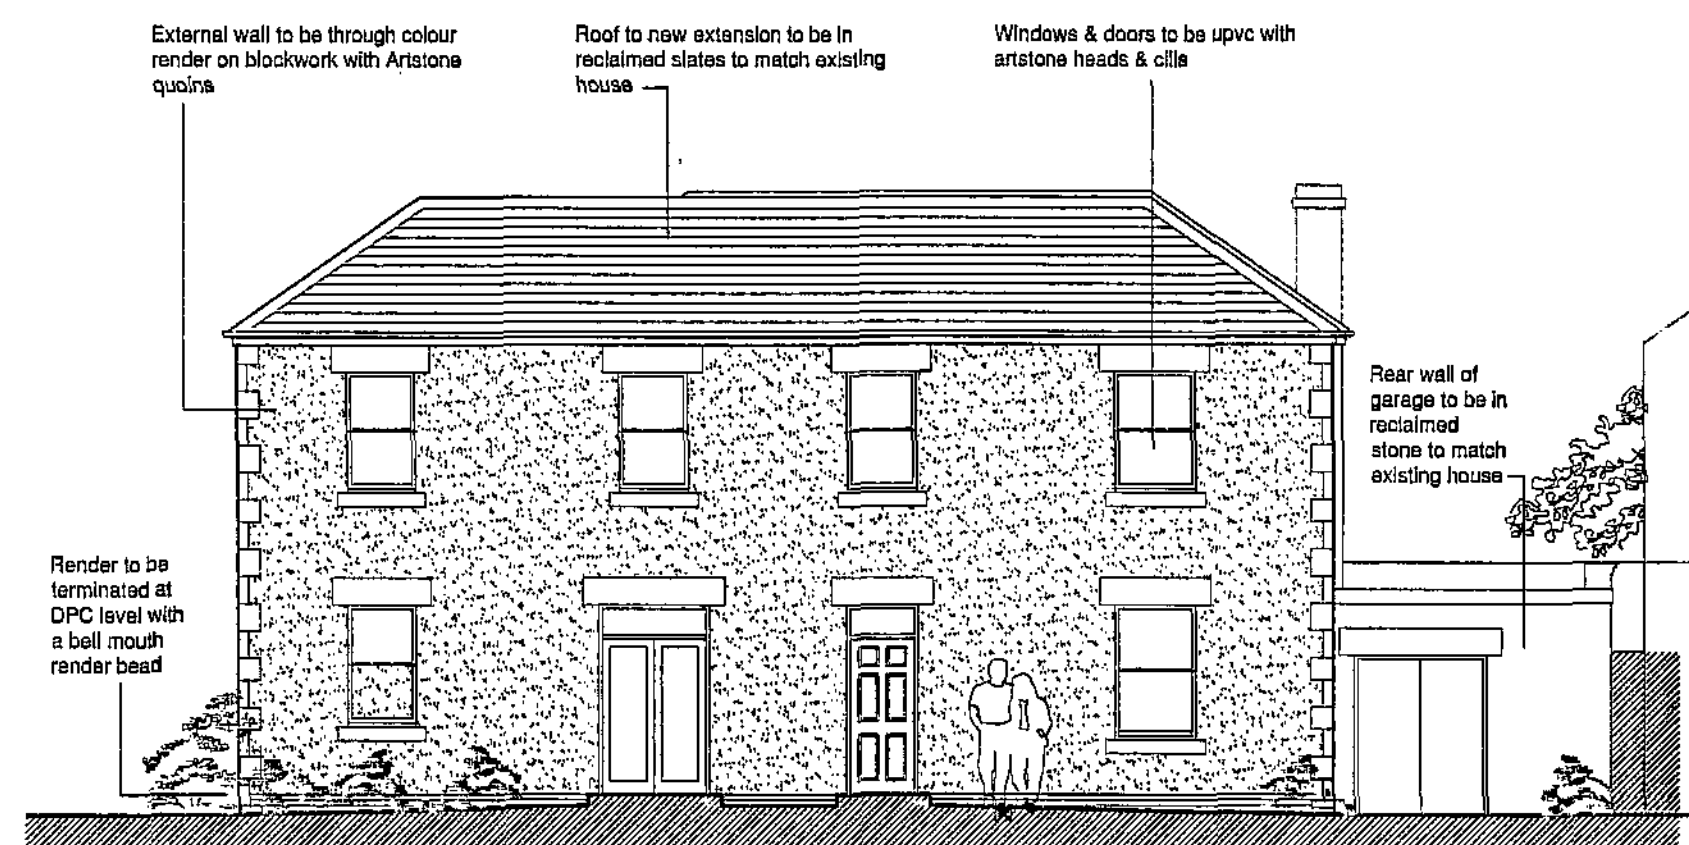


West Elevation

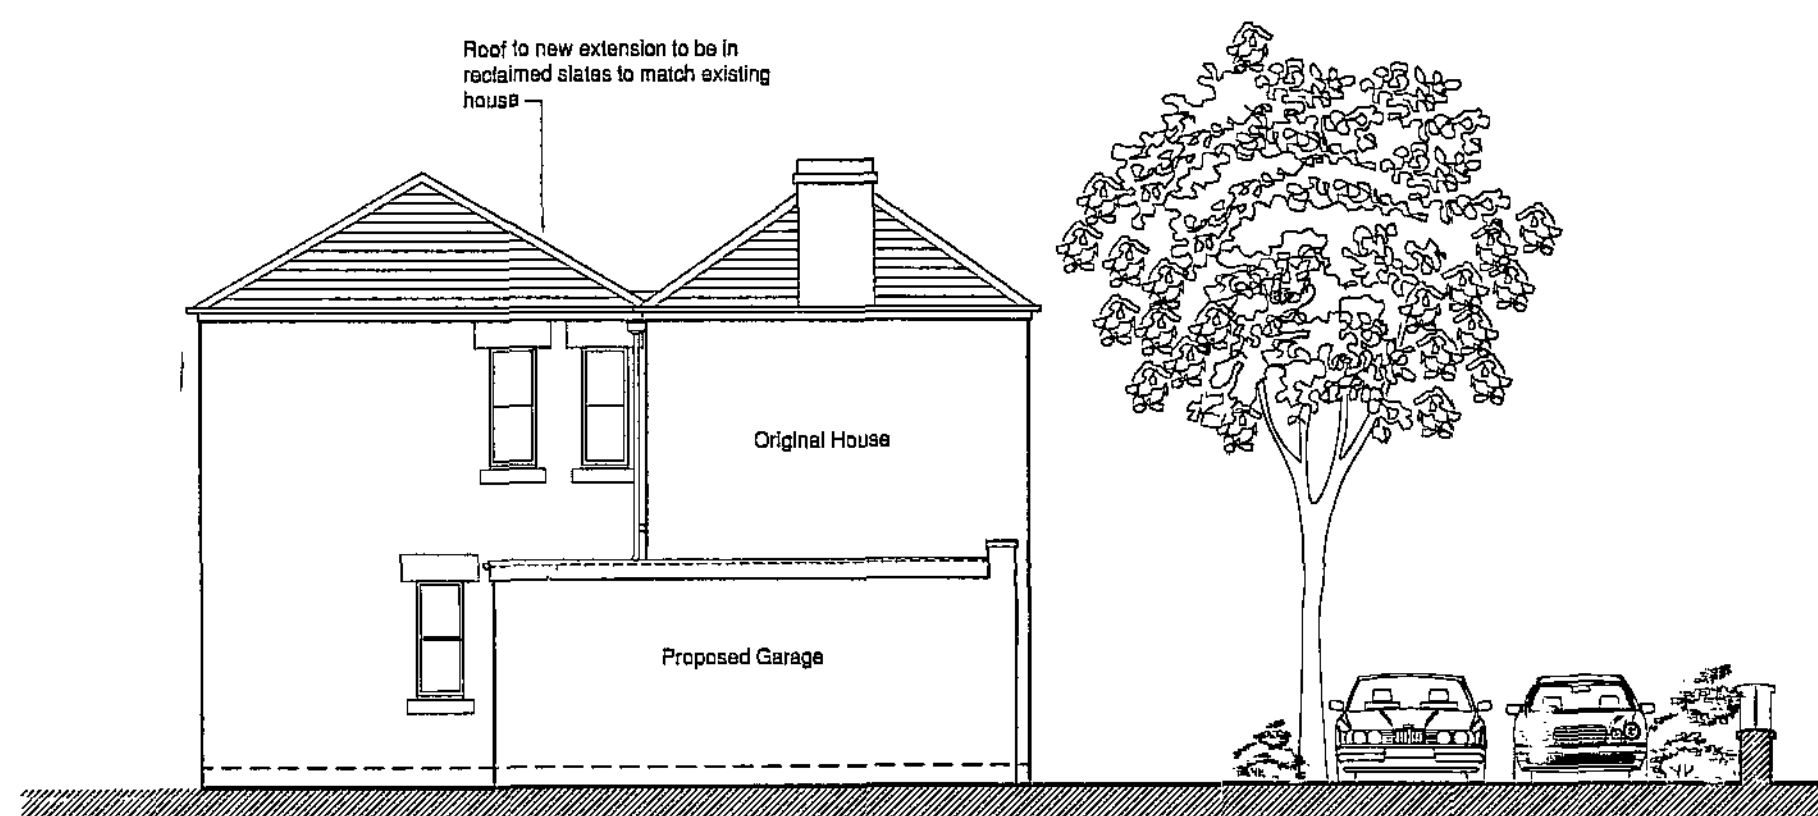


South Elevation

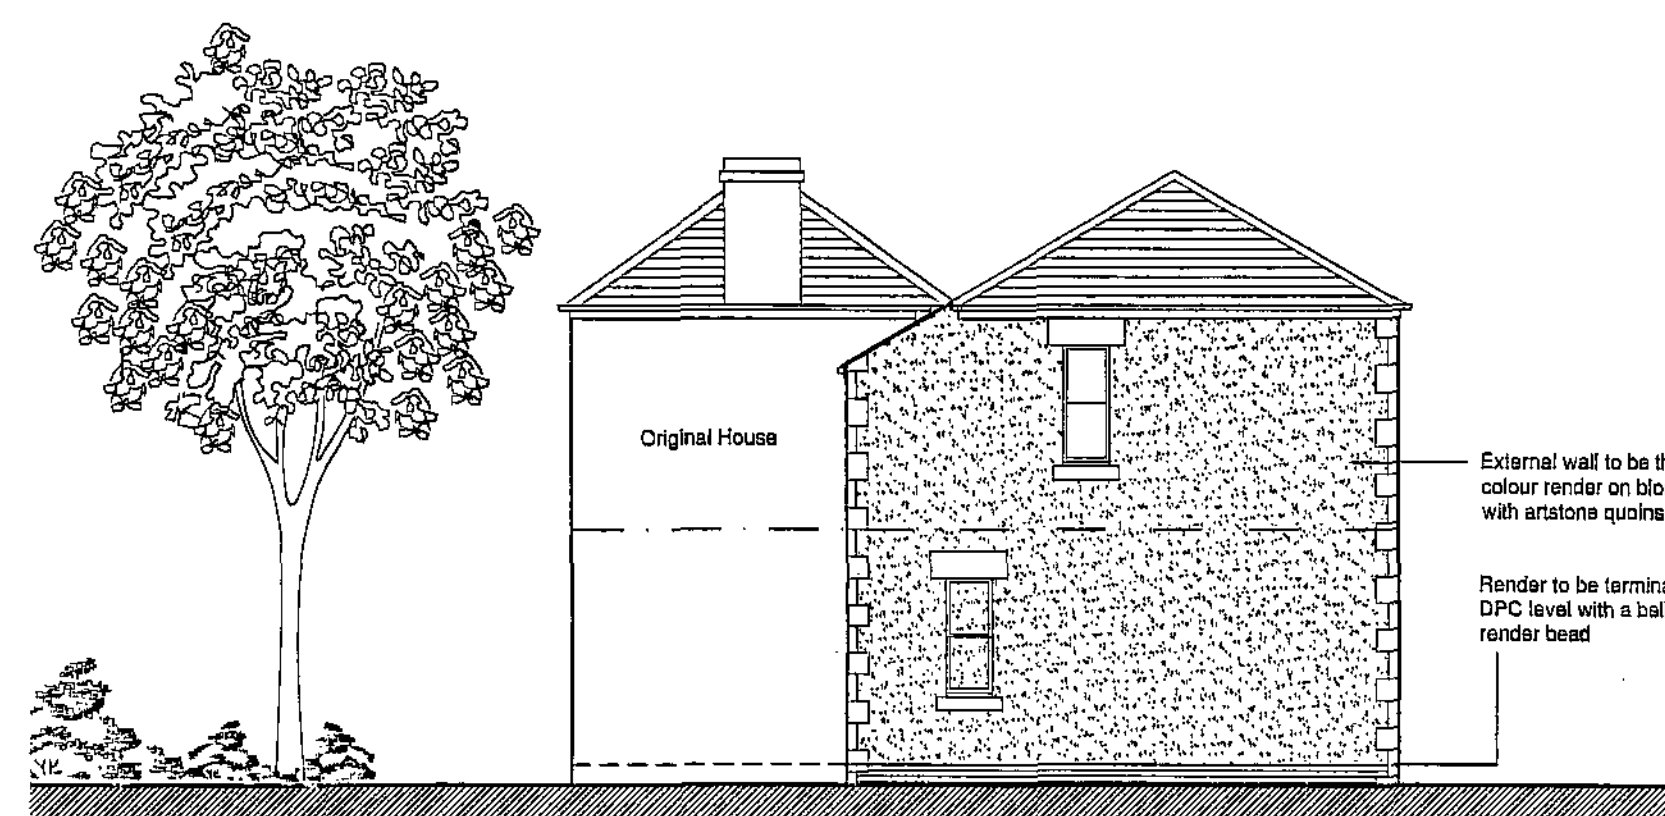


North Elevation

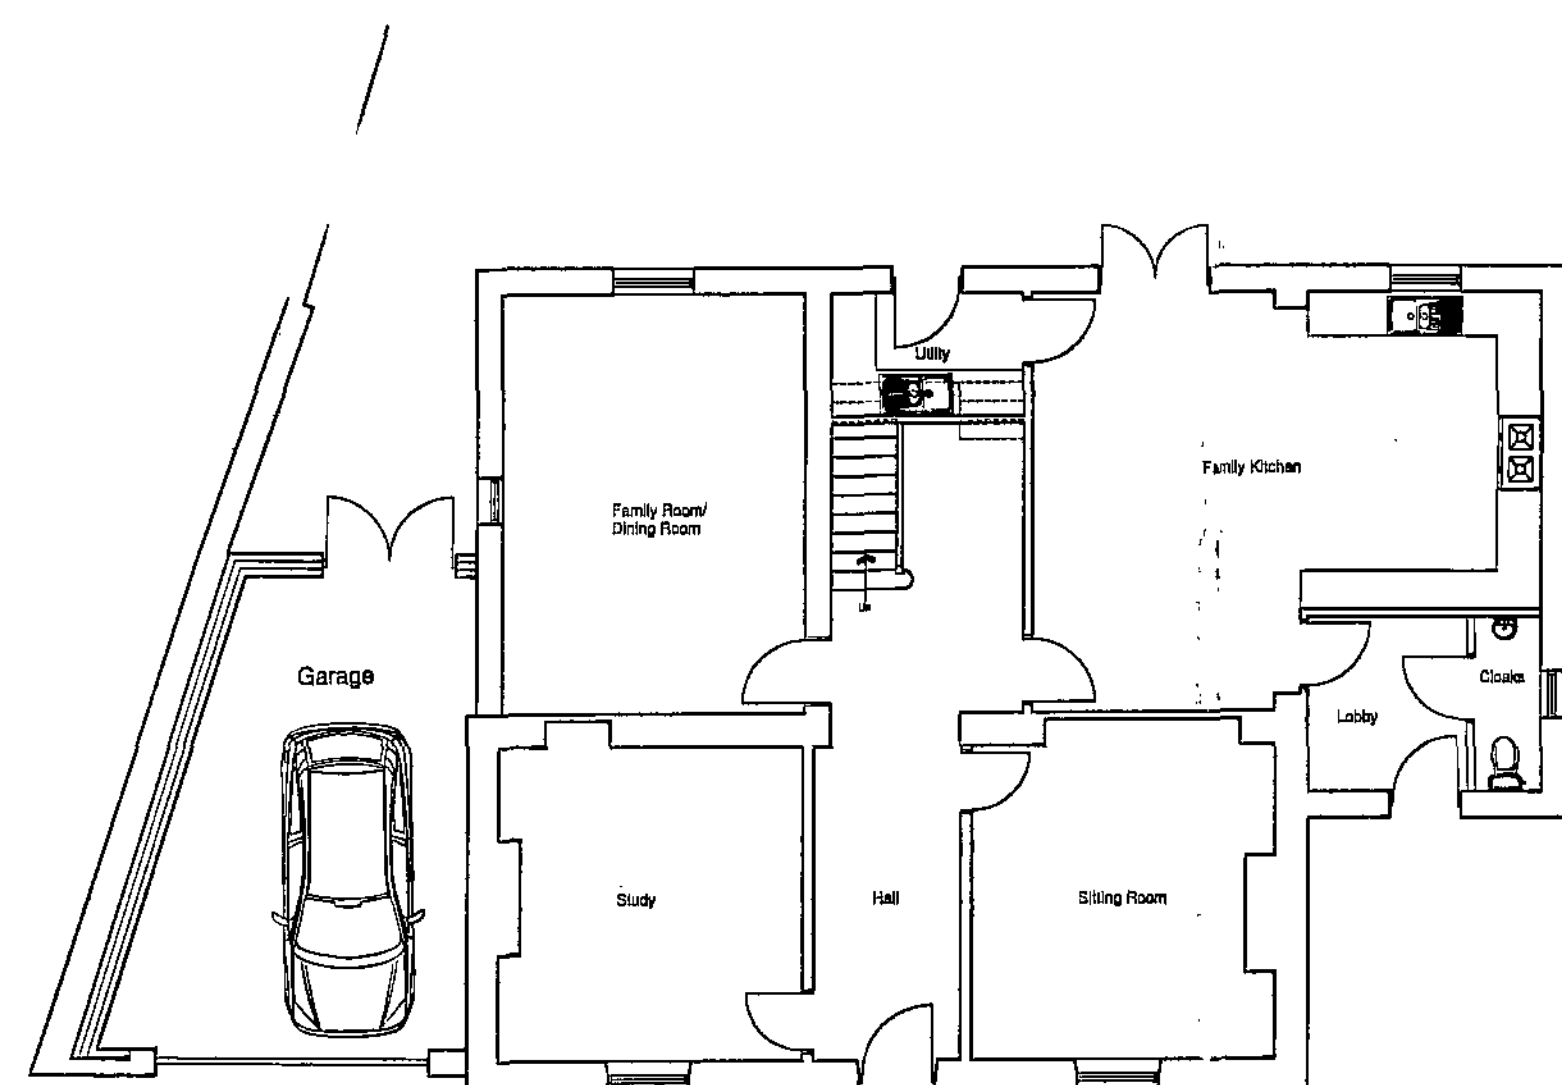

Ground Floor Plan

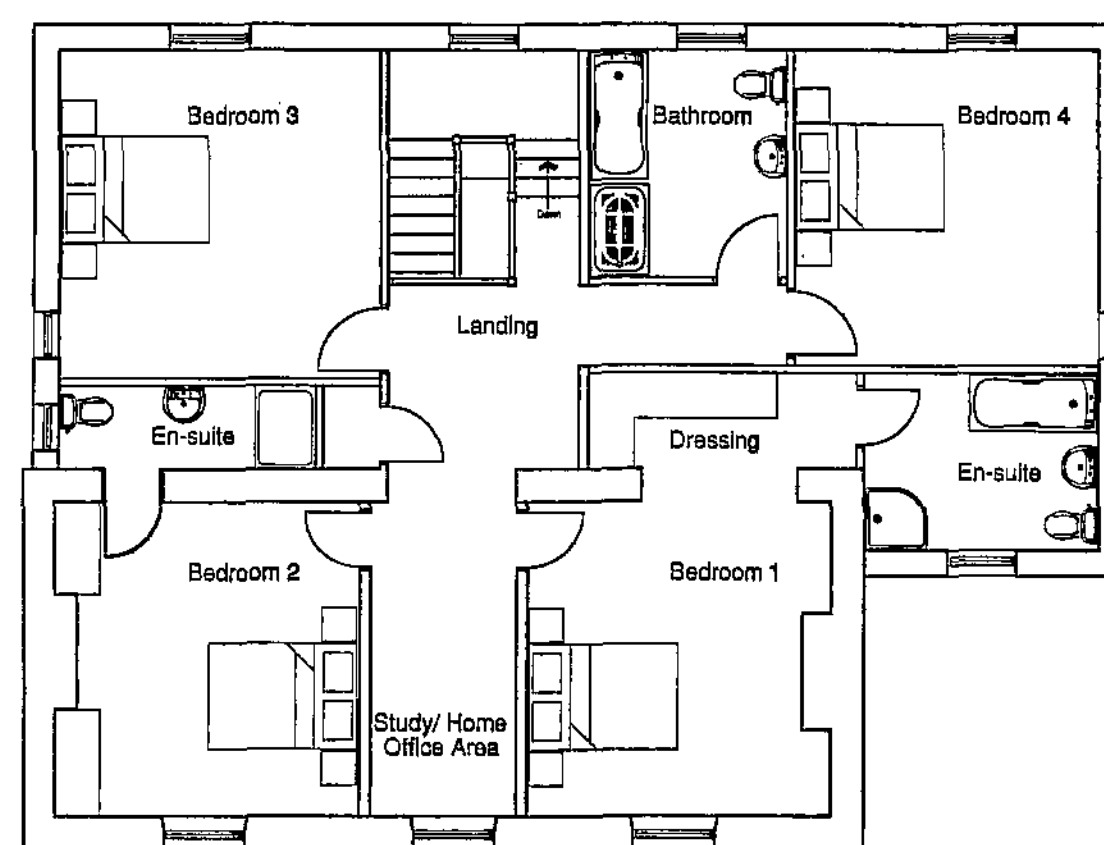

First Floor Plan

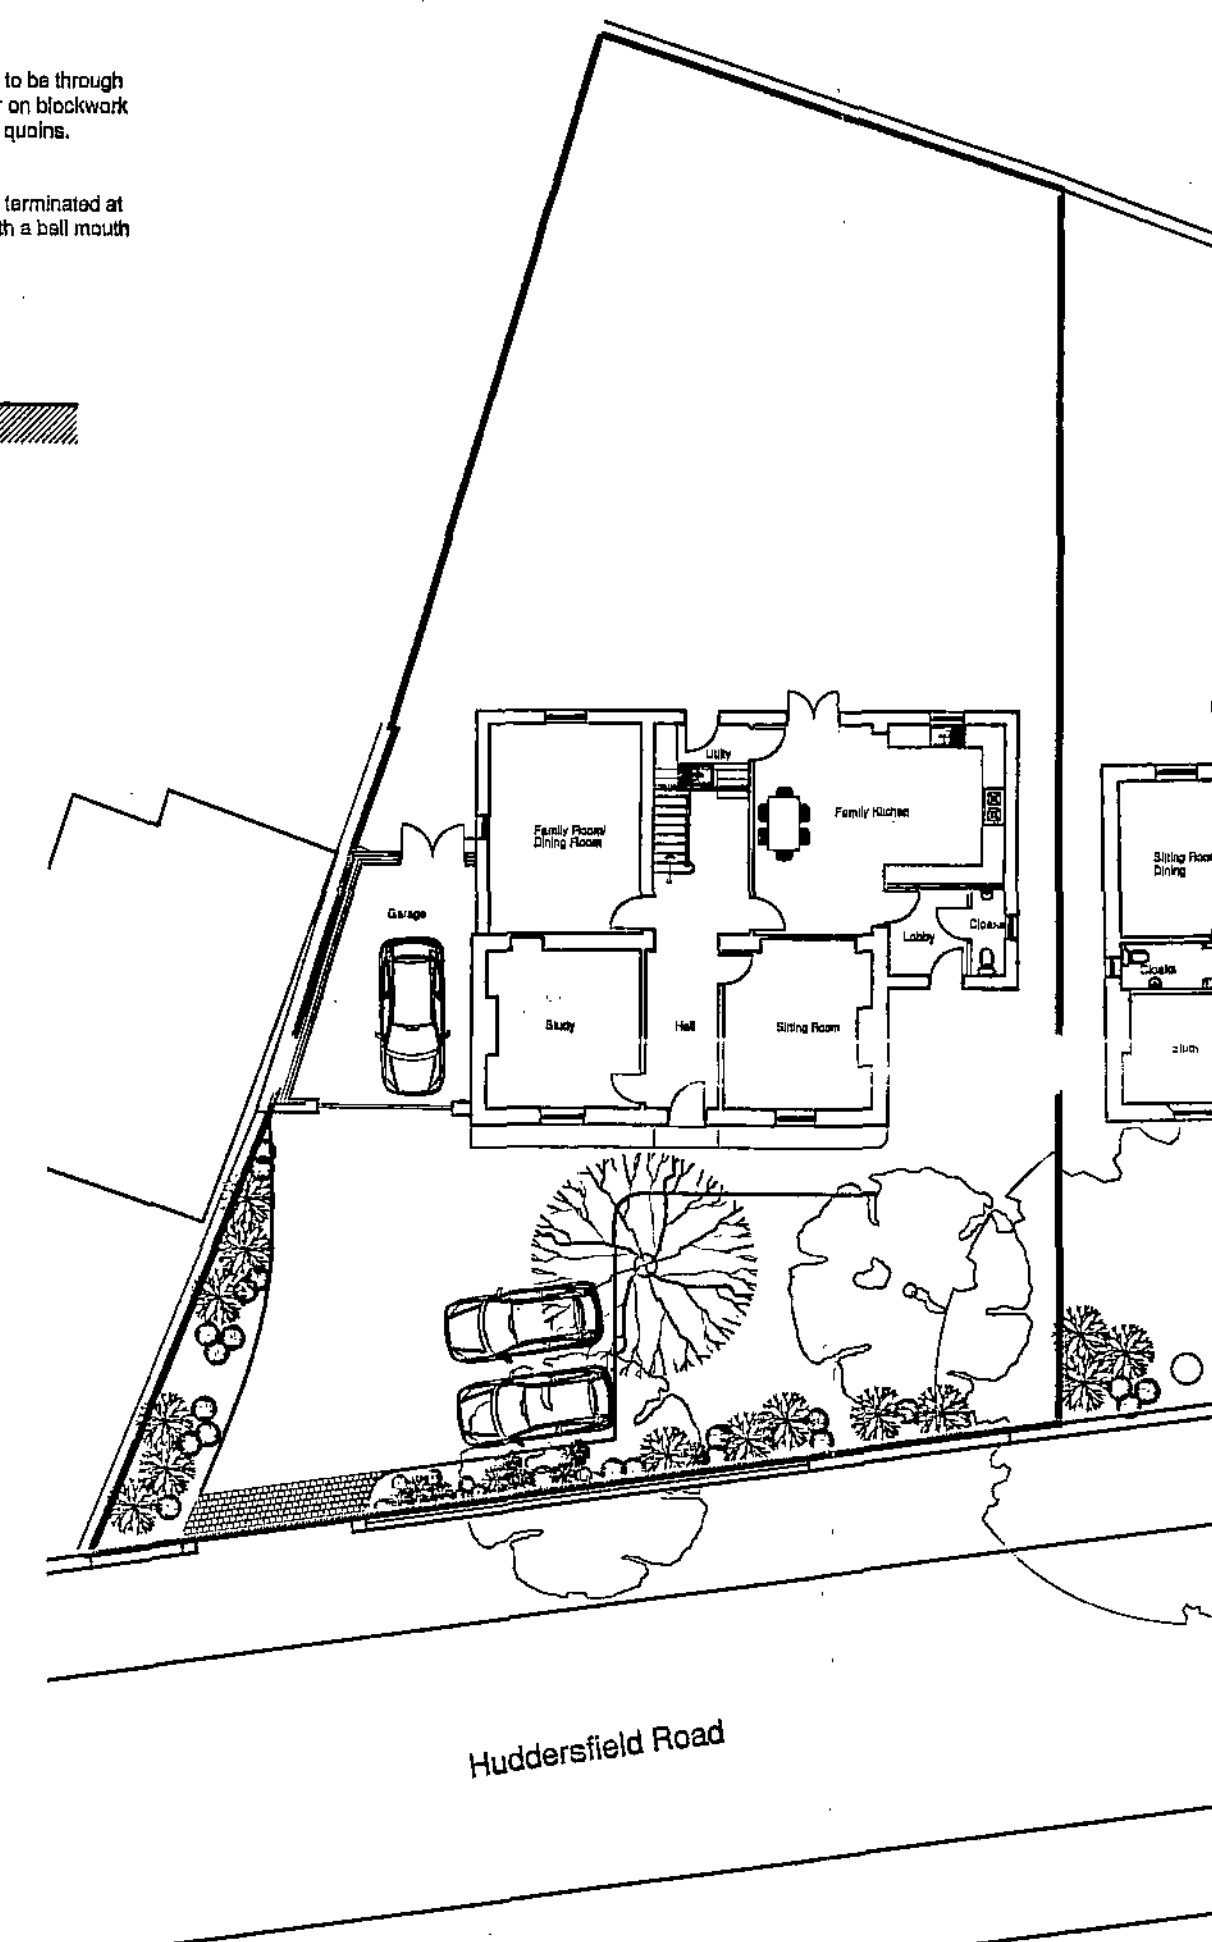

Block Plan - Scale 1:200

copyrights
this drawing and the design depicted thereon are the copy right of Firth Partnership
all drawings and dimensions to be checked and any discrepancies to be reported to the Architect prior to the commencement of work or production of shop drawings. no dimensions to be scaled from drawing unless approved by Architect
all work to be carried out in accordance with the Building Regulations and the requirements of the Local Authority

REVISIONS

REF.	DESCRIPTION	BY	CHK	DATE
				2



FIRTH PARTNERSHIP

ARCHITECTS • QUANTITY SURVEYORS • PROJECT MANAGEMENT CONSULTANTS

15 REGENT STREET
BARNLEY, SOUTH YORKSHIRE
S70 2EQ

tel: 01226 206021

fax: 01226 240220

web: www.firthpartnership.co.uk

e-mail: administrator@firth.co.uk


CLIENT
KEPTCASTLE LTD

PROJECT
44 HUDDERSFIELD ROAD
BARNLEY


DRG. TITLE
4 BED DETACHED HOUSE
REVISED PROPOSALS

SCALES	DATE	DRAWN	CHKD
1:100 & 1:200	18.02.11	RAL	
DRG. No.	REV		
2377/08			


RECEIVED
22 FEB 2011

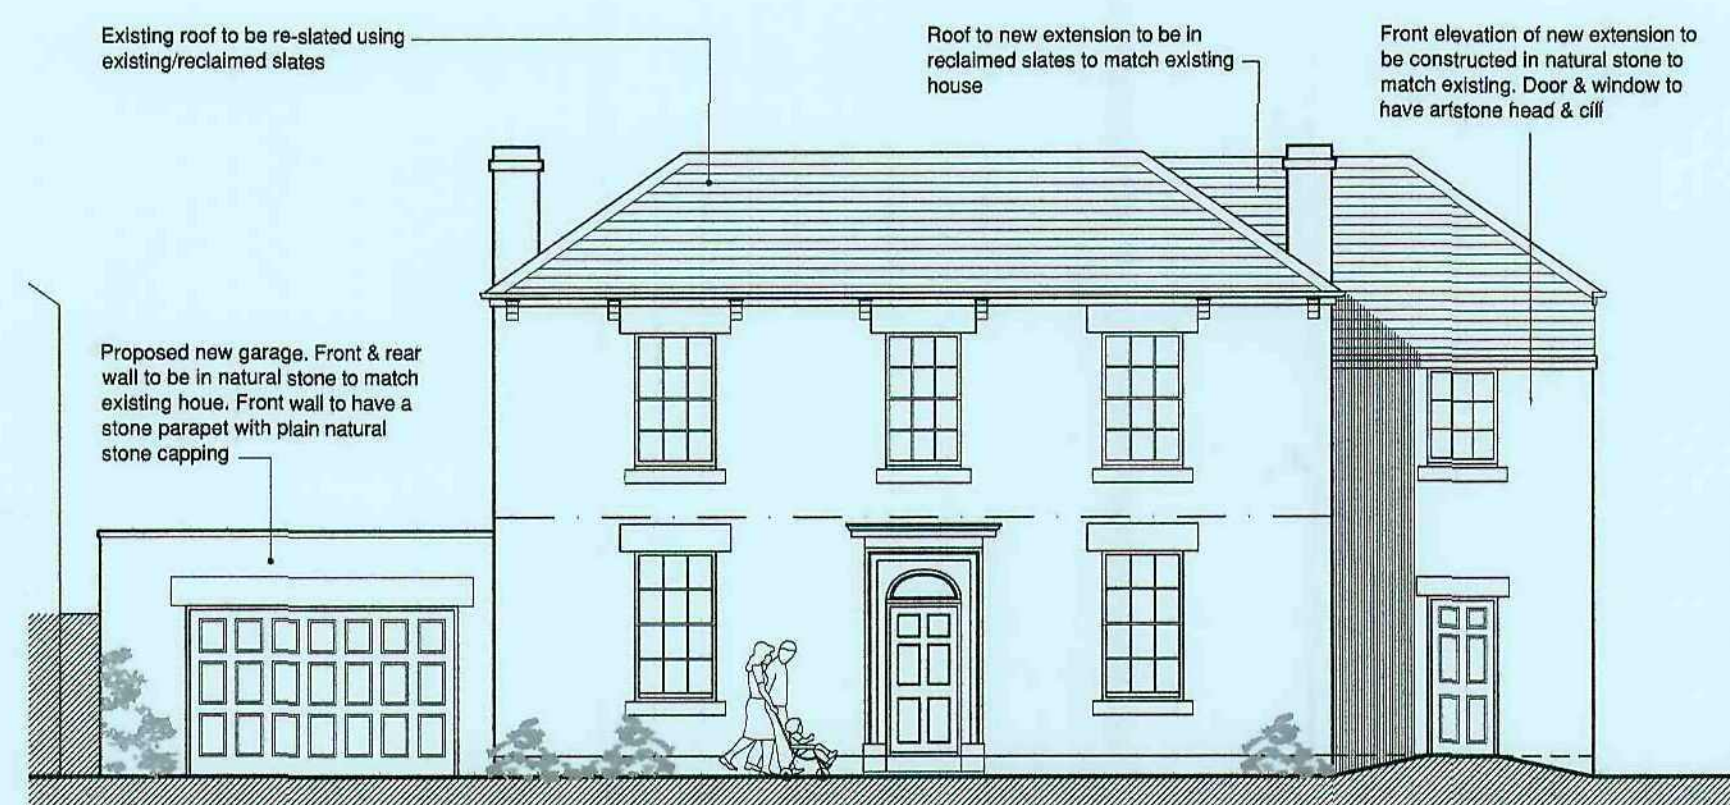

East Elevation - Huddersfield Road

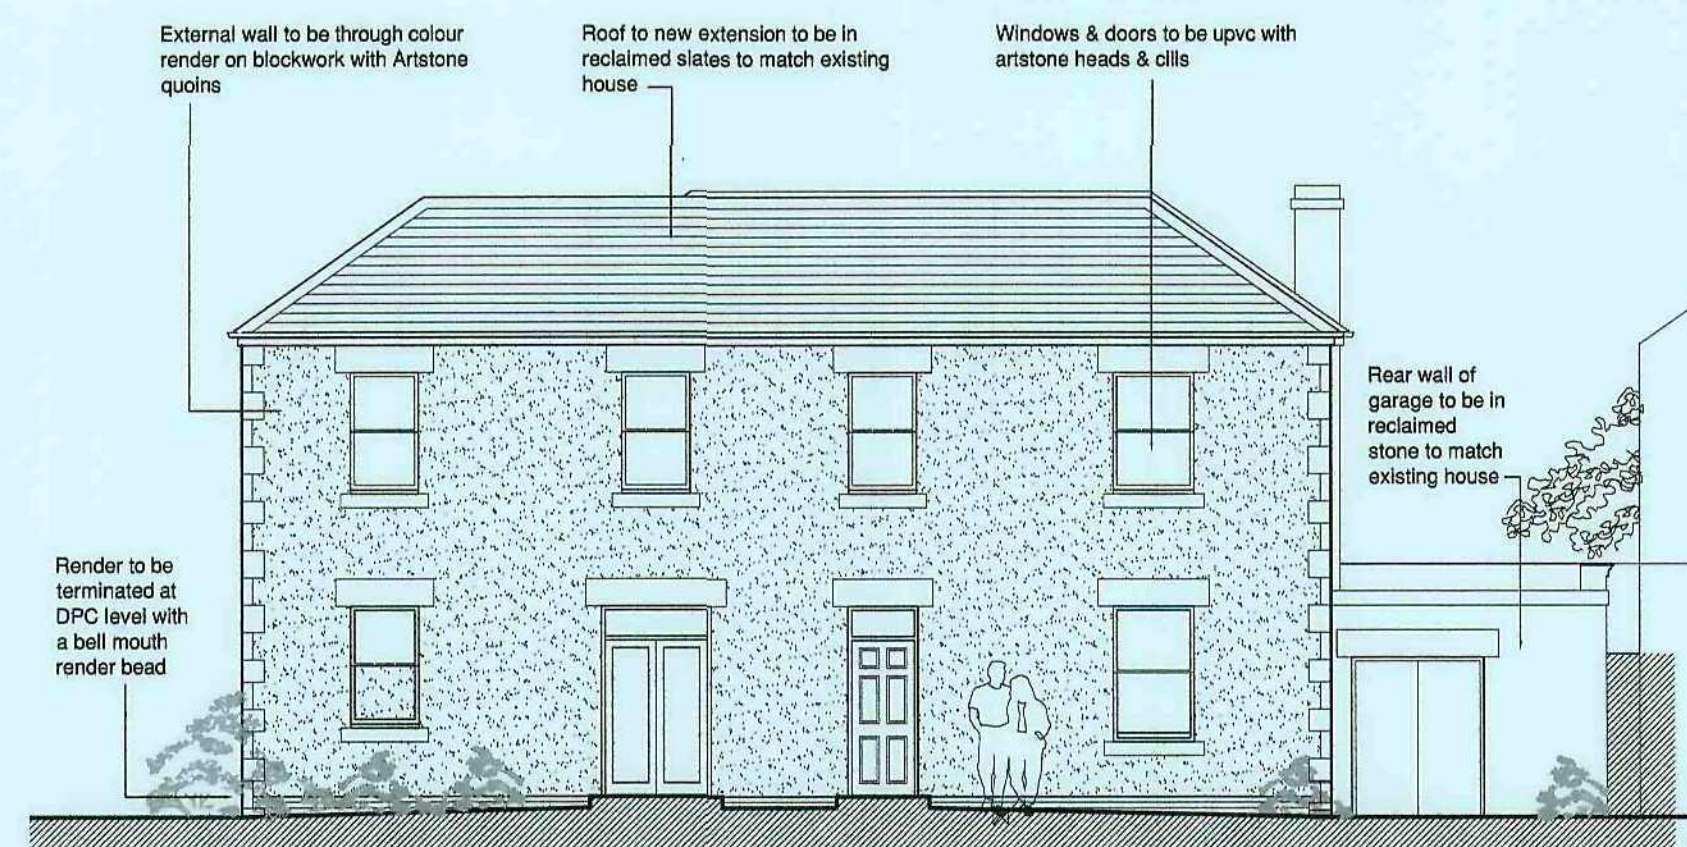


West Elevation

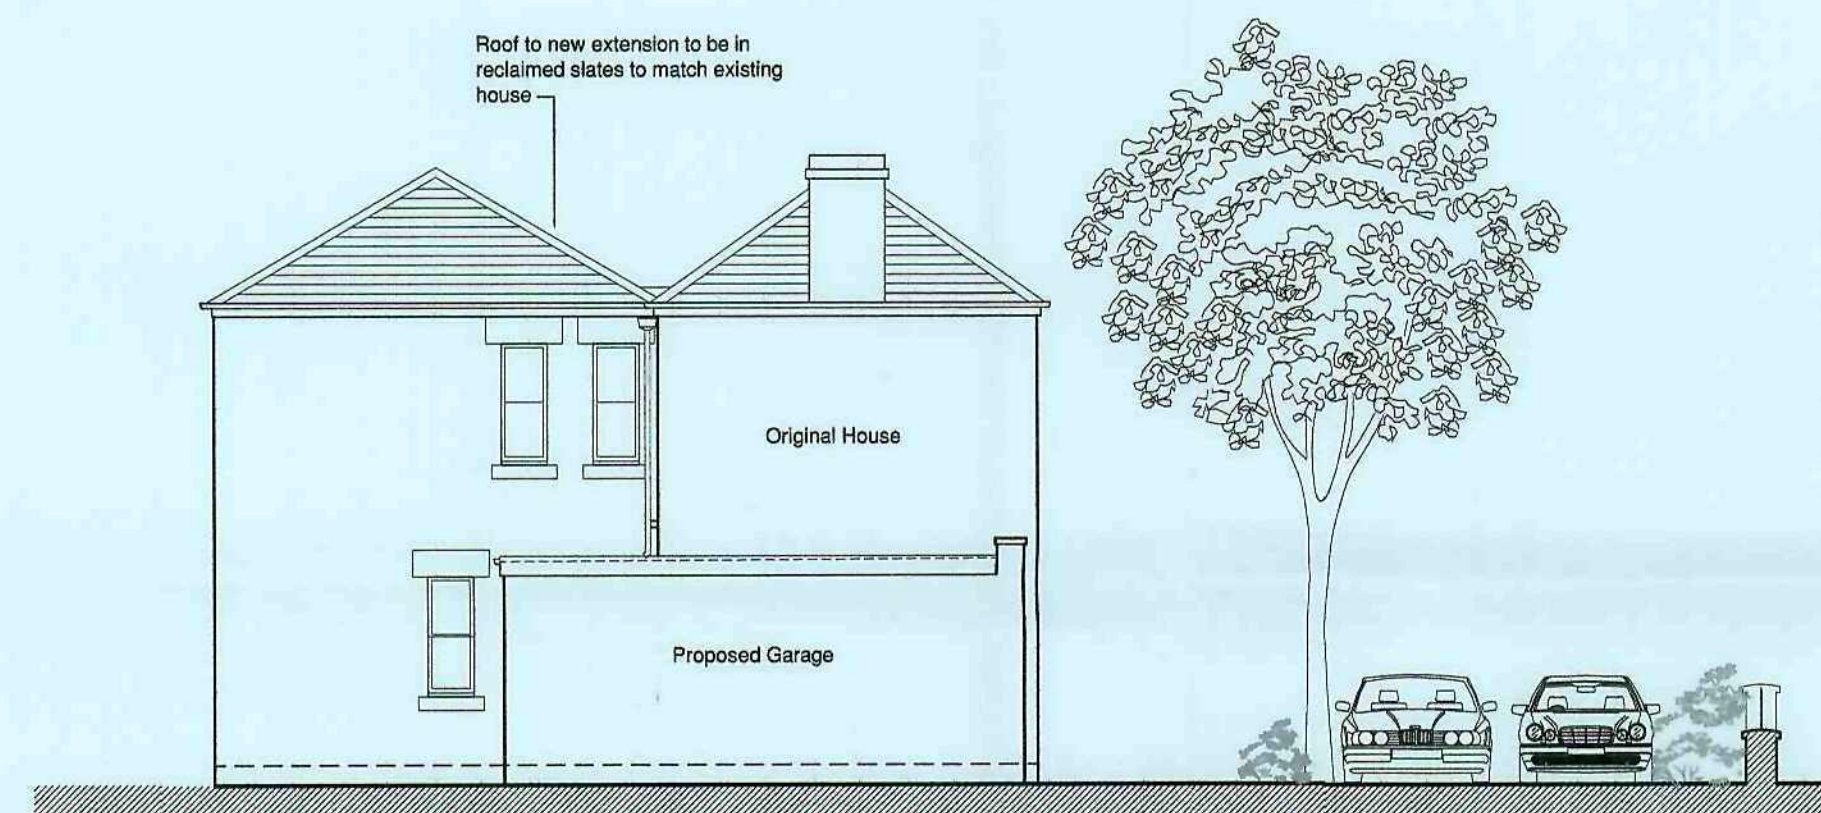


South Elevation



North Elevation

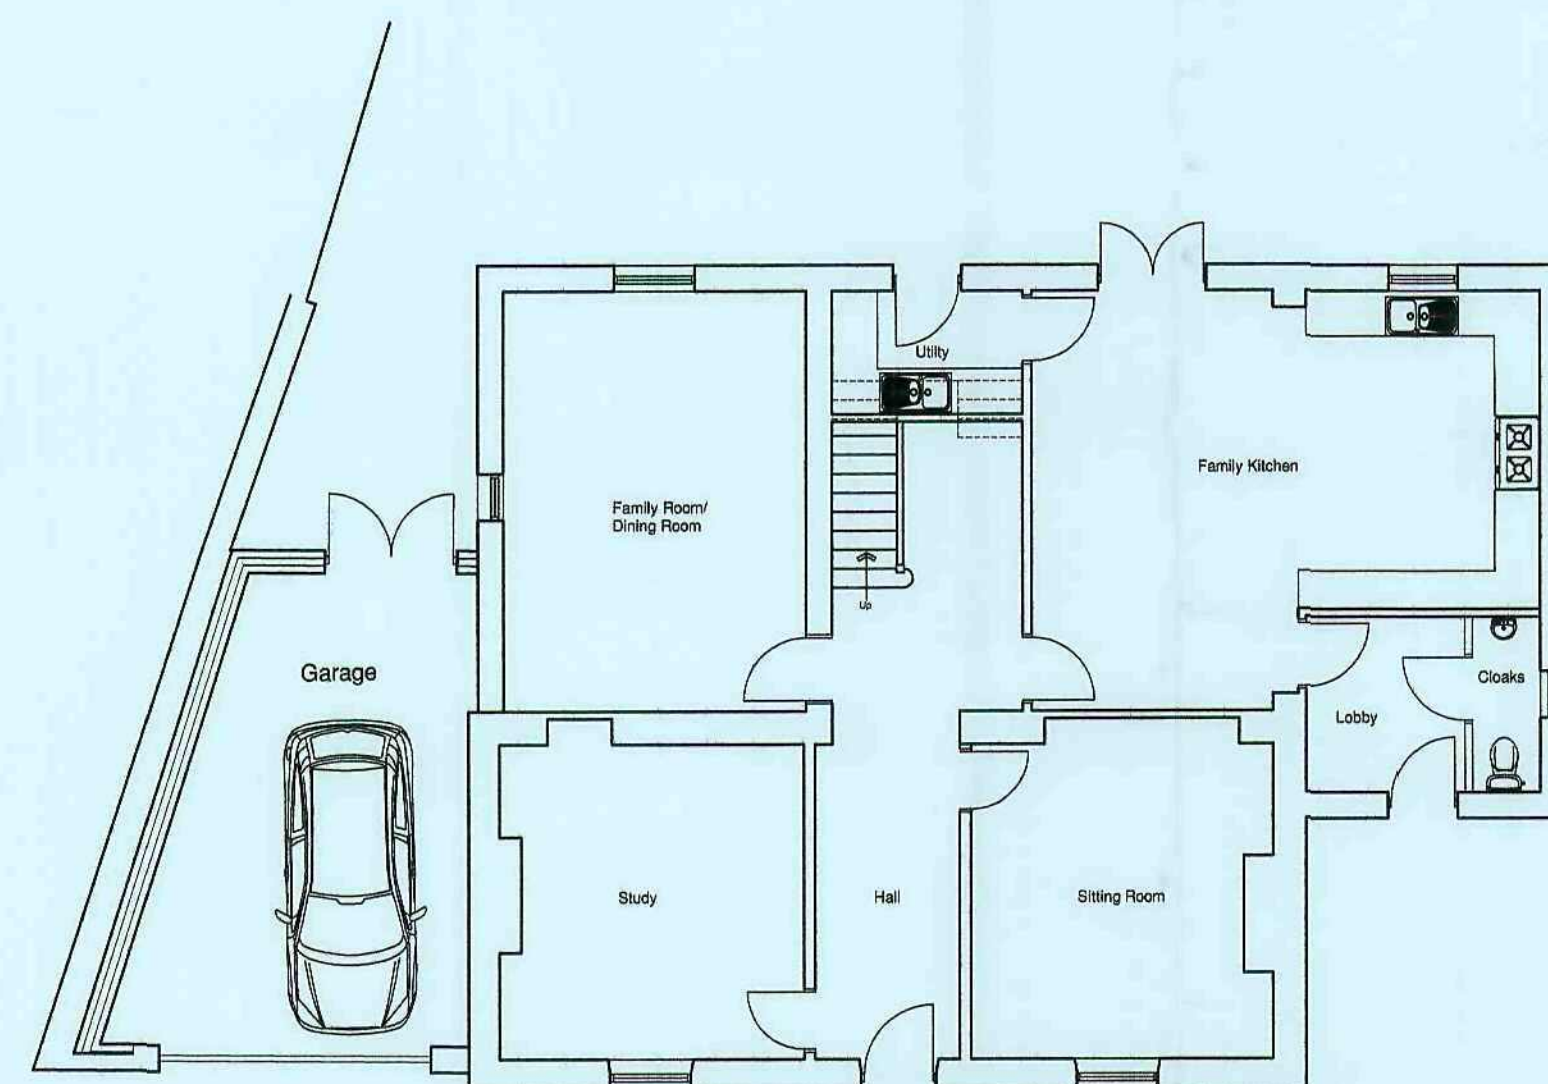

Ground Floor Plan

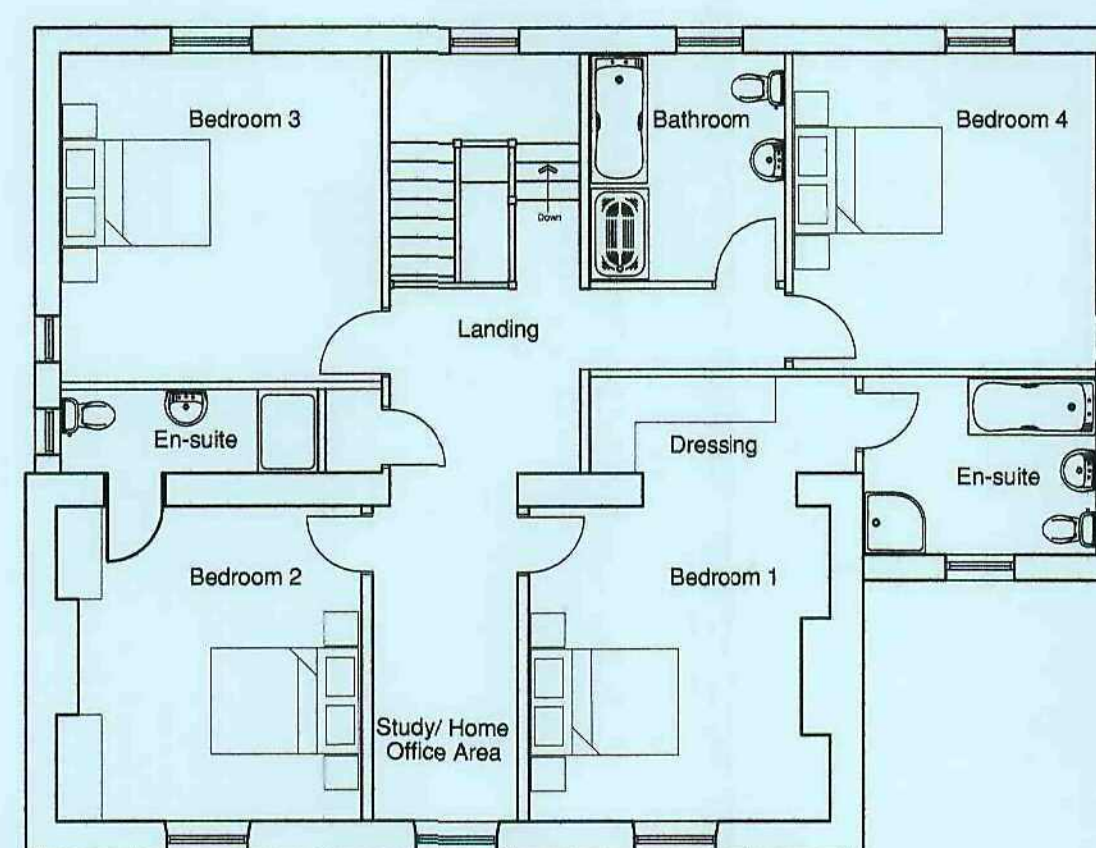

First Floor Plan



Block Plan - Scale 1:200

copyright:
this drawing and the design depicted thereon are the copy right of Firth Partnership
all drawings and dimensions to be checked and any discrepancies to be reported to the Architect prior to the commencement of works or production of shop drawings.
no dimensions to be scaled from drawing unless approved by Architect
all work to be carried out in accordance with the Building Regulations and the requirements of the Local Authority

REVISIONS

REF.	DESCRIPTION	BY	CHK	DATE
				2



FIRTH PARTNERSHIP
ARCHITECTS - QUANTITY SURVEYORS - PROJECT MANAGEMENT CONSULTANTS
15 REGENT STREET
BARNLEY, SOUTH YORKSHIRE
S70 2EQ
tel: 01226 206021
fax: 01226 240220
web: www.firthpartnership.co.uk
e-mail: administrator@firth.co.uk

CLIENT
KEPTCASTLE LTD

PROJECT
44 HUDDERSFIELD ROAD
BARNLEY

DRG. TITLE
4 BED DETACHED HOUSE
REVISED PROPOSALS

SCALES	DATE	DRAWN	CHKD
1:100 & 1:200	15.02.11	RAL	
DRG. No.	REV		
2377/08			

