


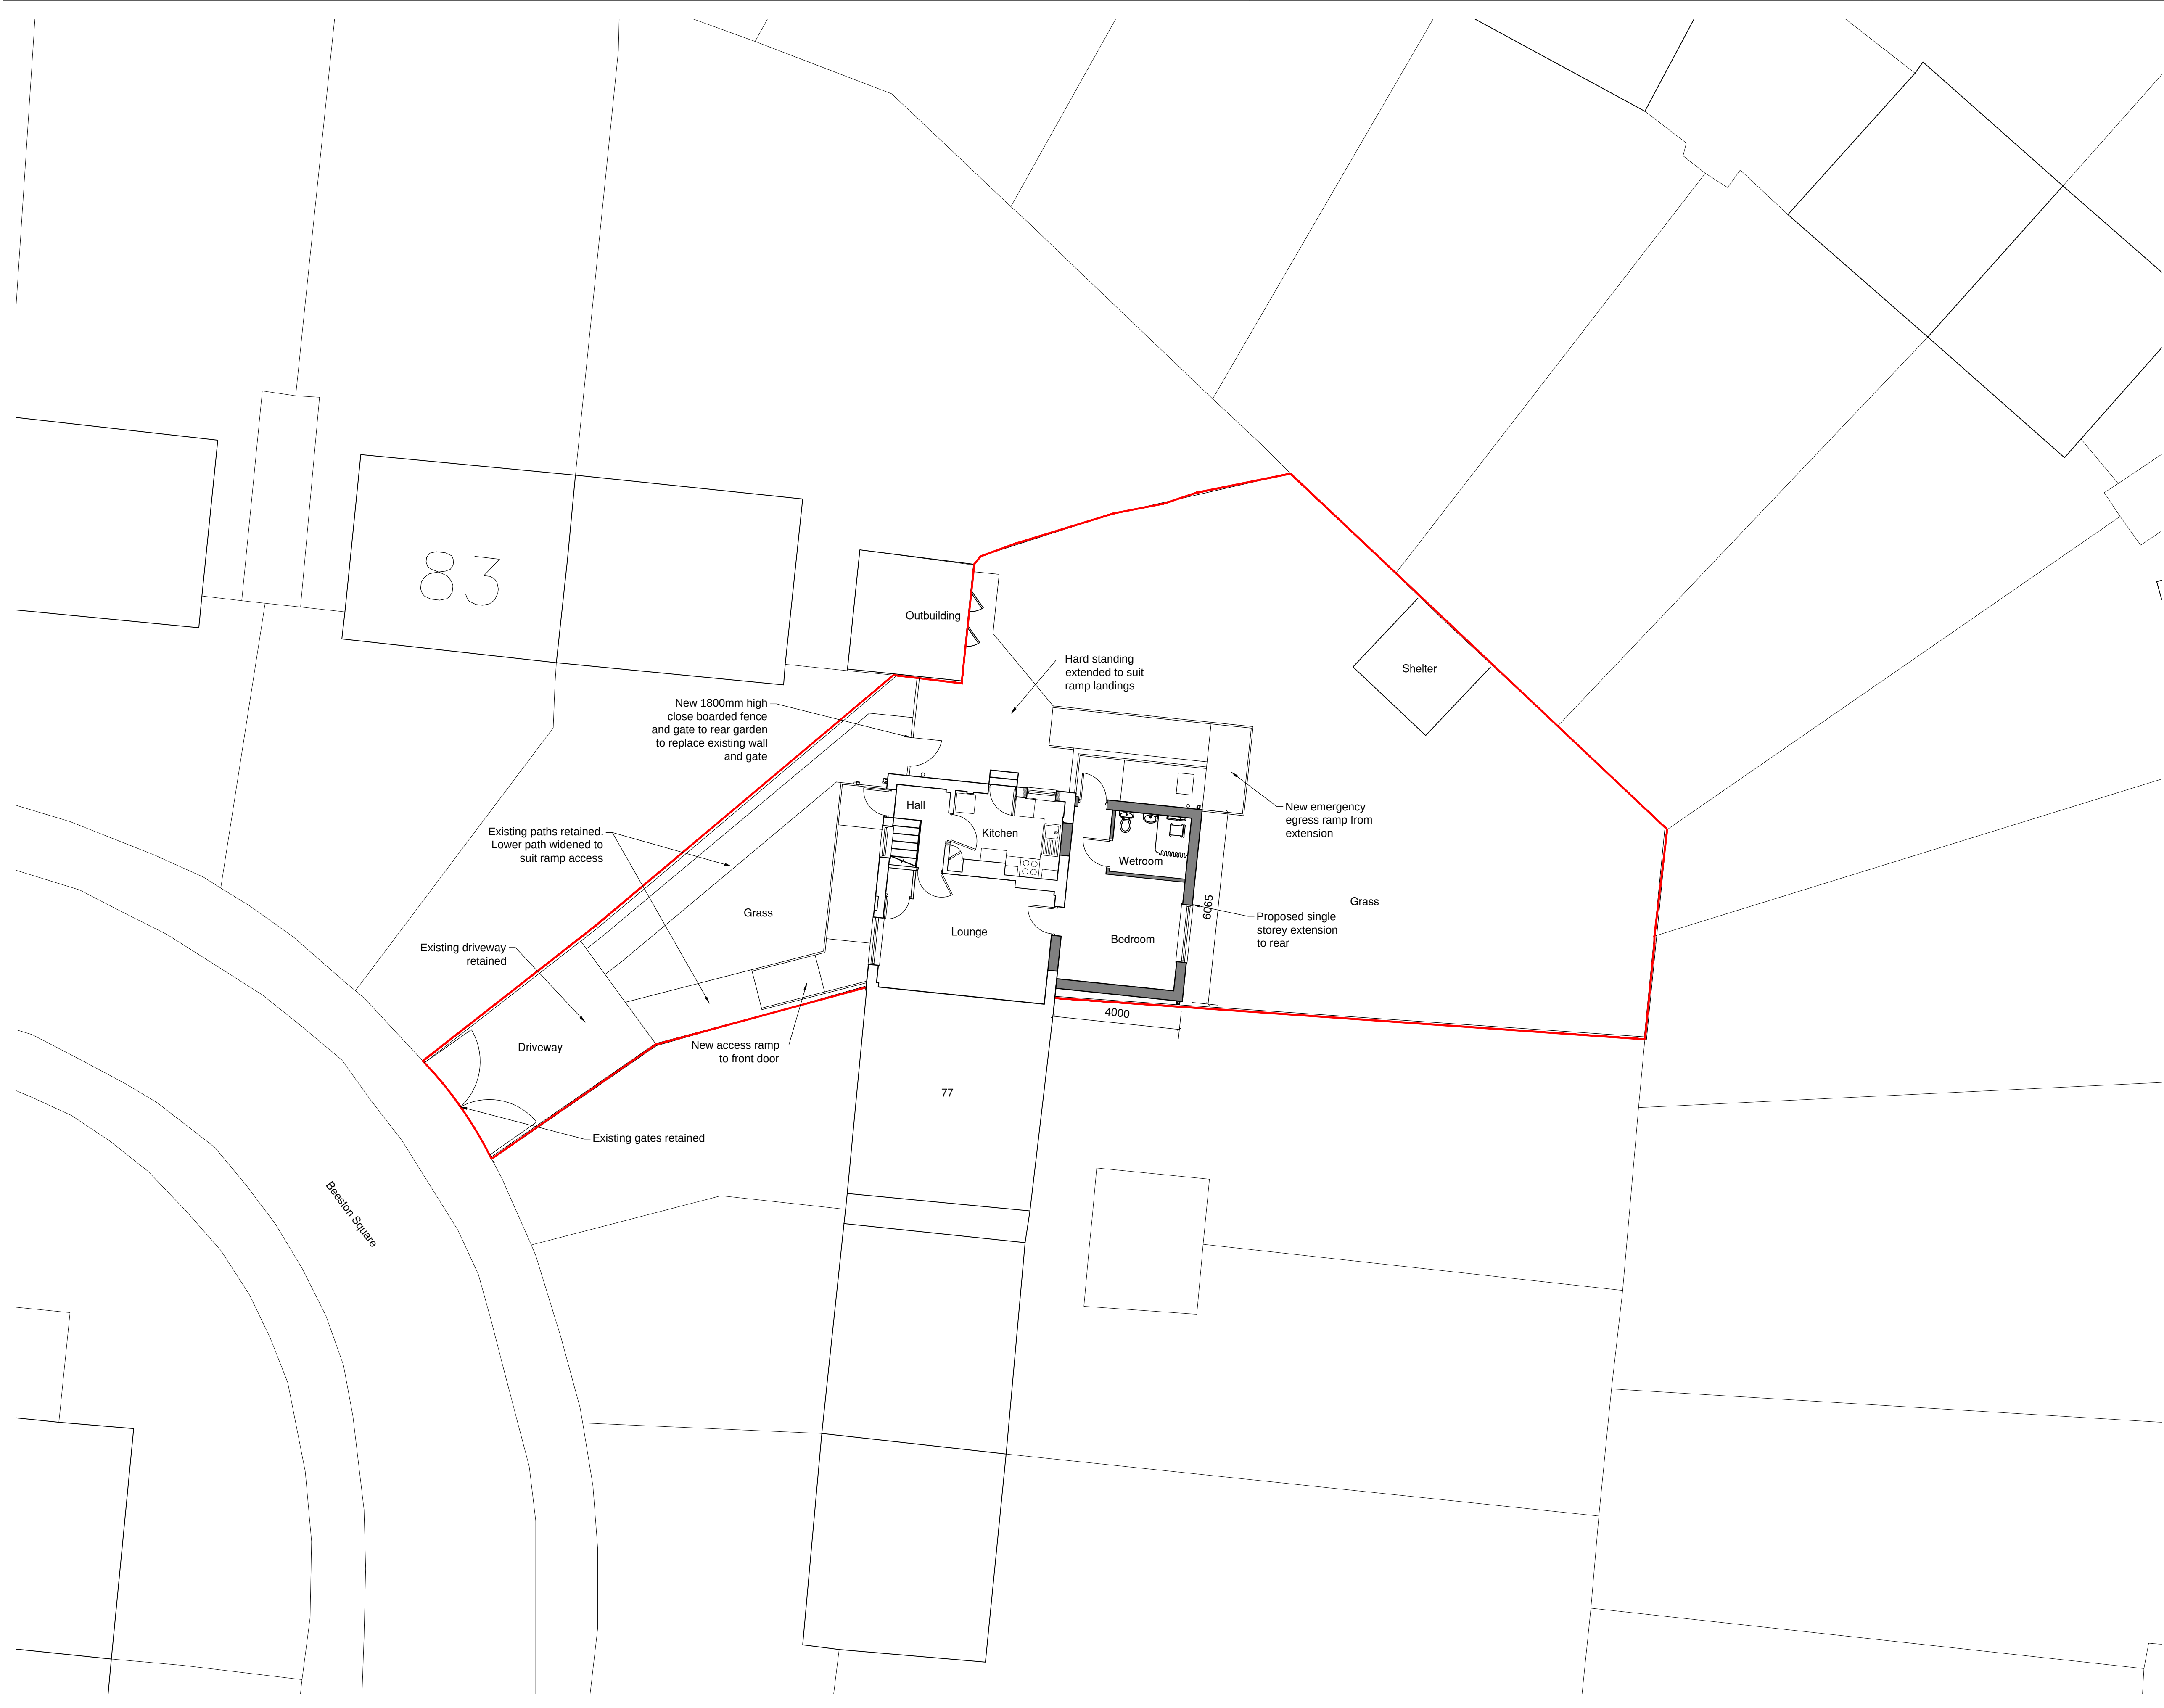

RESPONSIBILITY IS NOT ACCEPTED FOR OTHERS SCALING DIRECTLY FROM THIS DRAWING. DO NOT SCALE FROM THIS DRAWING. USE WRITTEN DIMENSIONS ONLY.

0m1236m

1:100

ORIGINAL SHEET SIZE
A1

KEY PLAN

THIS DRAWING IS PRODUCED FOR USE IN THIS PROJECT ONLY AND MAY NOT BE USED FOR ANY OTHER PURPOSE. NPS PROPERTY CONSULTANTS LTD ACCEPT NO LIABILITY FOR THE USE OF THIS DRAWING OTHER THAN THE PURPOSE FOR WHICH IT WAS INTENDED IN CONNECTION WITH THIS PROJECT AS RECORDED IN THE 'PURPOSE FOR ISSUE' AND 'FILE STATUS CODE'.

THIS DRAWING MAY NOT BE REPRODUCED IN ANY FORM WITHOUT PRIOR WRITTEN AGREEMENT OF NPS PROPERTY CONSULTANTS LTD.

© CROWN COPYRIGHT AND DATABASE RIGHTS 2018 ORDNANCE SURVEY LICENCE NUMBER 100022264

Notes:

FIRST ISSUE						
P1	BST	04.05.18				
COMMENT						
REV	DRAWN	DATE	CHECKED	DATE	APPROVED	DATE



NPS Barnsley Ltd
Gateway Plaza, Sackville St, Barnsley, South Yorkshire, S70 2RD,
Tel: 01226 774605, Email: barnsley@nps.co.uk, web:www.nps.co.uk

CLIENT

Berneslai Homes

PROJECT

79 Beeston Square
Athersley North

TITLE

Proposed Site Plan

SCALES	DISCIPLINE	PROJECT NUMBER
1:100	ARCHITECT	18-1-1289

DRAWING NUMBER	REV CODE
NPS-DR-A-(00)-012	P1

STATUS CODE	PURPOSE OF ISSUE	DRAWN BY
S0	PLANNING APPROVAL	BST