

Planning Sheet Notes:

Type and style of roof tiles and facing materials including external features such as canopies, cills, heads, fascia, windows and doors as site specification and to Local Authority Approval. SHOWN INDICATIVE ONLY ON THIS PLAN


Area Schedule - Sales		
Name	Area	Area Sq Ft
Ground Floor GIA	38.84 m²	418.08 SF
First Floor GIA	38.84 m²	418.08 SF
	77.68 m²	836.16 SF

Area Schedule - Build		
Name	Area	Area Sq Ft
Ground Floor Build	39.49 m²	425.08 SF
First Floor Build	39.49 m²	425.08 SF
	78.98 m²	850.15 SF

Materials shown indicatively-refer to seperate materials schedule




Front Elevation

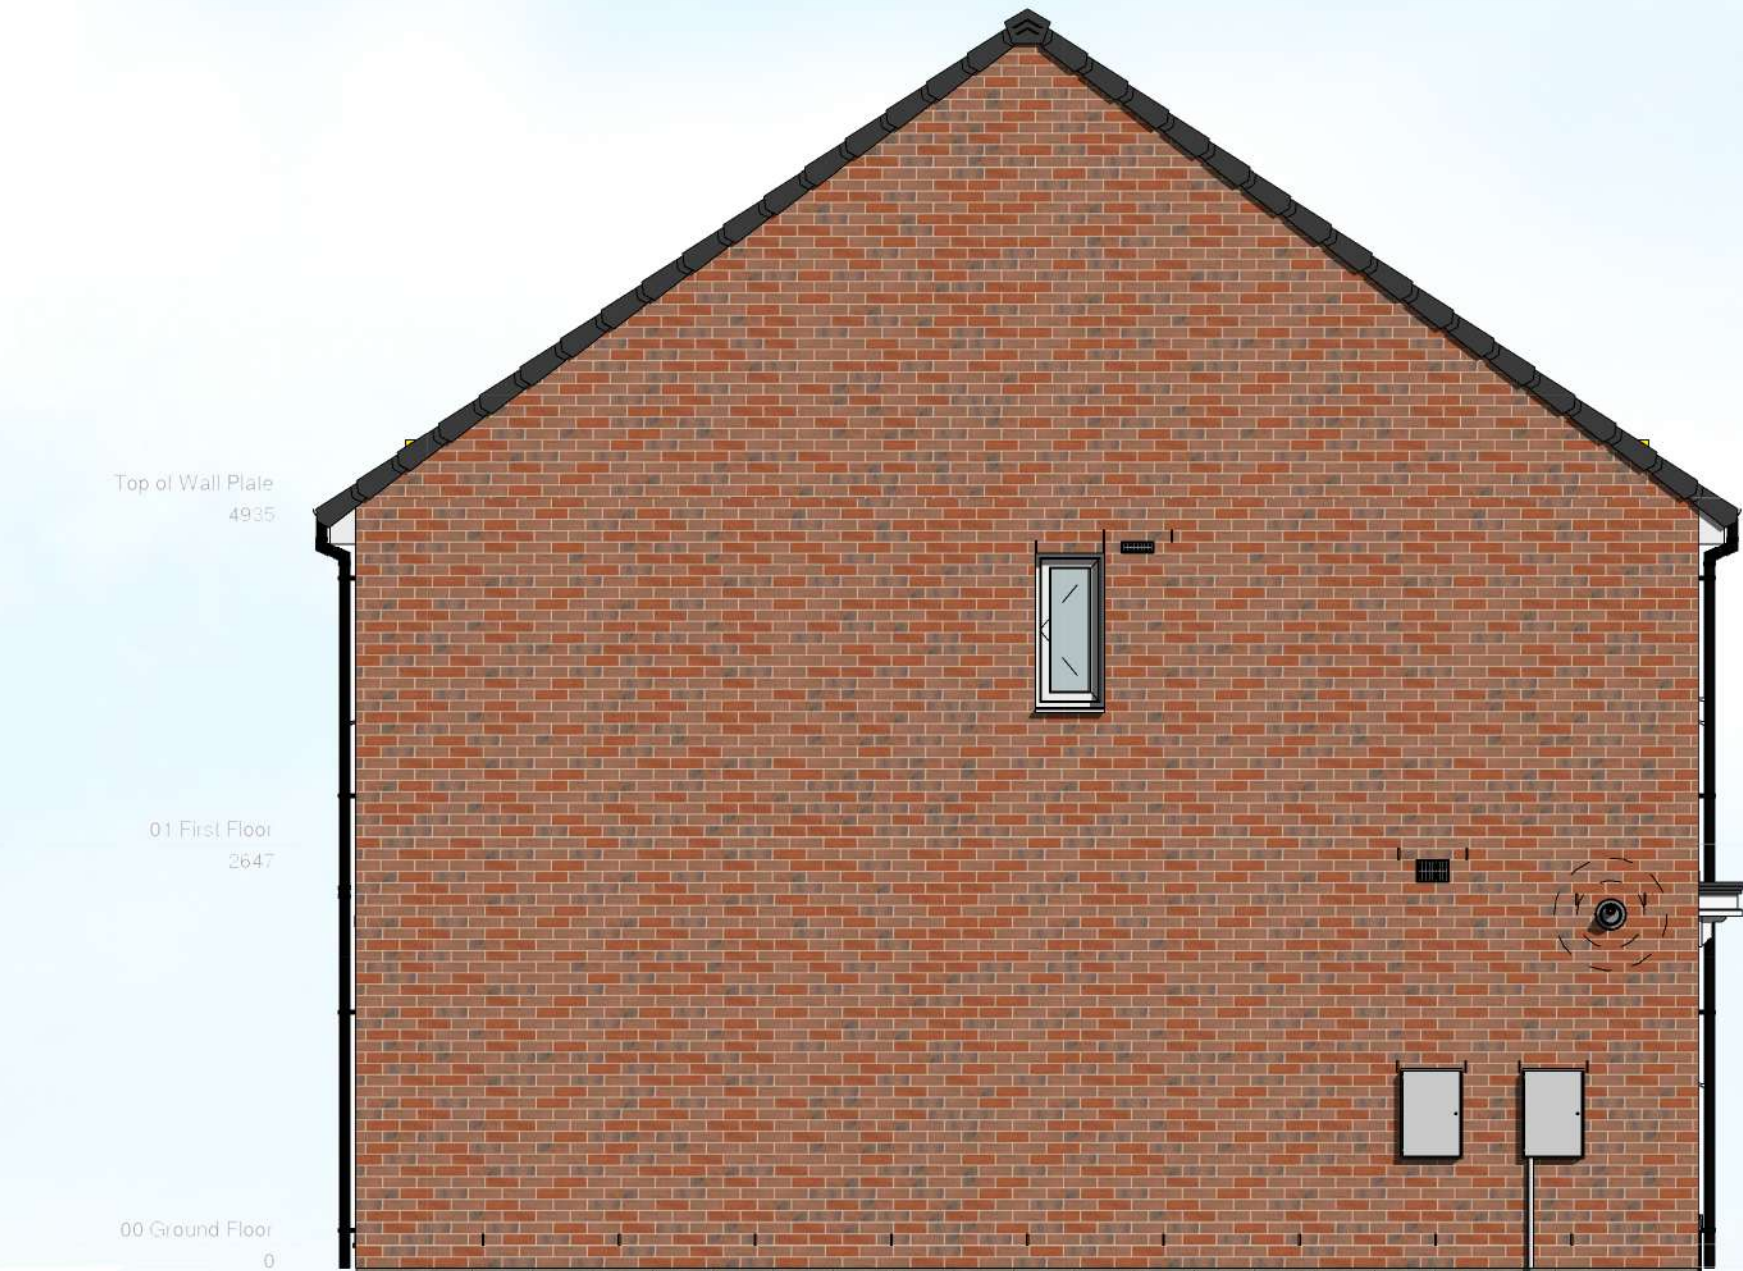


Left Elevation



Rear Elevation

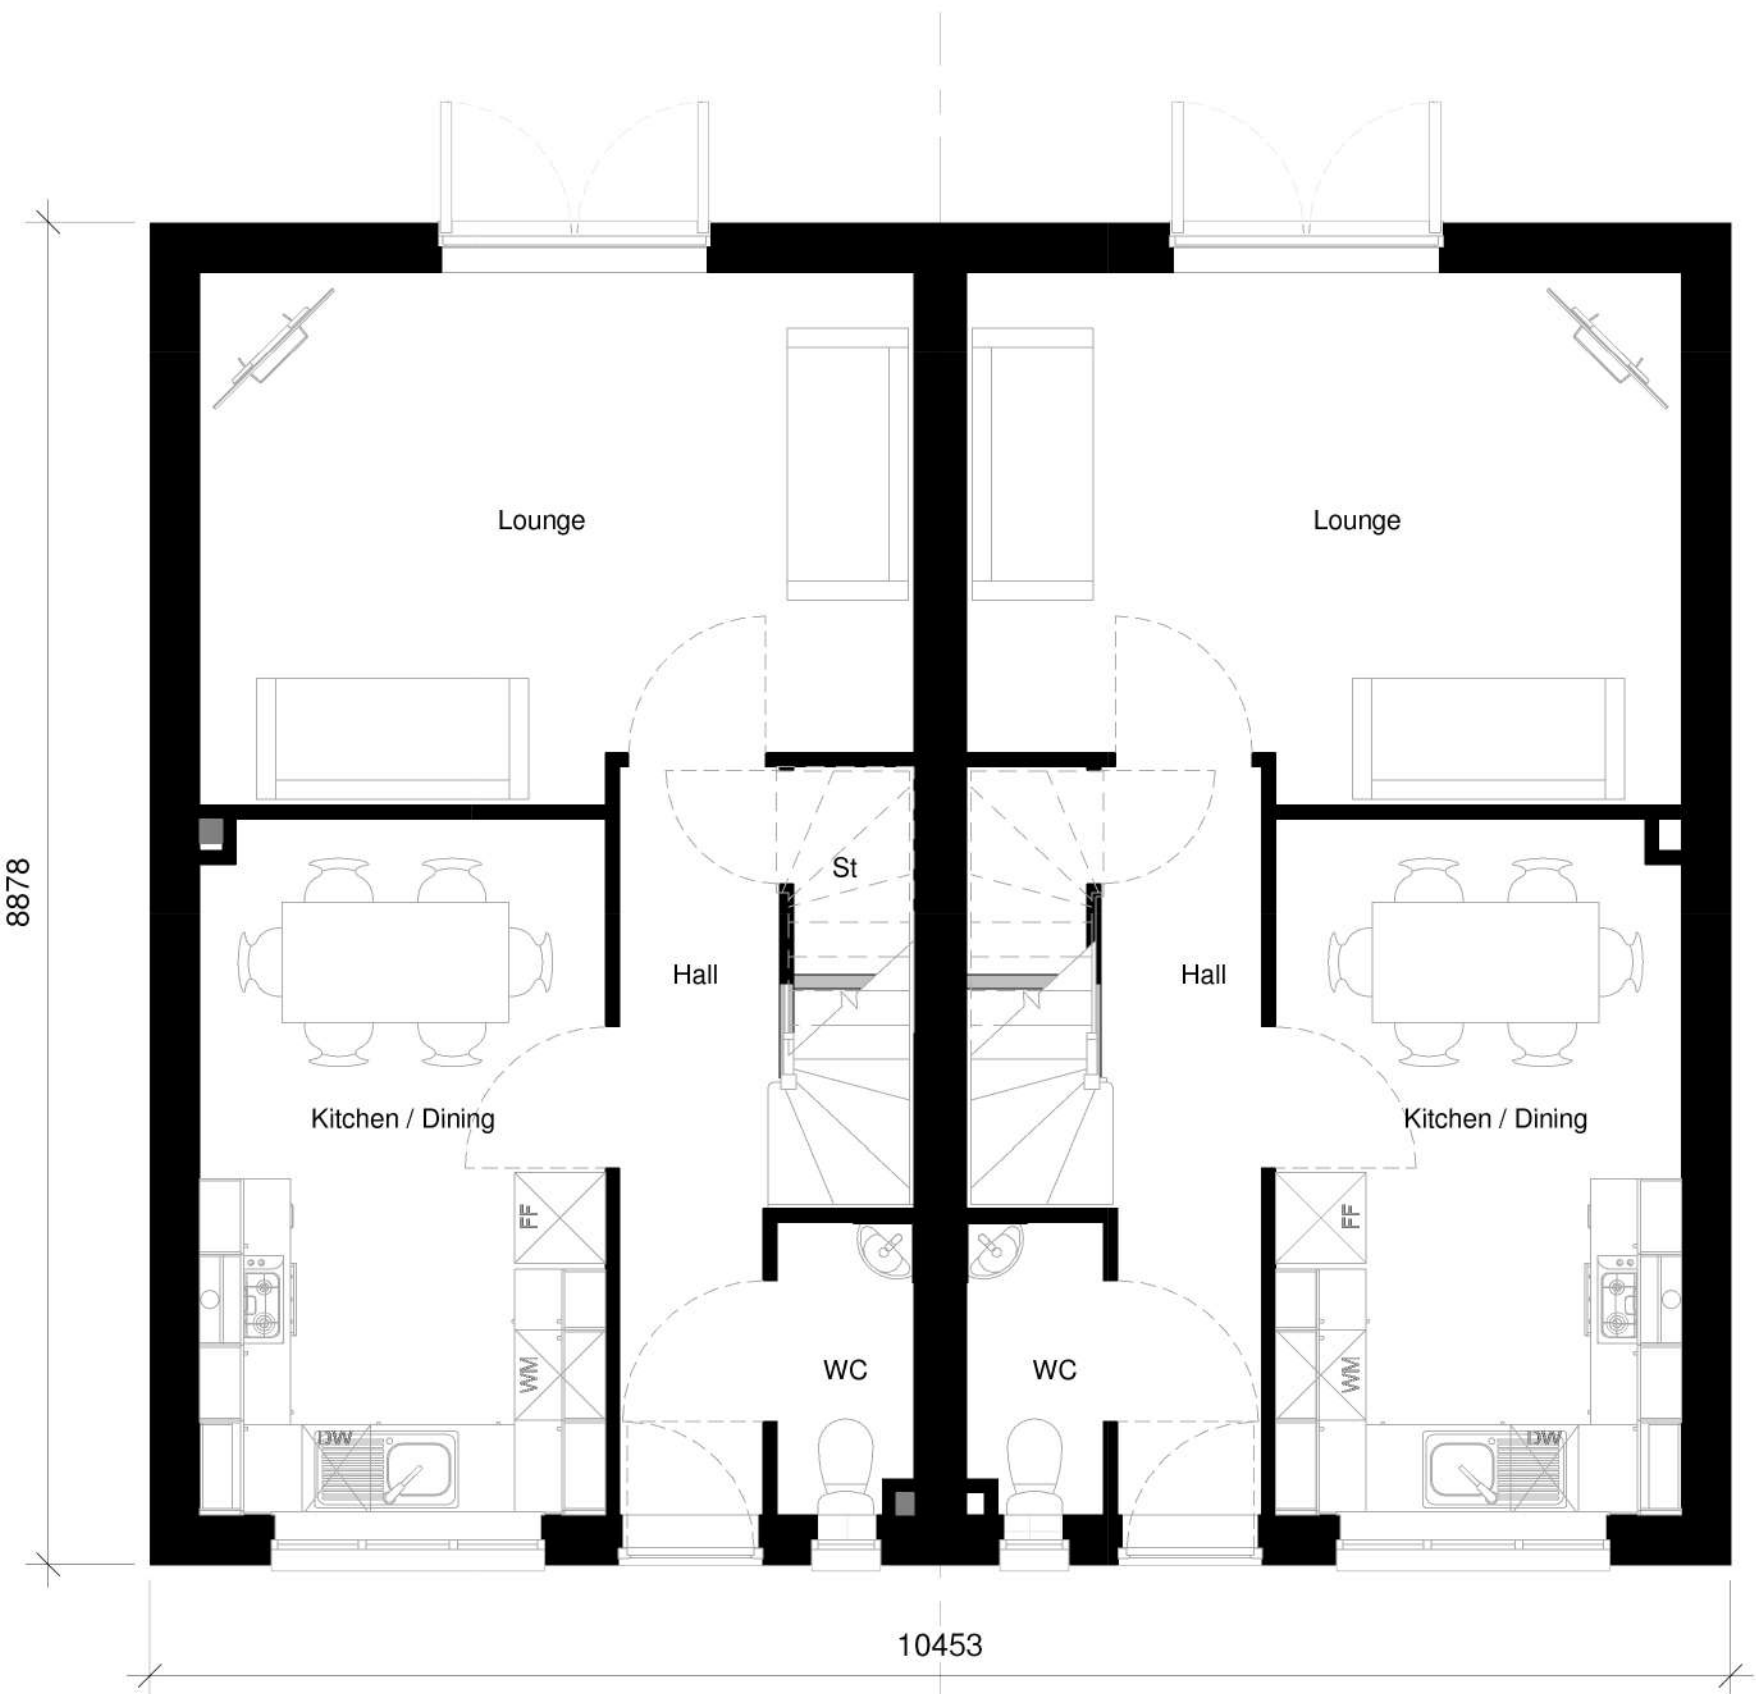

Ground Floor

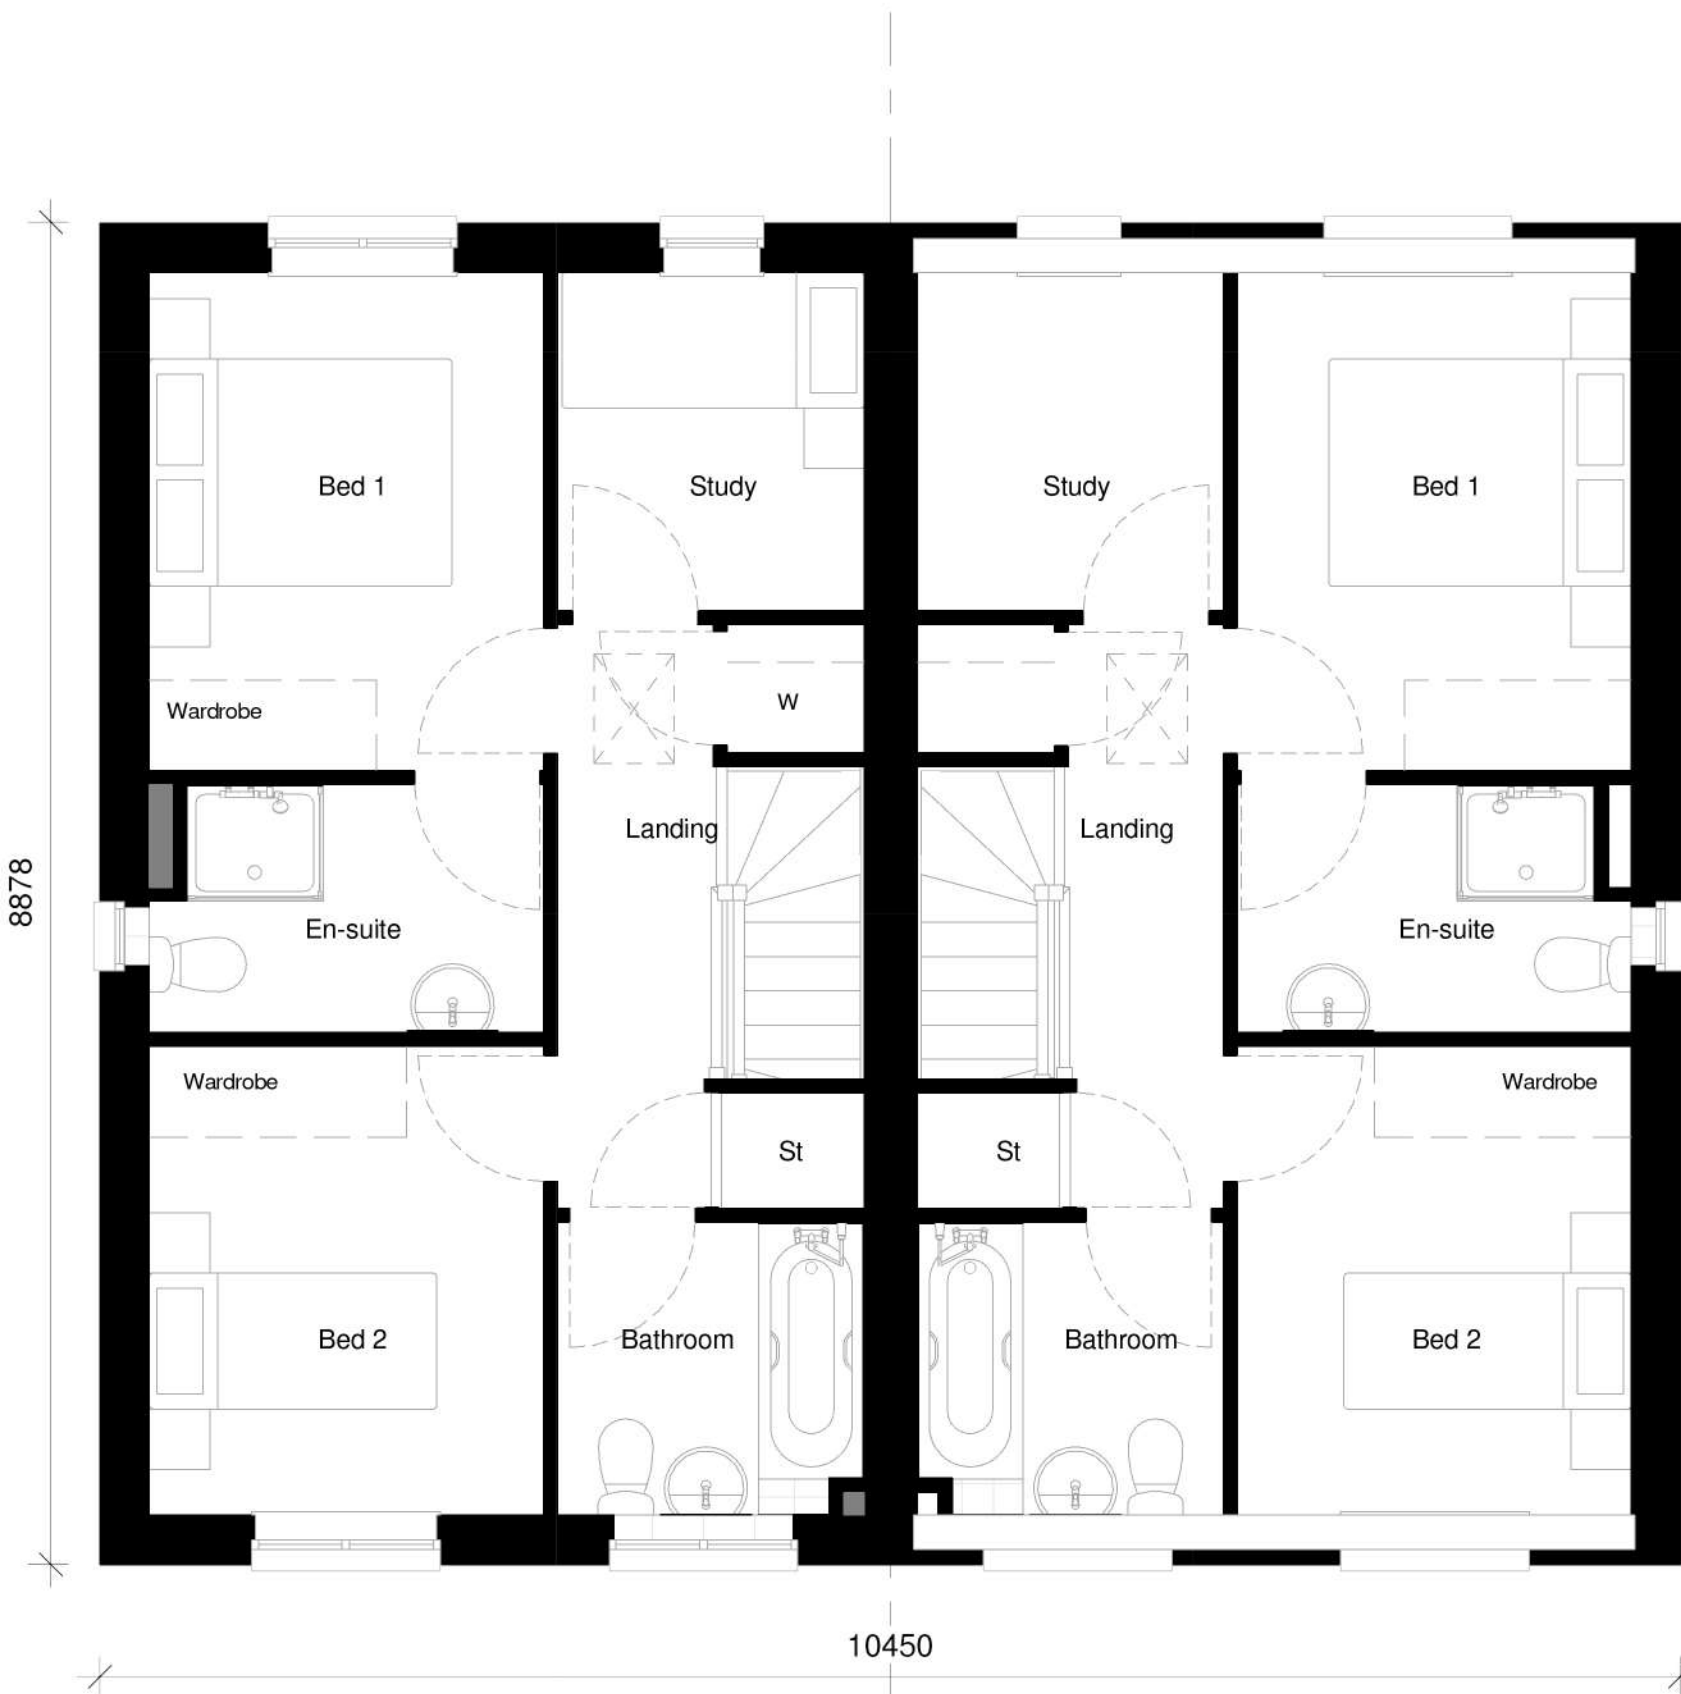

First Floor



Isometric 3D View

House Type Range			
2018 Range			
See Sheet 002 for revision and issue history			
			
Date	16/07/2019	Scale at A1	1 : 50
Drawn By	TS	Checked By	H51
Sheet			
Planning Drawings			
House Type Name		Specification Level	
Caddington		Silver	
Site Reference			
CORE			
Drawing Number		Issue	
CORE/CADDIN/201		1	