






REAR ELEVATION
AS PROPOSED

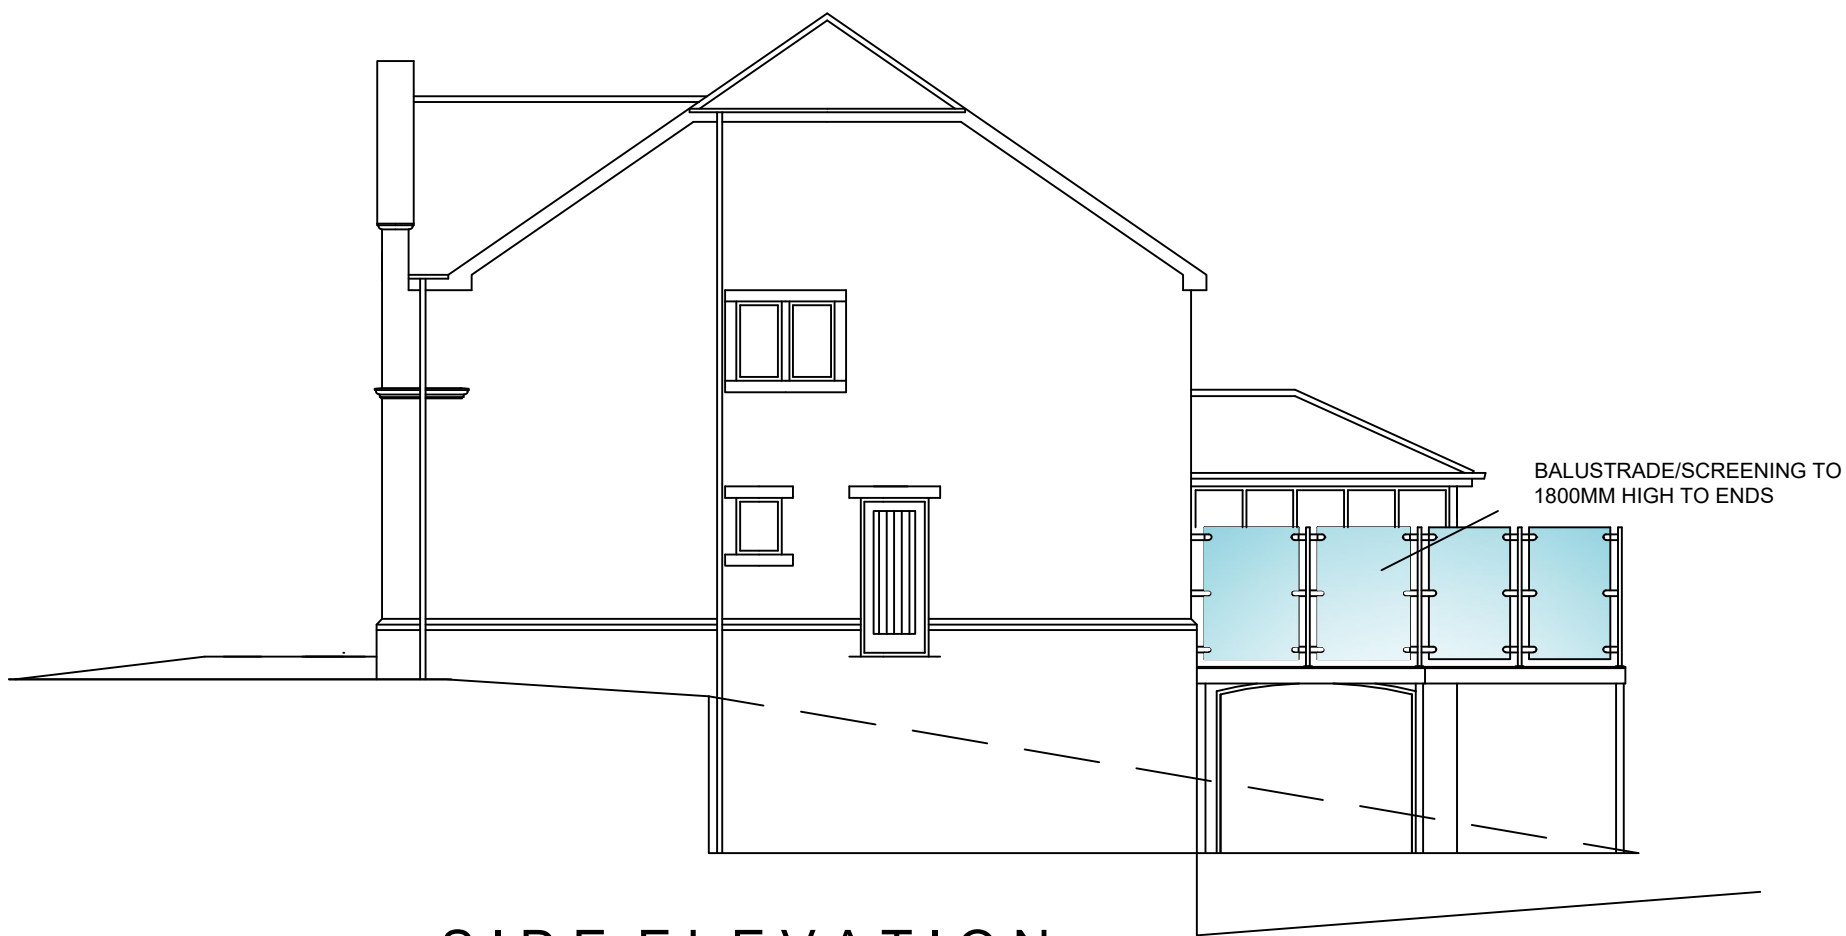


SIDE ELEVATION
AS PROPOSED

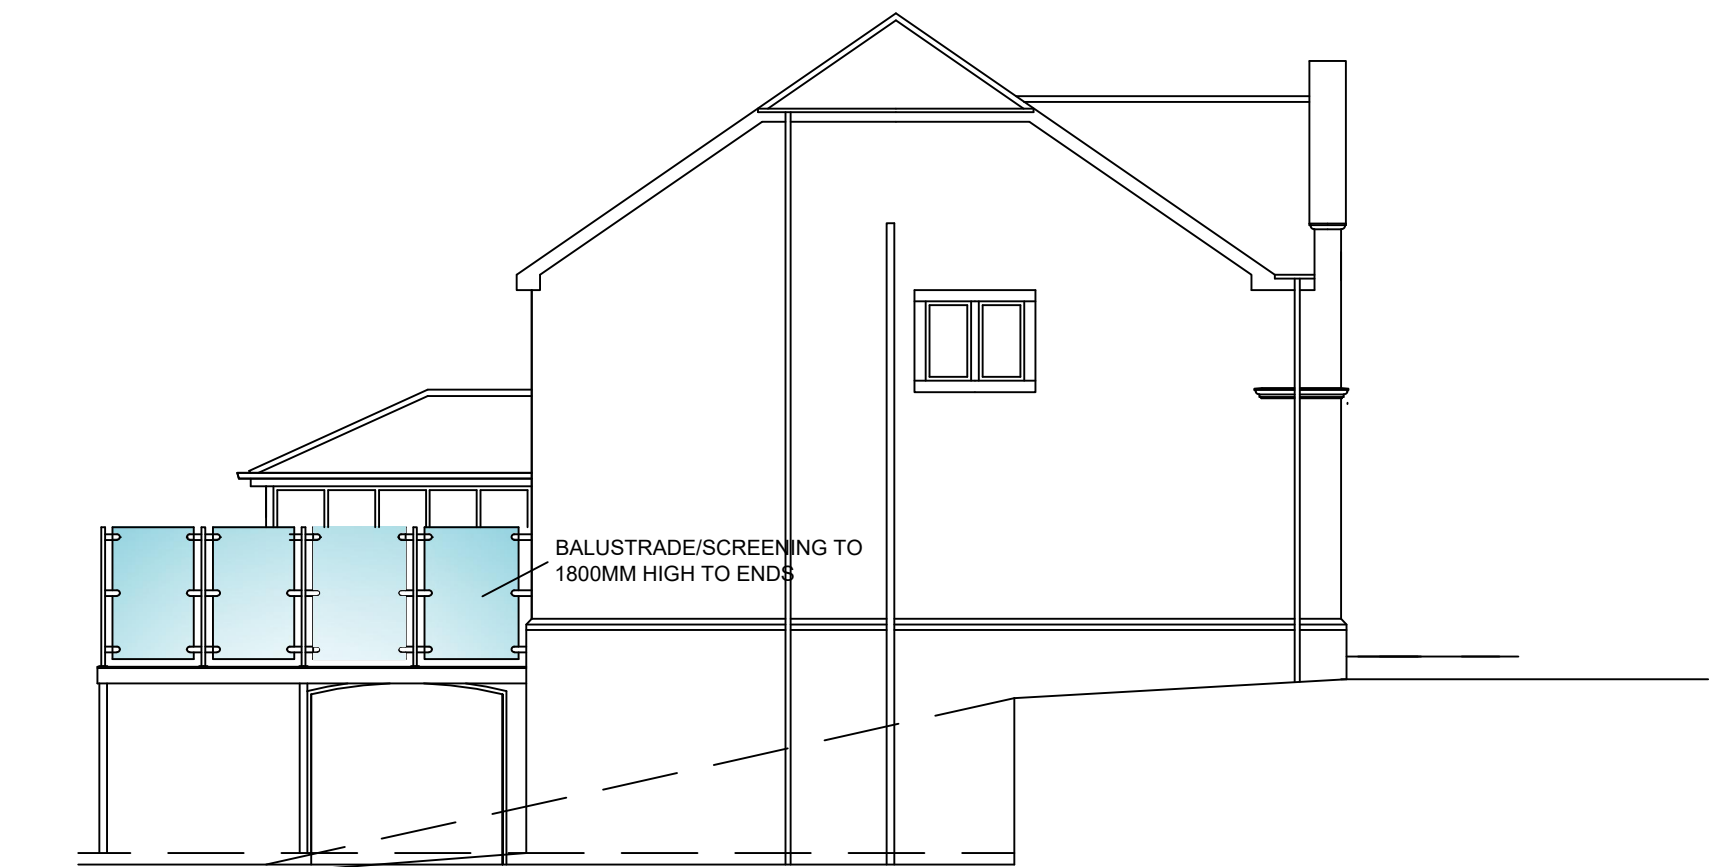


SIDE ELEVATION
AS PROPOSED

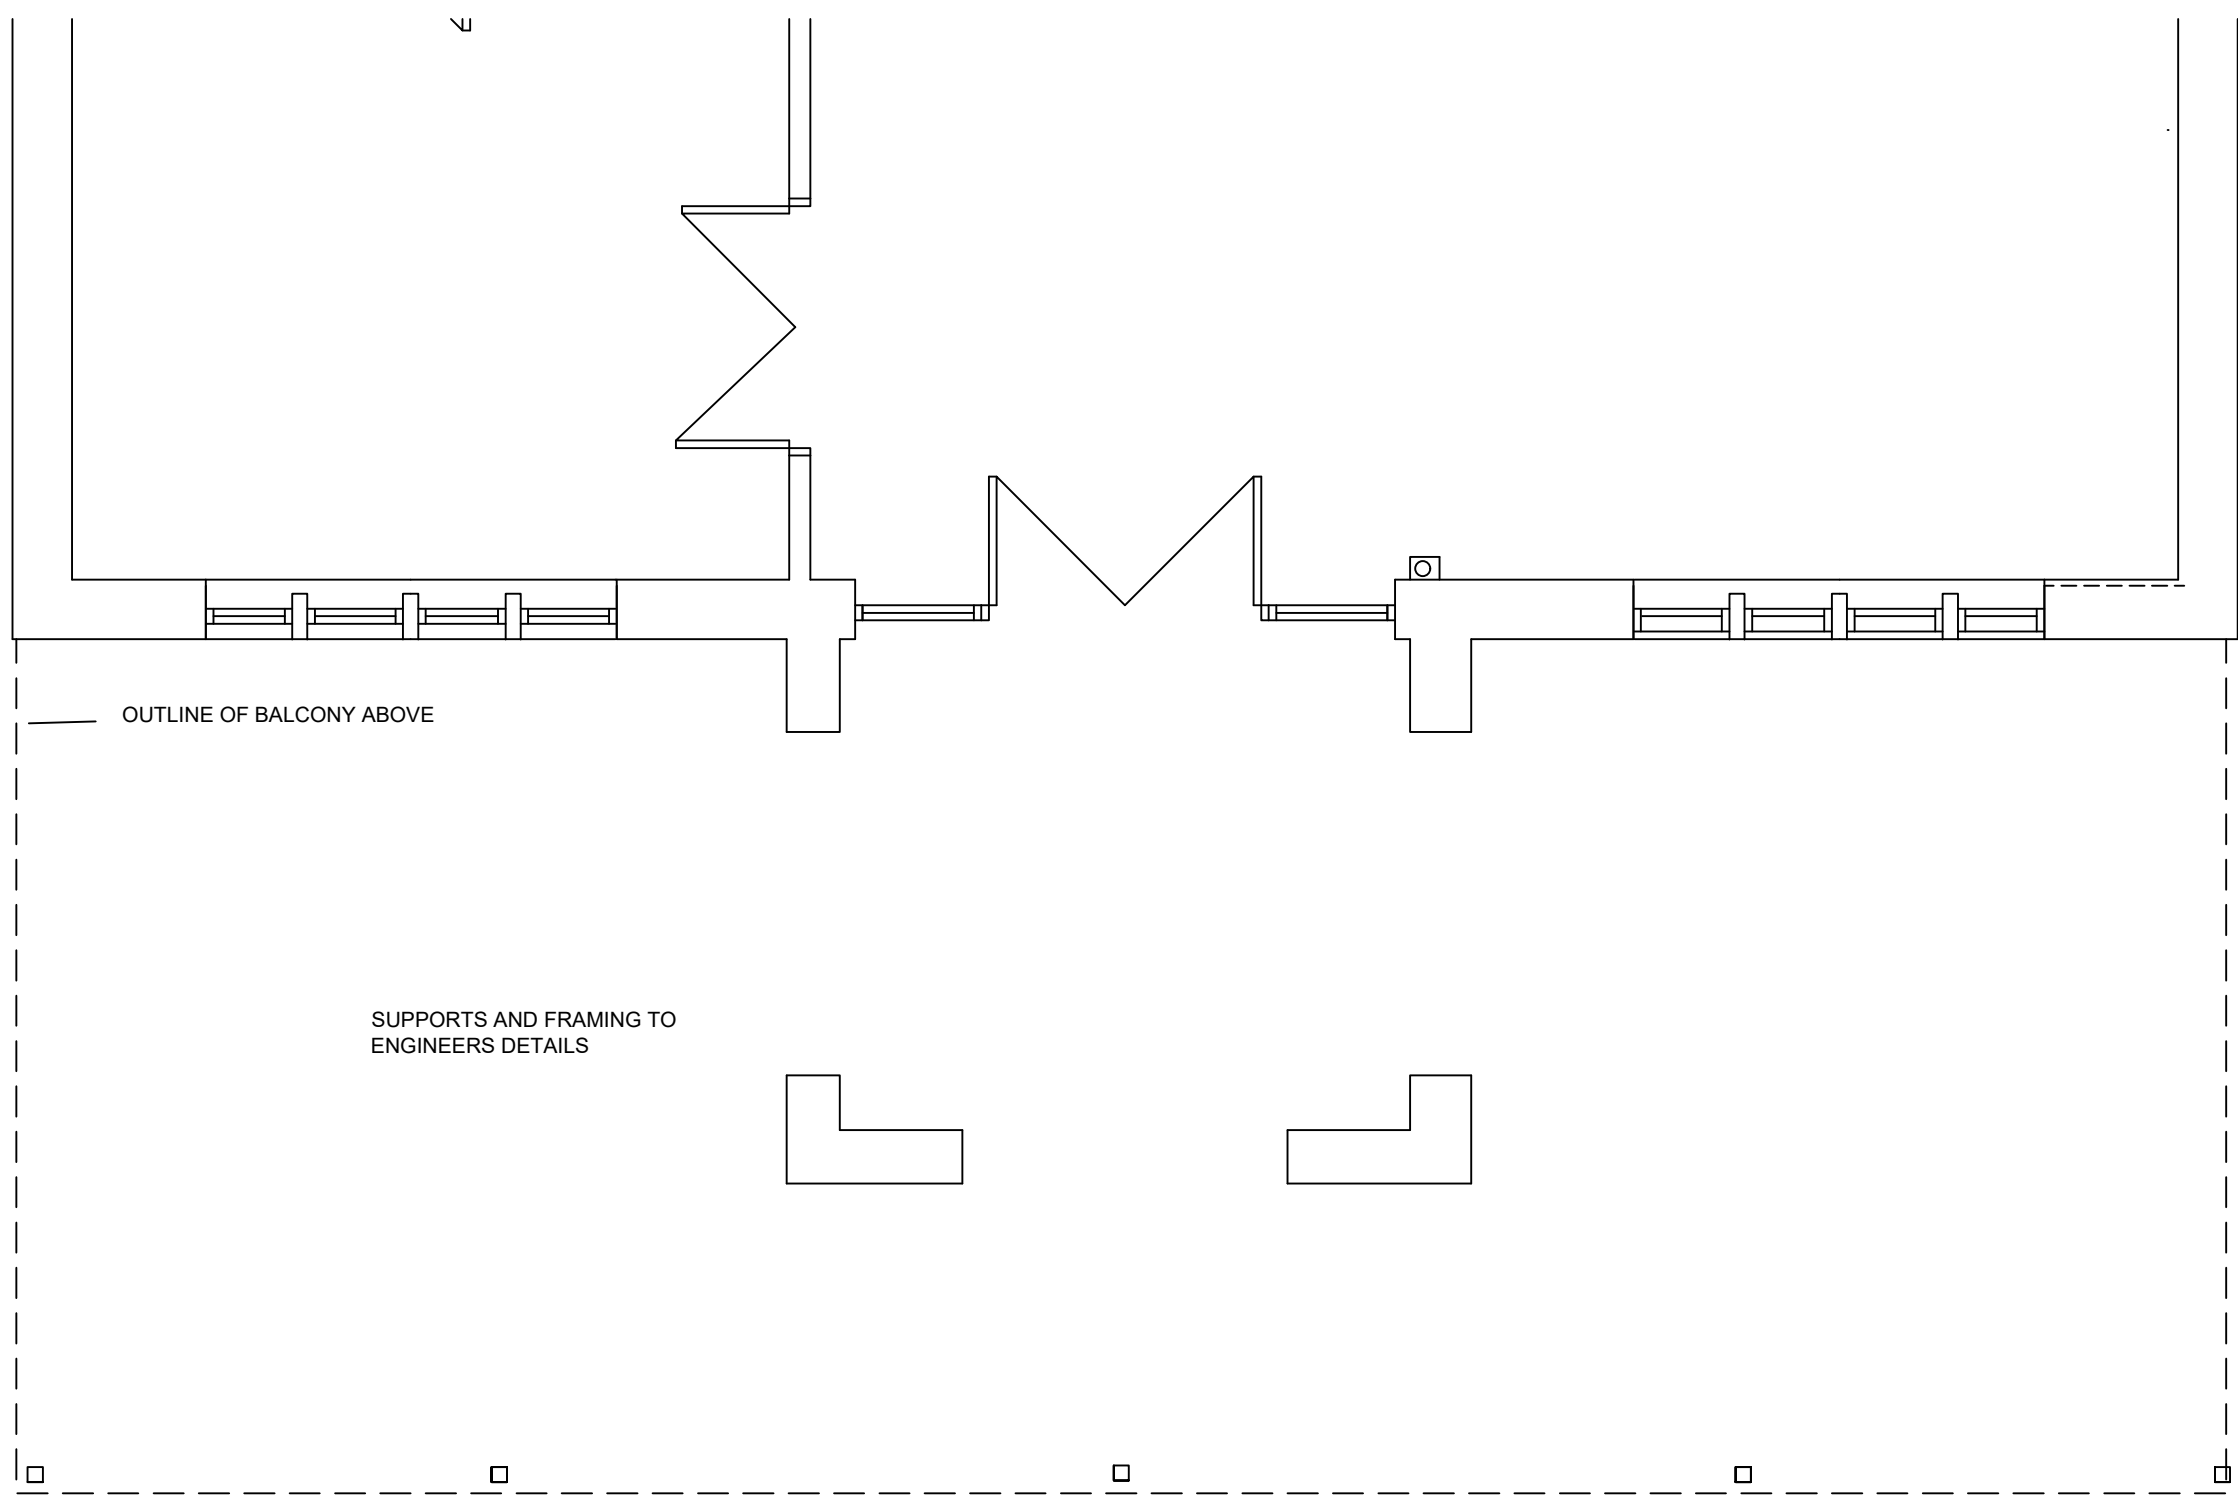


LOWER GROUND FLOOR PLAN

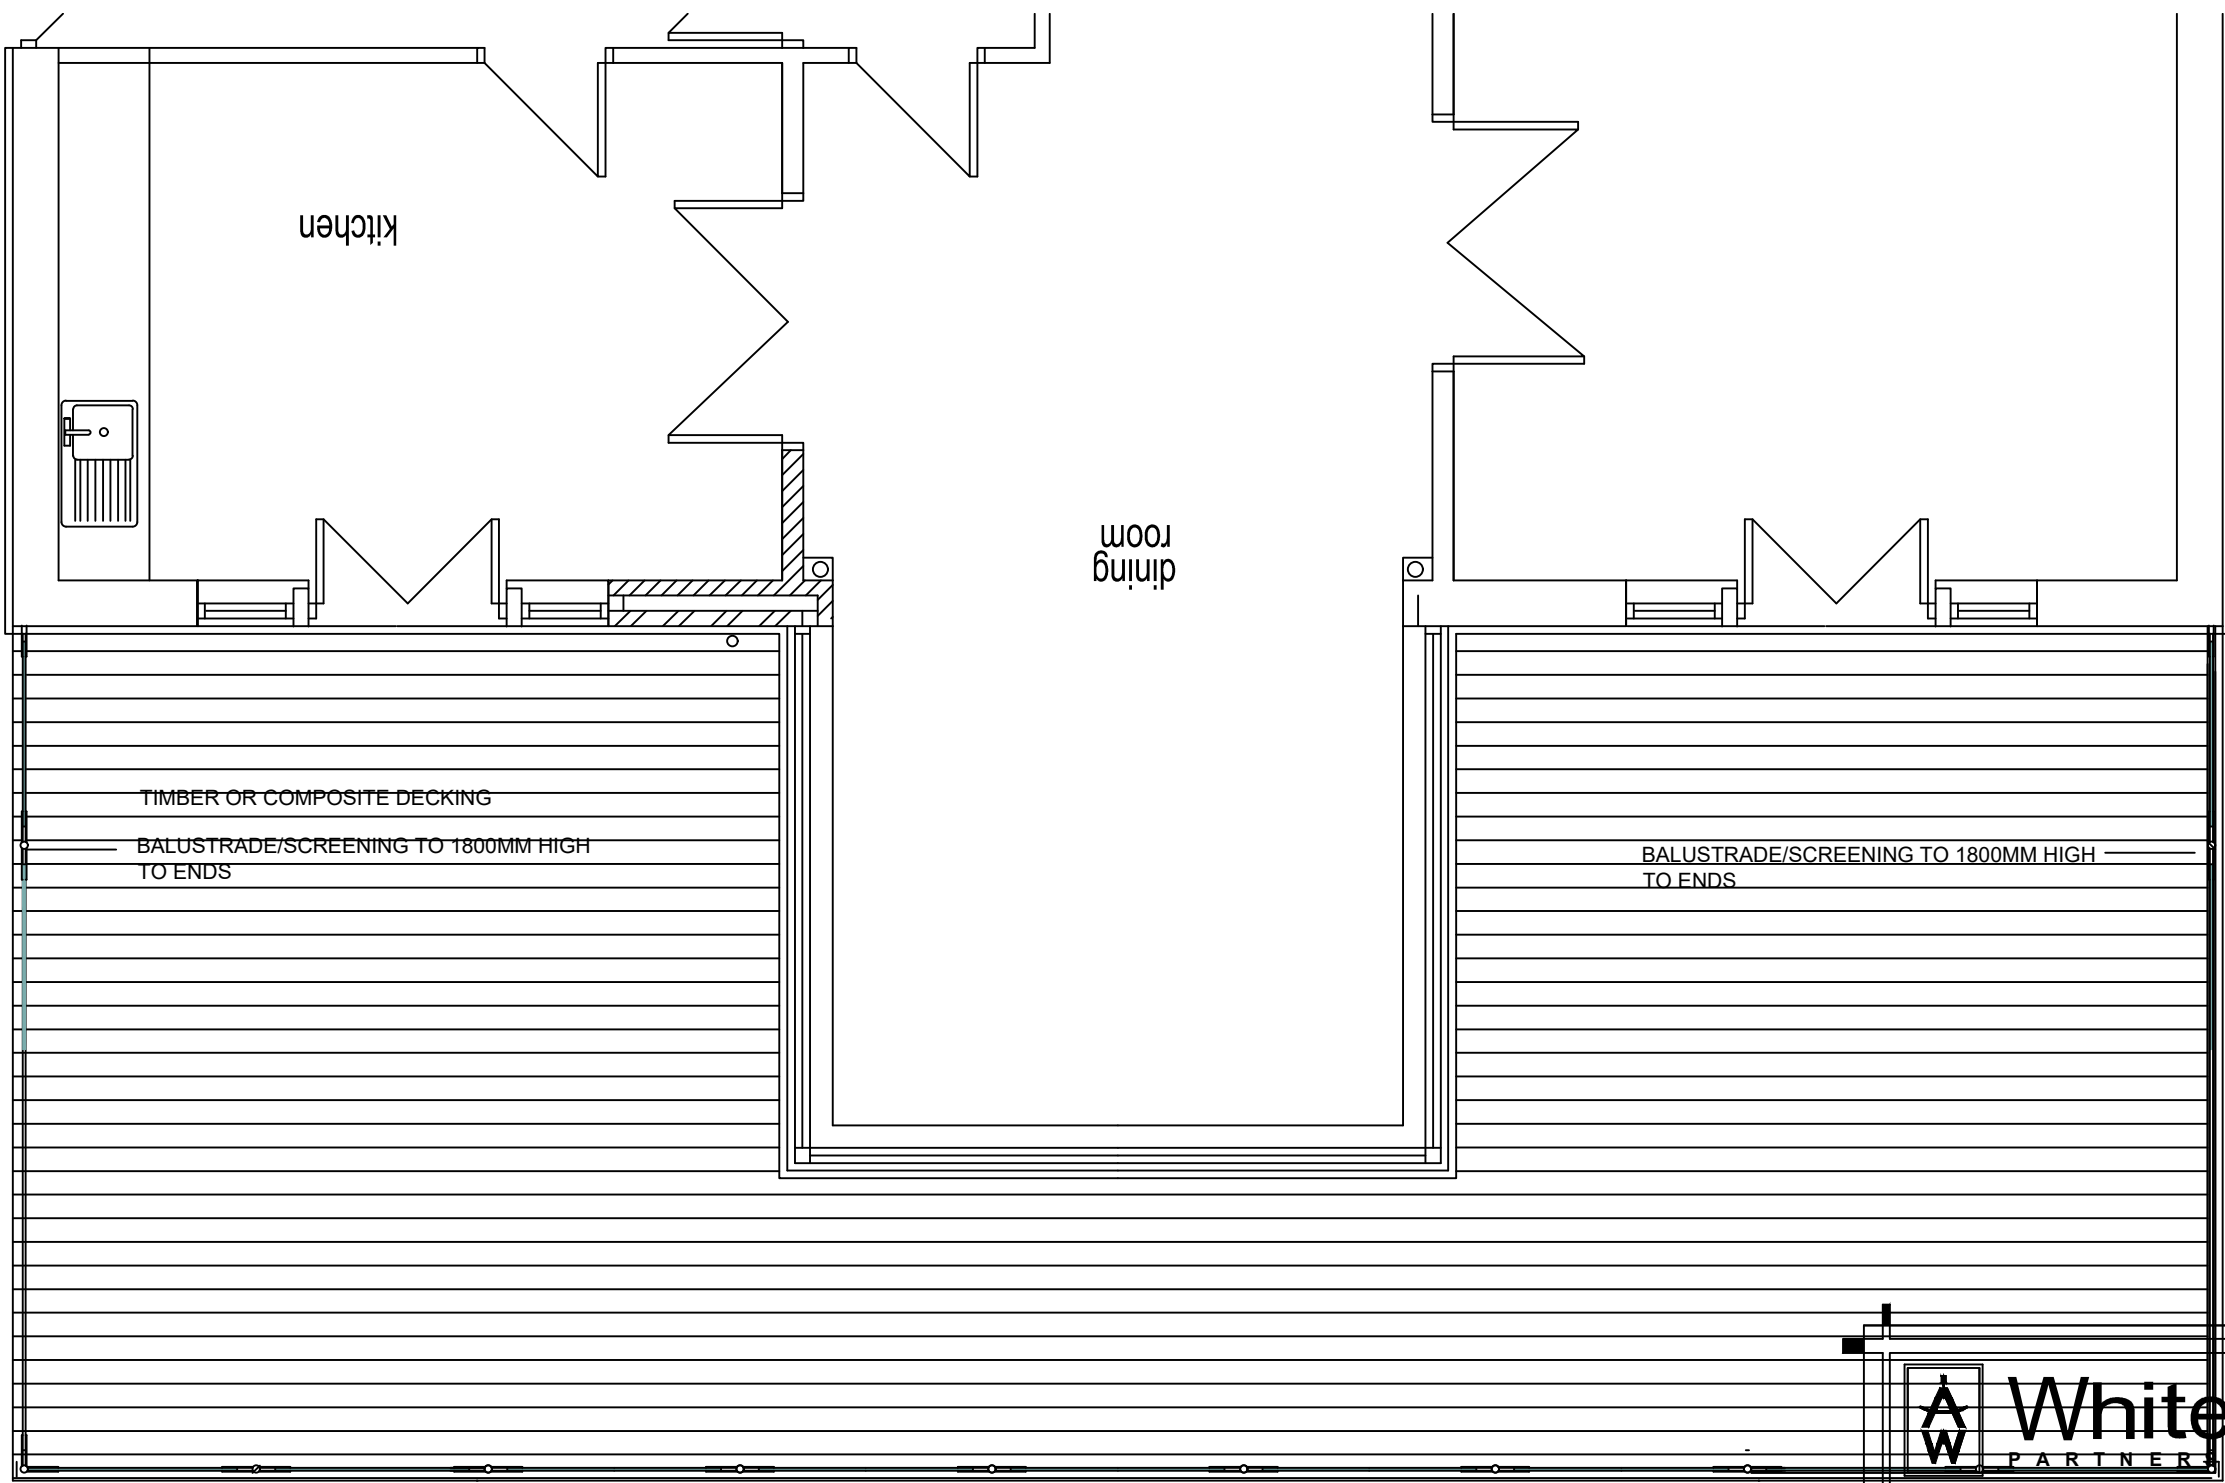

GROUND FLOOR PLAN

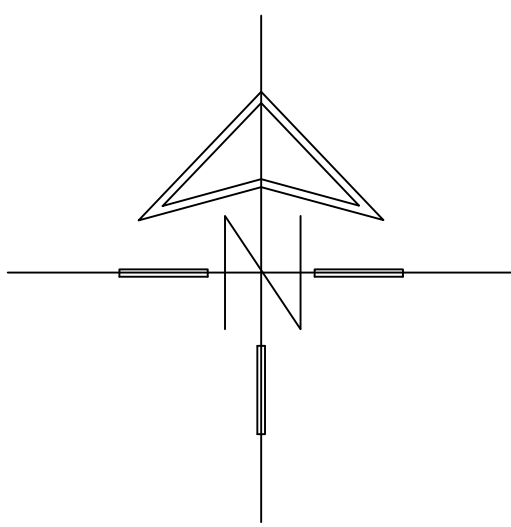

LOCATION PLAN
scale 1:1250

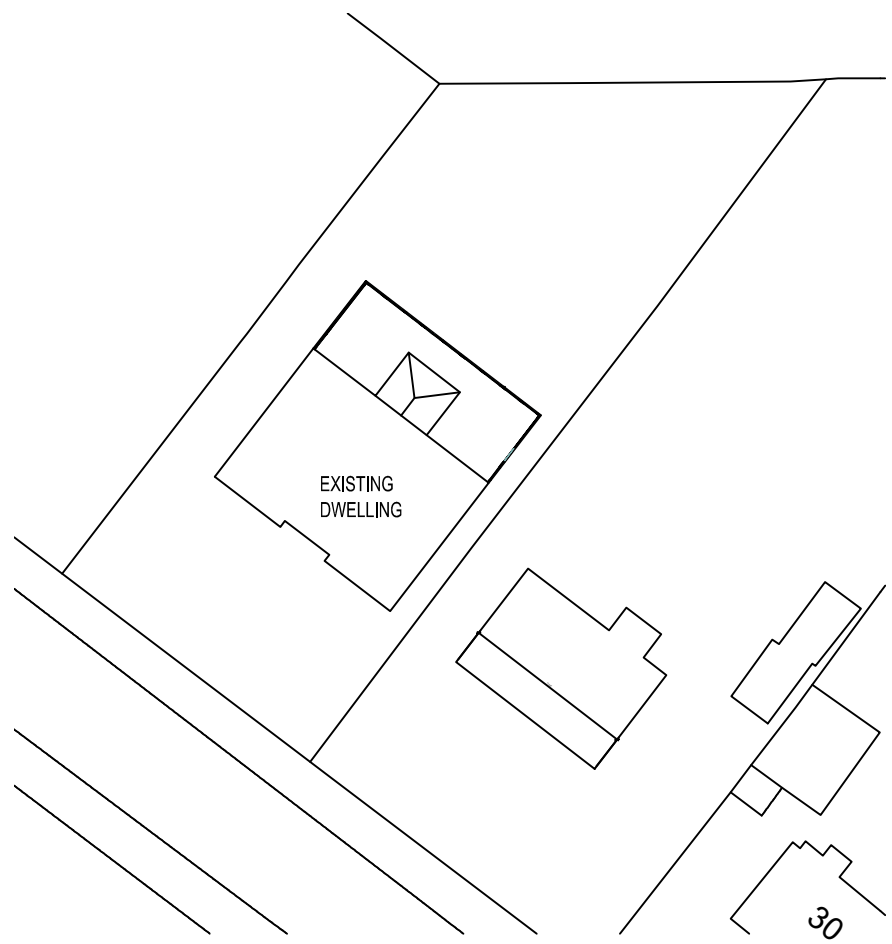

SITE PLAN
scale 1:500



OFFICE ONE,
34 VICTORIA ROAD,
BARNLEY,
S70 2BU

Phone: 01226 208482
Email: info@whiteaguspартnership.co.uk
Web: www.whiteaguspартnership.co.uk

ARCHITECTURAL SERVICES					
Project.			Client.		
PROPOSED BALCONY 34 STAINCROSS COMMON BARNLEY S75 6NA			DR MAVHAVI		
Drawing Title.			Date.	Scale.	
PLANS AND ELEVATIONS			MARCH 2021	1:50 & 1:100 @ A1	
Ref.	20-273	Dwg. No.	01	Rev.	A
Date	Suffix	Description	Date	Suffix	Description
13-05-21	A	REVISED TO CLIENT'S REQUIREMENTS			