




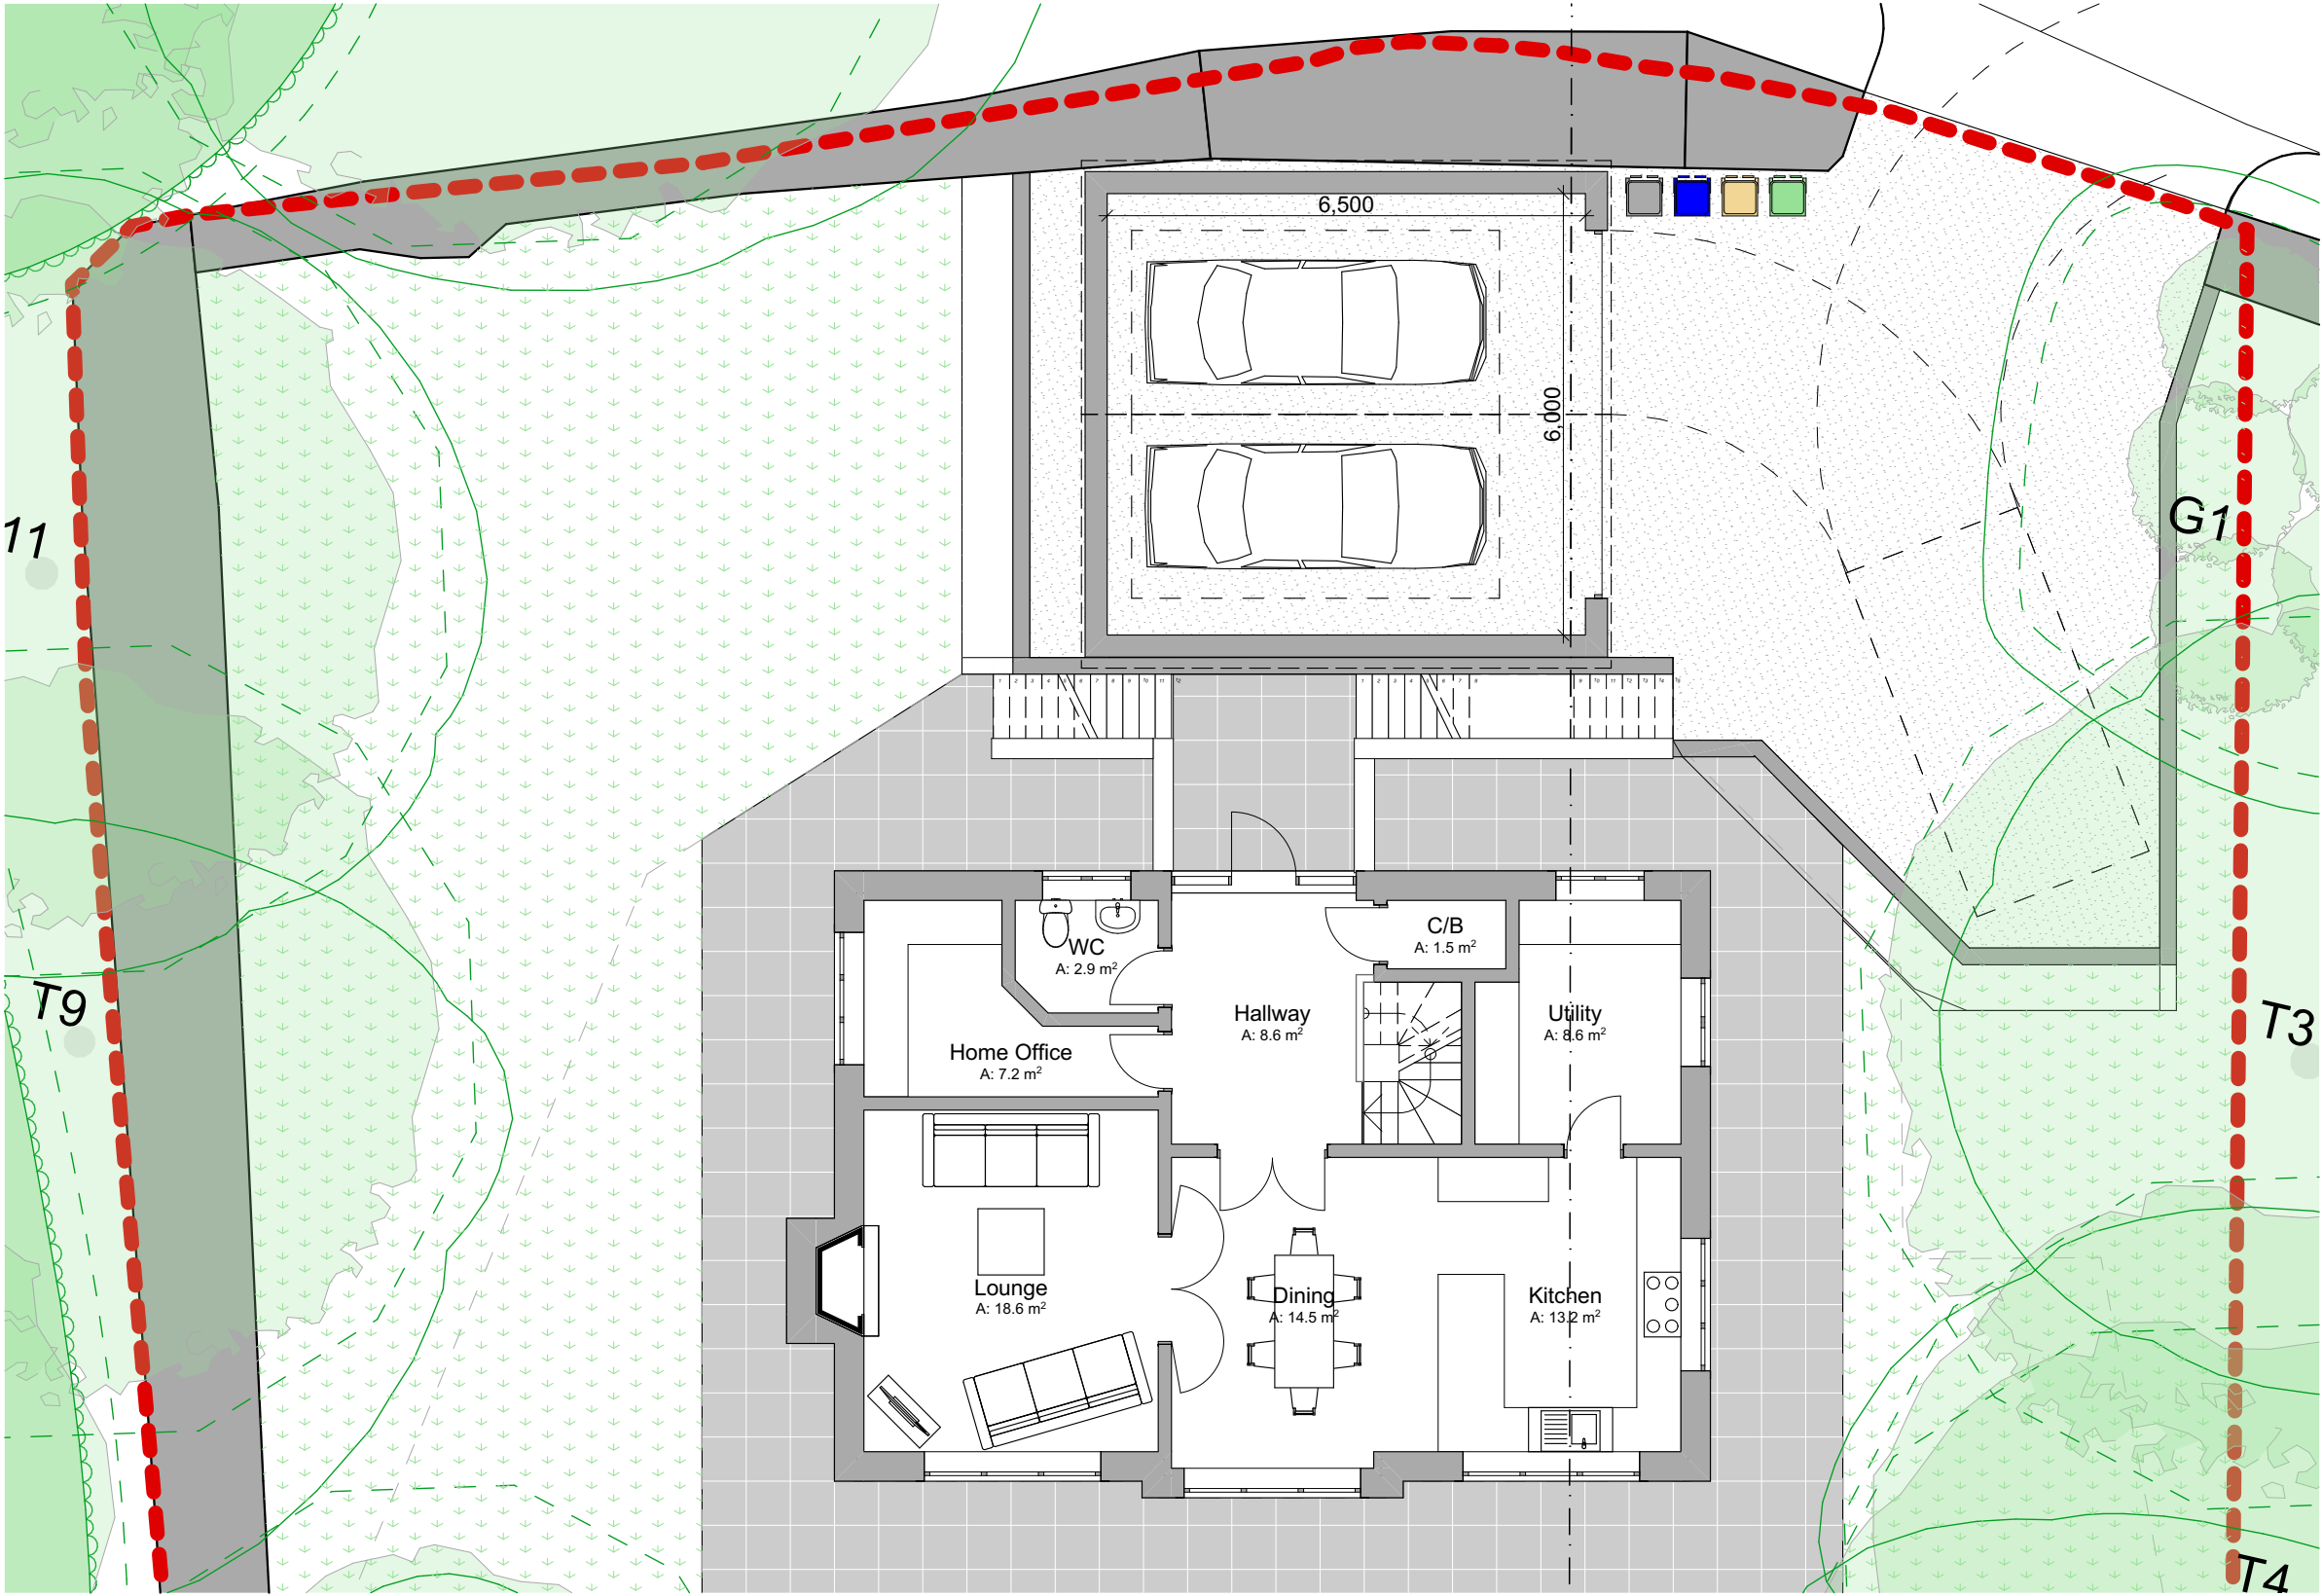

Proposed First Floor

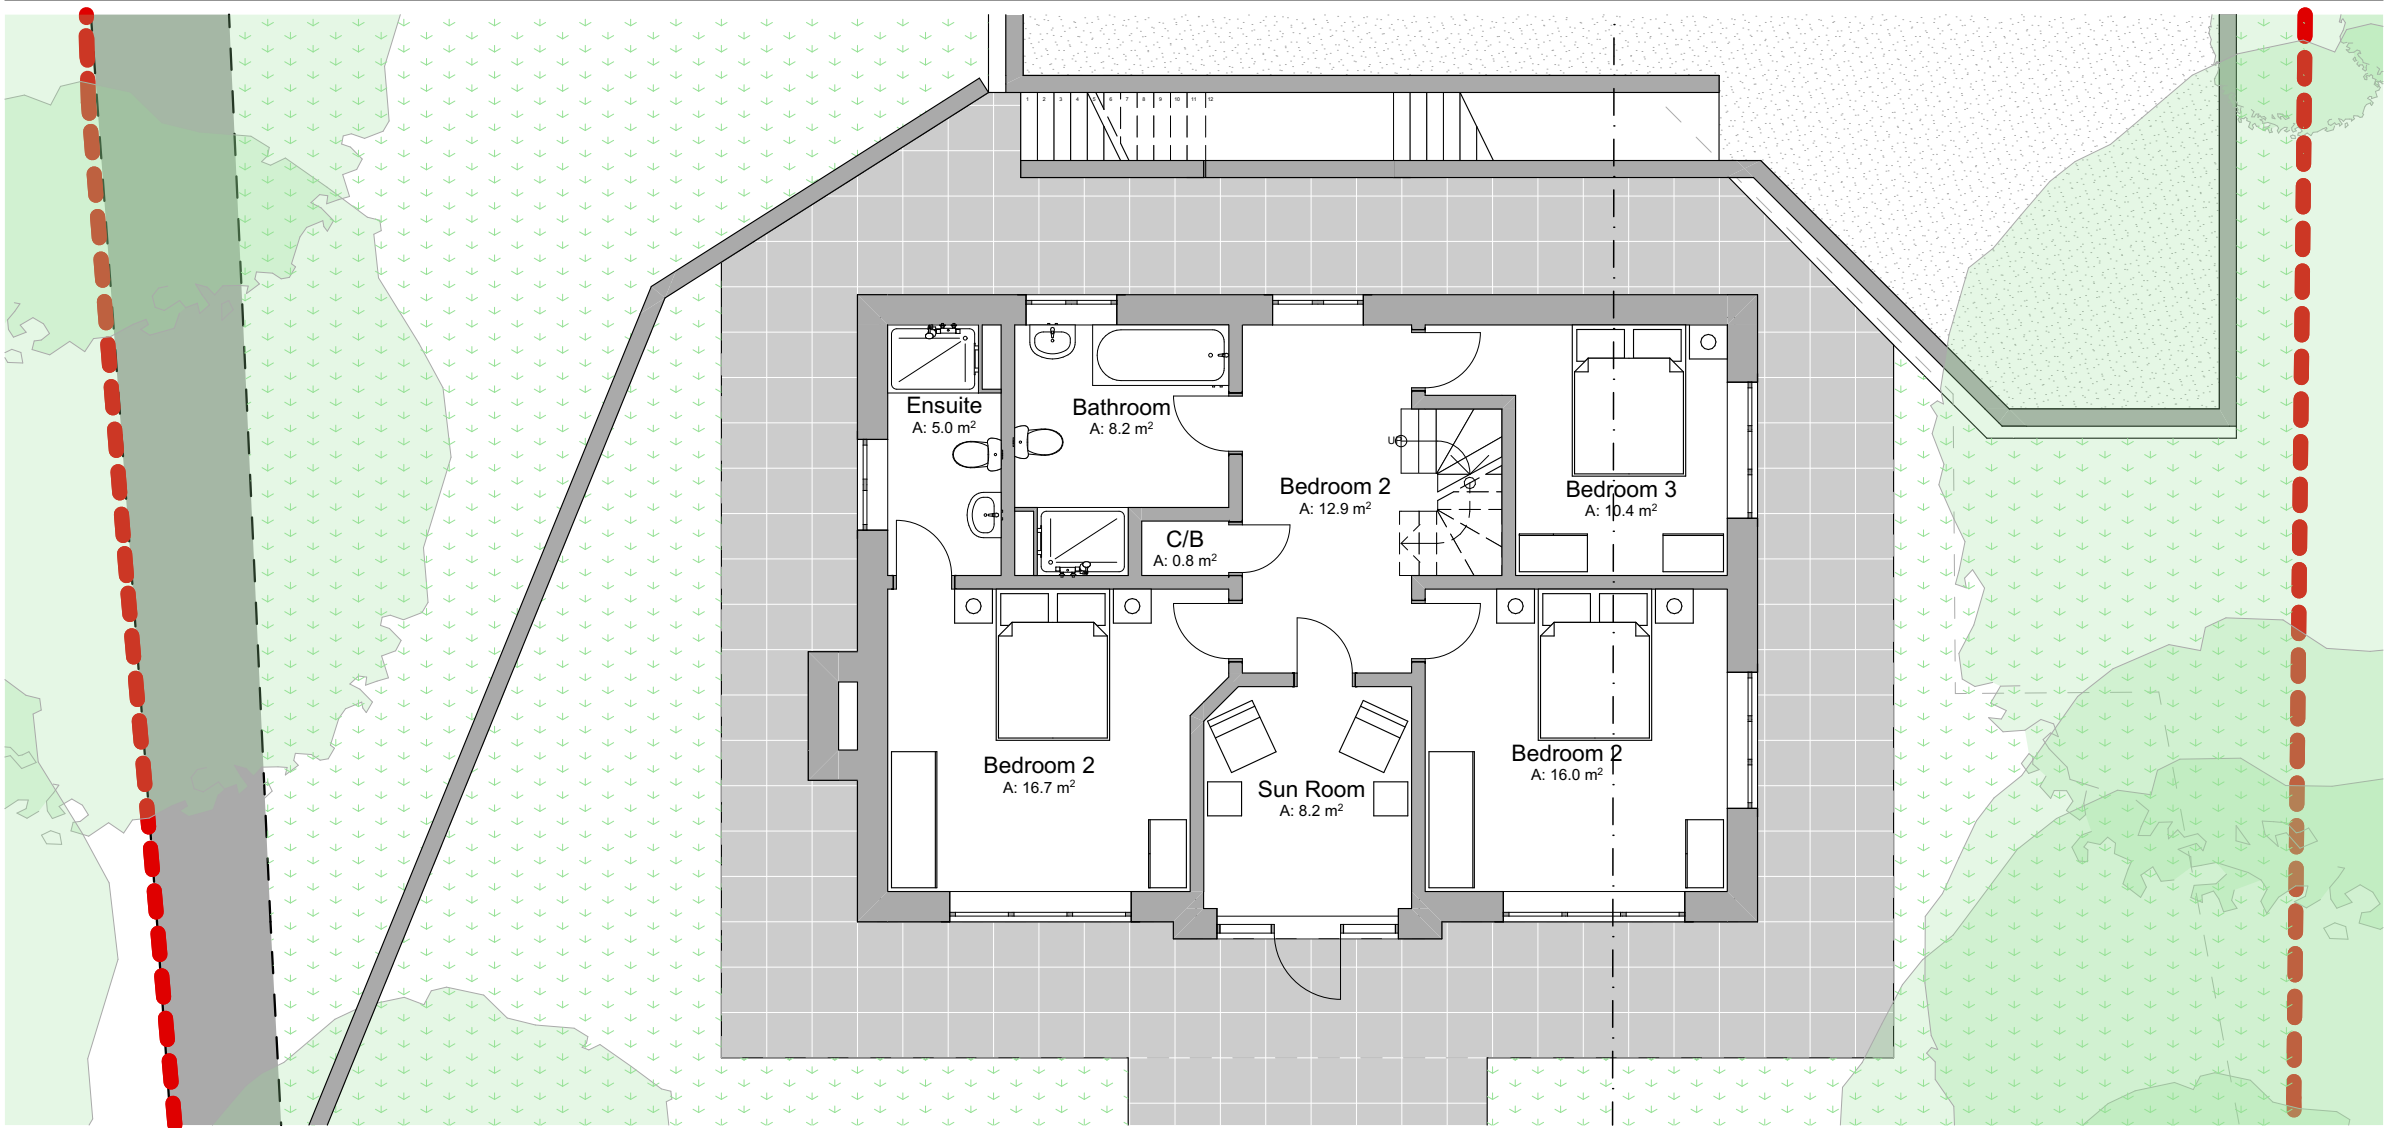

Proposed Ground Floor

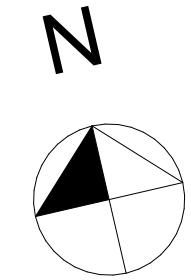

Scale 1:100
0 1 2 3 4 5 6 7 8 9 10m

NOTE
Drawing use for status issued for only. Feasibility & Planning drawings are not intended for construction or manufacture. J Mahoney Architects Ltd cannot accept any responsibility for issues arising due to this.

All dimensions to be checked on site and any discrepancies to be notified prior to the commencement of work.

Do not scale from this drawing. If in doubt ask

© J Mahoney Architects

D	Planning issue. Scheme updated to tree survey.	17.02.23	JFM
C	Scheme updated & redesigned to suit pre-application feedback & topographic survey	11.11.22	JFM
B	Bedroom 2 omitted for sitting room. Internal dimensions added. External stair access added. Lightwell introduced for Bedroom 3. Rooflights added over hallway.	26.05.22	JFM
A	Initial issue	20.04.22	JFM
Rev	Revision Notes	Date	Initial

status
PLANNING

J Mahoney Architects
Design & Planning

J Mahoney Architects,
25 Millstones, Oxspring
Sheffield, S36 8WZ

Tel: 07577572695
Email: Jmahoneyarchitects@gmail.com

client

Anita & Stewart Kimberley

job title

Anita & Stewart Kimberley
207-209 Manchester Road
Thurlstone
S36 9QS

drg title

Proposed Floor Plans

date	April 2022	drawn	JFM
------	------------	-------	-----

scale	1:100	sheet	A2
-------	-------	-------	----

drgw no & revision
ASK-JMA-ZZ-ZZ-DR-A-(10)001D