



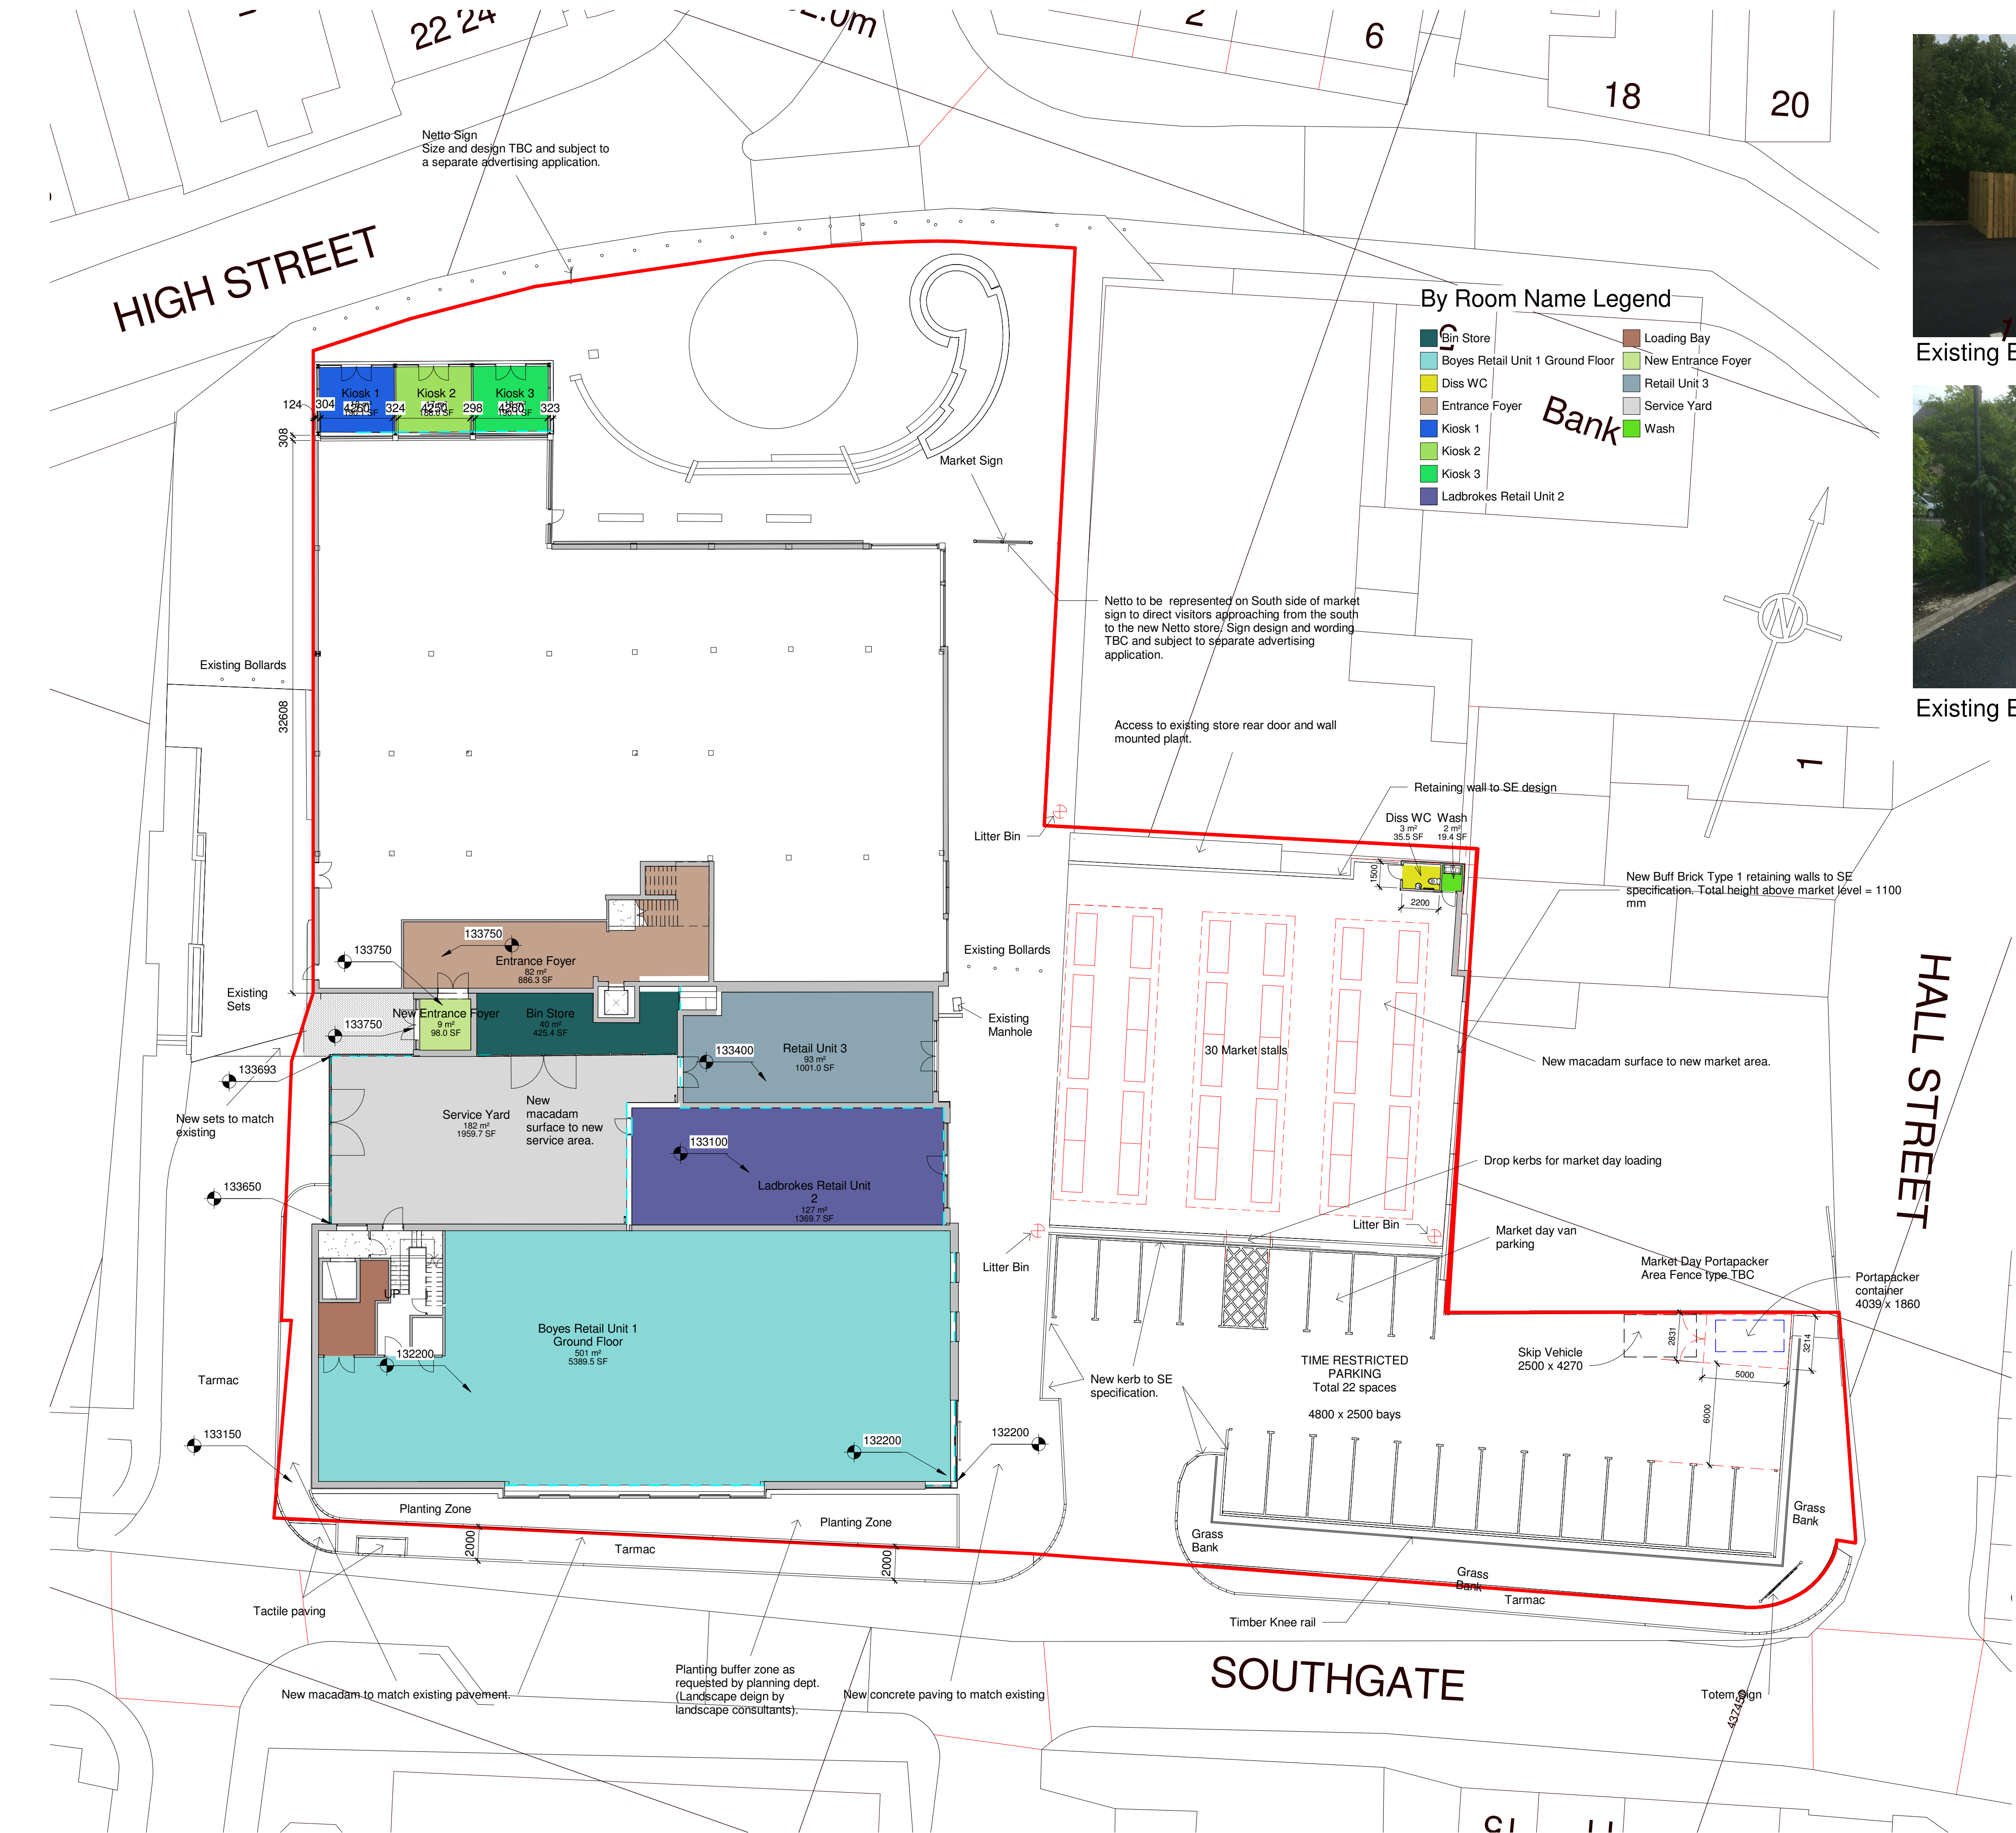

Existing Bin Store



Existing Bin Store

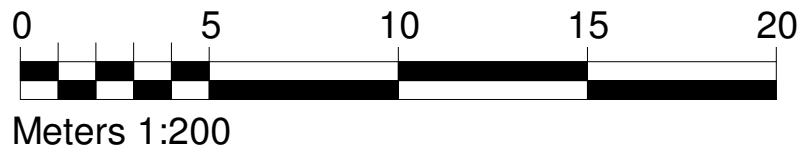

Rev	Date	Drawn	Description
A	21/08/15	SL	Balconies amended to internal and Juliette
B	07/09/15	SL	Unit 2 and 3 floor plan amended to maintain manhole access
C	23/10/15	SL	Boundary revised as BM&C demised plans issued 03/05
D	27/11/15	SL	Retaining Walls amended to SE design
E	26/11/15	SL	High street posts amended to stand off Town hall
F	3/12/15	SL	Market stall car park layout amended and Kiosks removed
G	15/12/15	SL	Netto signage added to plan
H	17/12/15	SL	High Street Kiosks amended to attach to existing town hall, side and top panels amended to solid as client instruction
I	17/12/15	SL	Market Trader Washroom amended. Protected access to rear or Heron store provided and screened from the market added
J	18/01/16	SL	Amended Structural Model M0C Incorporated
K	18/01/16	SL	Market layout amended and Disabled WC added as client instruction
L	19/01/16	SL	Cycle hoops removed as client instruction
M	04/04/16	SL	Revised structural model M0D incorporated
N	07/04/16	SL	Unit 4 amended to allow separate entrance to 1st and 2nd floor of town hall, as client instruction
O	07/04/16	SL	Boyes roof amended as revised structure from SE, glazing removed from south and west elevations, central brick element projection reduced, windows on brick central element re-positioned to fit SE frame design and sill height amended to restore balance as client instruction
P	15/06/16	TF	Market day euro bin changed to portapacker
Q	11/07/16	SL	Boyes store cladding and brickwork amended. One bay of glazing reinstated, planting zone to front, add as requested by planning
R	13/01/2017	SL	E & P structural model 38538-EAP-XX-XX-M3-S-5-17 incorporated into model
S	13/01/2017	SL	Unit 2 Facade wall construction amended to blockwork with Rockpanel cladding attached to battens, Unit 1 Boyes ground floor amended to power float finish slab, unit 4 removed, as client instruction
T	16/01/2017	SL	Unit 4 removed, new entrance foyer to future flats added, service yard amended to provide secure bin store and yard secured by close boarded fence, overhanging to town hall reduced in size to 550mm, as client instruction
U	20/01/17	SL	E & P Structure Model 38538-EAP-XX-XX-M3-S-5-17 incorporated into model
V	05/04/2017	SL	Elevator shaft, stair well mezzanine level and back of house revised in accordance with WMA drawing No's 7359 - 102 and 7359 - 500 as client instruction
W	05/04/2017	SL	Service yard ramp removed and new doors added as WMA drawings 102 and 500 as client instruction
X	20/04/2017	SL	RC concrete lift pit amended as discussed with SE

White[esign

Client: RESILIENT1

Project: HOYLAND SITE C

Title: Proposed Site Plan

Scales: 1:200 Drawn: SL Date: 28/04/2017 15:38:00 Checked: KJ

Drawing no: 0010.13.02 122 Rev: X

The White House, 24a St Andrews Road, Sheffield, S11 9AL
T: 0114 226 0255 F: 0114 226 0256
E: office@whitedg.co.uk W: www.whitedg.co.uk