



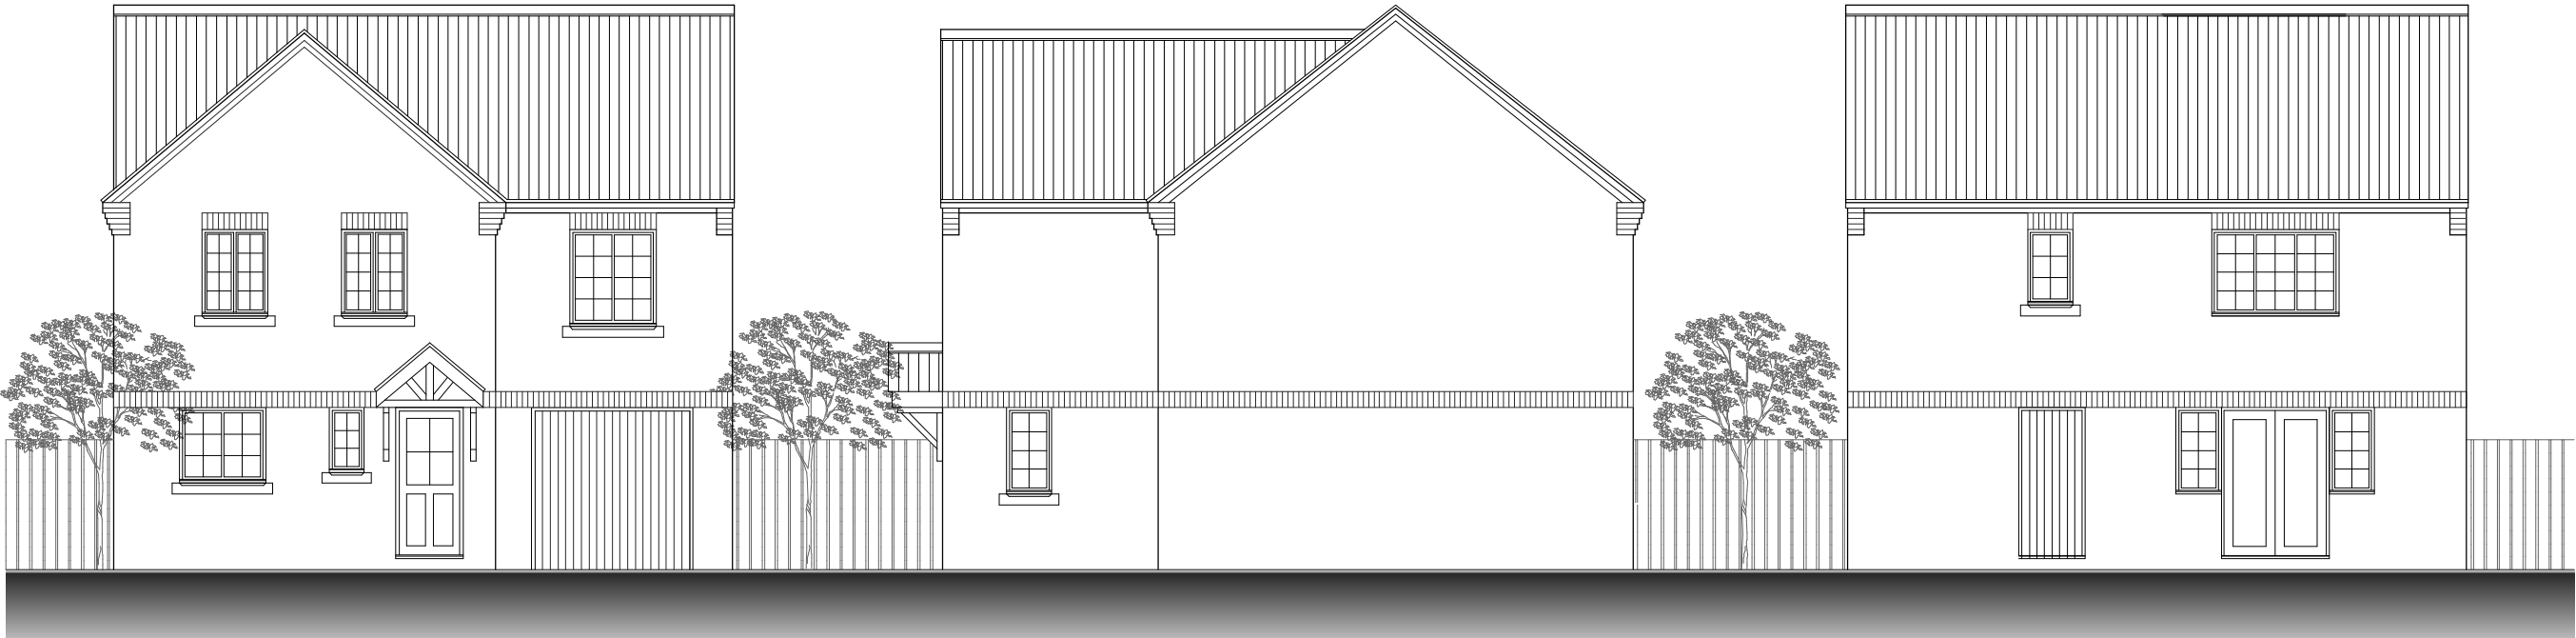


Front Elevation

Side Elevation

Rear Elevation

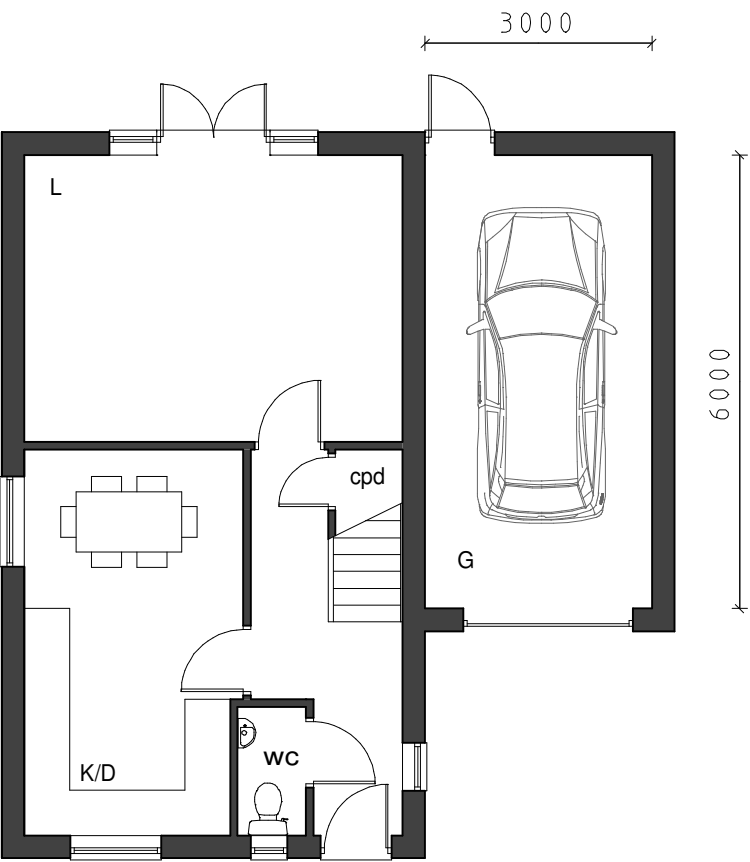

Ground Floor Plan

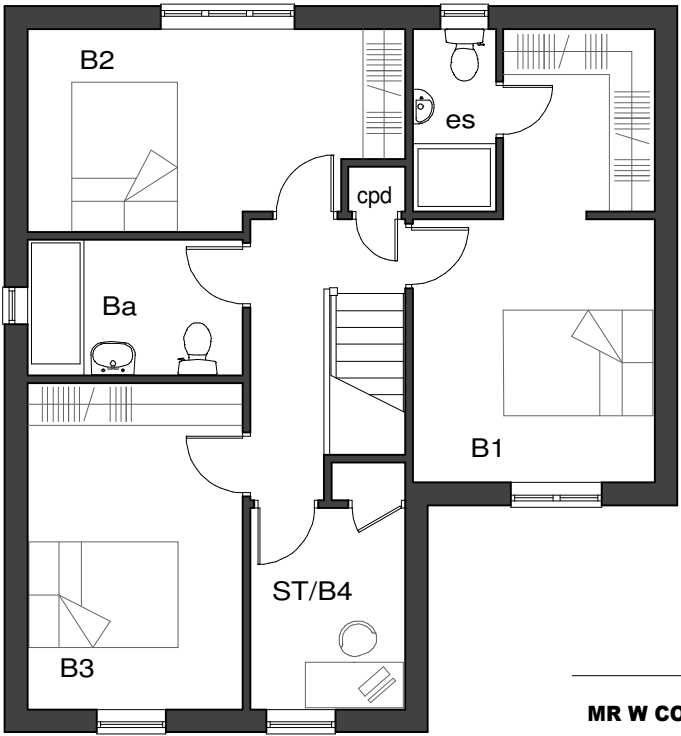

First Floor Plan



Side Elevation

REV A - SEPT 15 - DIMENSION ADDED

MR W COOKE

**PROPOSED DEVELOPMENT TO
PINFOLD LANE,
ROYSTON
BARNSELY**

TYPE A

scale	date	drawn	checked
1:100 @ A3	JULY 15	PB	DG
drawing no	revision		
15 - ROYSTON - 3	A		