


South East Elevation

North East Elevation

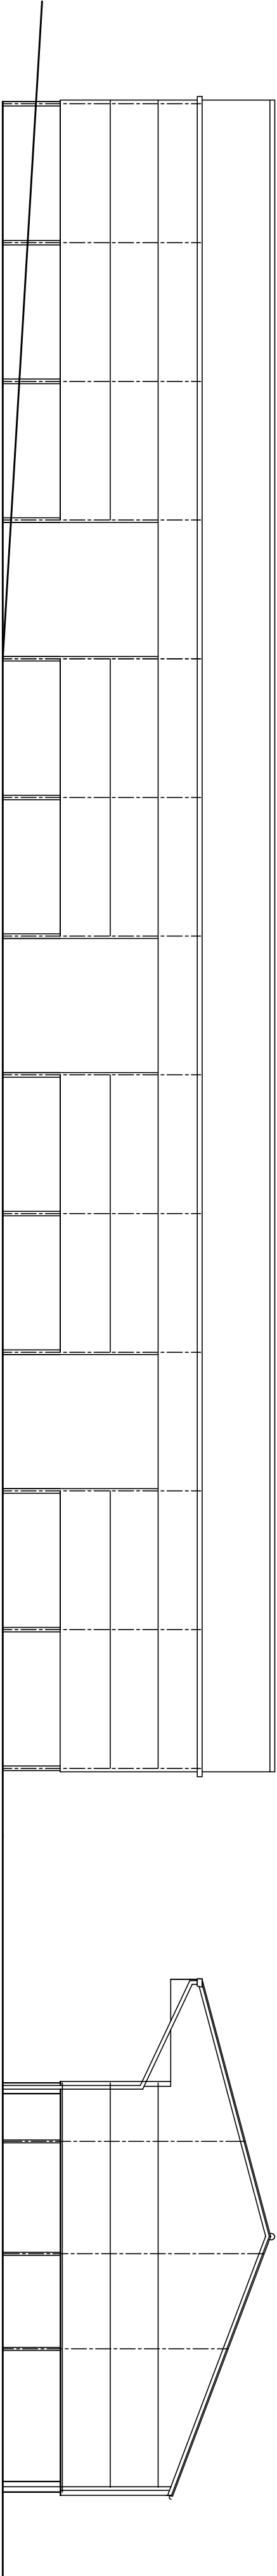


North West Elevation

South West Elevation

All existing cladding Big Six freemans cement
All existing walls concrete block

Existing Plan and Elevations

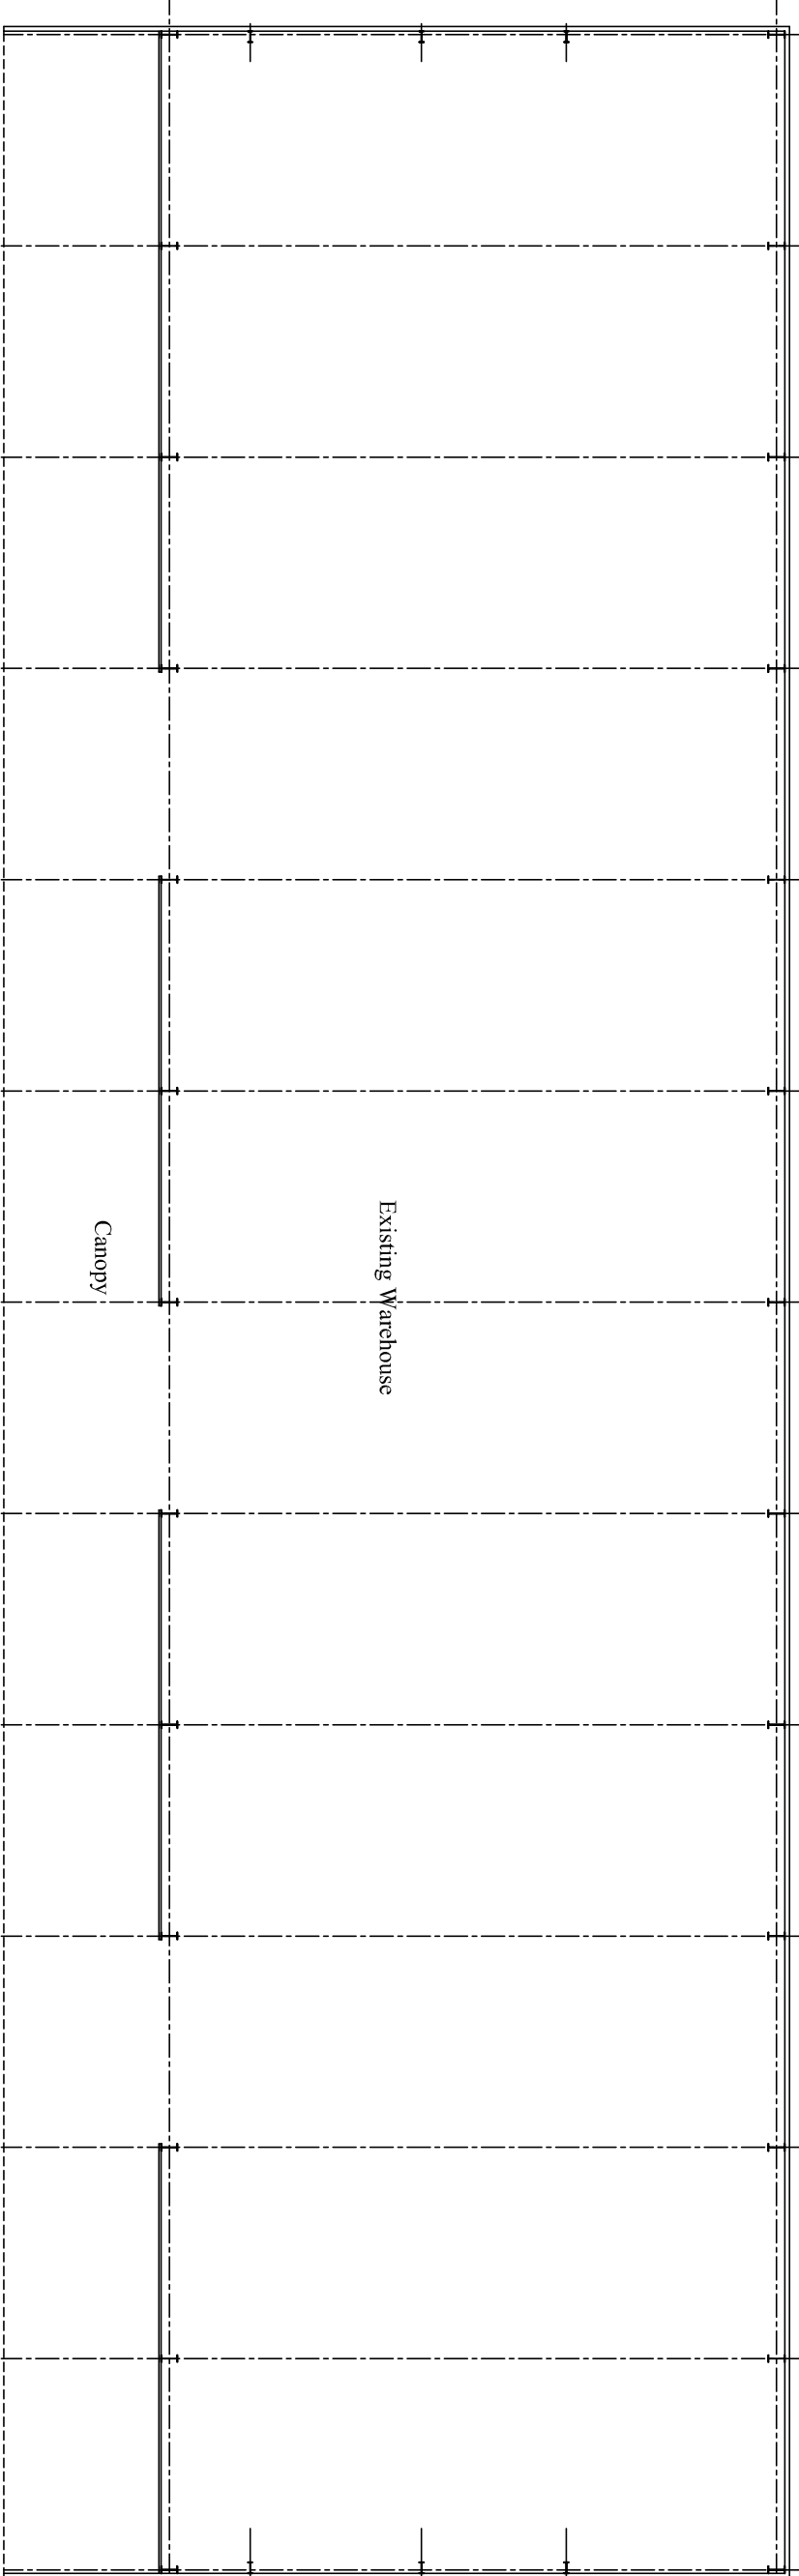

Seville Lane

Plan

E Bell & Associates
Consulting Structural Engineers
Beck House Wetherby Road Little Ribston.
Wetherby LS22 4EP
Telephone / Fax 01937 583174.
E mail: eric@ebellassoc.fsnet.co.uk.

Project. James Durrans & Sons Ltd
Description Proposed refurbishment
of Existing Warehouse
Drawn By EB Date 31.12.2014
Scale 1 : 200
Drawing No 2014 / JD / 1