


DALESWOOD AVENUE

FOOTPATH

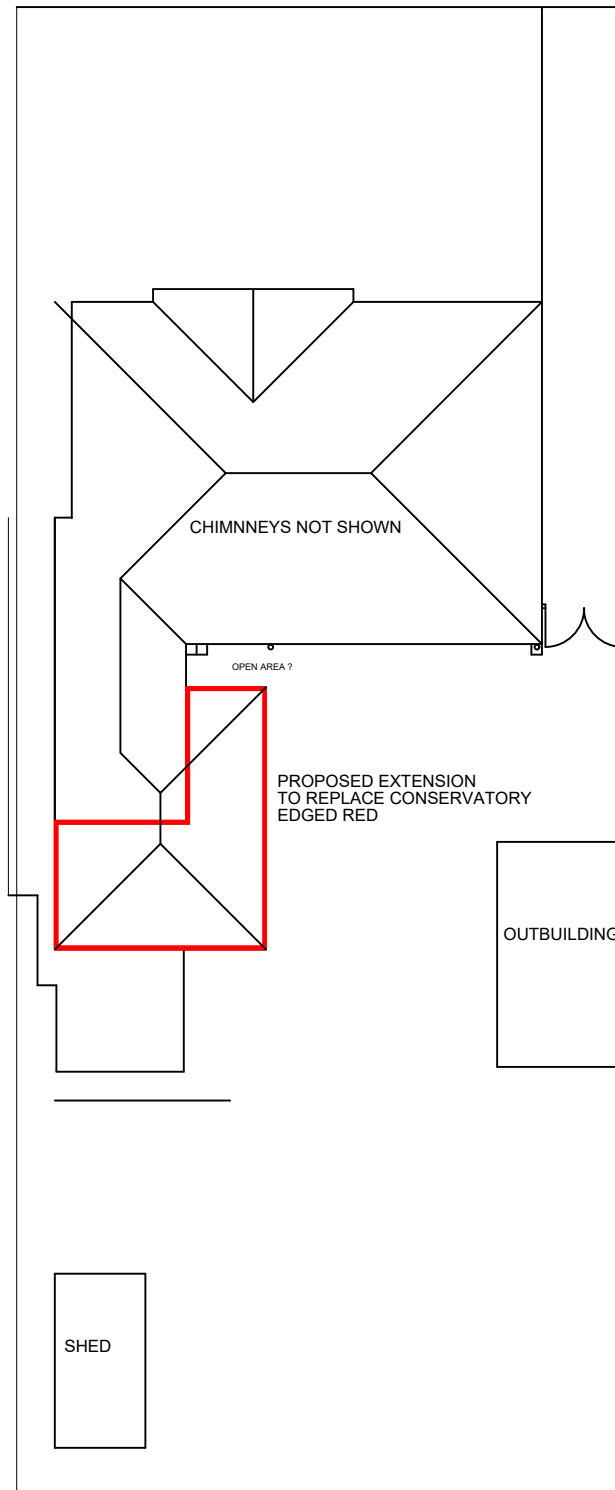

SITE PLAN/ROOF PLAN SCALE 1:200 @ A4