




PLANNING COMMENTS ONLY

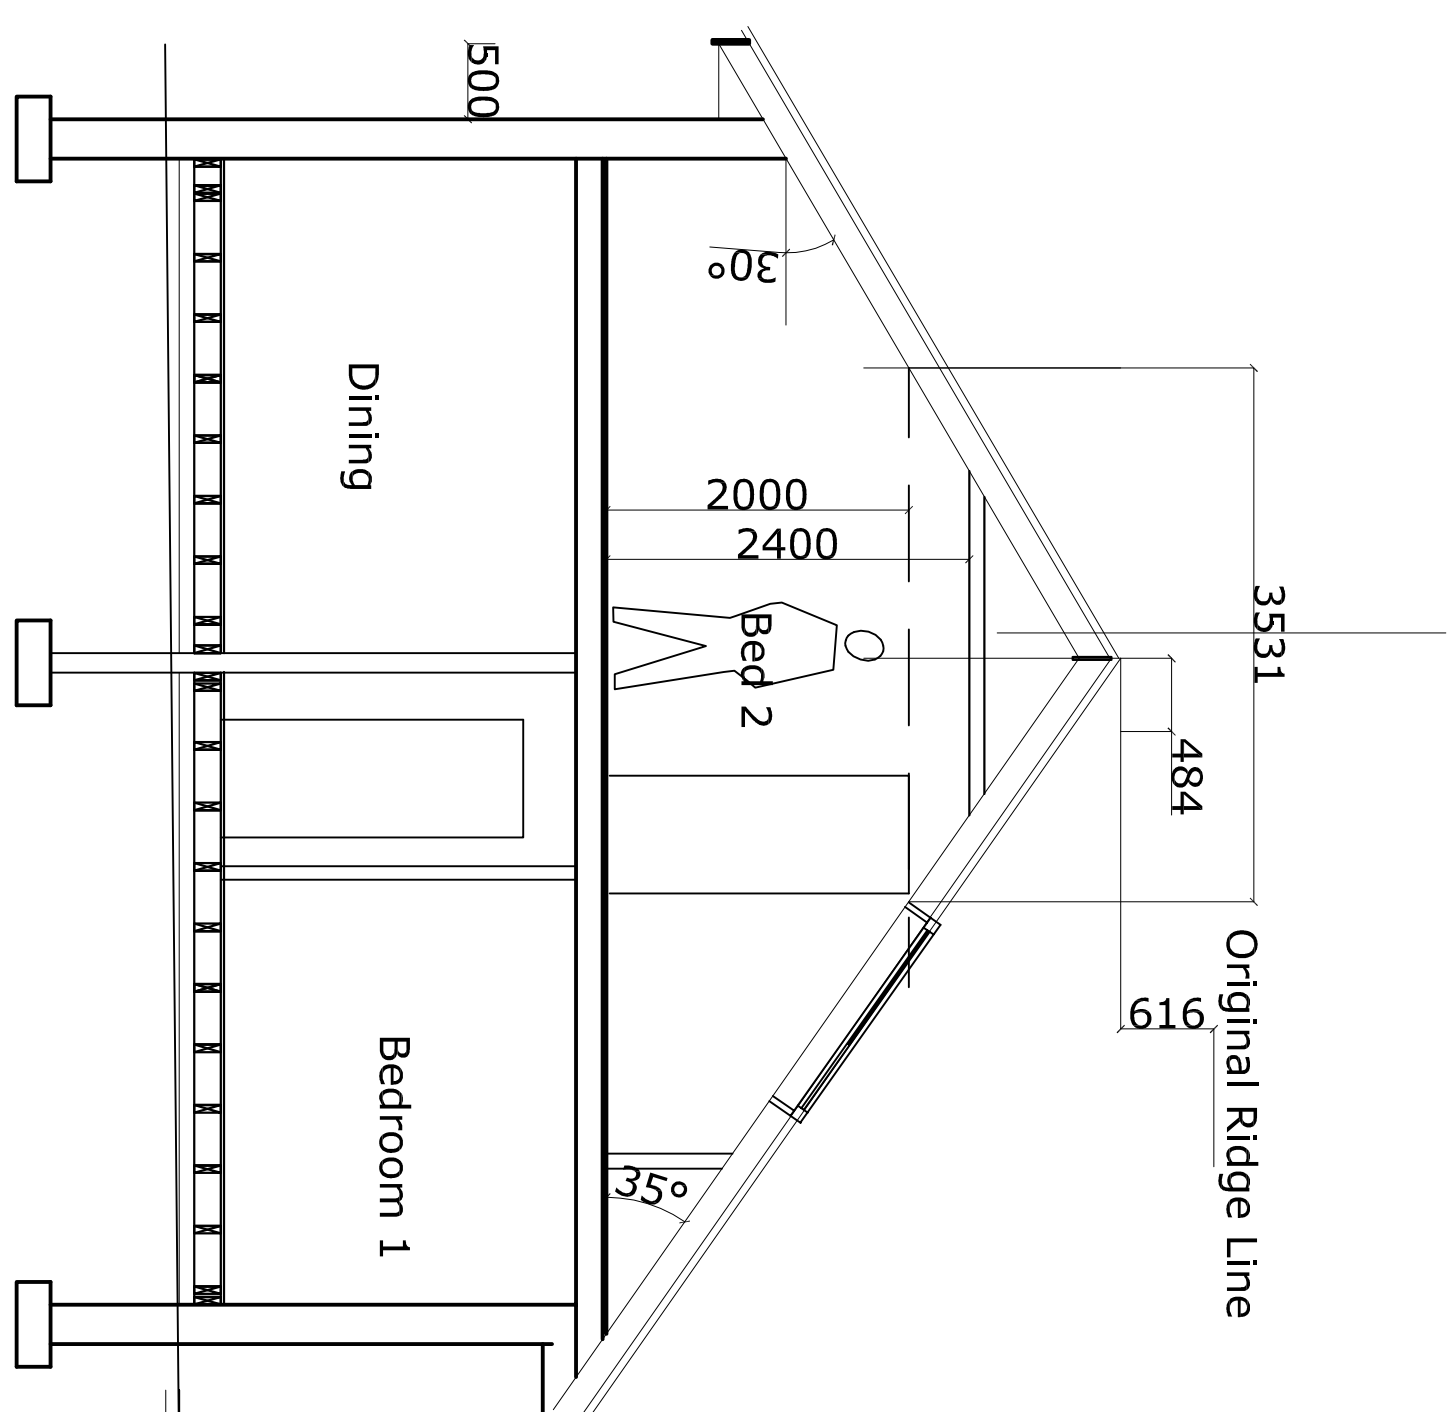

Section A-A

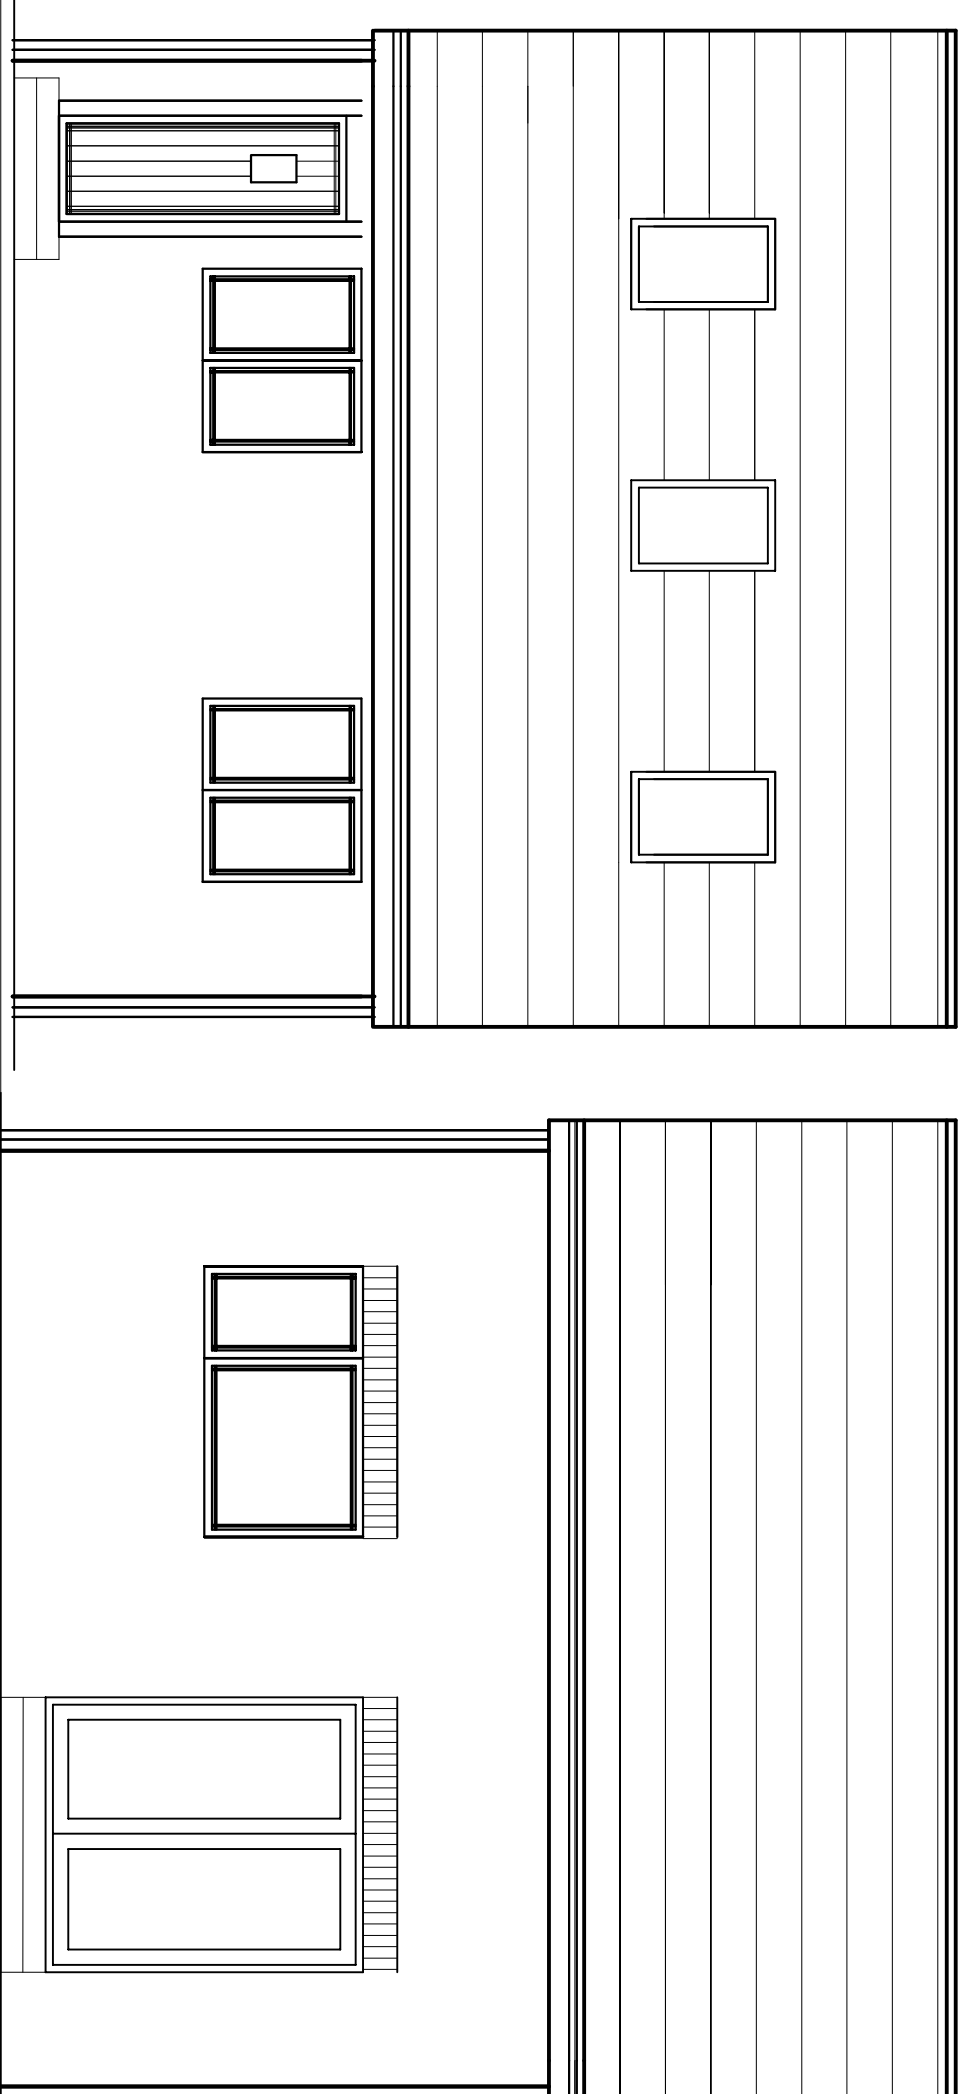


Front Elevation

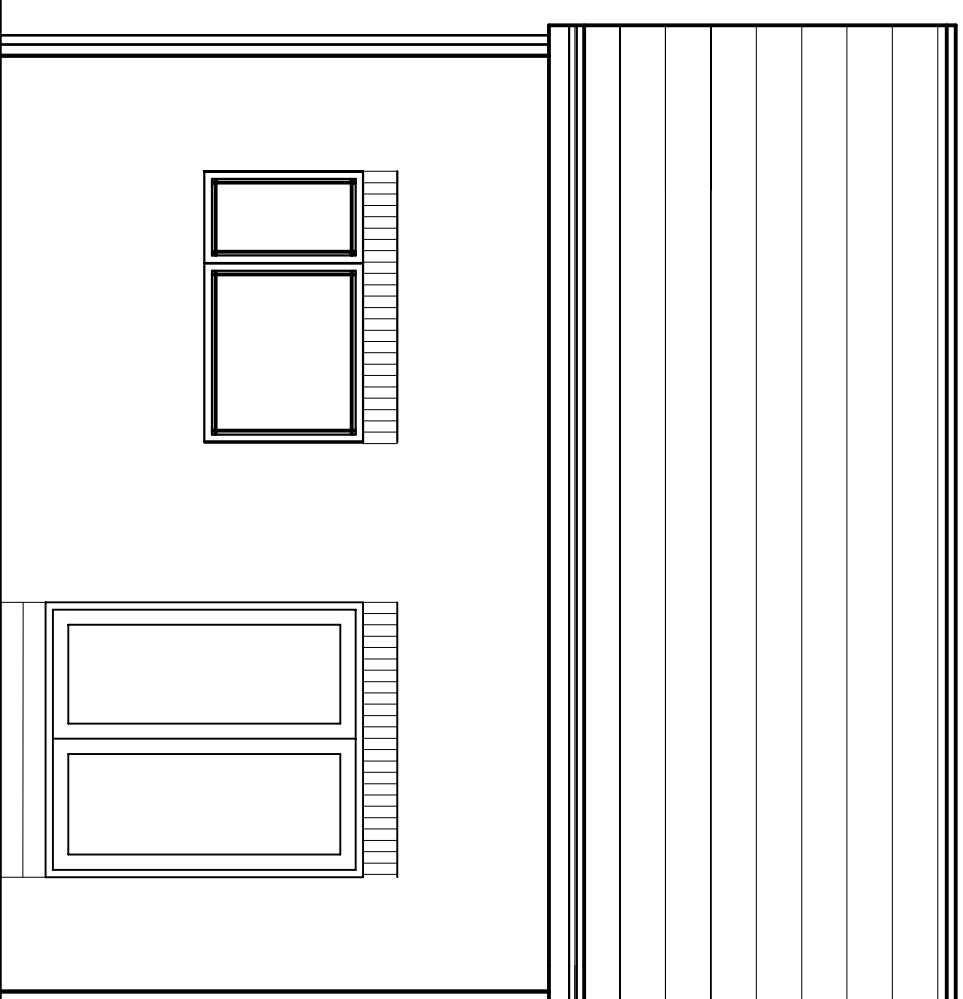


Front Elevation




SITE PLAN - 1:500

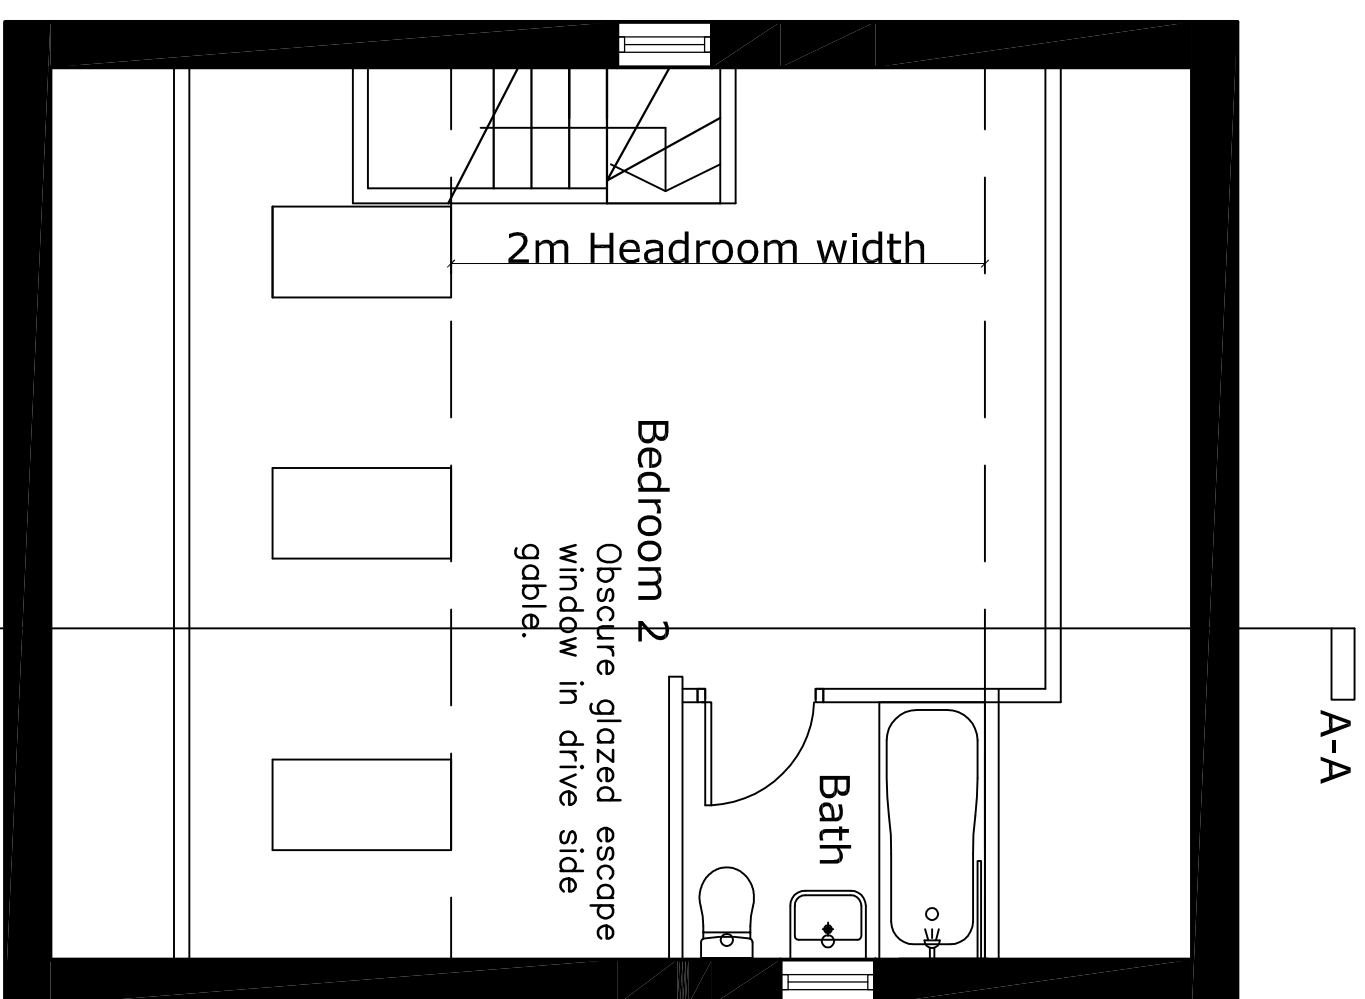


GROUND FLOOR PLAN

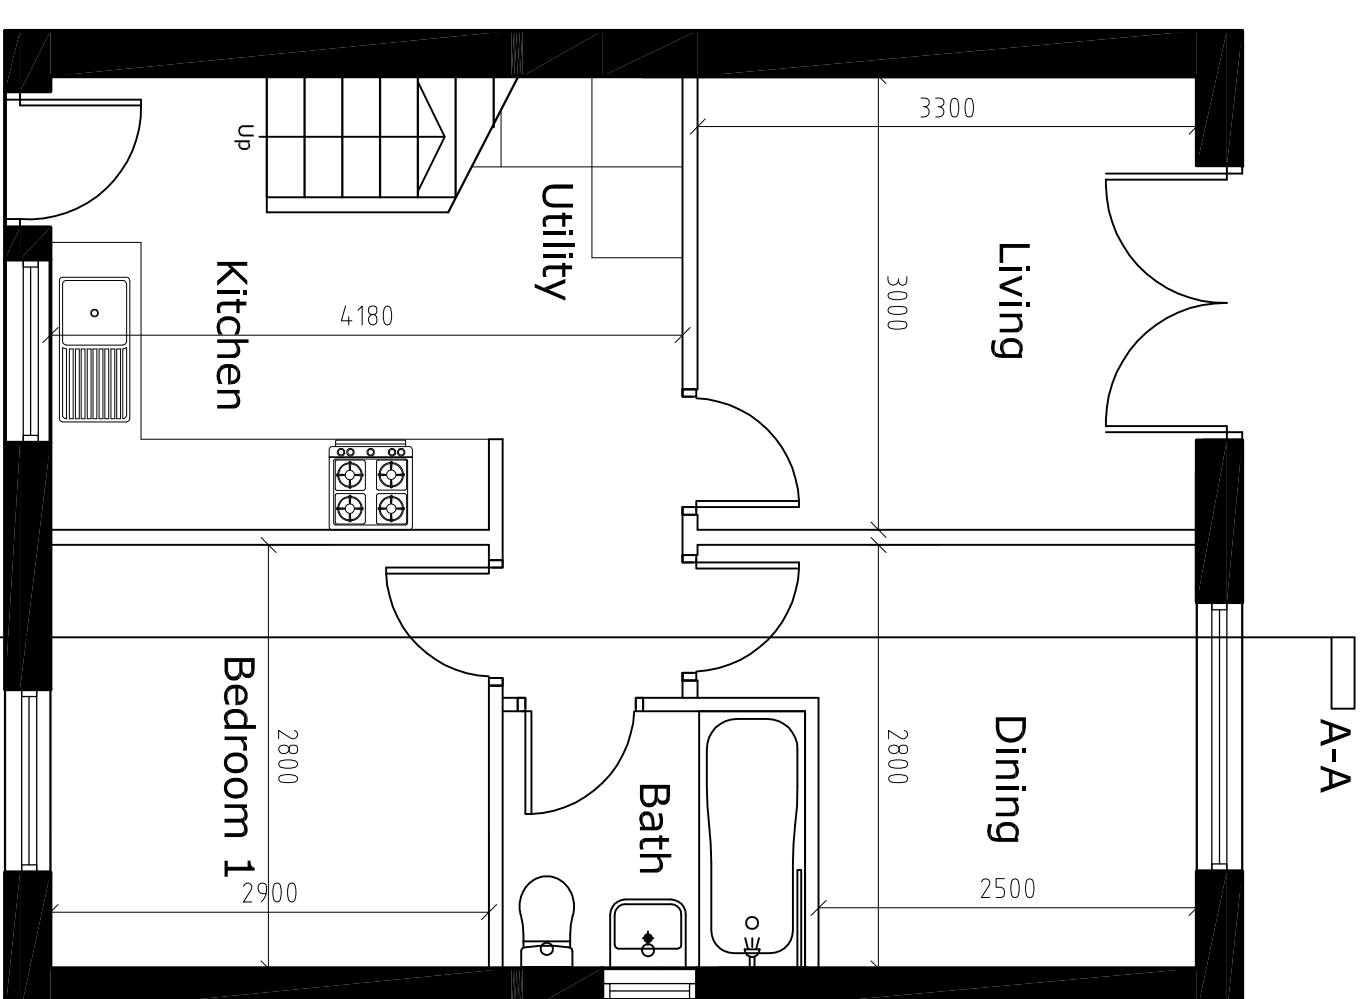

FIRST FLOOR PLAN

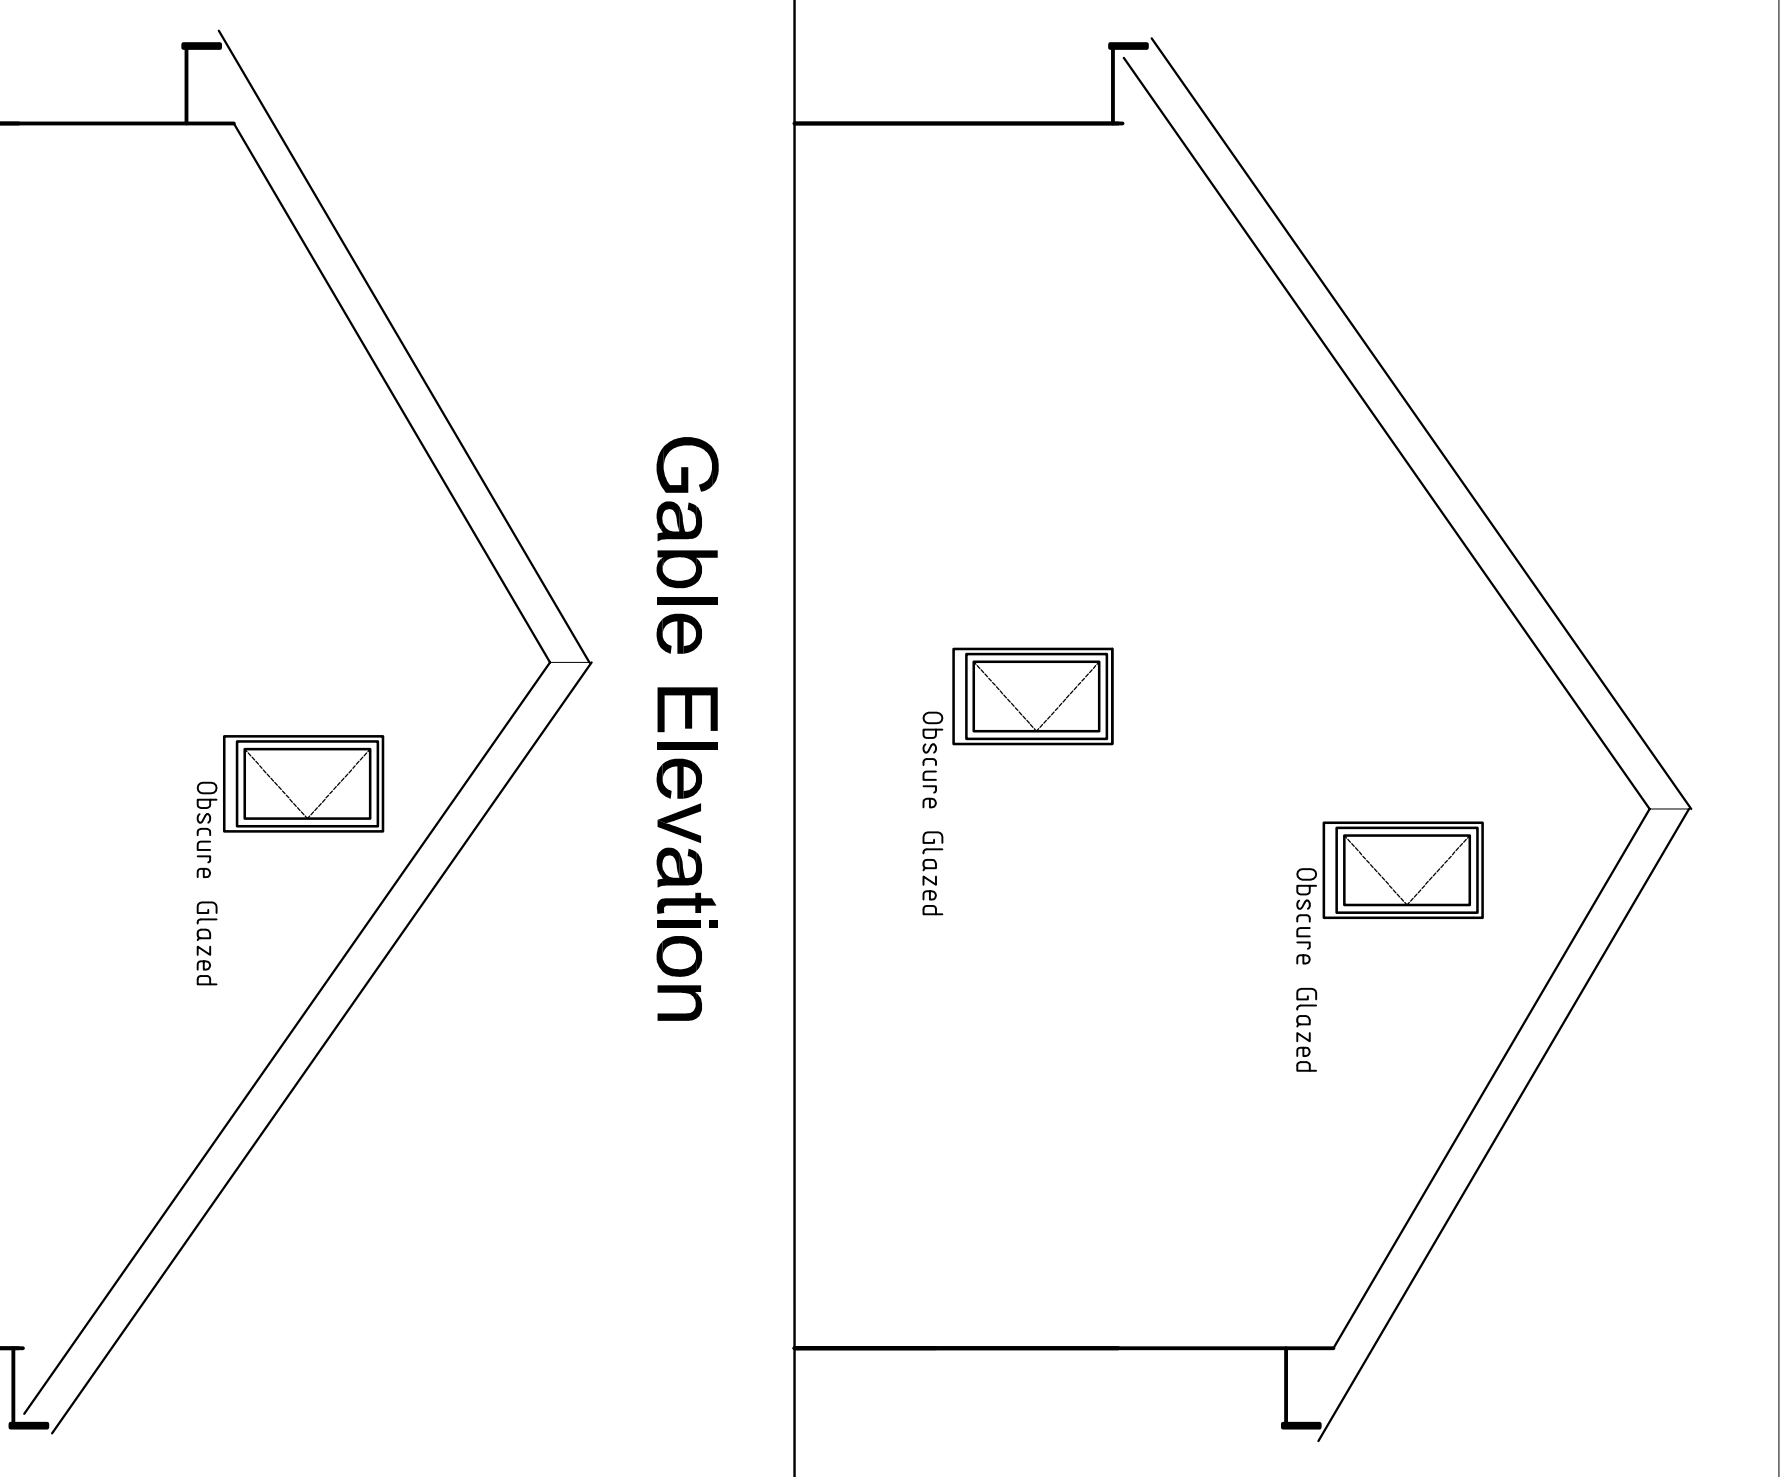

Gable Elevation

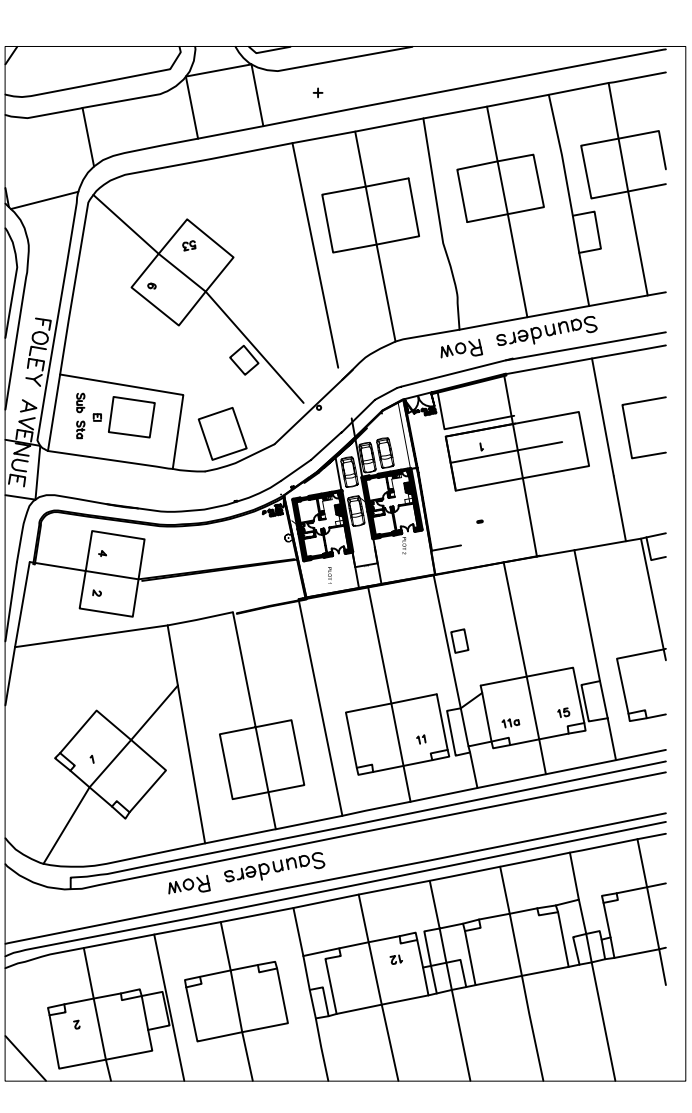

Location Plan 1:1250

PROJECT NO FC2015.43	DRAWING NO 01
DATE Jan. 2017	TITLE Alterations to roof pitch.



freeman

consultancy

CONSULTANT INFO Freeman House, 32 Church Lane, London E1 3AA, UK Tel: +44 (0)20 7323 8500 Fax: +44 (0)20 7323 8501 Email: info@freeman-uk.co.uk Website: www.freeman-uk.co.uk	SQAFT 1:100 1:500 1:500 DATE May 15 DRAWN CHECKED
---	--

PROJECT SAUNDERS ROW WOMBWELL	DRAWING Planning Details Detached Bungalow
--	---