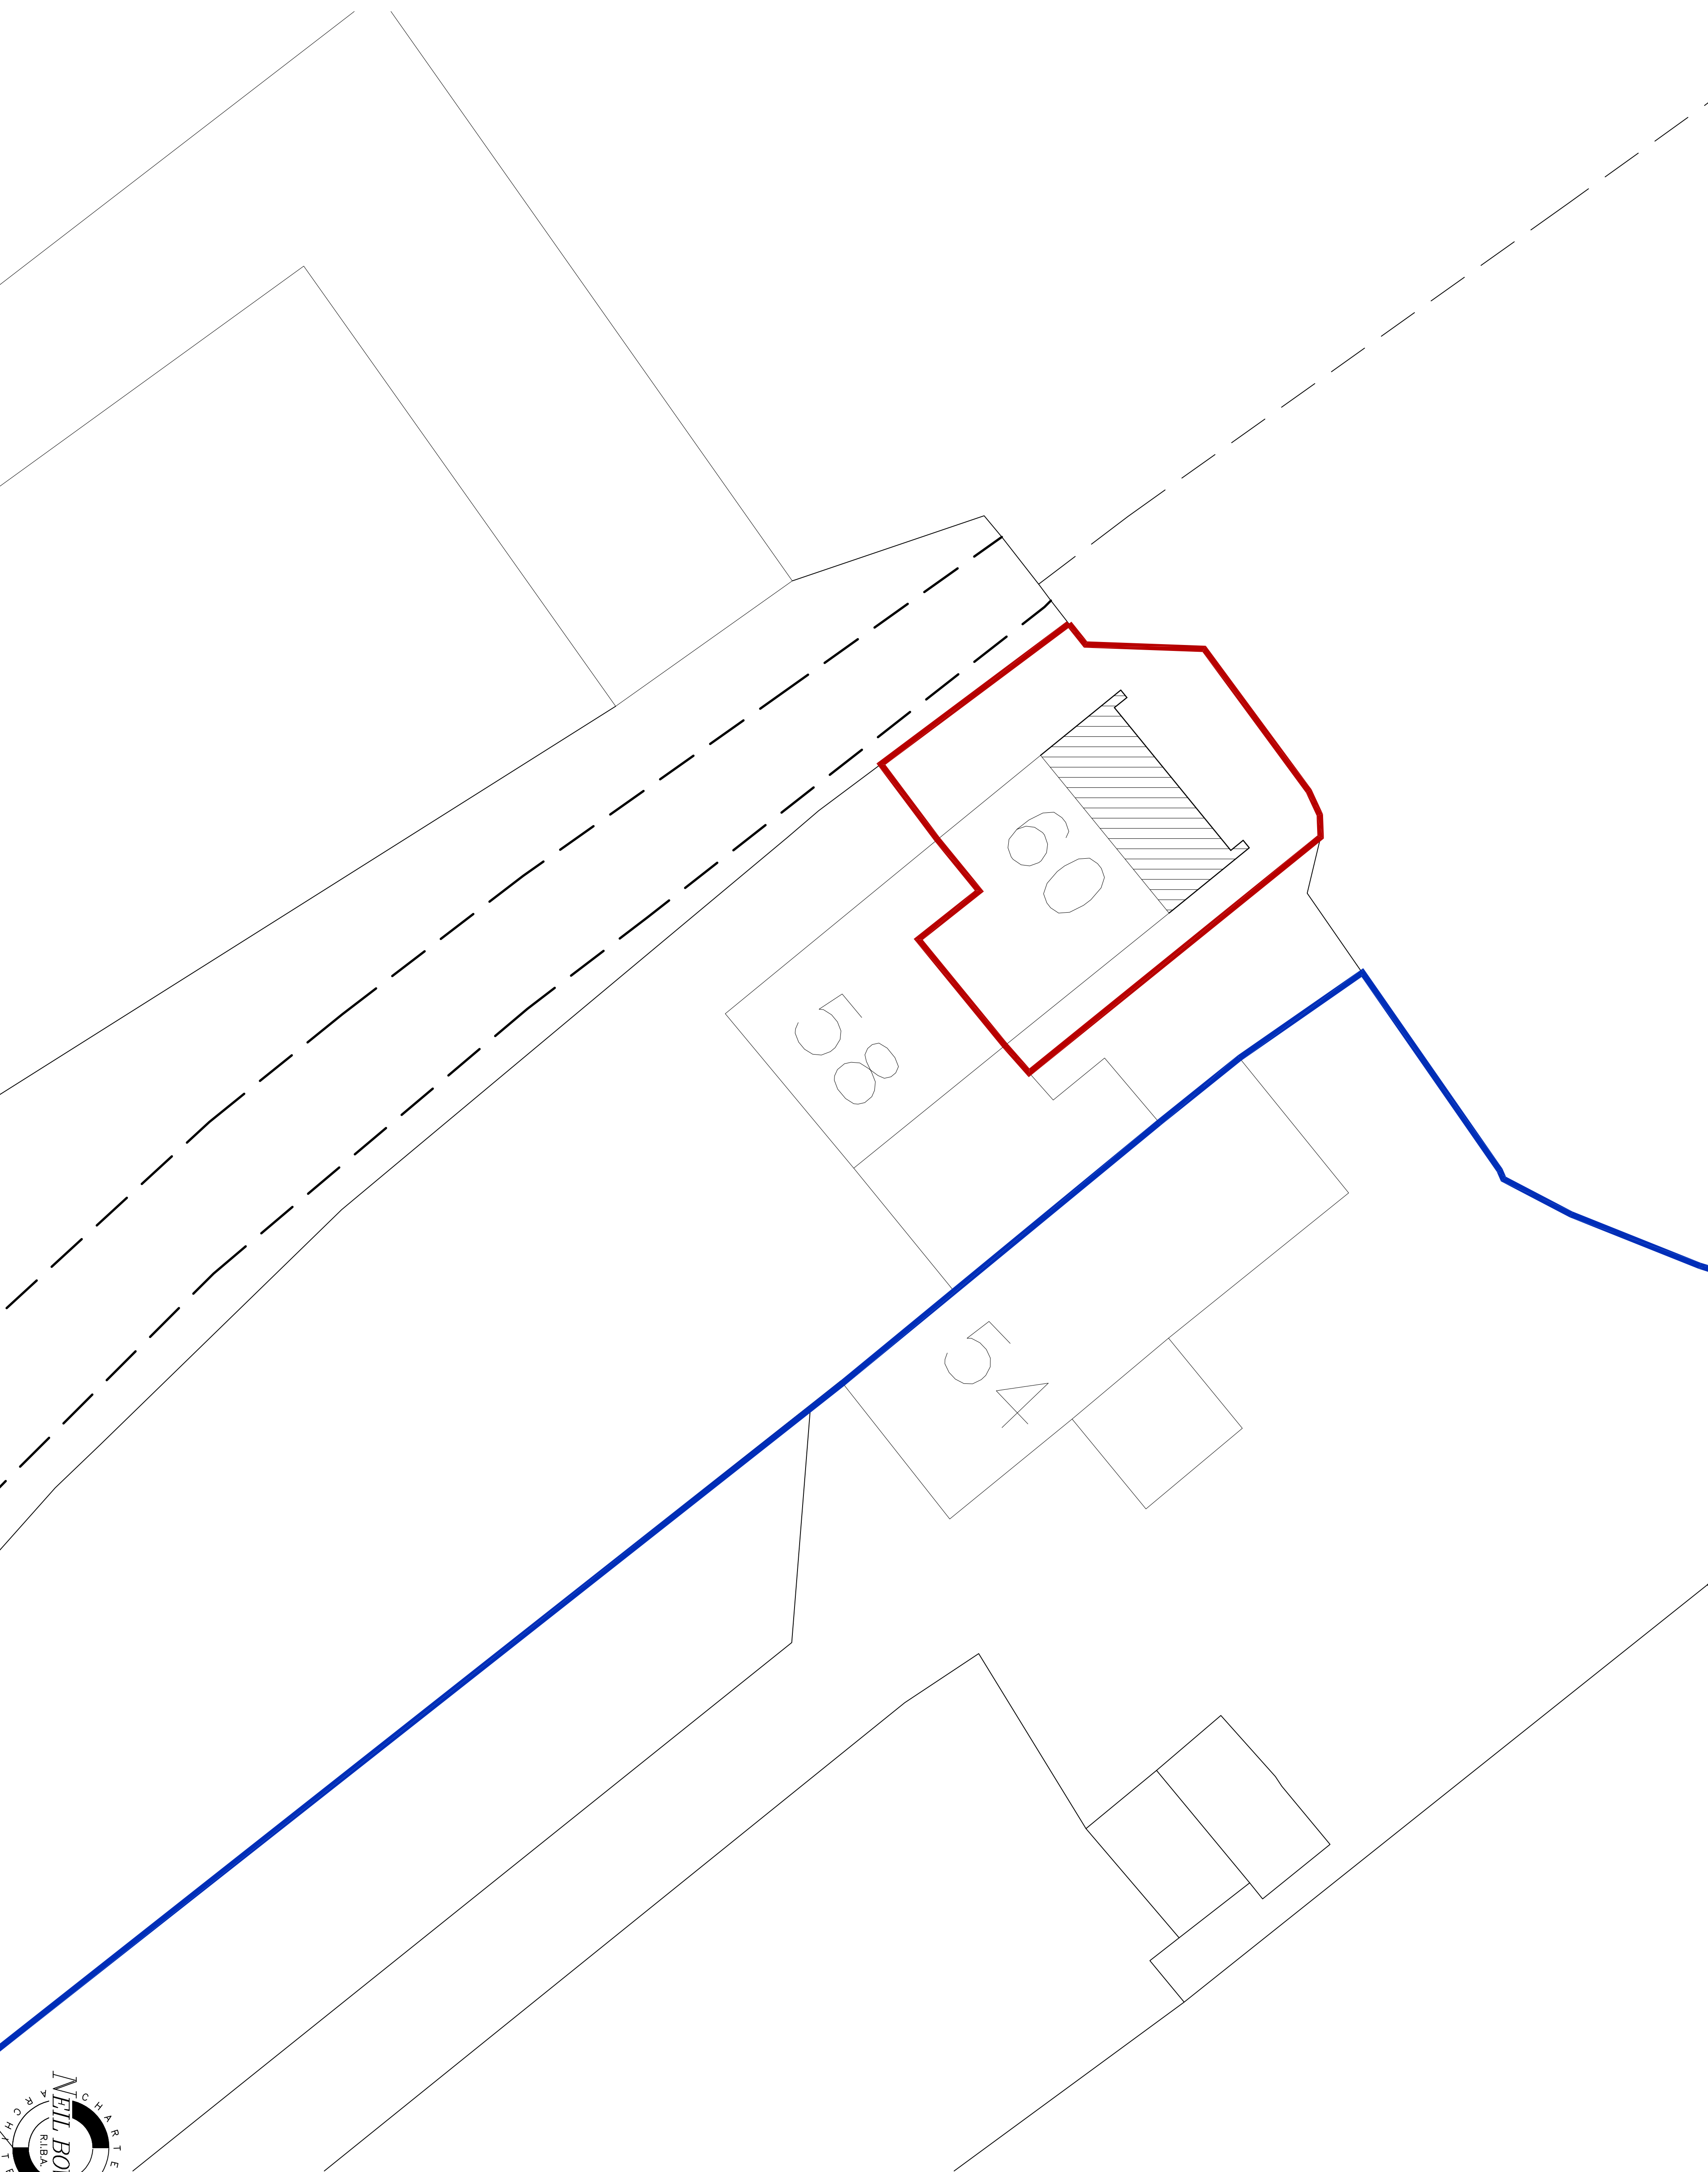


REVISION	DATE	DESCRIPTION

Note to Client : These works will be subject to CDM Legislation

NOTE TO CONTRACTOR	NOTE TO CLIENT
Check all dimensions prior to construction. Do not start any materials or ordering until the Client has approved the drawings. On no account are any works to be carried out outside the boundary of the site without the express permission of the adjoining owner.	It is your responsibility to check with the relevant authorities where all the services, particularly those outside the property, are located. The Contractor, prior to accepting his quotation for the works, should have taken into account any safety issues.

APPROVAL	DATE	DRAWING	AUTHORITY	REFERENCE NO.
Building Regulations				
Planning Approval				
Planning Submission				

Unit 2, The Office Campus, Paragon
Business Park, Red Hall Court,
Wakefield, WF1 2UY
Project: Proposed 2 storey extension
at 60 Jubb Lane, Hogg
for Mr Brown
Date 01/11/2013
01924 380873
A1
1649
Scale
1:100
Drawing Site plan
Drg No 2