



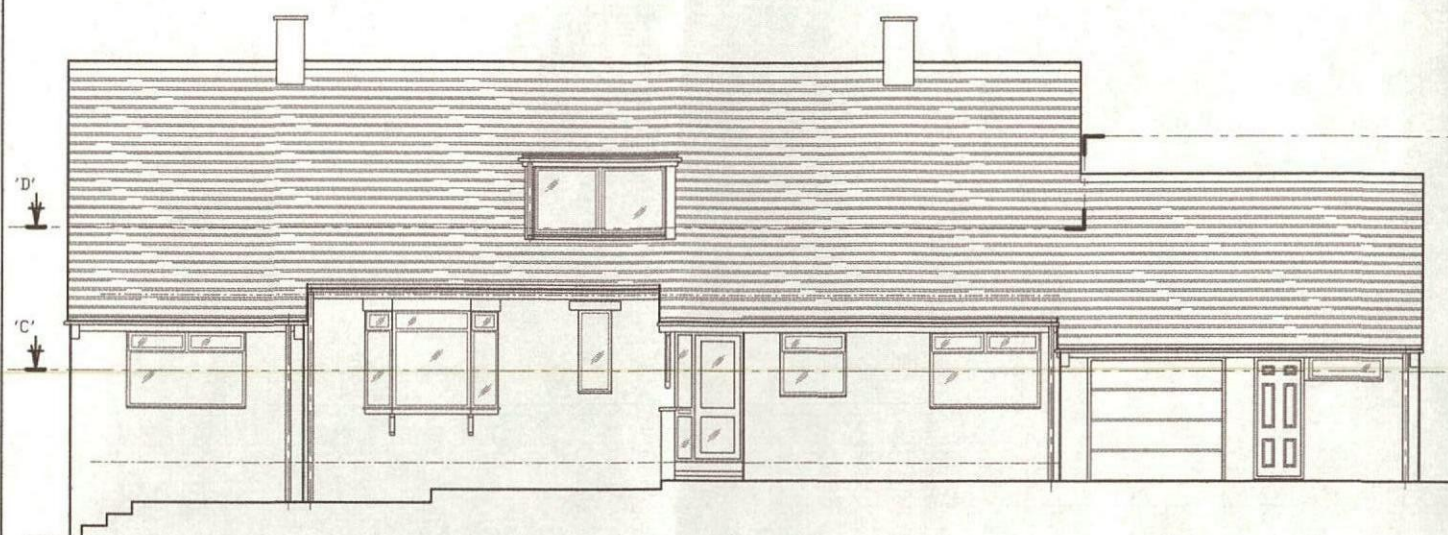


EXISTING FRONT ELEVATION ON 'A'



EXISTING REAR ELEVATION ON 'B'

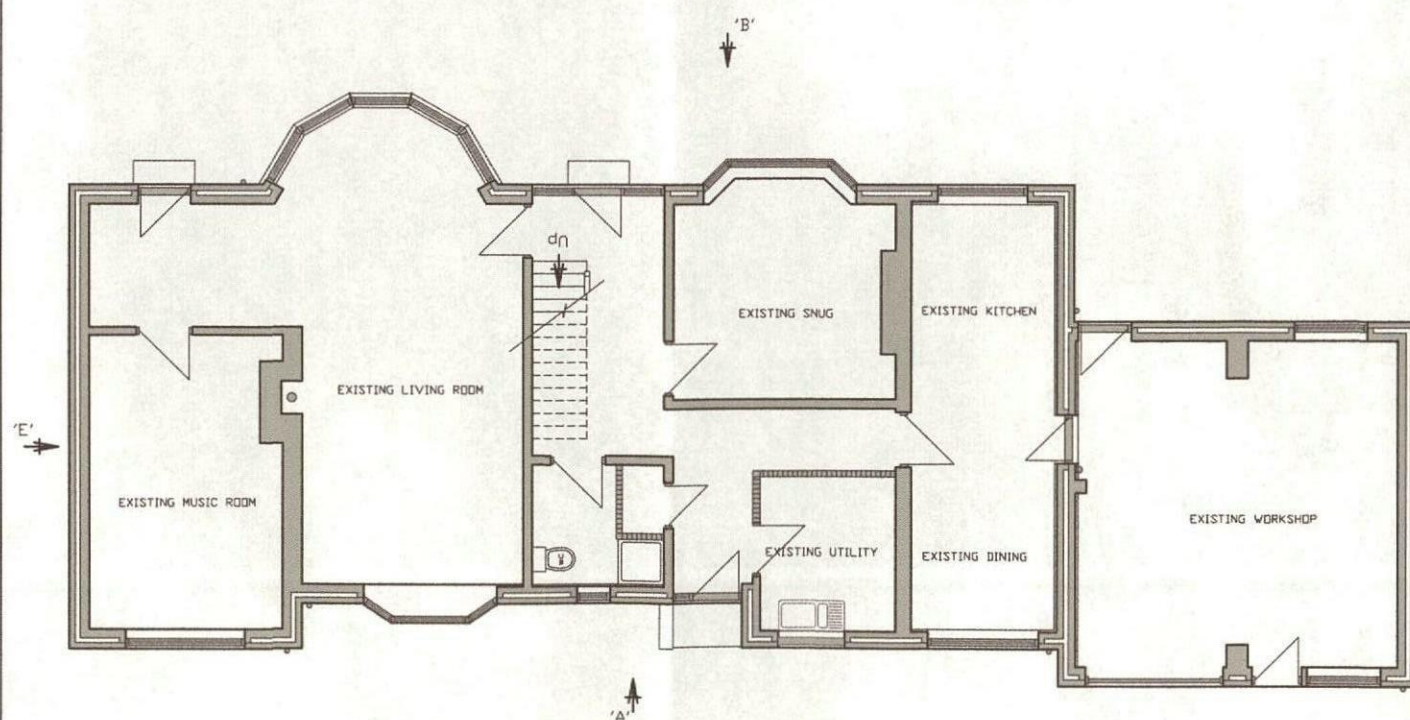


EXISTING SECTION ON 'C'-C'

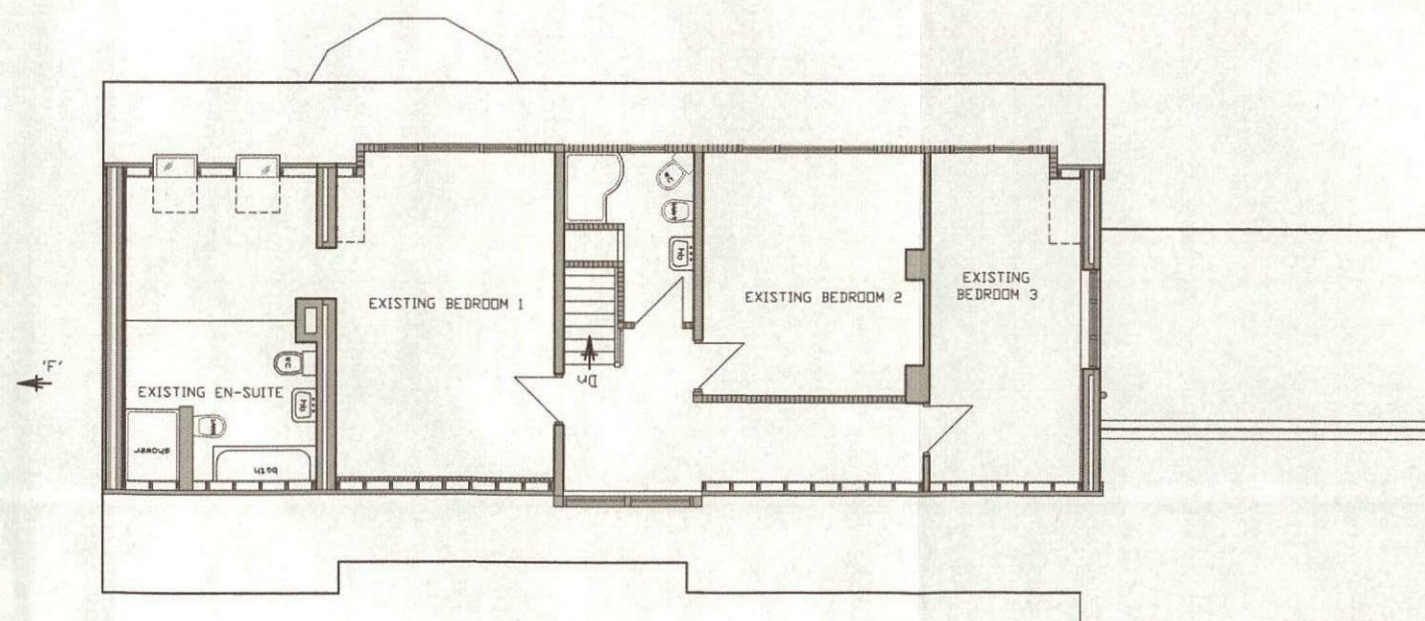


EXISTING SECTION ON 'D'-D'

EP1

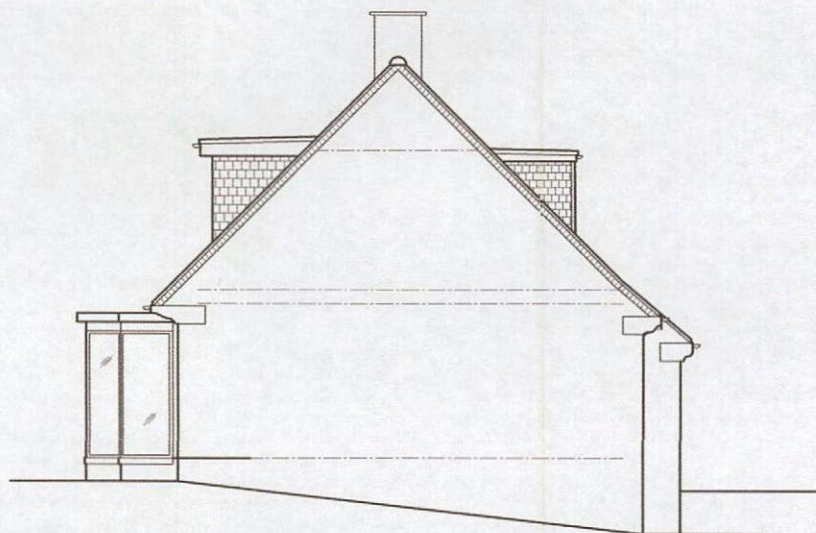

EXISTING SIDE ELEVATION ON 'E'

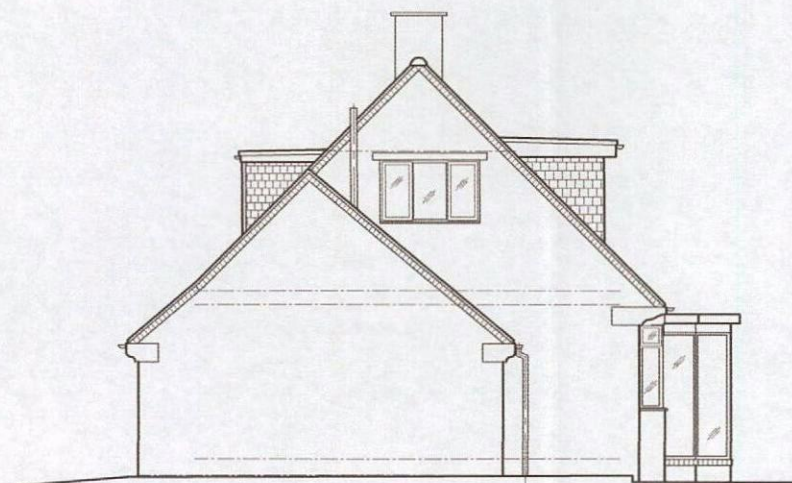

EXISTING SIDE ELEVATION ON 'F'

EP2

EXISTING ELEVATIONS AND SECTIONS
'LANE END', PARK AVENUE,
WORTLEY, SHEFFIELD, S35 7DR

SCALE 1 : 125