


Construction

Walls – Stone and render
Roof – Concrete tile
Windows – Anthracite PVC/U with double glazed units to match existing
Drainage – modify existing foul & surface water; drainage to suit


NOTES
DO NOT SCALE FROM THIS DRAWING.
It is the Contractor's responsibility to check all governing dimensions and verify all dimensions on site before commencing any work or making any shop drawings.
This drawing is to be read in conjunction with schedules of work, specifications, bills of quantities and other relevant information. Any discrepancies are to be reported to the Project Architect.
Work and materials are to be in accordance with the Building Regulations and to comply with the relevant British Standards.
This drawing is copyright of Mark Brotherton Ltd and should not be reproduced in whole or part without their written permission.



Rear Elevation

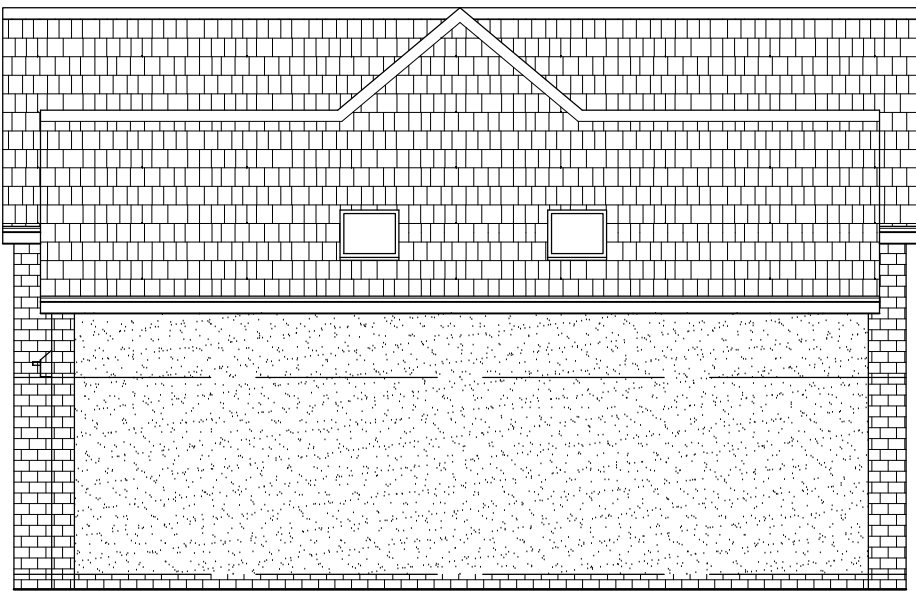

Side Elevation

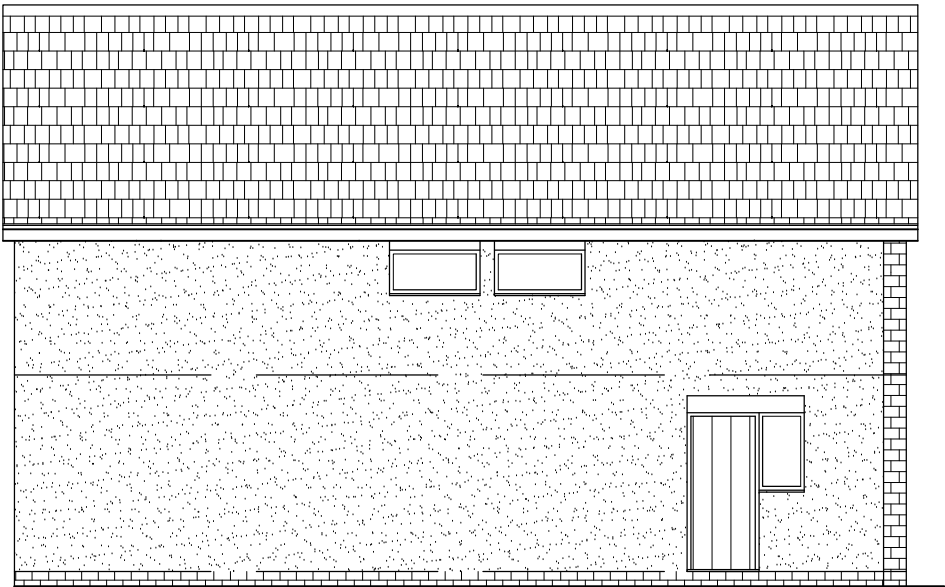

Side Elevation



Front Elevation

Rev:	Date:	Notes:
FOX ARCHITECTURE & DESIGN Fox Cottage, Whitley Road, Whitley West Yorkshire, WF12 0LU T 01924 459231 E info@foxarchitecture.co.uk www.foxarchitecture.co.uk		
Client: Mr R Barraclough		
Project: 35 Intake Lane Barnsley S75 2HX		
Drawing: Proposed Elevations		
Date: Oct 2018		Scale: 1:100 @ A3
Drawing No: 1819/111		Rev: