


Drawing No.	Rev No.
MAD001 -002	

DO NOT SCALE: Contractor to check all dimensions and report any omissions or errors


NOTES




EXISTING FRONT ELEVATION
SCALE 1:100 AT A3

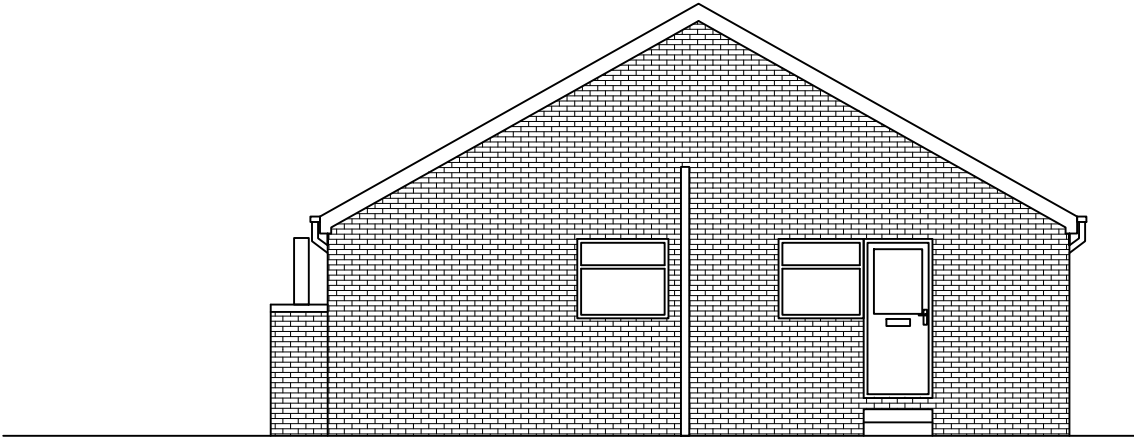

EXISTING SIDE ELEVATION
SCALE 1:100 AT A3

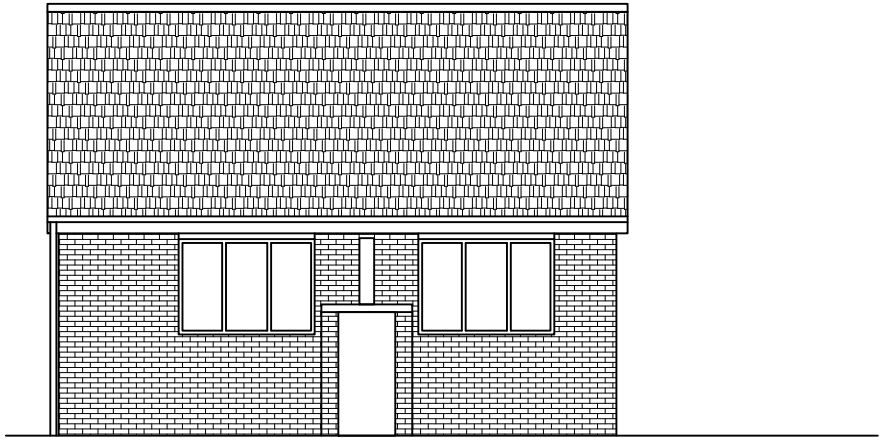

EXISTING REAR ELEVATION
SCALE 1:100 AT A3

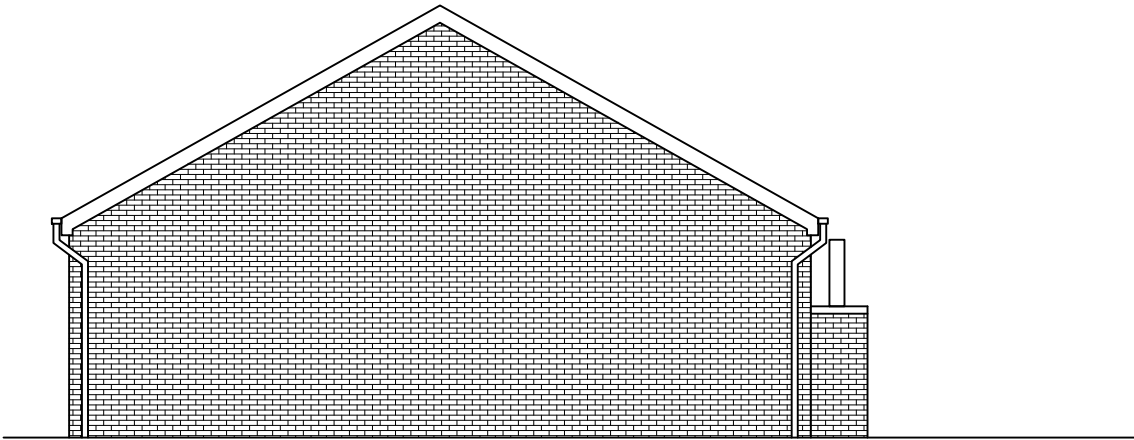

EXISTING SIDE ELEVATION
SCALE 1:100 AT A3

Rev	Description	By	Chk	App	Date
-----	-------------	----	-----	-----	------

JRB DESIGNS Ltd
1 Saville Road
Cudworth
Barnsley
S72 8LT
Tel: 01226 383542
Fax: 01226 380078
Mob: 07970 541192
Email: john@jrbdesigns.co.uk
This drawing is copyright. © jrbdesigns Ltd.

Client
MR A DRINKWATER

Drawing Title
EXISTING ELEVATIONS

Address
3 PENRHYN WALK
ARDSLEY
BARNLEY
S71 5DR

Project Title:
SINGLE STOREY SIDE & REAR
EXTENSION & DET GARAGE

Purpose of Issue:
PLANNING

Drawing Status
FIRST ISSUE

Scale at A3 AS SHOWN	Drawn By JRB	Date 03/12/2014	
Checked By	Date 03/12/2014	Approved By	Date 03/12/2014
Project No. MAD001	Drawing No. 002	Revision -	
APPROVAL ☒	INFORMATION ☐	TENDER ☐	CONTRACT ☐ CONSTRUCTION ☐