



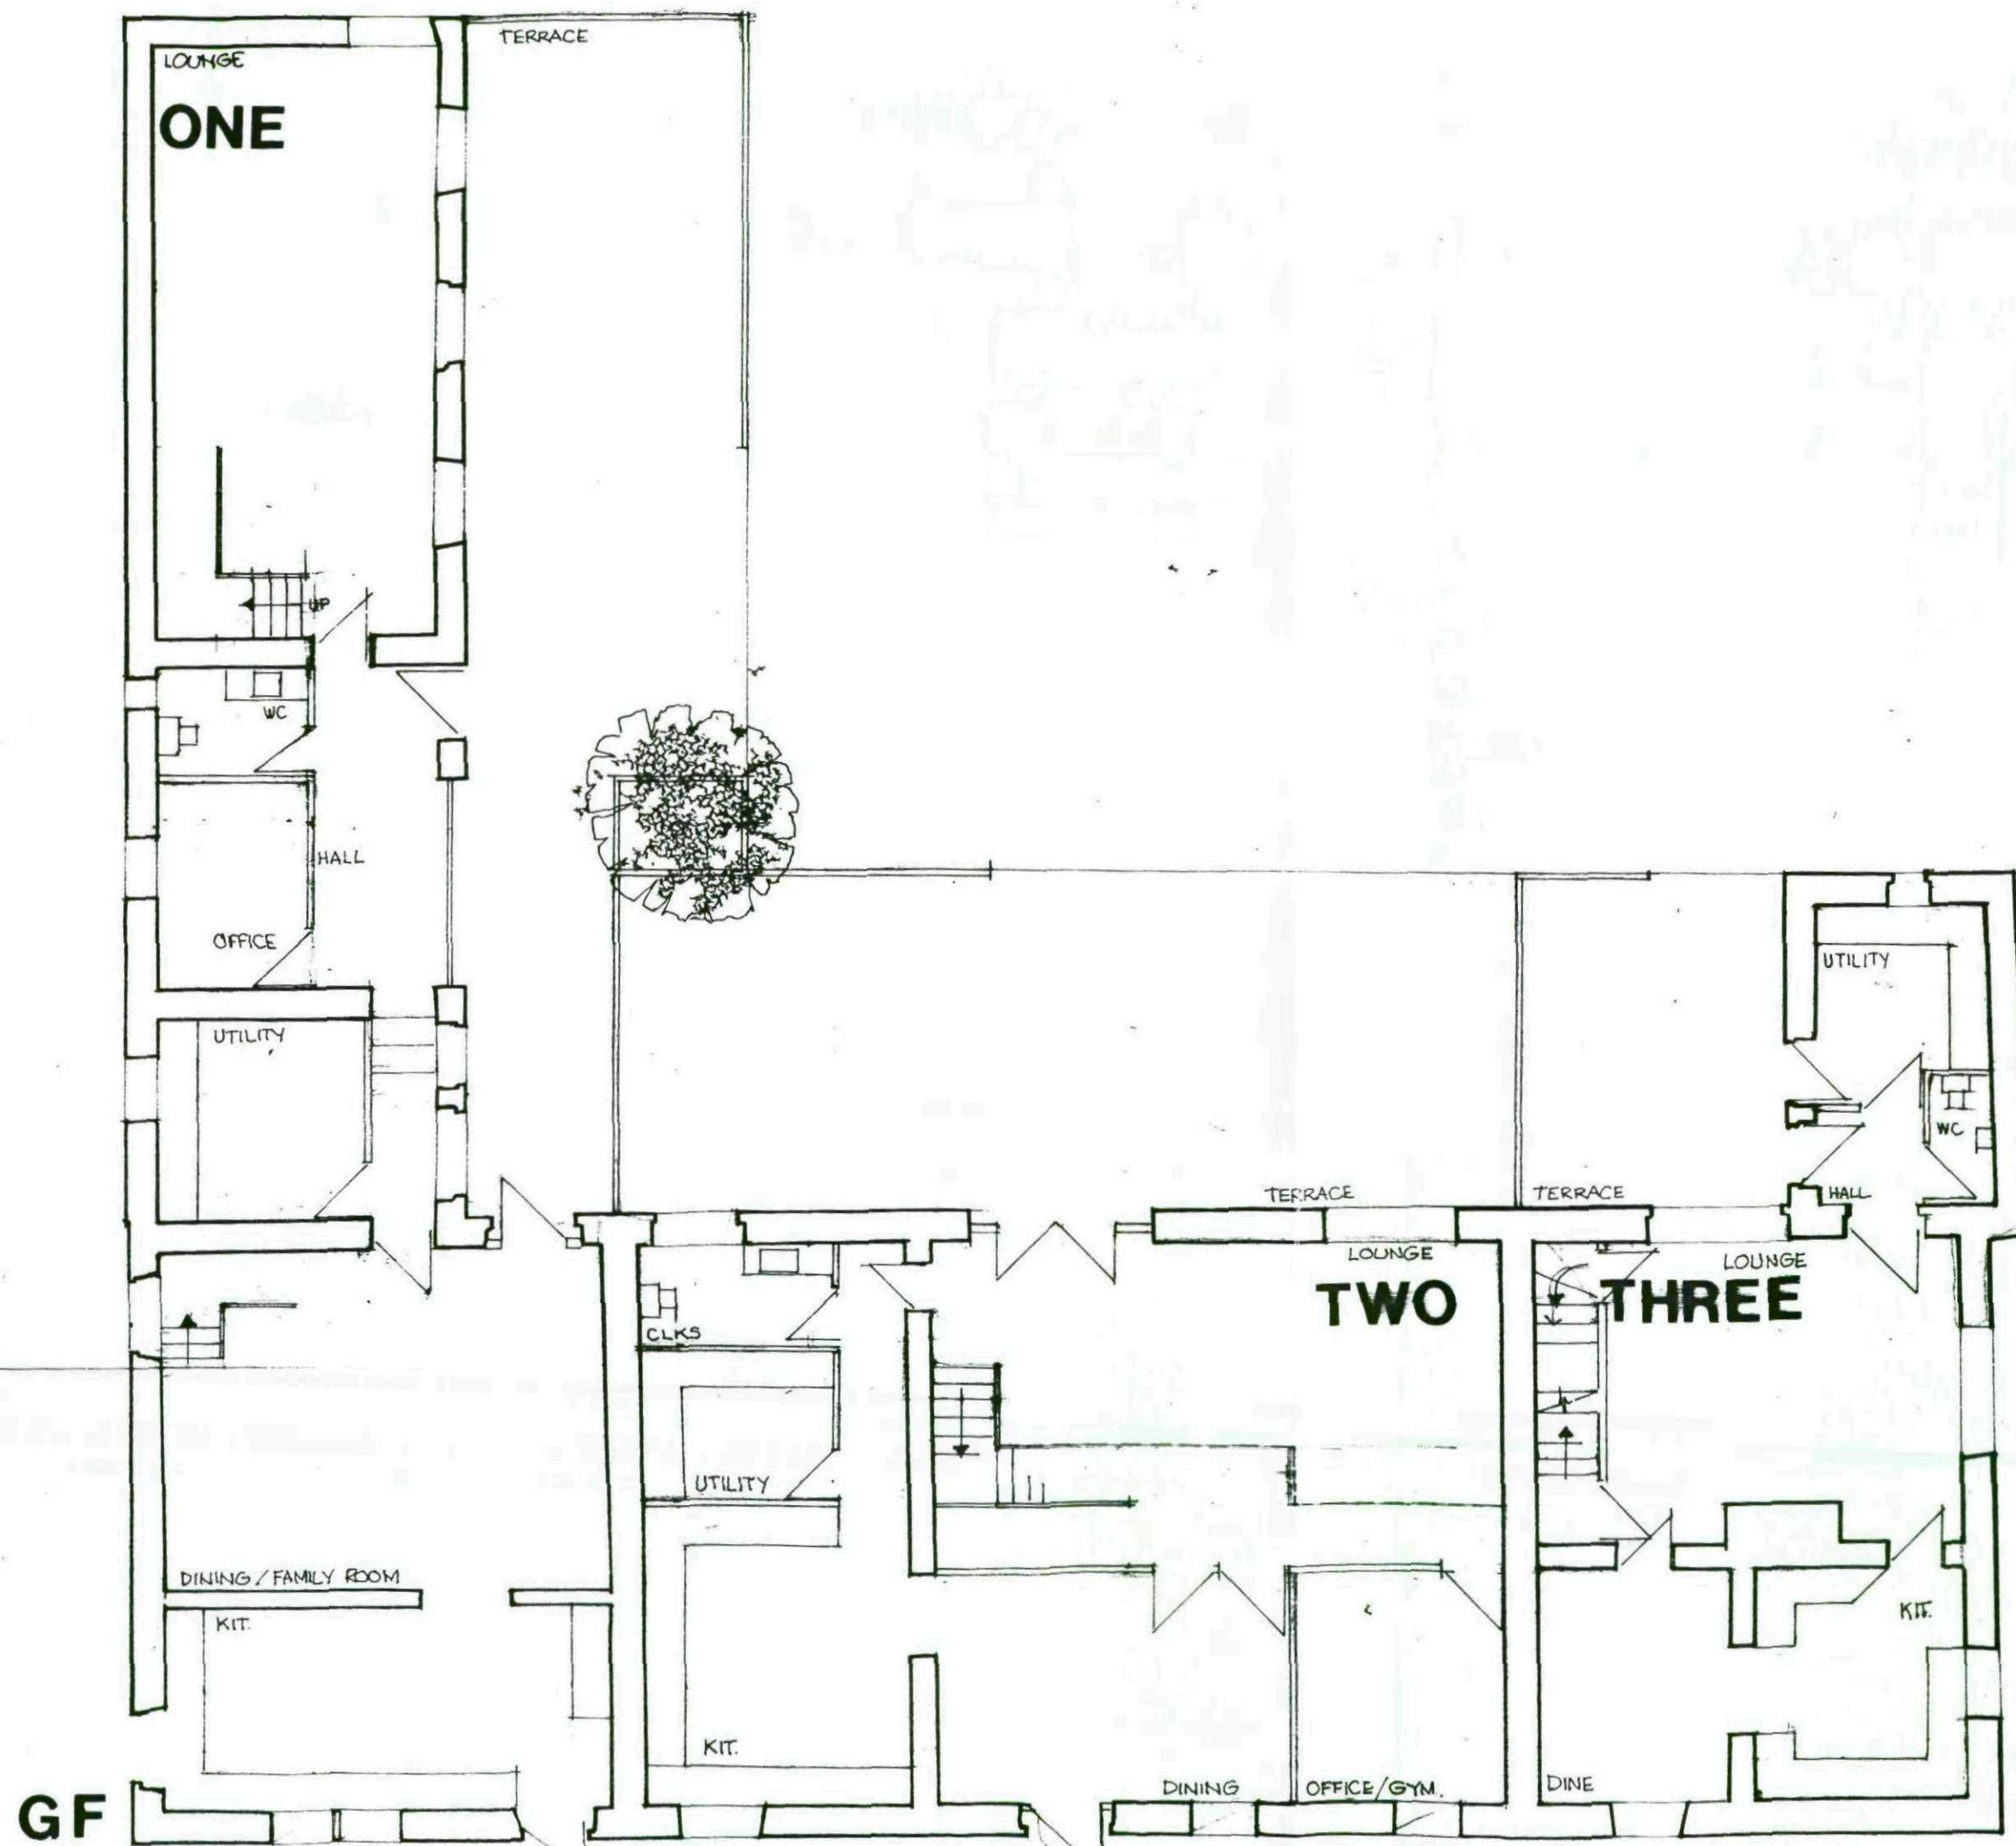


RESIDENTIAL DEVELOPMENT AT CROW EDGE
GROUND FLOOR PLAN
SCALE 1:100 11/10
DRG A1

MICHAEL A CLYNCH
Dip. Arch. Dip. T. P. A.R.I.B.A.
Architect & Town Planner
14 Huddersfield Road, Ingbirchworth
Sheffield S36 7GF Tel: 01226 751 301

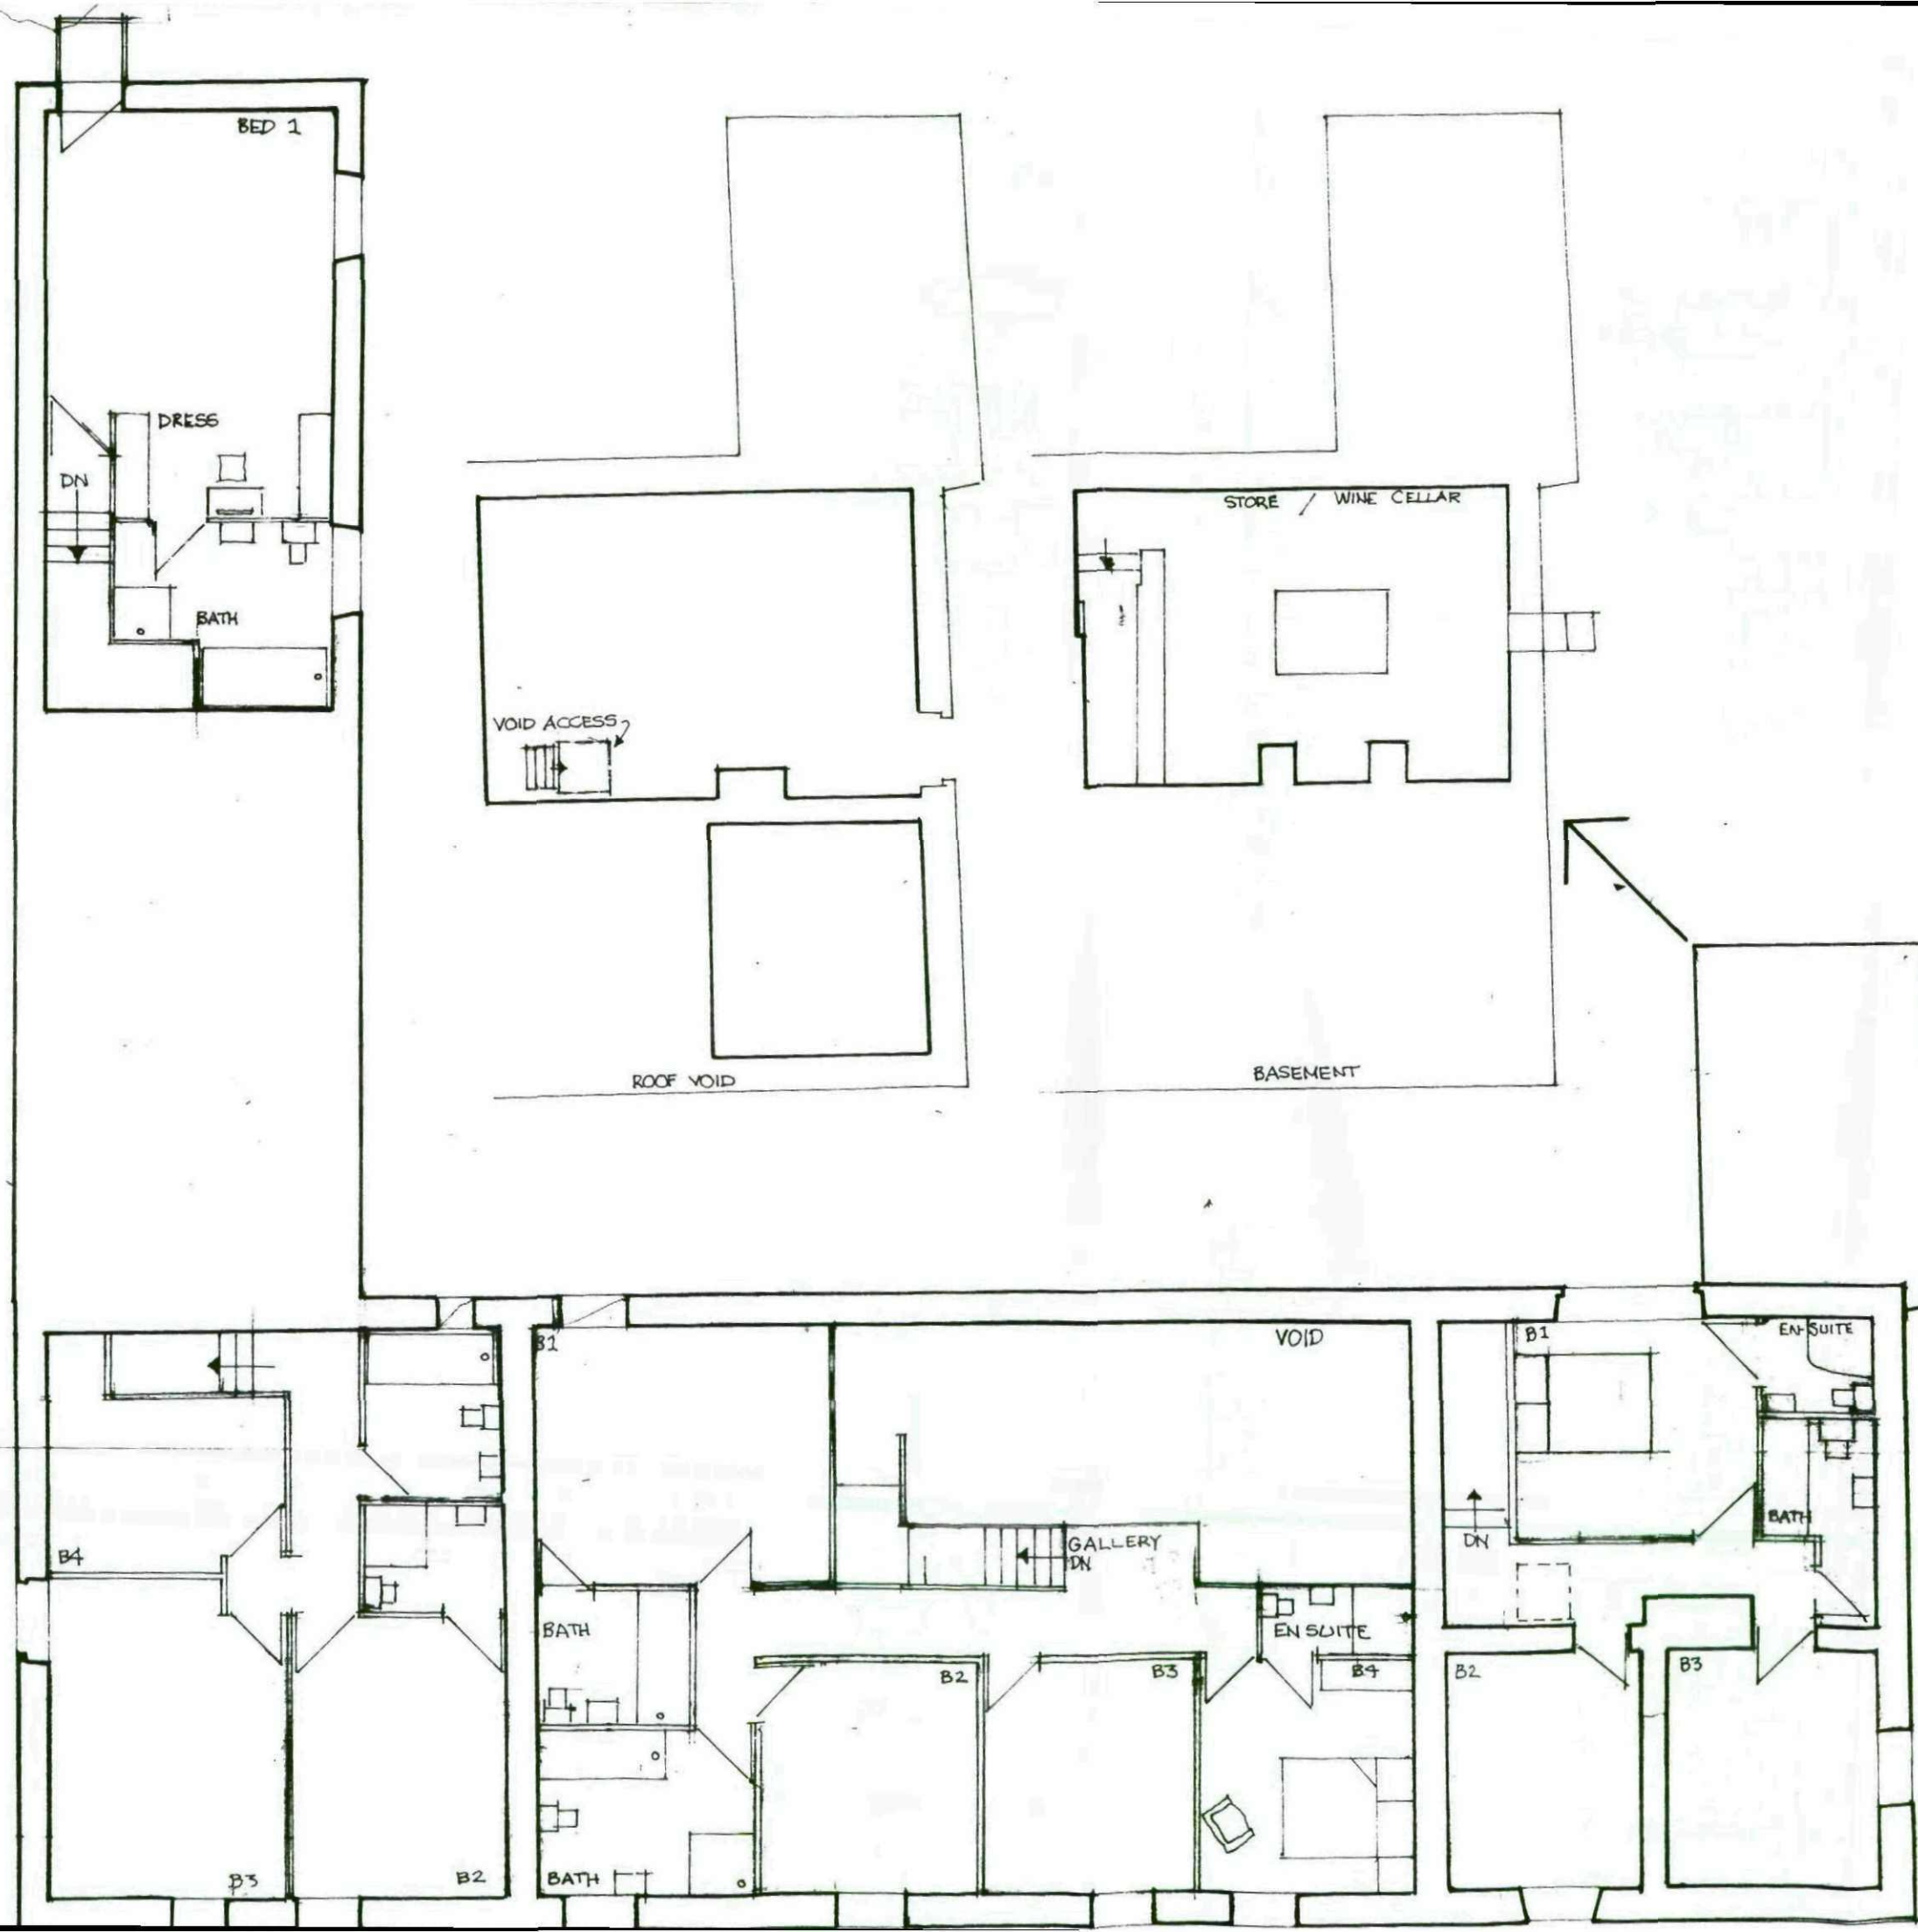


RESIDENTIAL DEVELOPMENT AT CROW EDGE
 FIRST FLOOR PLAN
 SCALE 1:100
 11/10
 DRG A2

MICHAEL A CLYNCE
 Dip. Arch. Dip. T. P. A.R.I.B.A.
 Architect & Town Planner
 14 Huddersfield Road, Inghirchwa
 Sheffield S26 7GF Tel: 0114 25 7000

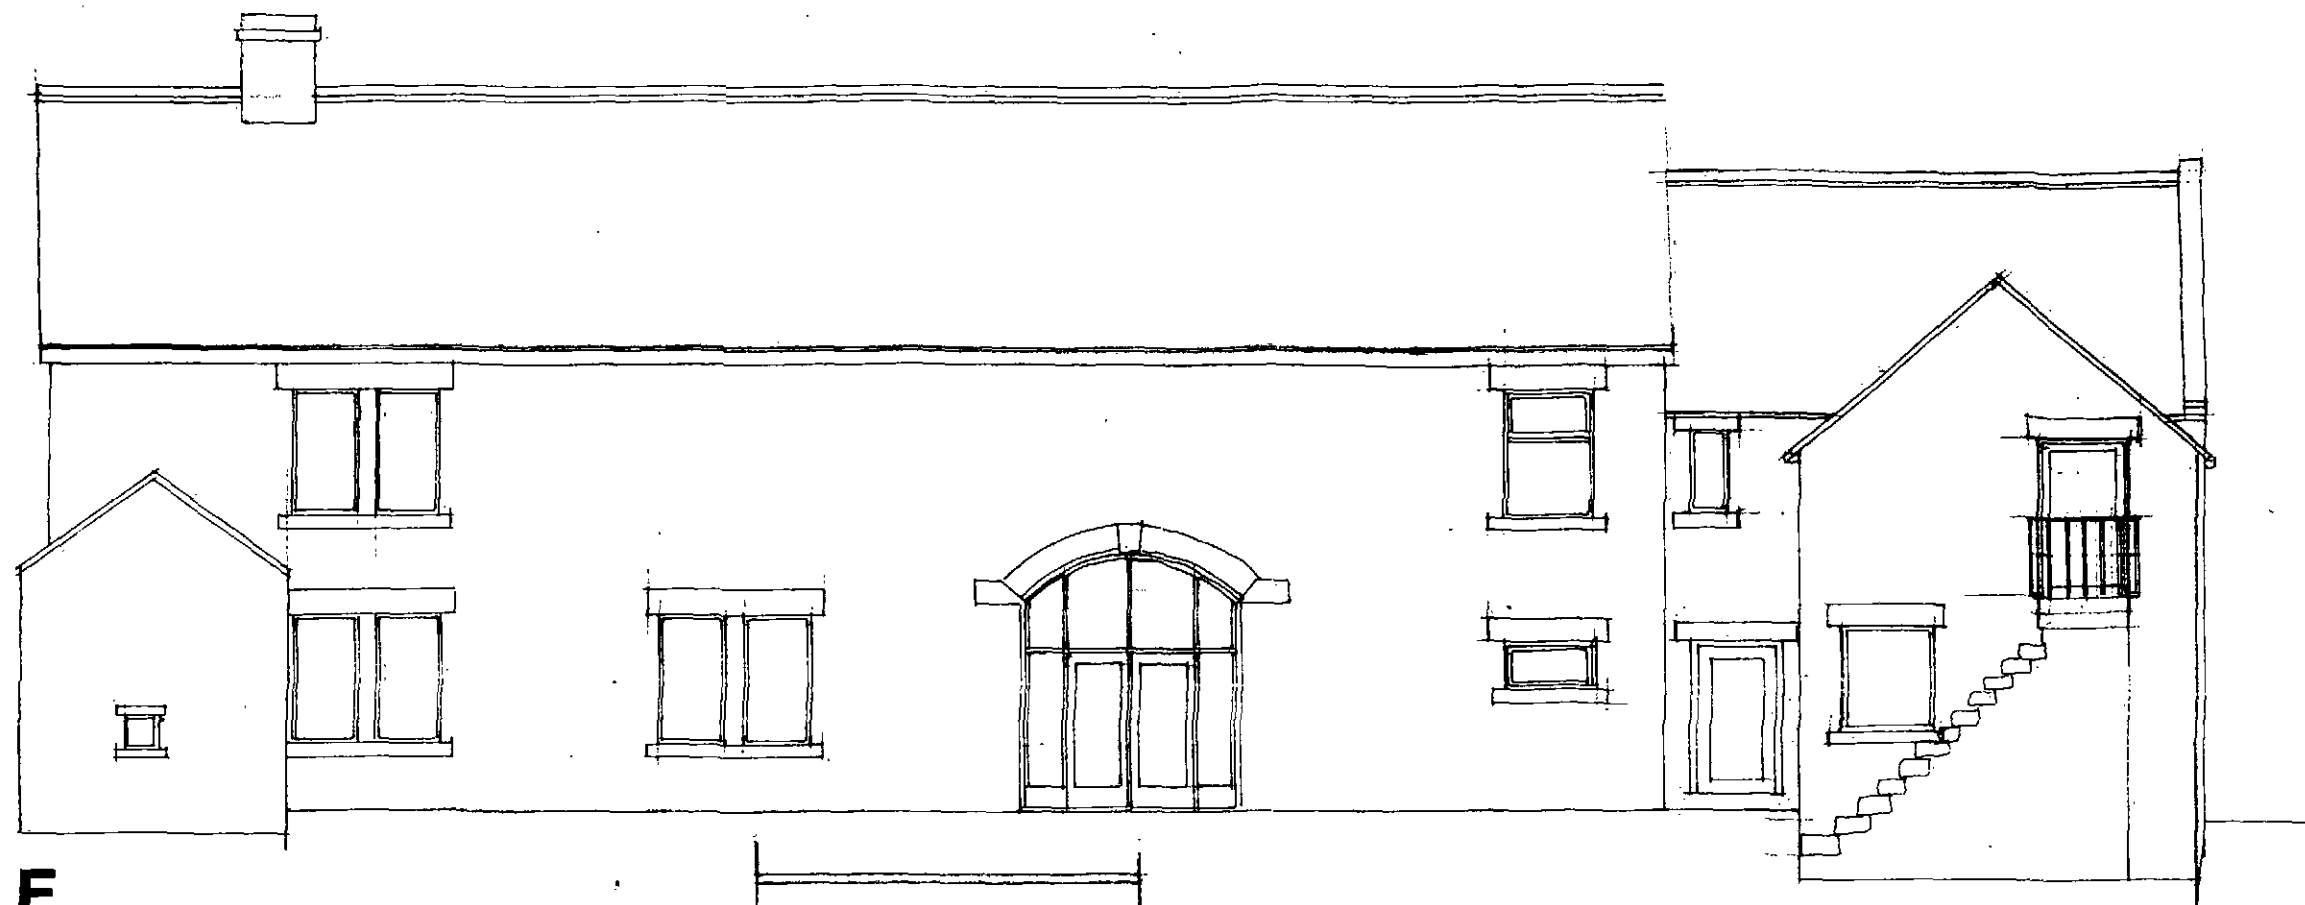

E

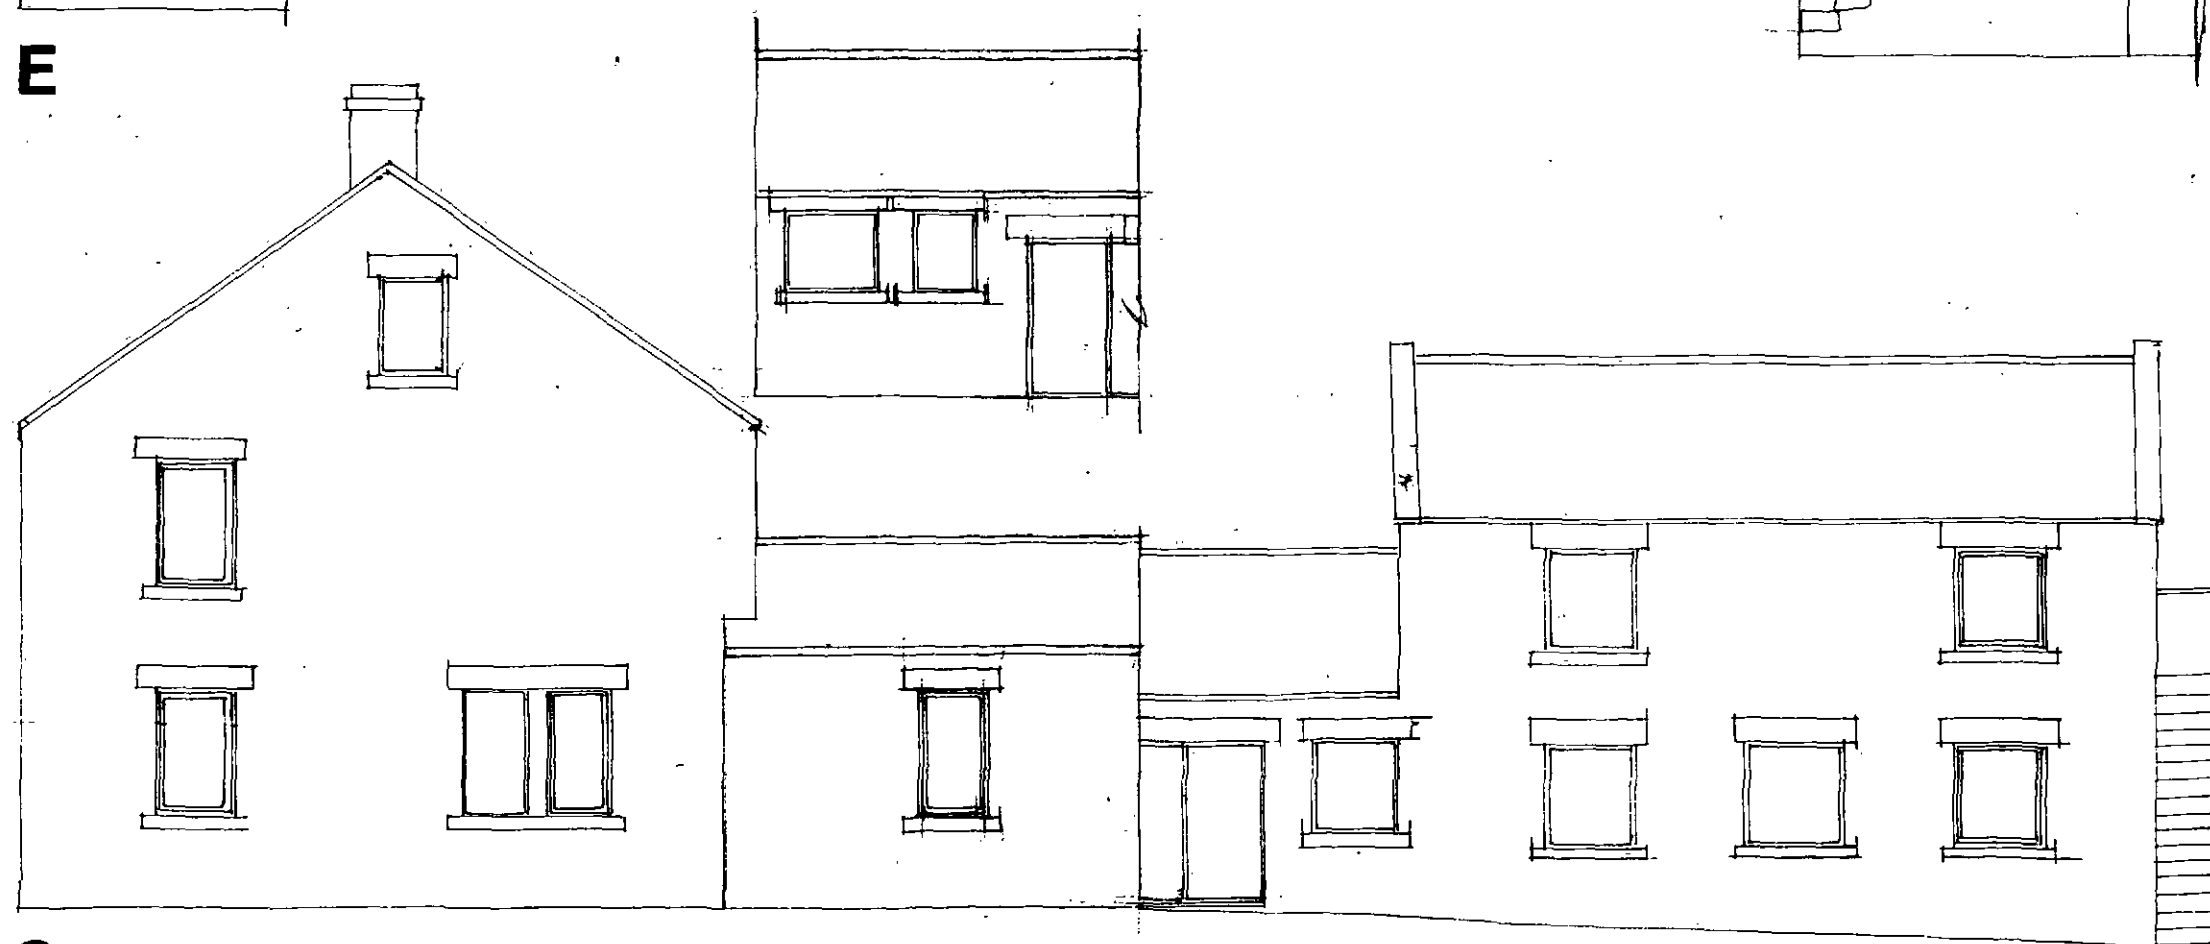

S

RESIDENTIAL DEVELOPMENT AT CROW EDGE
ELEVATIONS
SCALE 1:100


1/10

DRG A3

MICHAEL A CLYNCH
Dip. Arch. Dip. T. P. A.R.I.B.A.
Architect & Town Planner
14 Huddersfield Road, Ingbirchworth
Sheffield S26 7DF Tel. 01226 76031



N

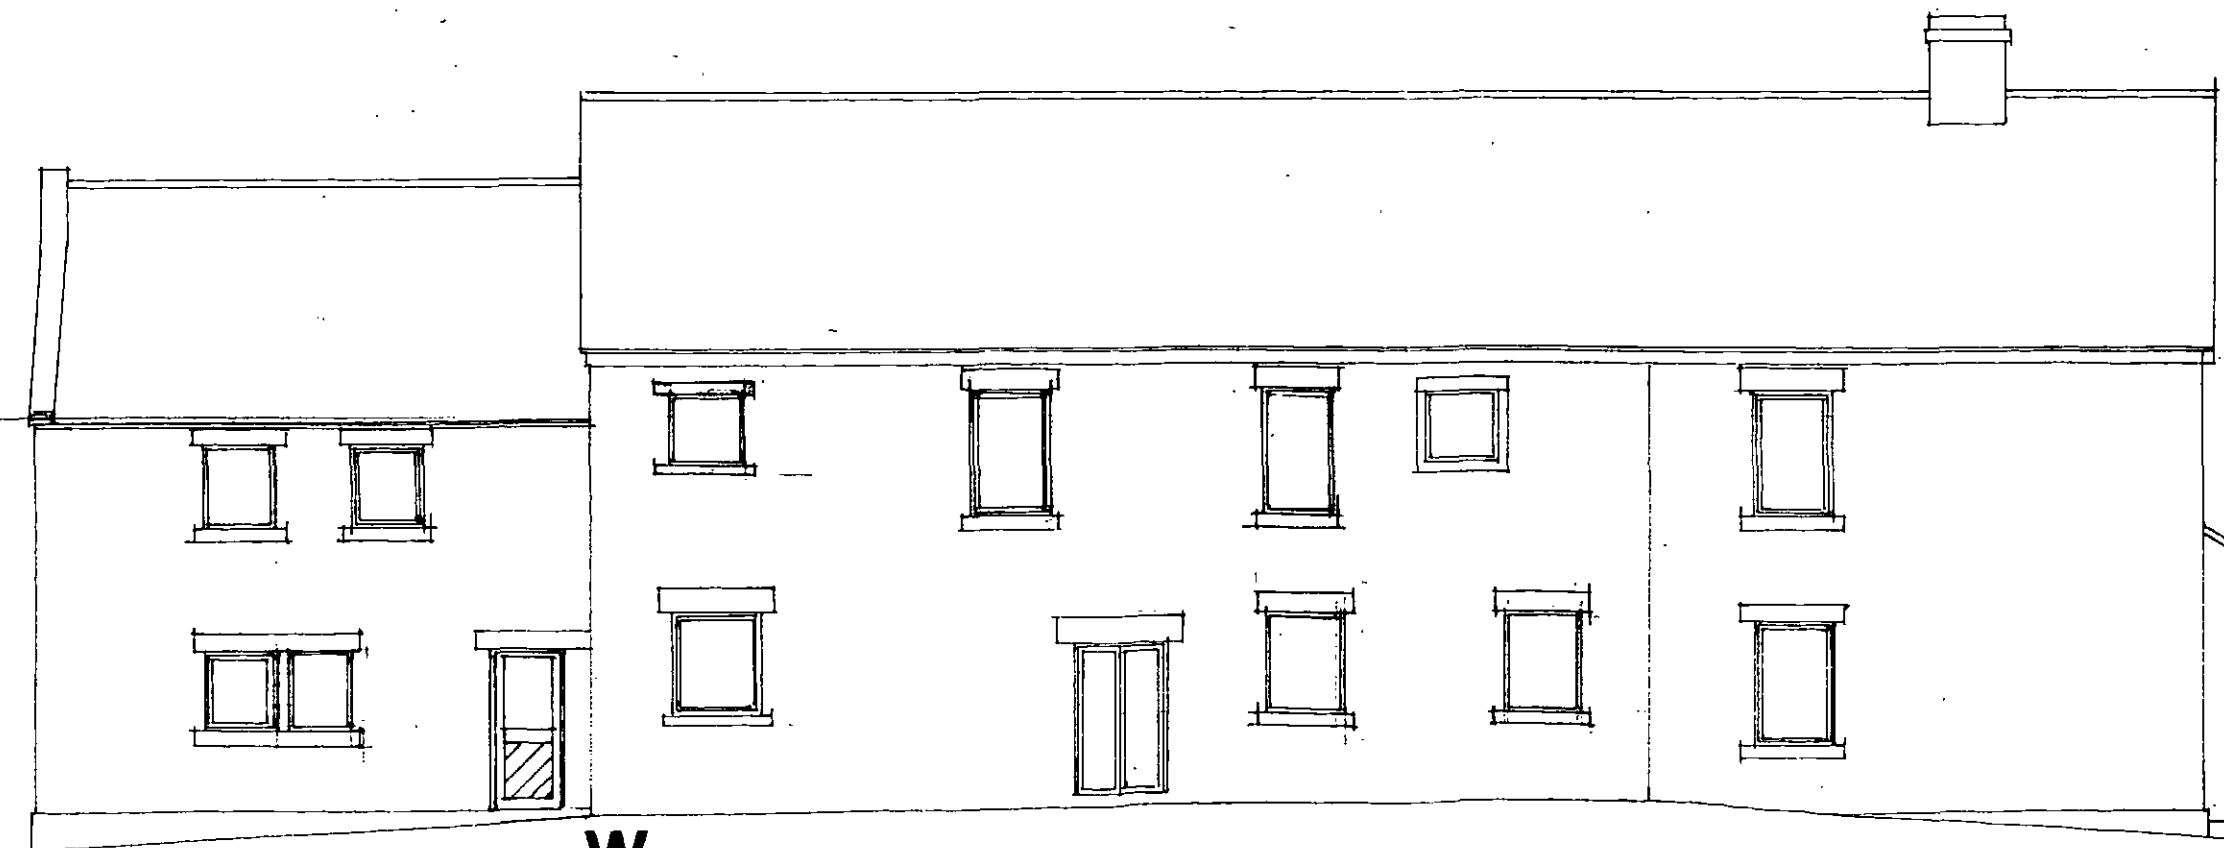

W

RESIDENTIAL DEVELOPMENT AT CROW EDGE
ELEVATIONS
SCALE 1:100

11/10

DRG A4

MICHAEL A CLYNCH
Dip. Arch. Dip. T. P. A.R.I.B.A.
Architect & Town Planner
14 Huddersfield Road, Ingbirchworth
Sheffield S36 7GF Tel: 01226 766 398