



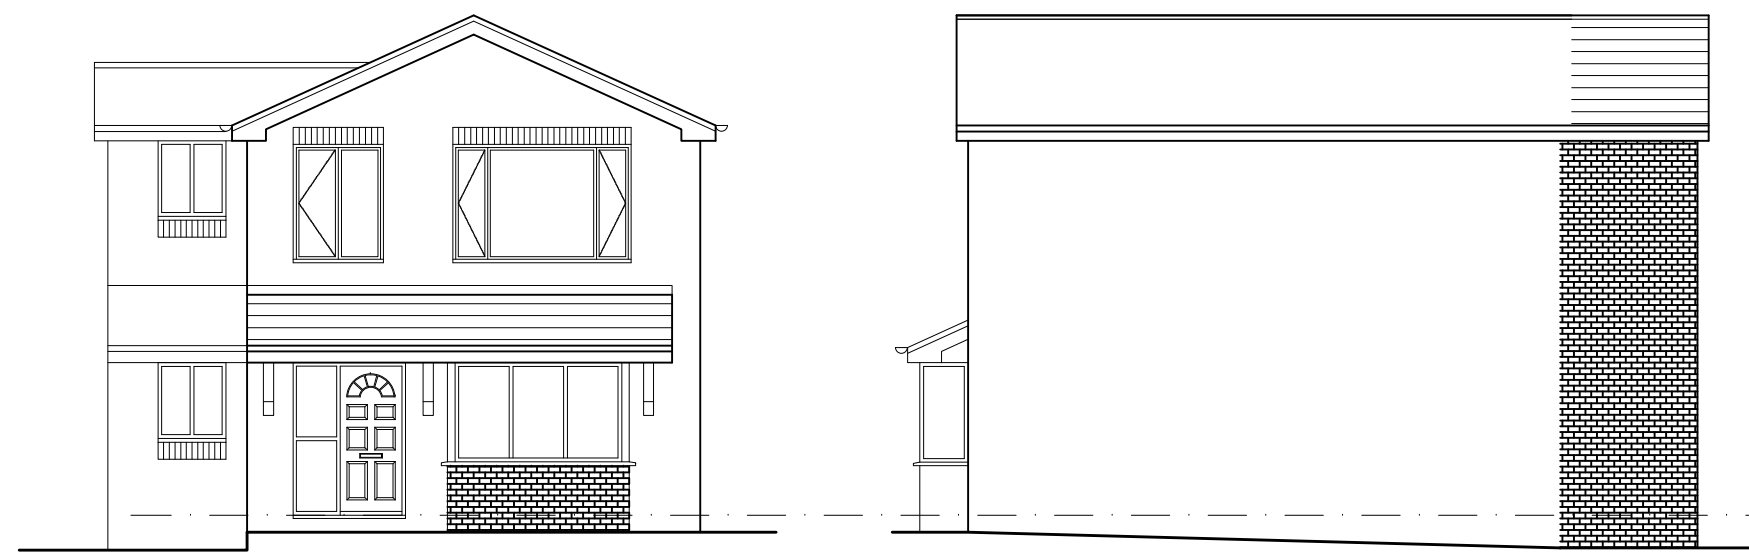

FRONT ELEVATION
AS PROPOSED

SIDE ELEVATION
AS PROPOSED

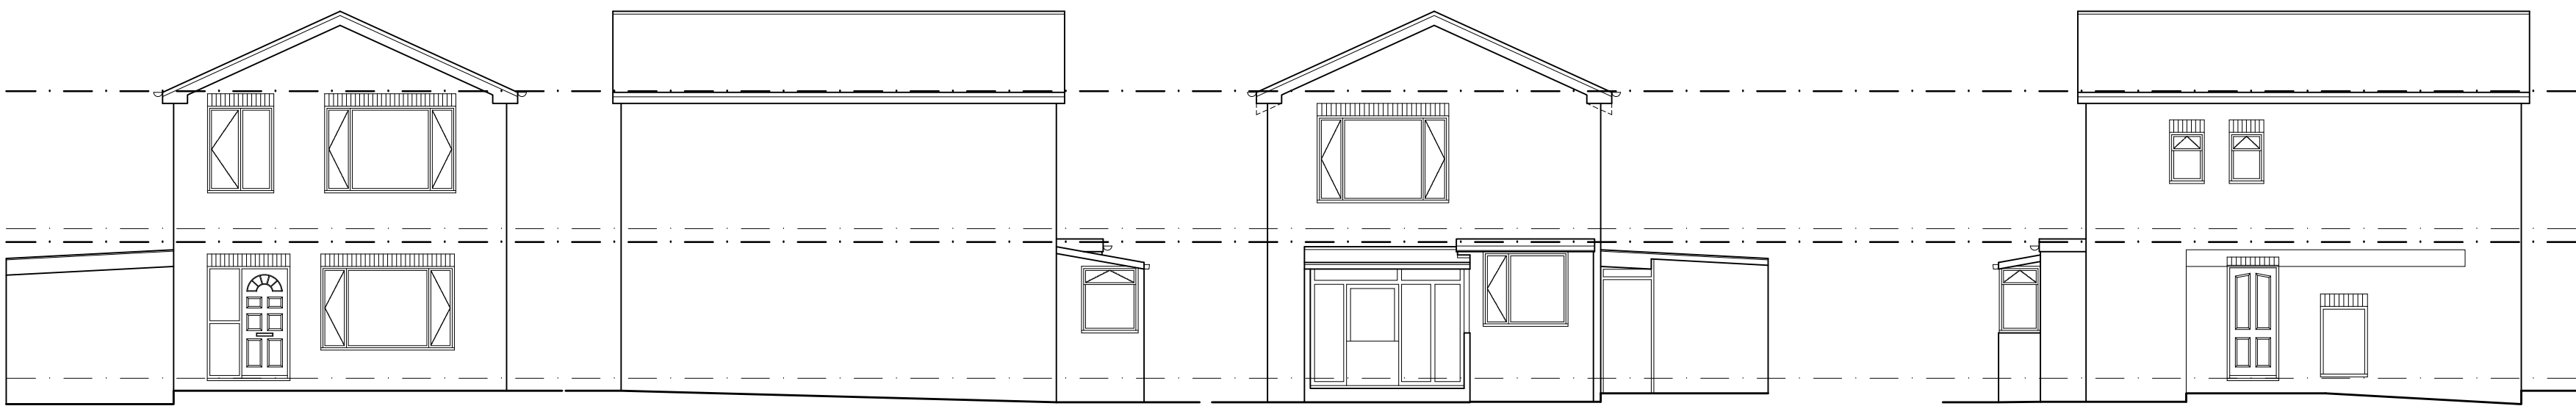


FRONT ELEVATION
AS EXISTING

SIDE ELEVATION
AS EXISTING


REAR ELEVATION
AS EXISTING

SIDE ELEVATION
AS EXISTING

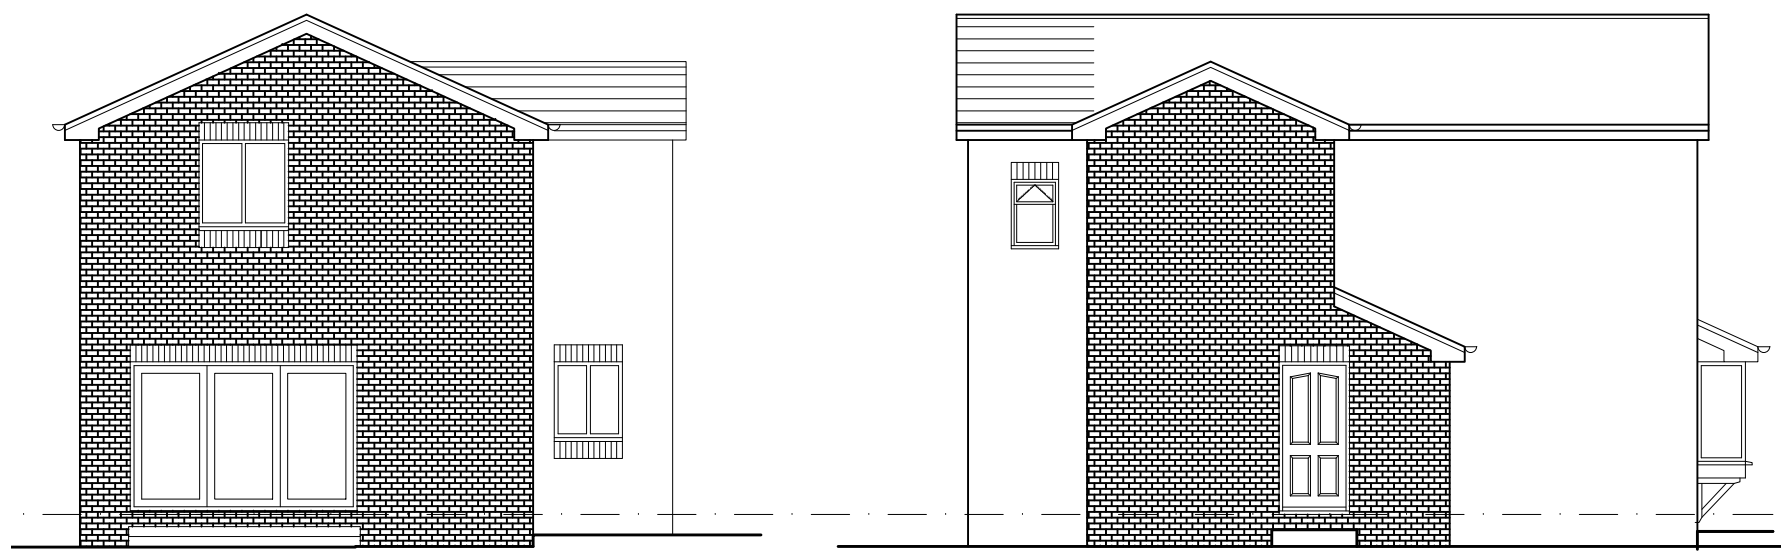


REAR ELEVATION
AS PROPOSED


SIDE ELEVATION
AS PROPOSED

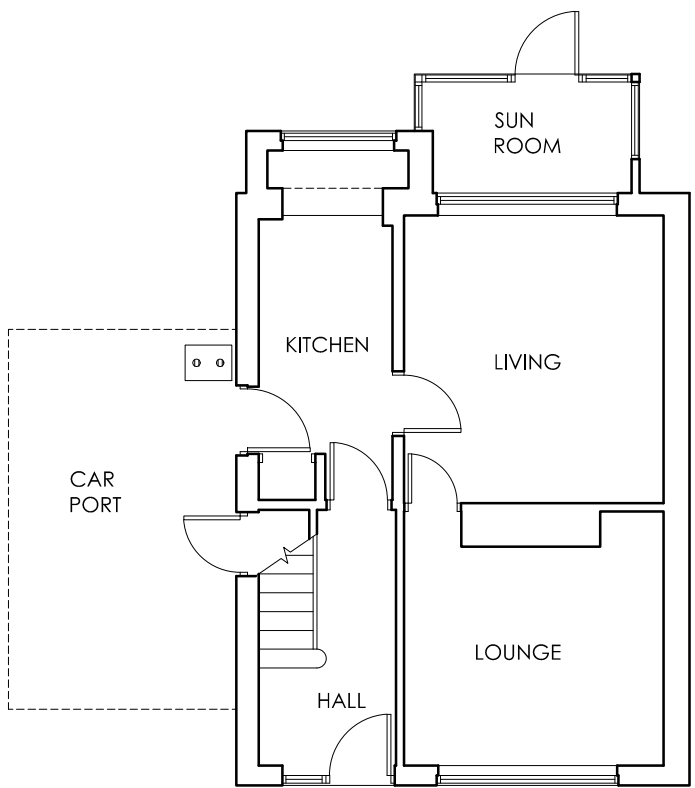


GROUND FLOOR PLAN
AS EXISTING

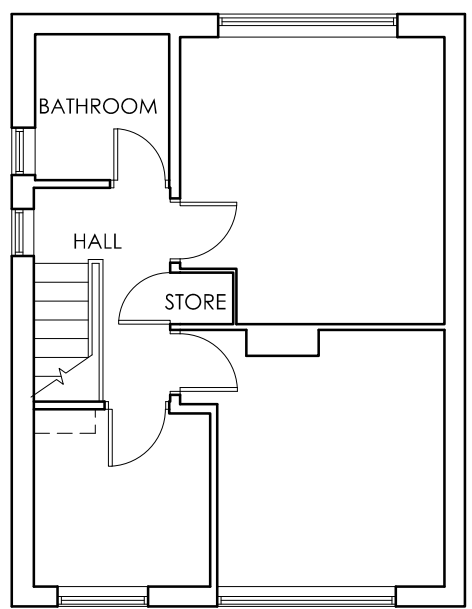



FIRST FLOOR PLAN
AS EXISTING

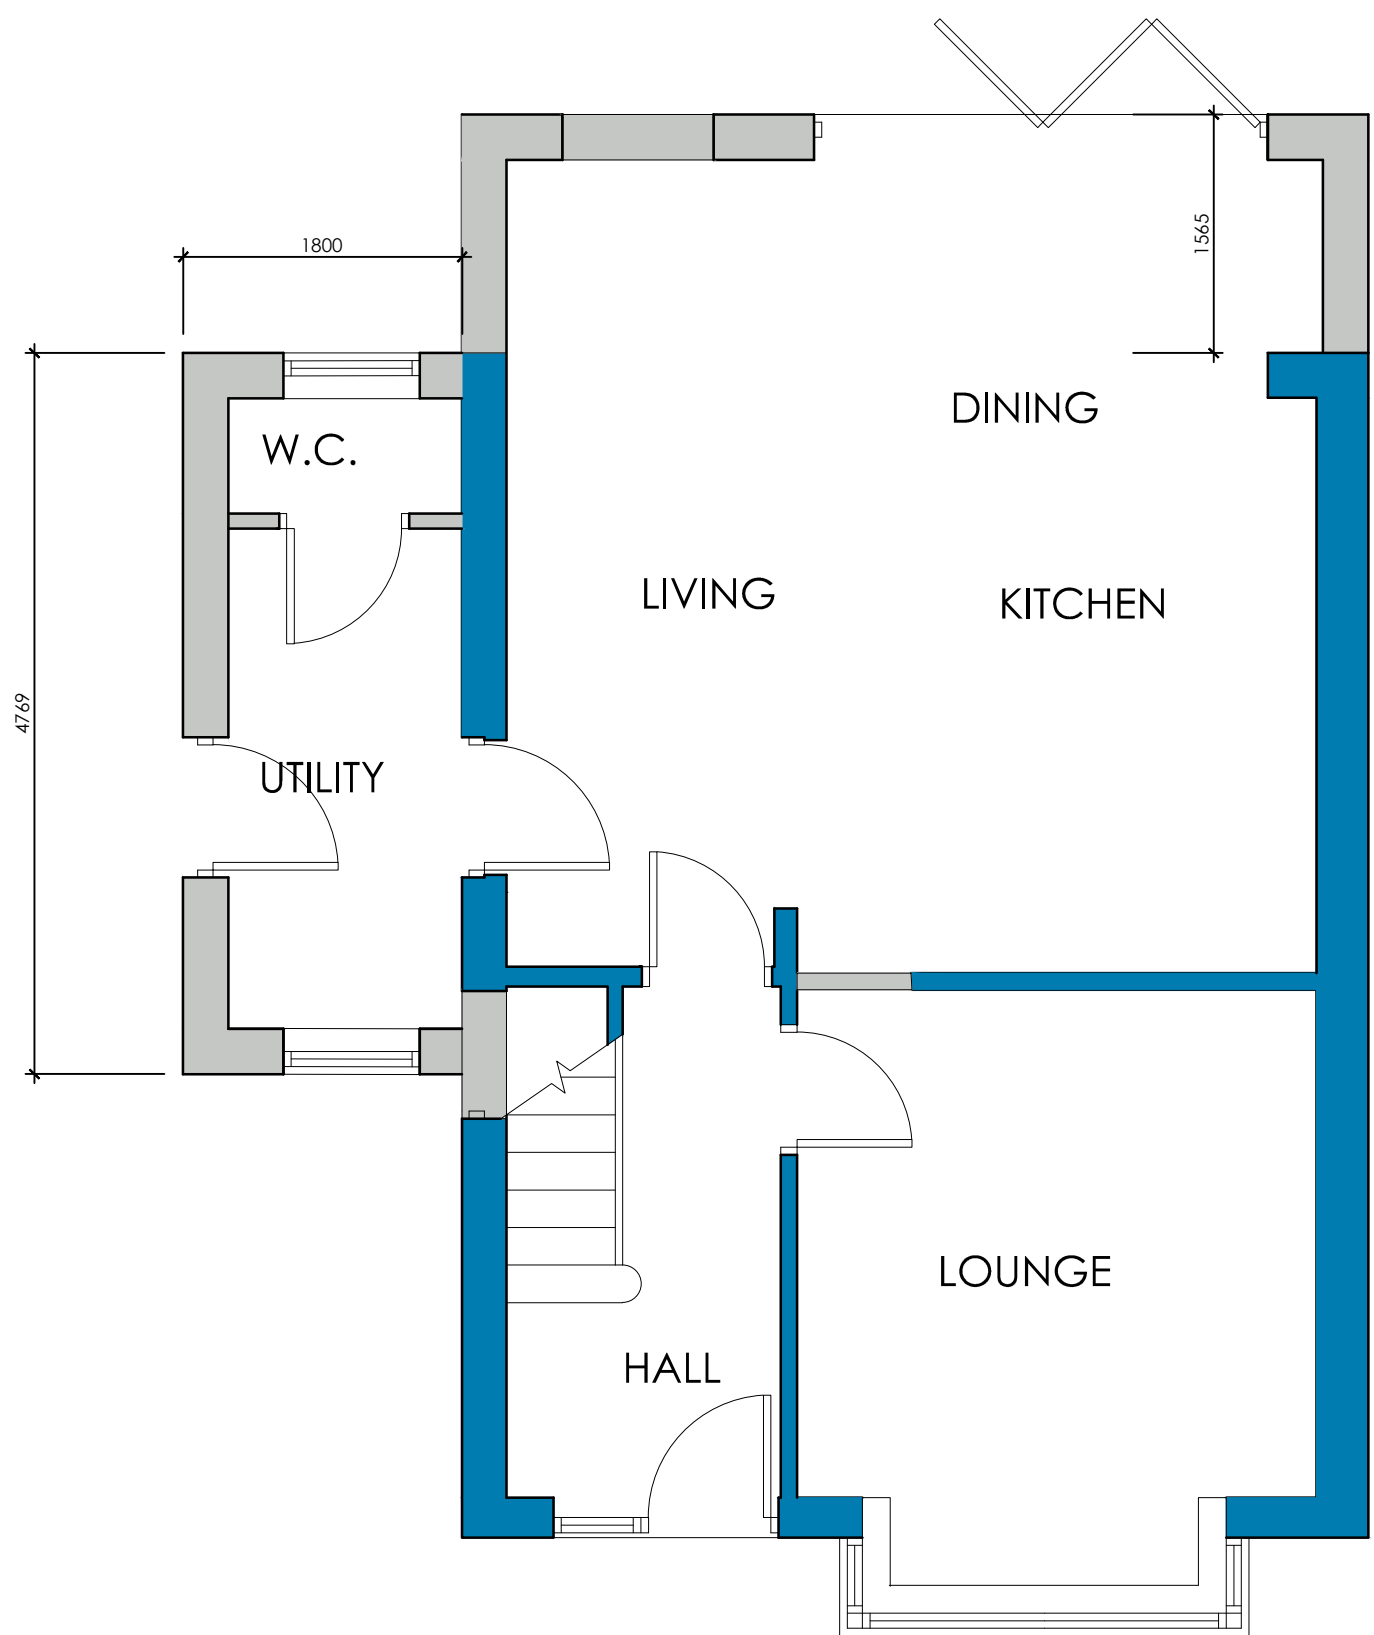


GROUND FLOOR PLAN
AS PROPOSED

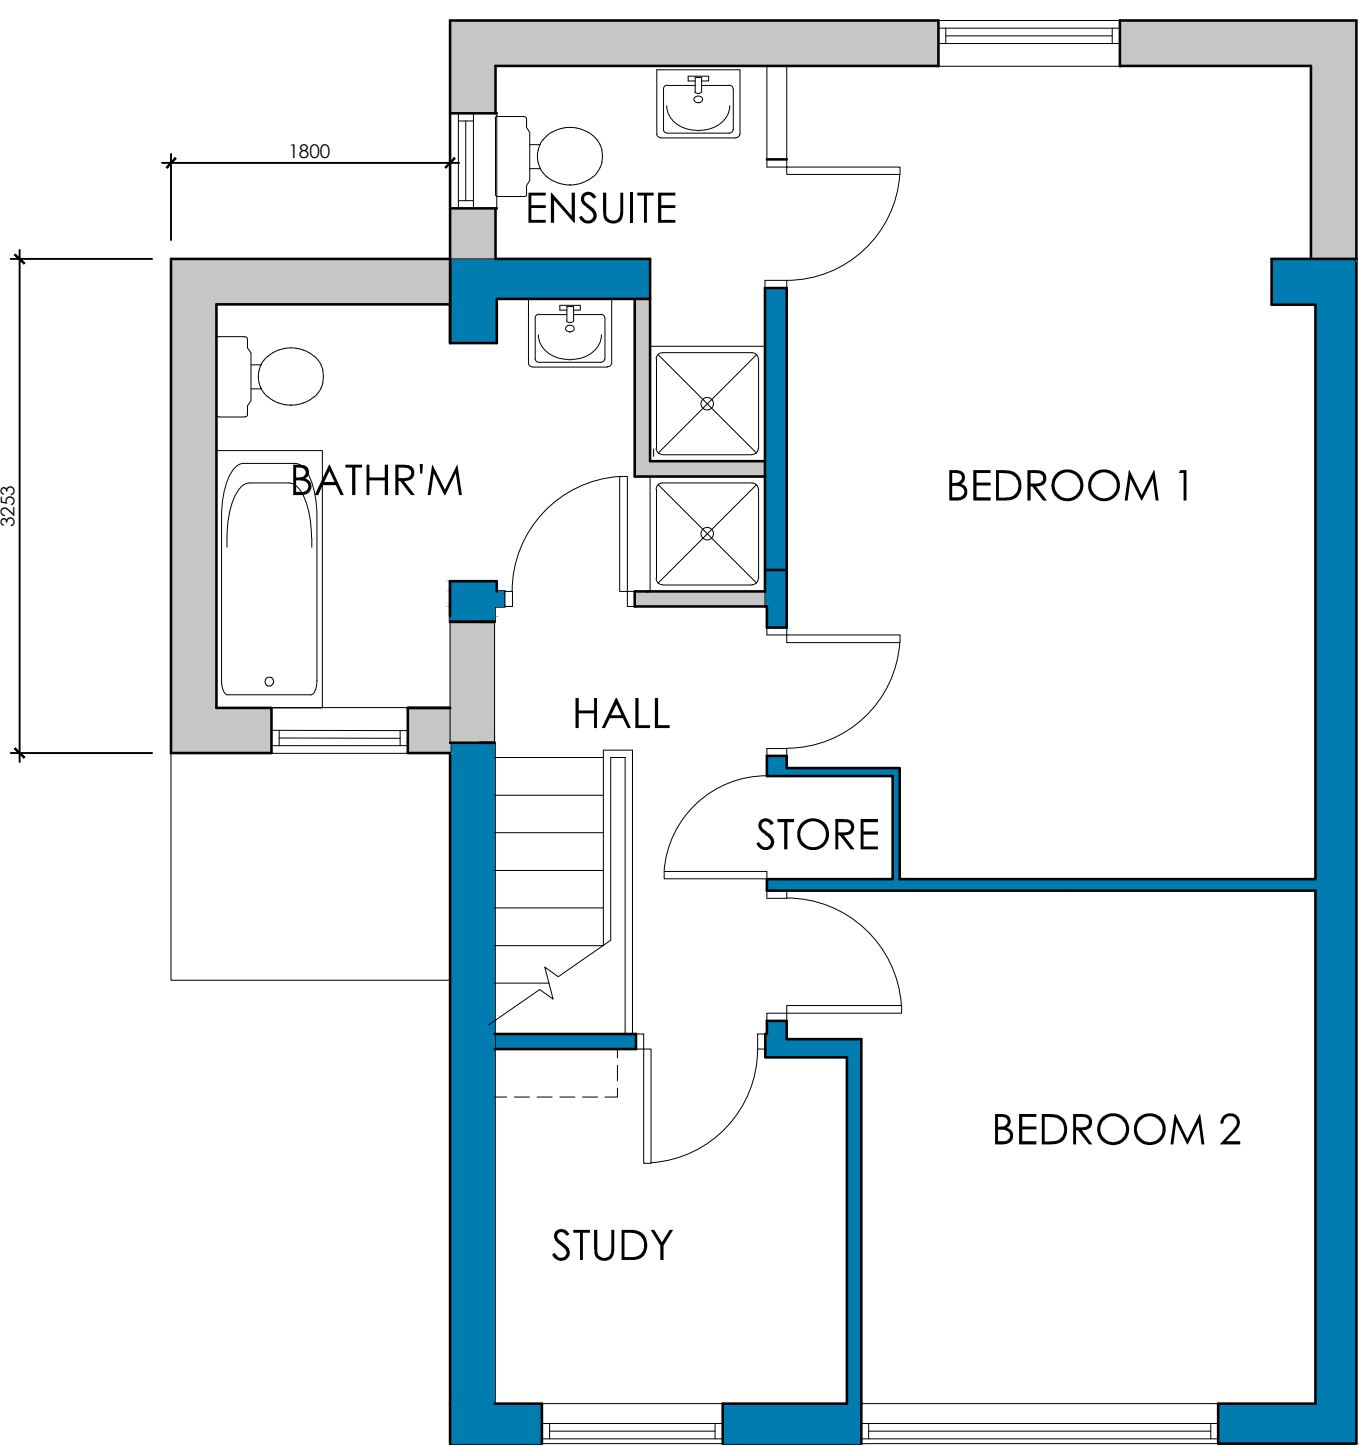

FIRST FLOOR PLAN
AS PROPOSED

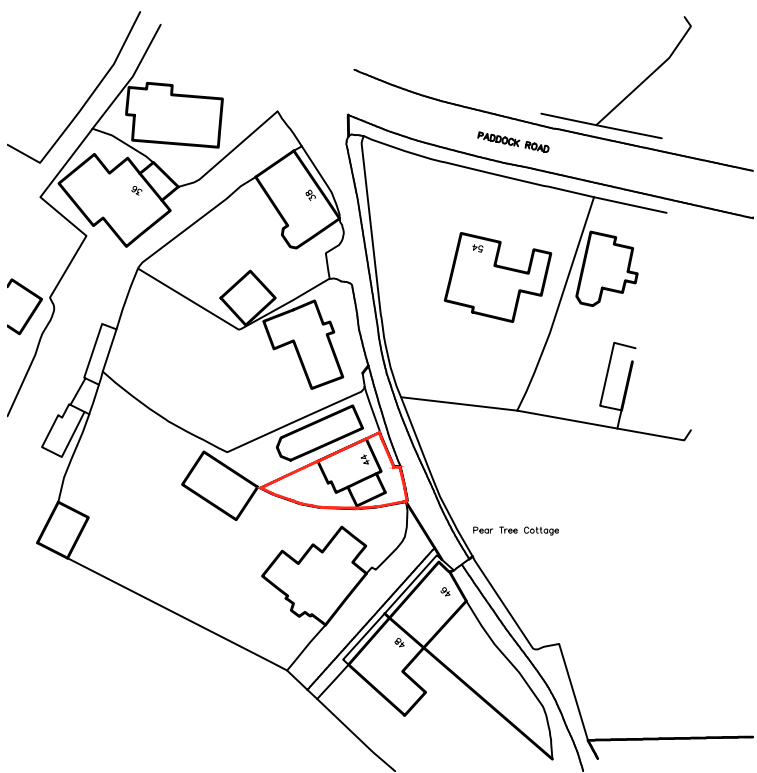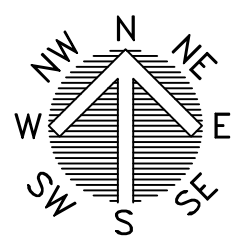

LOCATION PLAN
SCALE 1:1250

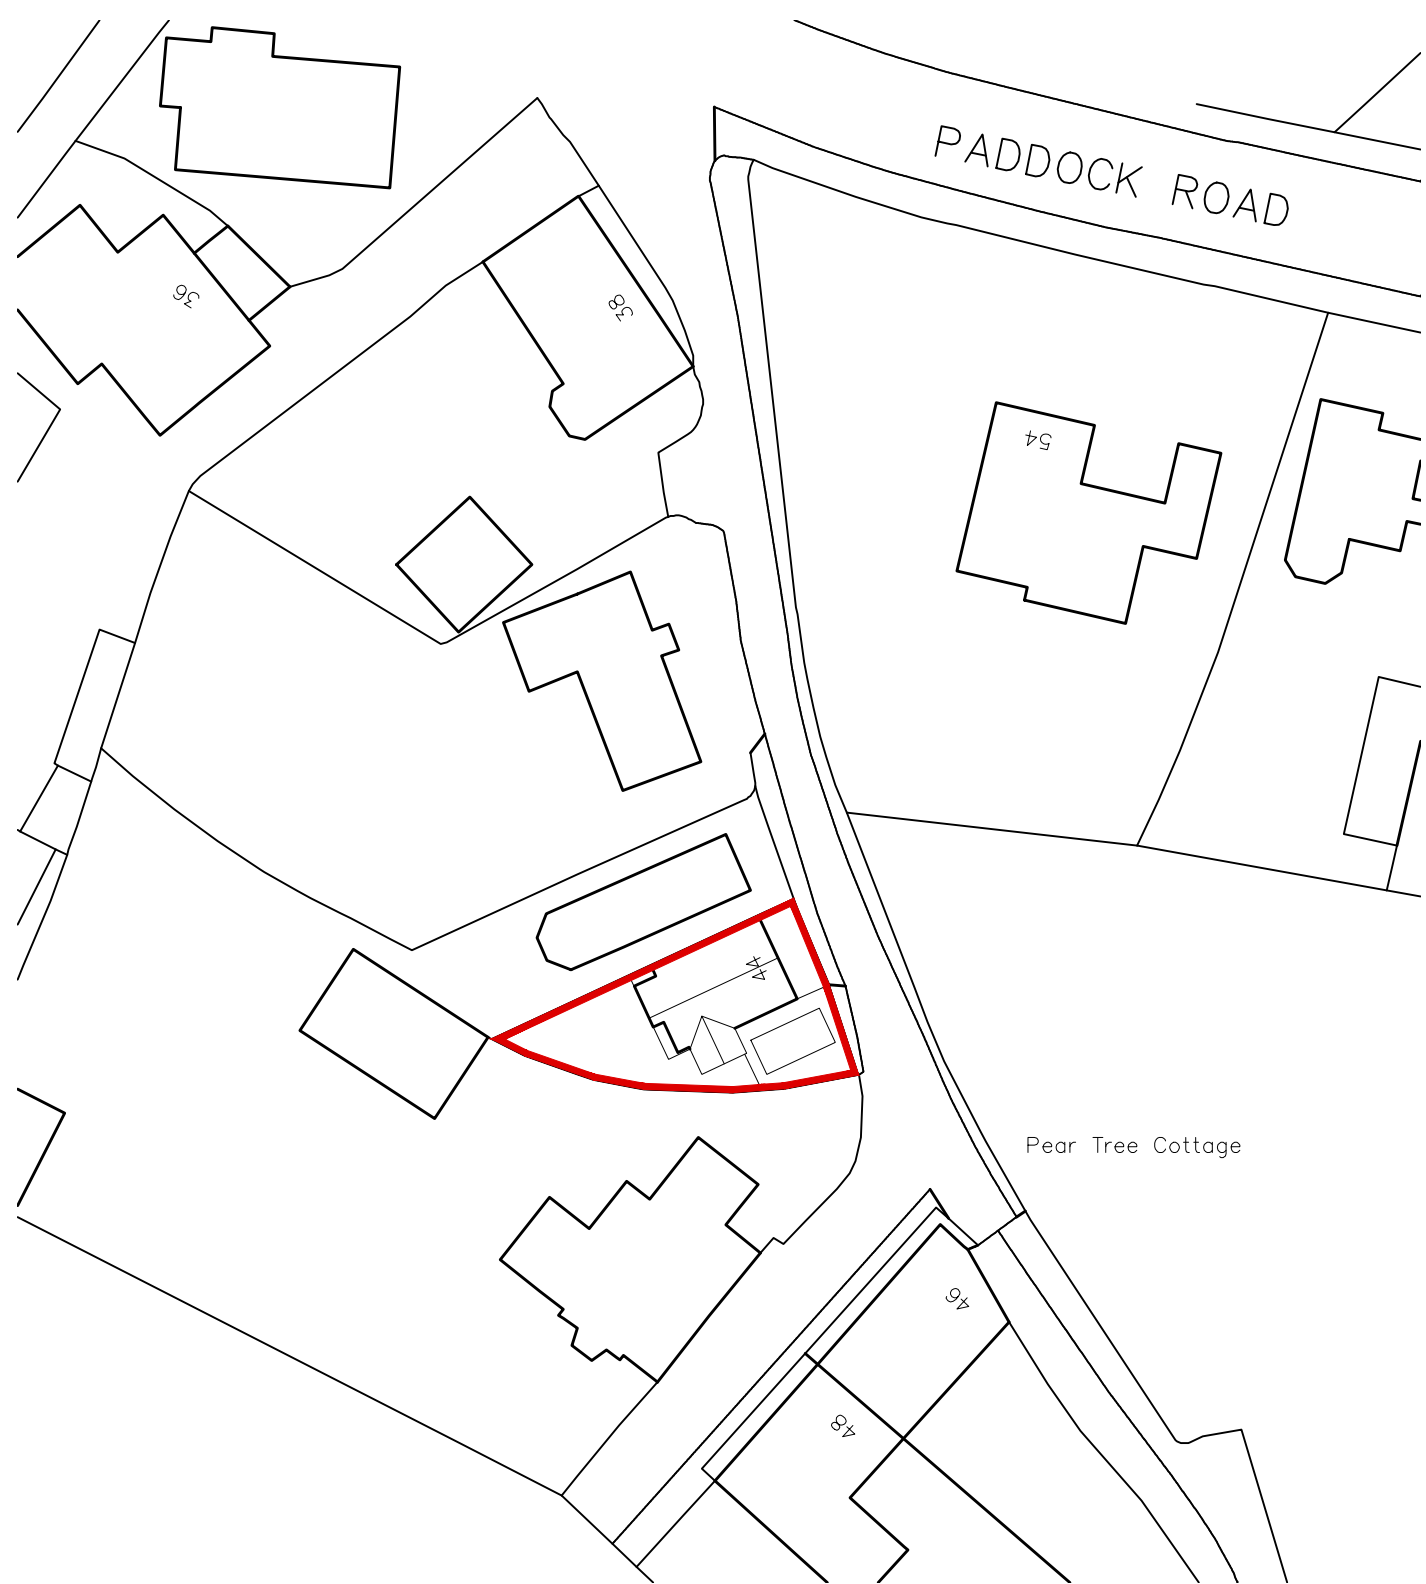

BLOCK PLAN
SCALE 1:500



OFFICE ONE,
34 VICTORIA ROAD,
BARNLEY,
S70 2BU

Phone: 01226 208482

Email: info@whiteaguspартnership.co.uk
Web: www.whiteaguspартnership.co.uk

ARCHITECTURAL SERVICES

Project:
PROPOSED EXTENSION AT
44 PADDOCK ROAD, STAINCROSS
BARNLEY, S75 6LE

Client:
MR MARK MARTIN

Drawing
Title:
PLANS AND ELEVATIONS

Date:
NOVEMBER 2020
Ref. 20-131
Scale:
1:50 & 1:100 @ A1
Dwg. No. 01
Rev. C

Date	Suffix	Description	Date	Suffix	Description
17-12-20	A	REVISED TO CLIENTS REQUIREMENTS			
21-12-20	B	UTILITY DOOR REPOSITIONED			
10-02-21	C	REAR ELEVATION REVISED			