


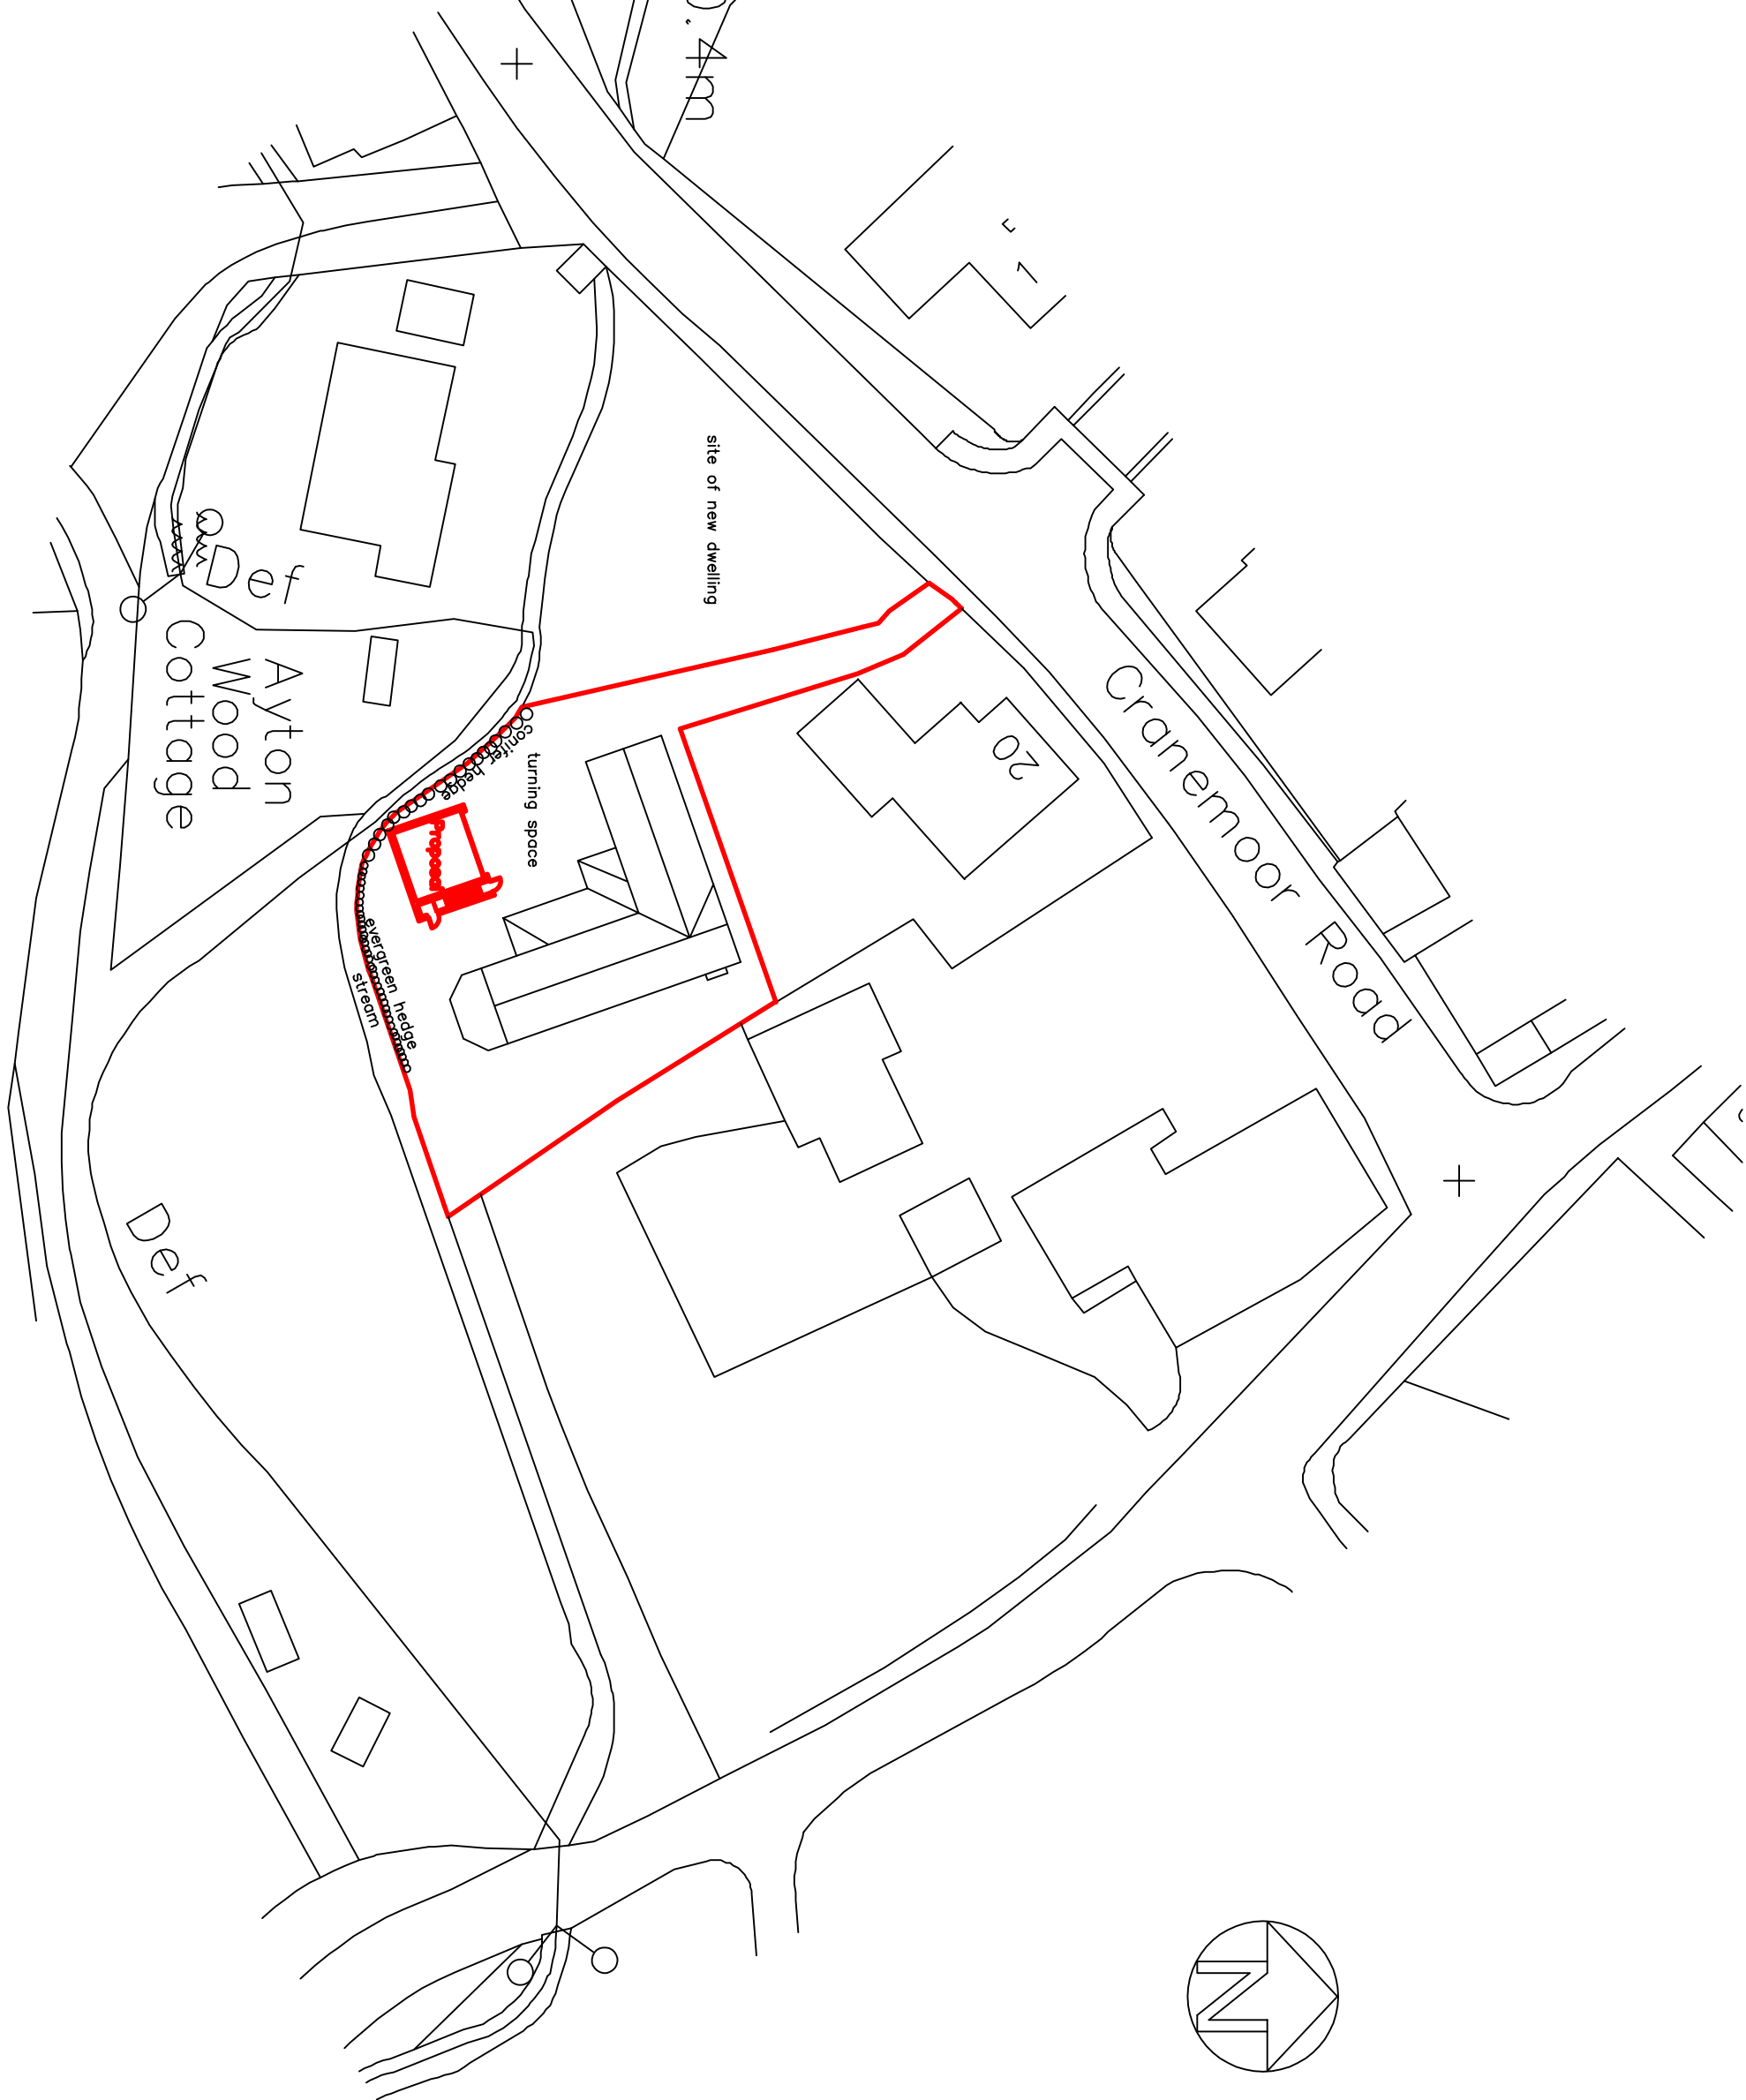

Rev.	Date	Description
------	------	-------------

All measurements to be checked on site and not scaled from this drawing



BRYAN J. FREWIN AND ASSOCIATES
Town Planning and Development Consultants

LAMPLUGH HOUSE
15 LAMPLUGH ROAD
BRIDLINGTON YO15 2JU
TEL 01262 605605 FAX 05601 129018

Job Title
**ASPLAND LODGE
CRANEMOOR ROAD
CRANEMOOR
NR. SHEFFIELD S35 7AT**

Drawing Title
**GARAGE AND HOBBY ROOM
SITE PLAN
- Planning**

Client **MRS. J. A. SIMPSON**

Scale	Drawn
1:500	BJF

Date
JUNE 2011

c. Bryan J. Frewin M.R.T.P.I.

Drg. No.	Rev.
----------	------

SIM/CRANE/GAR/1/2