


E-02 ▼

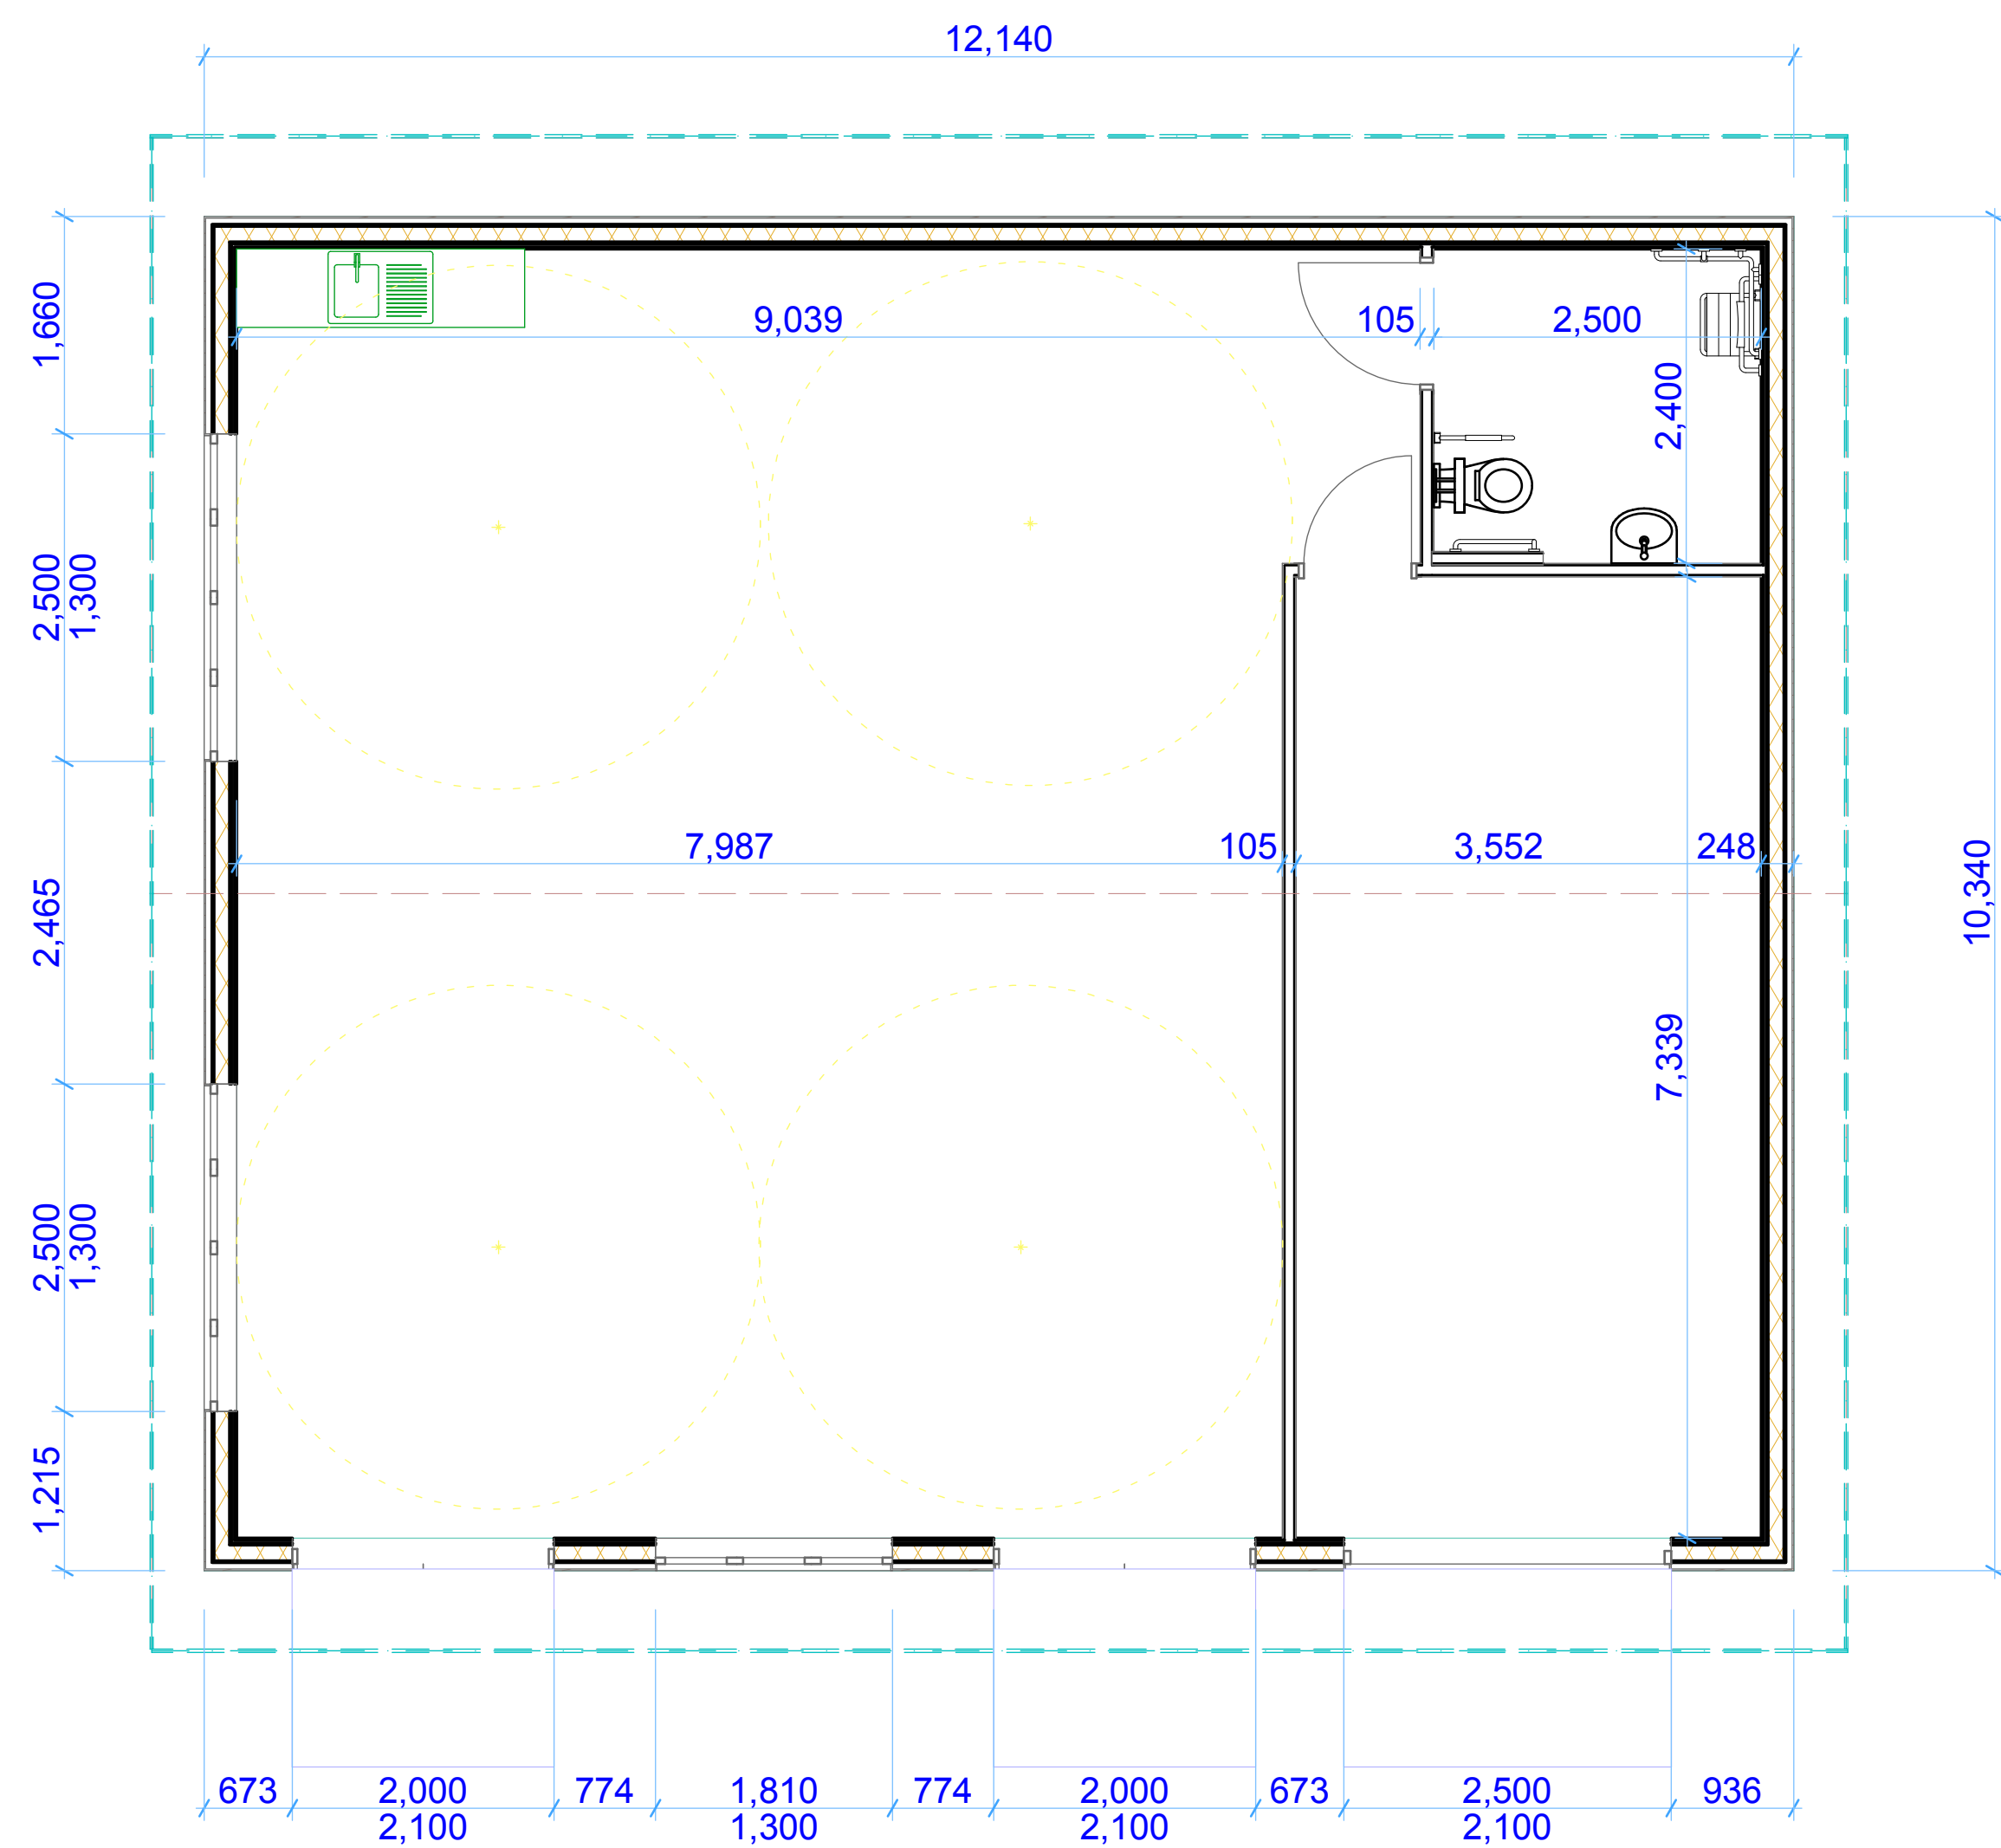

E-03

E-04

E-01 ▲

Rev	Date	Description
-----	------	-------------

Client
PENISTONE SCOUT GROUP

Project
NEW MEETING ROOM

Title
PROPOSED FLOOR PLAN

Scale 1:50 @ A1	Date 05/09/17	Stage 3
Job No 3159	Drawing No PSG 001	Rev -
Drawn PDS	Approved	

Do not scale the drawings. Only figured dimensions are to be worked to.