


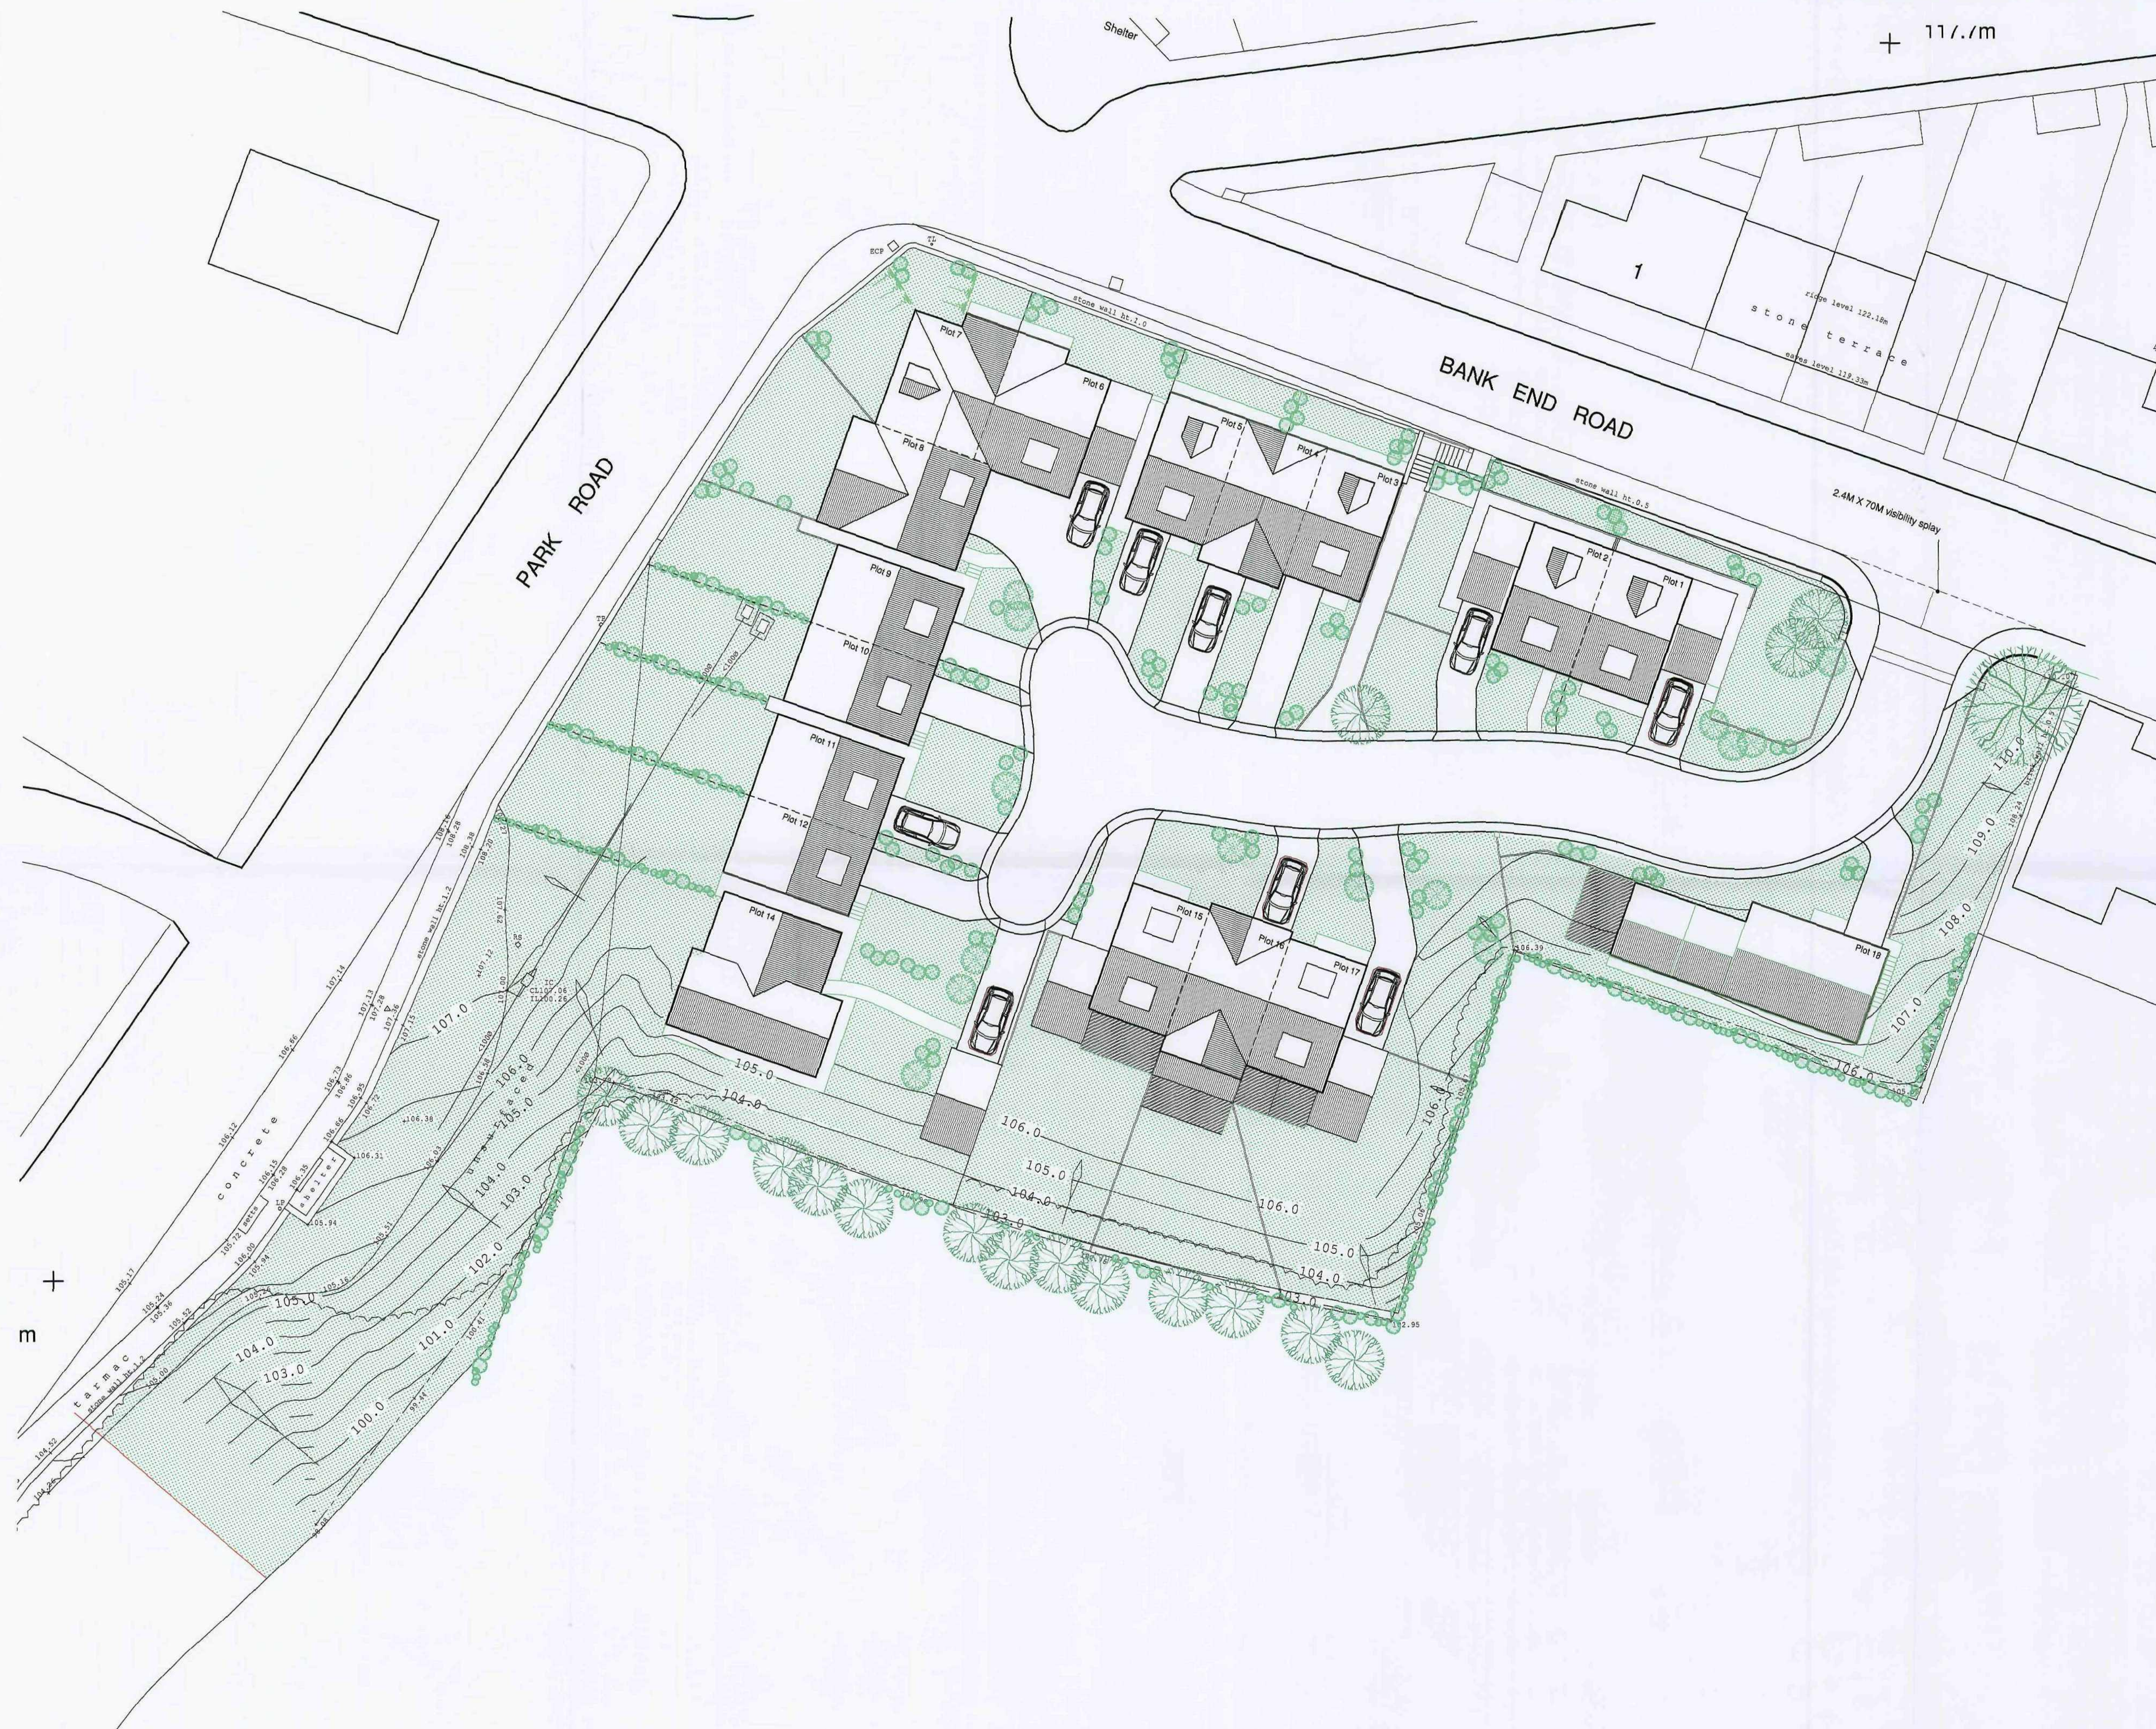

copyright:

**this drawing and the design depicted thereon are the copyright
of Firth Partnership**

**all drawings and dimensions to be checked and any
discrepancies to be reported to the Architect prior to the
commencement of works or production of shop drawings.**

**~~no dimensions to be scaled from drawing unless approved by
Architect~~**

**all work to be carried out in accordance with the Building
Regulations and the requirements of the Local Authority**

REVISIONS				
REF.	DESCRIPTION	BY	CHK	DATE
A	LAYOUT AMENDED FOLLOWING PRE-APPLICATION CONSULTATION			

**FIRTH PARTNERSHIP**

**ARCHITECTS • QUANTITY SURVEYORS • PROJECT
MANAGEMENT CONSULTANTS**

**15 REGENT STREET
BARNSELY, SOUTH YORKSHIRE
S70 2EG**

tel: 01226 206021

fax: 01226 240220

web: www.firthpartnership.co.uk

e-mail: administrator@flrth.co.uk

CLIENT
KEPTCASTLE LTD

**PROJECT
PROPOSED RESIDENTIAL DEVELOPMENT
CUTTING EDGE, WORSBOROUGH
BARNSELY**

DRG.TITLE
PROPOSED SITE LAYOUT

SCALES 1:200	DATE 16.12.09	DRAWN RAL	CHKD
DRG. No. 2322/02		REV A	

LEGEND

AV	ARM VALVE
B	BOLLARD
BU	BURSTLE
BS	BUS STOP
BT	BUTTERFLY TELECOM
CC	CONCRETE COVER
CM	CABLE MARGON
CS	CATCH PIT
CAV	CABLE V
CD	CROWN PIPE
ECP	ELECTRICAL CABLE PIT
EP	EXPANSION JOINT
ER	EARFID ROD
F	FIRE HYDRANT
FWB	FOUL WATER SEWER
G	GULL
GV	GAS VALVE
HV	HIGH VOLTAGE
I	INSPECTION COVER
-JB	JUNCTION BOX
10	10"
L	LAMP
LS	LITTER BIN
LP	LAMP POLE
LP	LAMP POST
MC	METAL COVER
M	MANHOLE
MY	MATERIAL VOLTAGE
PC	PIPE / CABLE
R	ROAD
RD	ROAD BUSH
S	STOP
SD	STANDARD
SC	STOP COCK
BT	BUTTERFLY
SV	STOP VALVE
TB	TURBINE WATER HEATER
TC	TELEPHONE
TL	TRAFFIC LIGHTS
TP	TRAFFIC CONTROL
TH	THRESHOLD
W	WATER
WM	WATER METER
WS	WASTE OUT

c	CELL HEIGHT
h	HEAD HEIGHT
cht	CEILING HEIGHT
fchl	FALSE CEILING HEIGHT
b	BEAM HEIGHT
sp	SPRING POINT
dht	DOOR HEIGHT
	STAIRS UP

CLIENT

Keptcastle

LOCATION

The Cutting Edge
Bank End Road
Worsborough
Barnsley


SHEET 1 OF 1
SCALE 1 : 200
DATE October 2009
LEVEL DATUM OSGB by GPS
GRID DATUM OSGB fixed at ST02
B.M. USED Nail at ST02 surveyed
by GPS Value 111.944m



DRAWING NO.
1836AT/1


All Services to be Field Verified
All Drawings remain the property of
CT Surveys until all payments have been made.

 Copyright CT Surveys Limited 2009

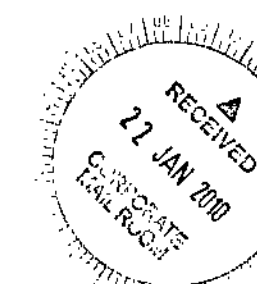




North Elevation

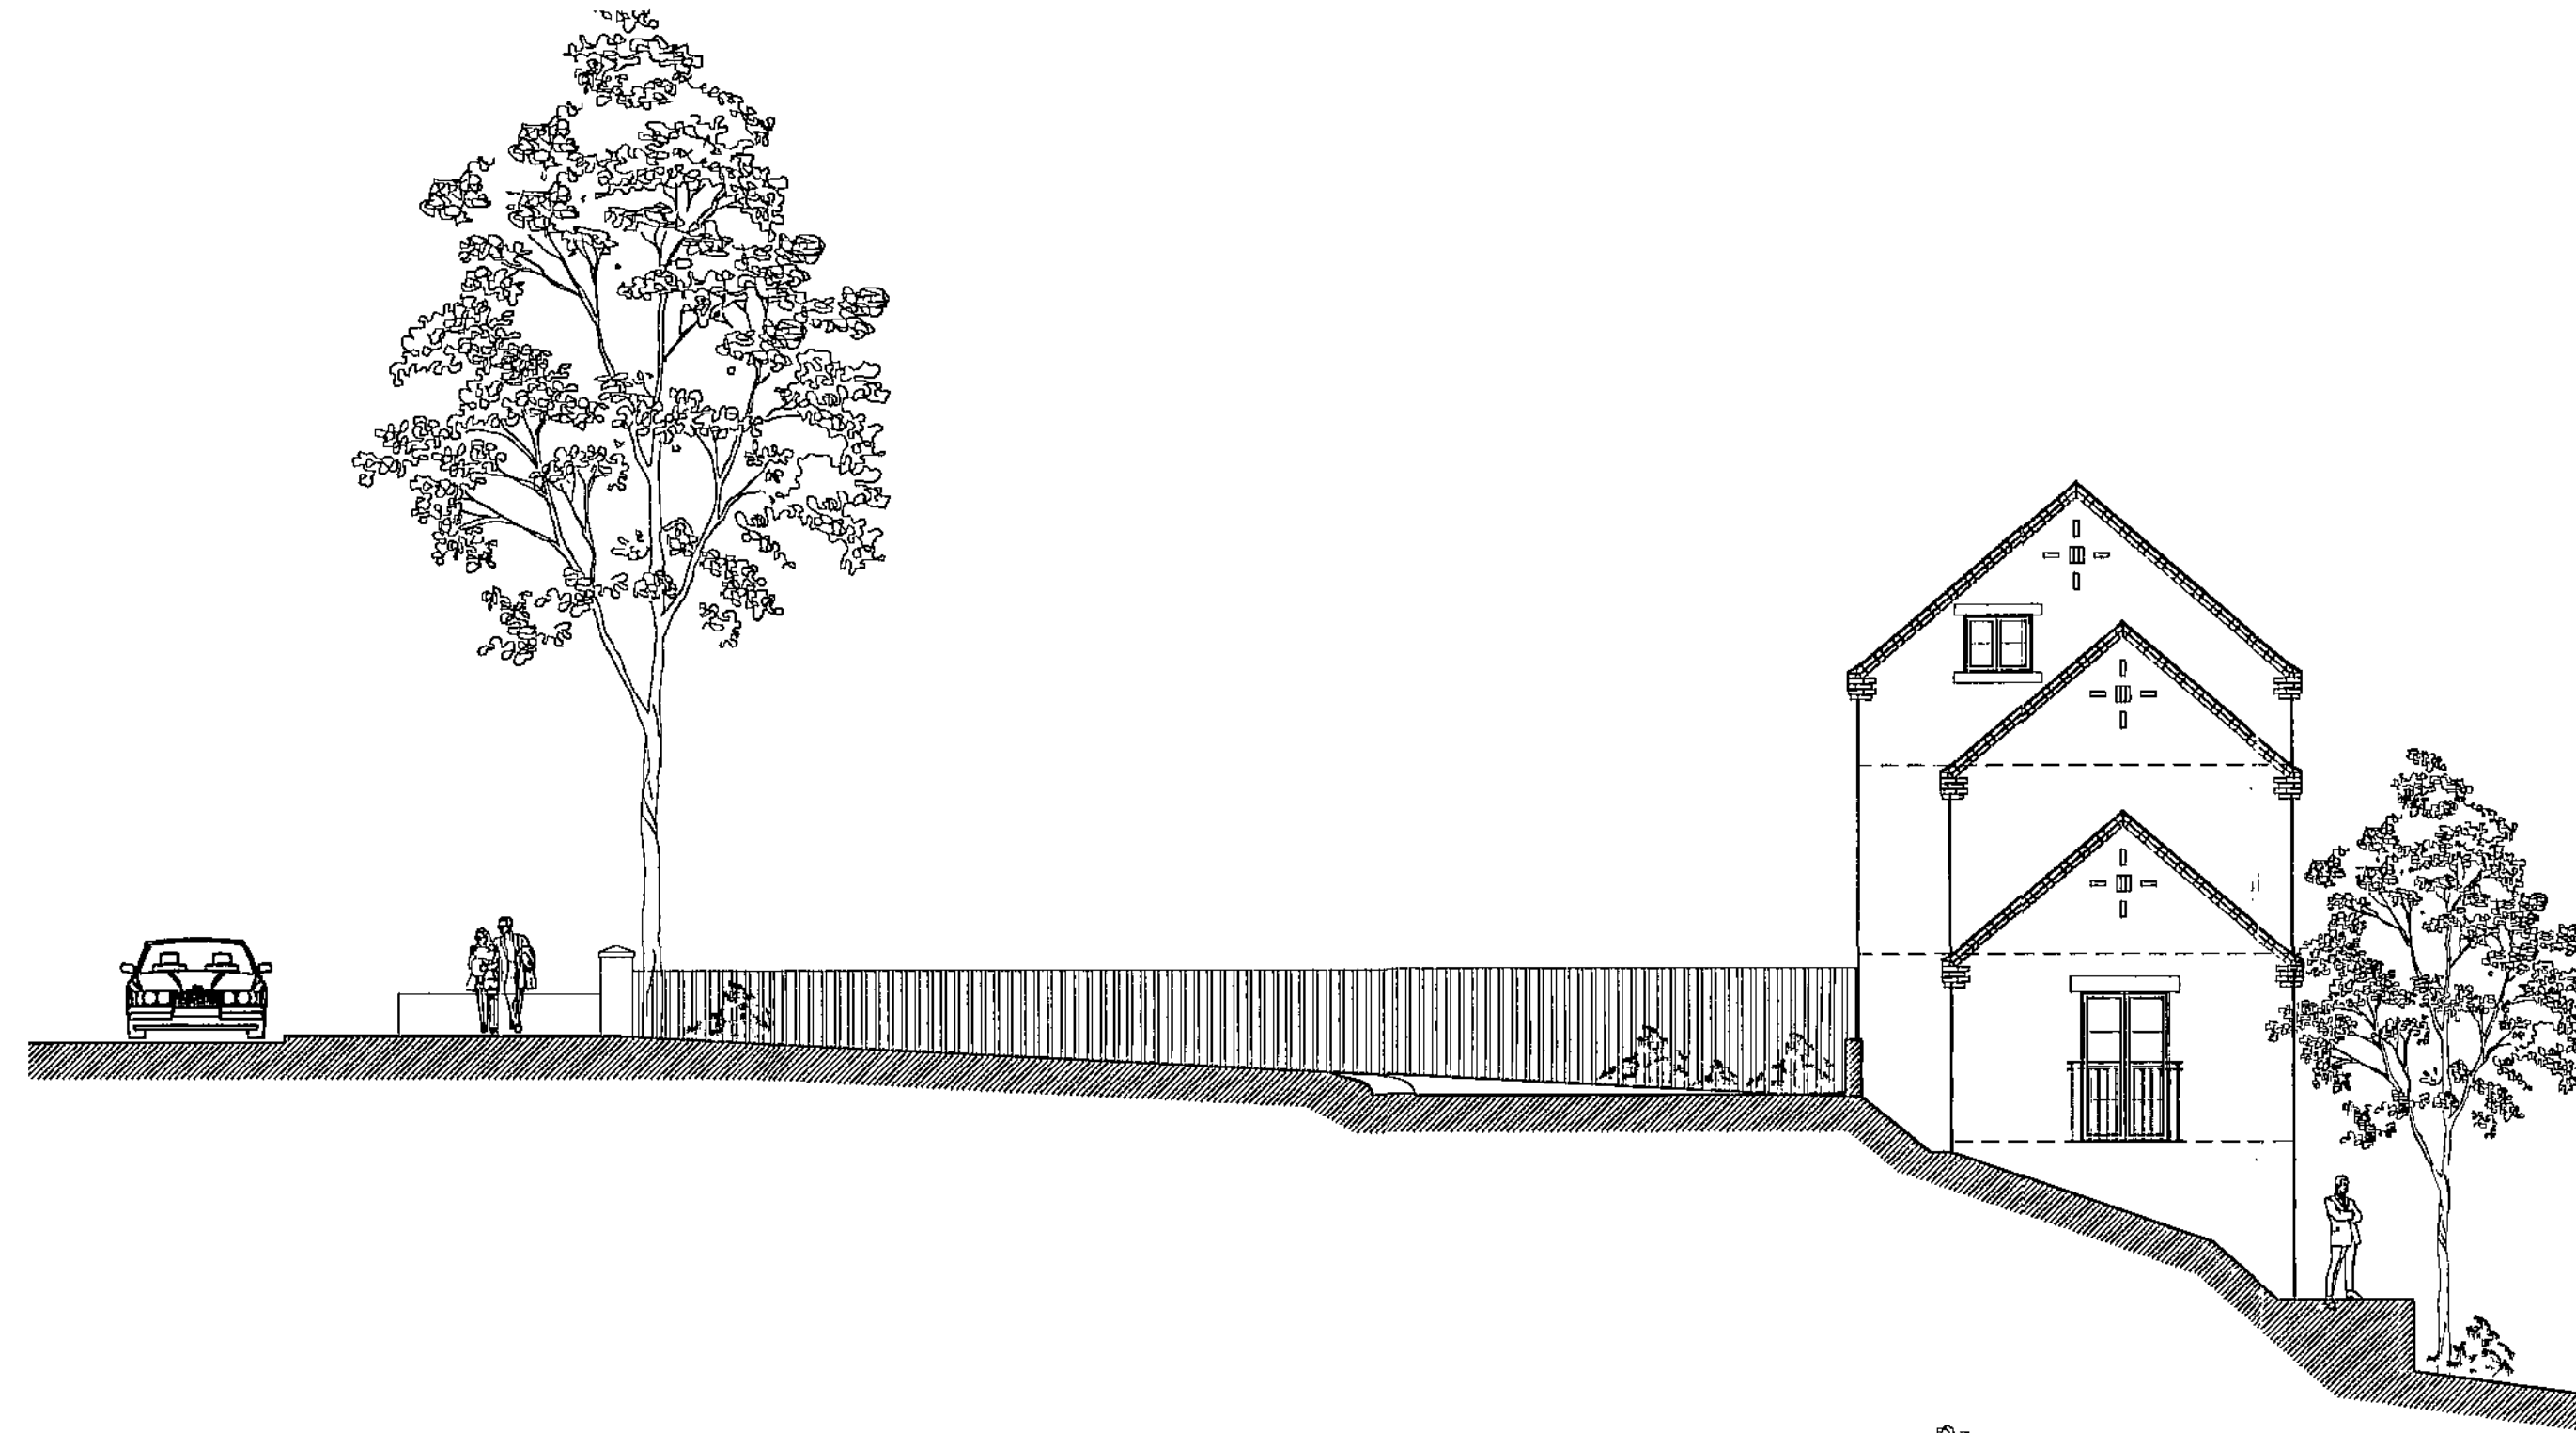


West Elevation




South Elevation

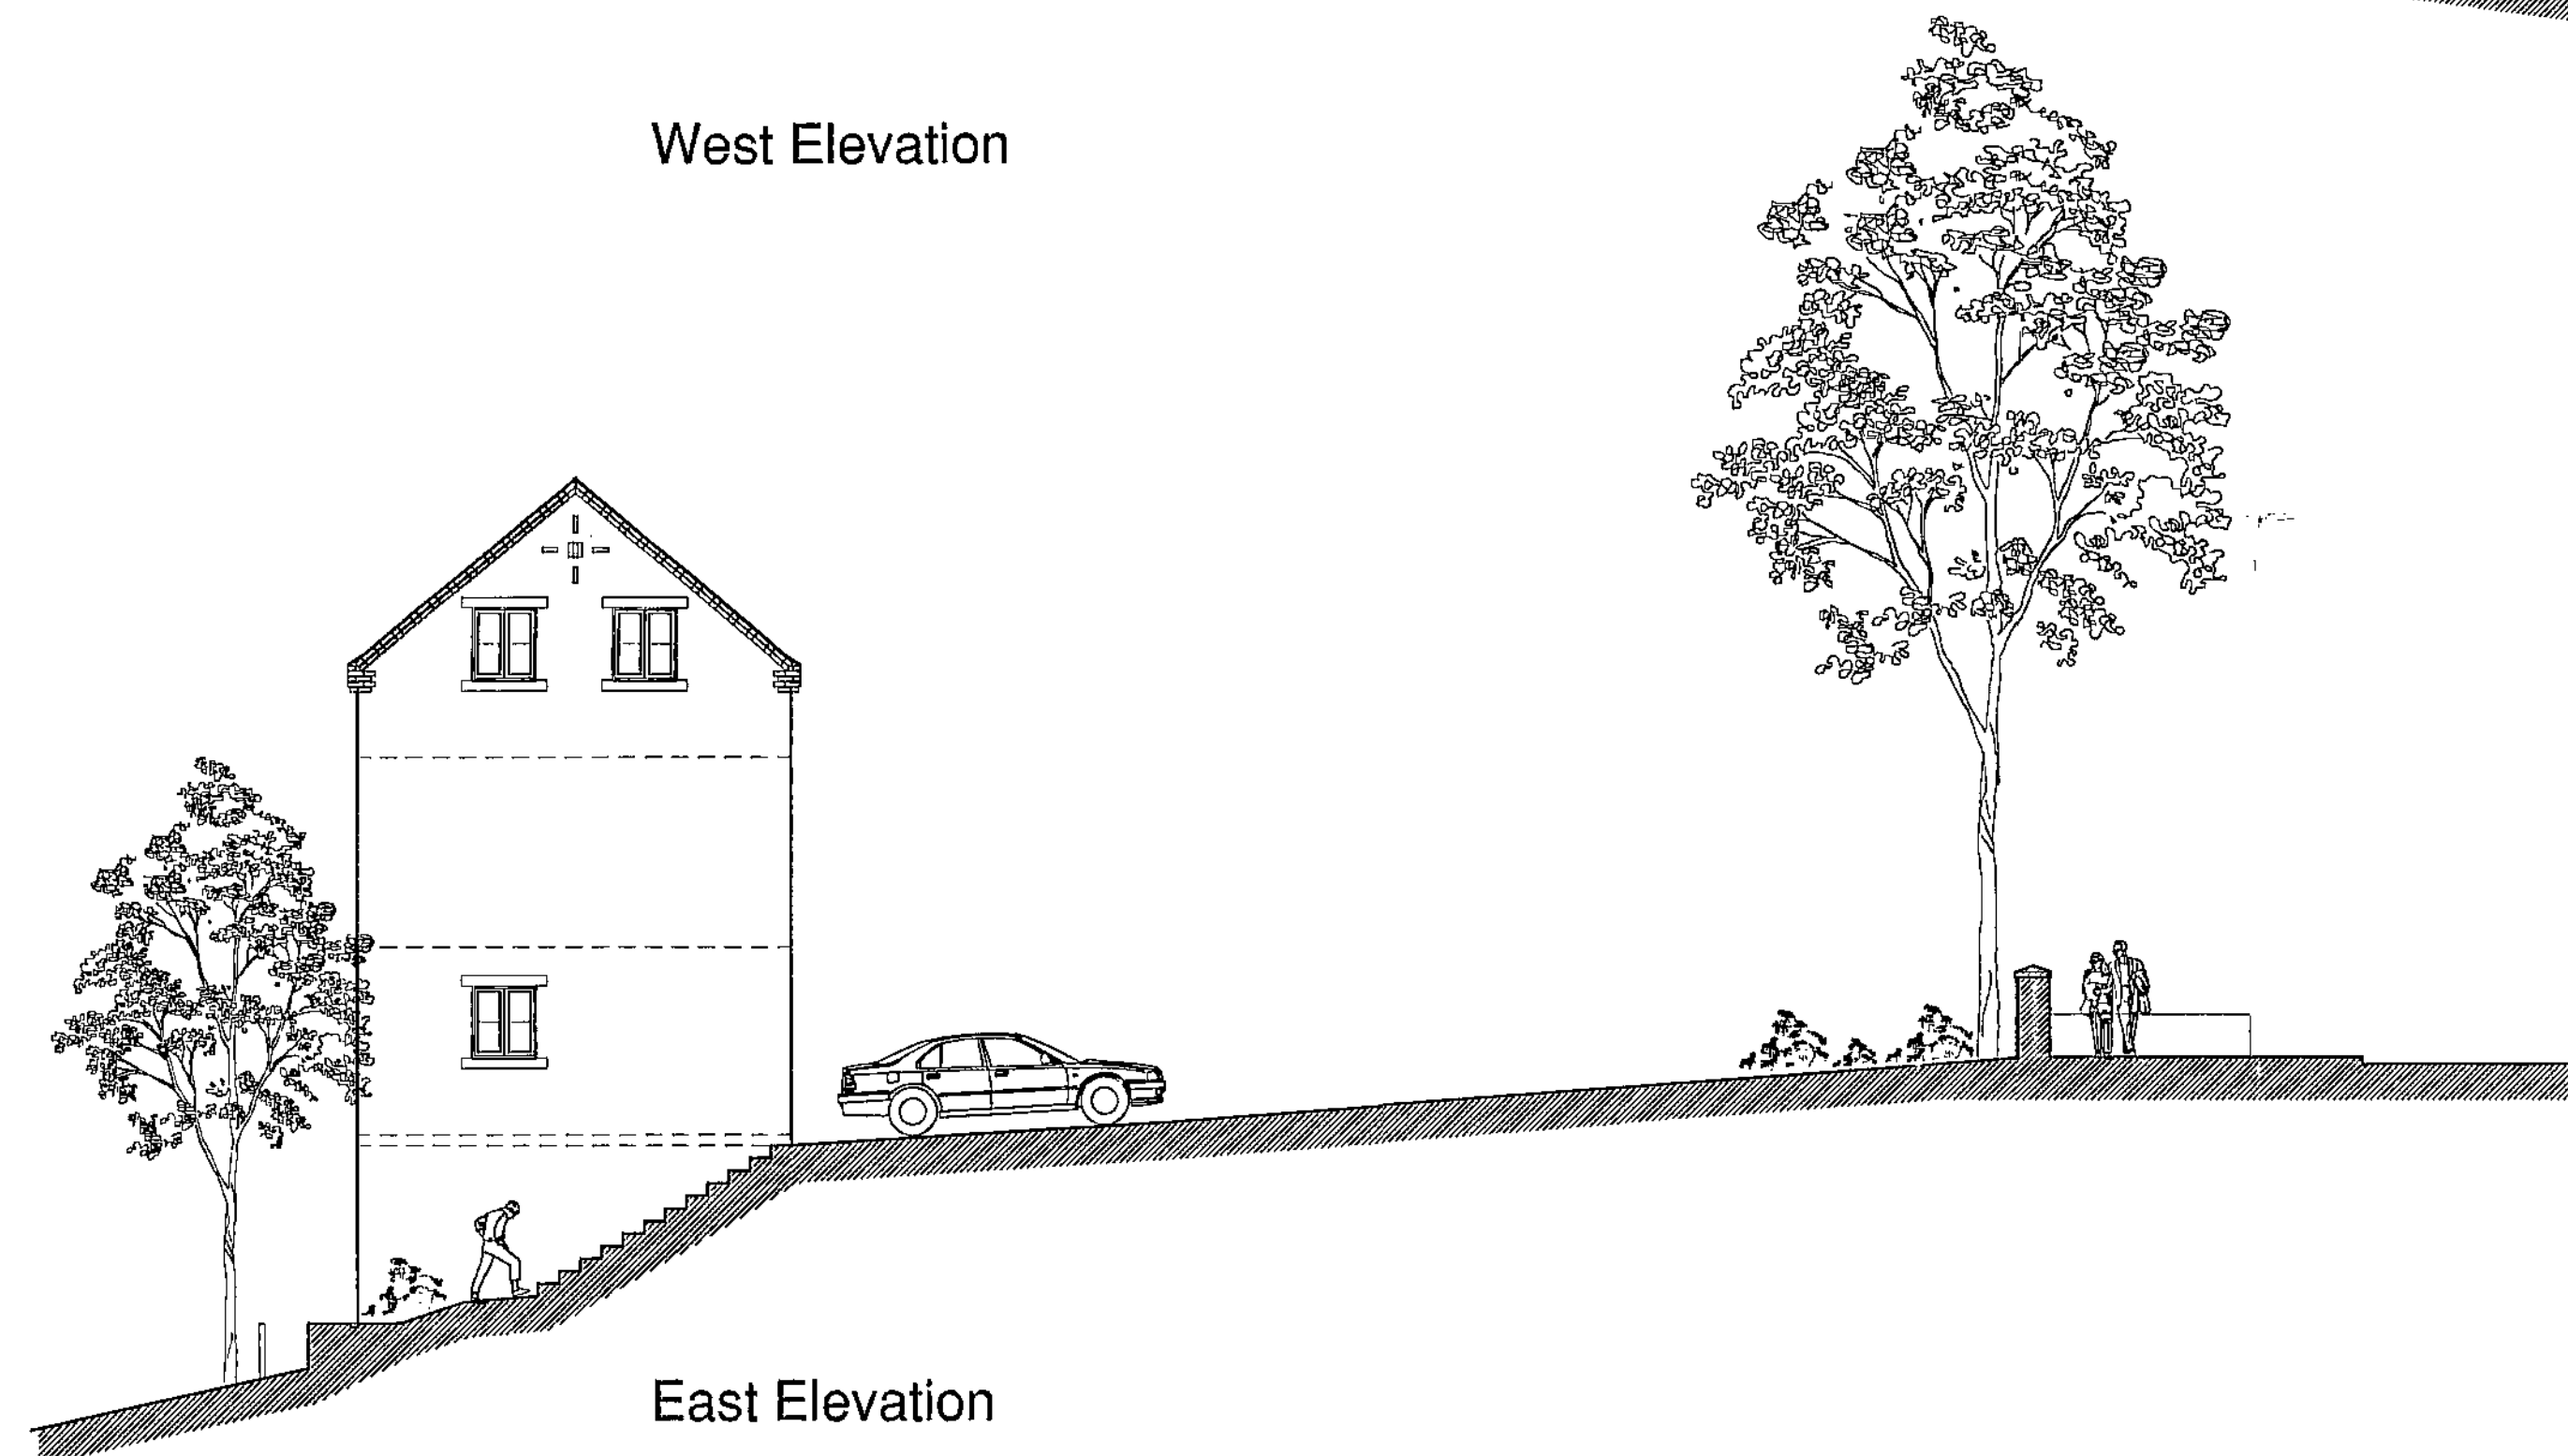


East Elevation

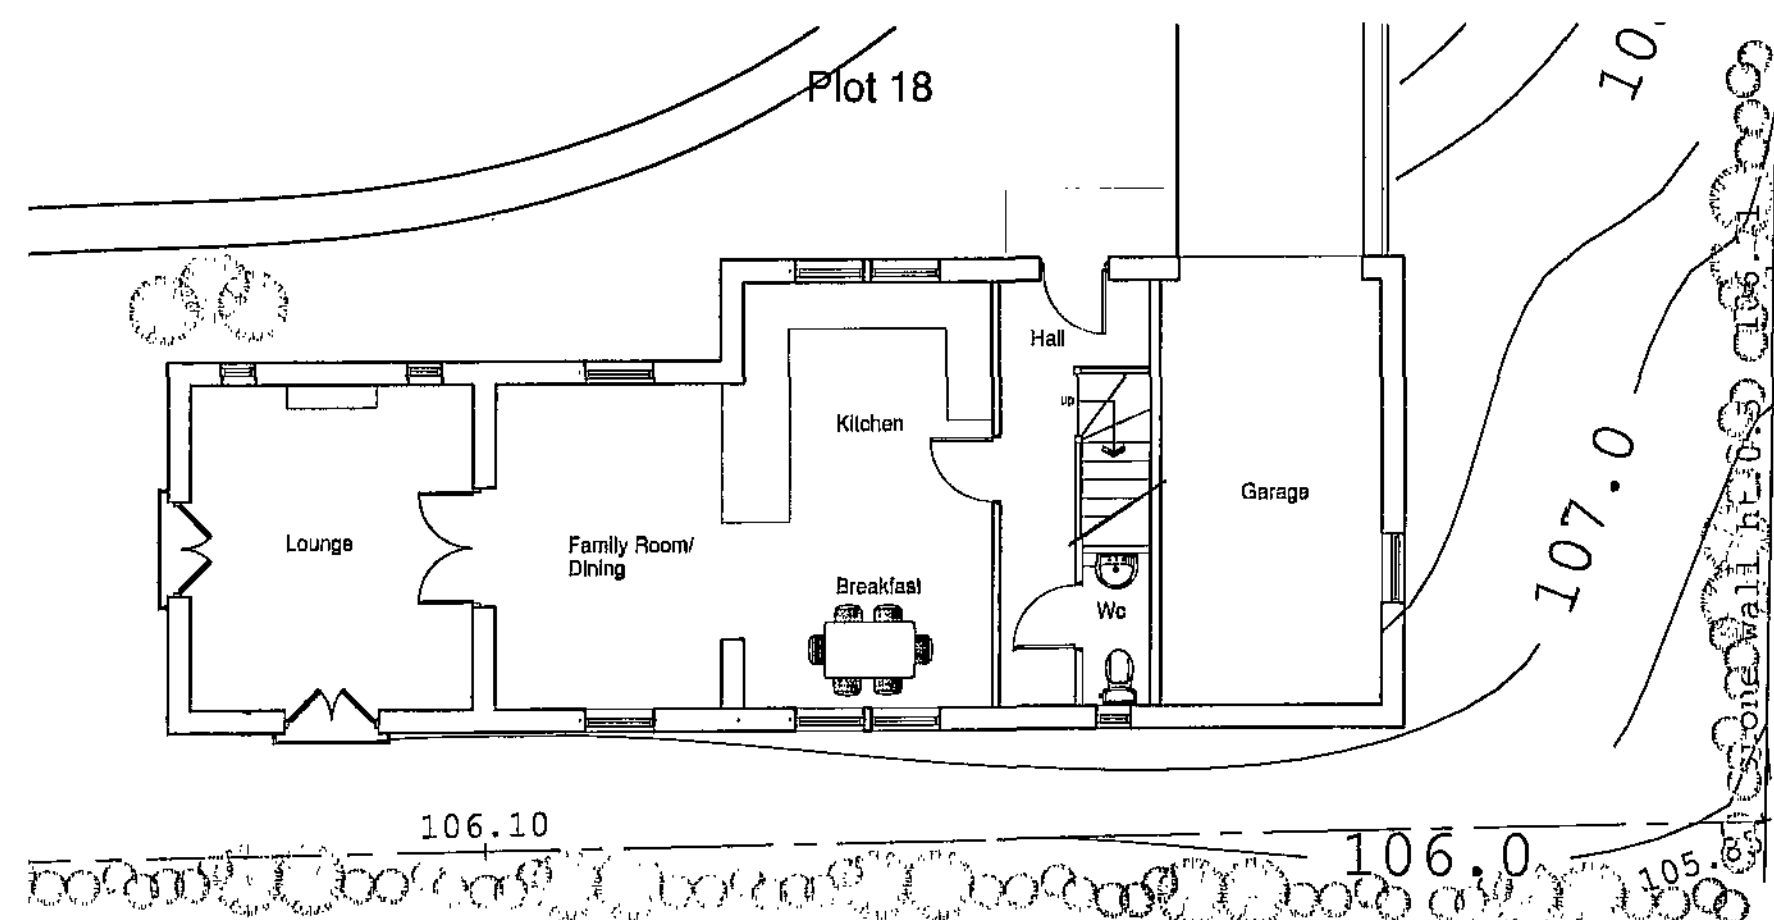

Ground Floor Plan

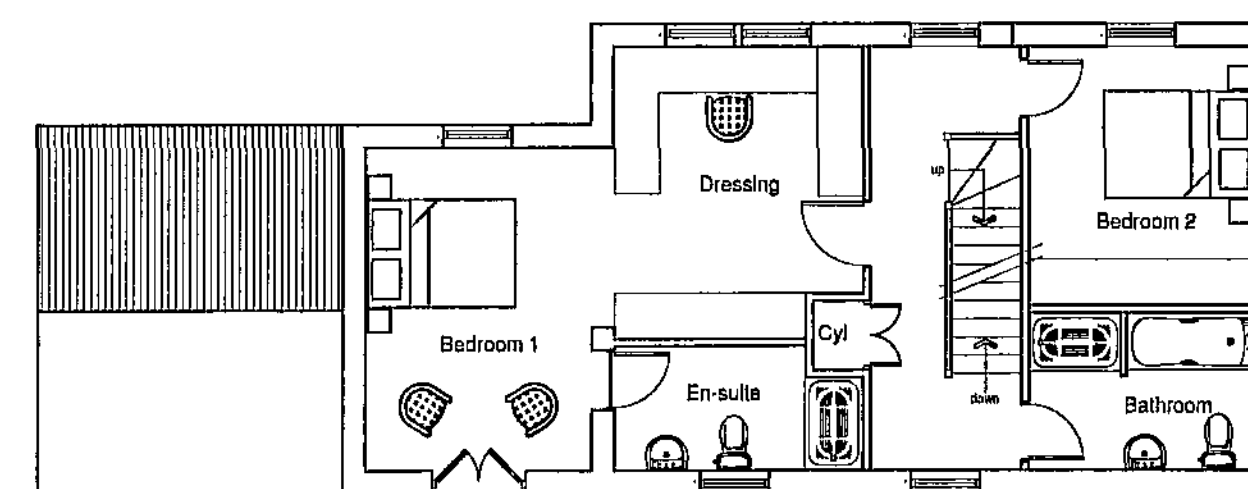

First Floor Plan

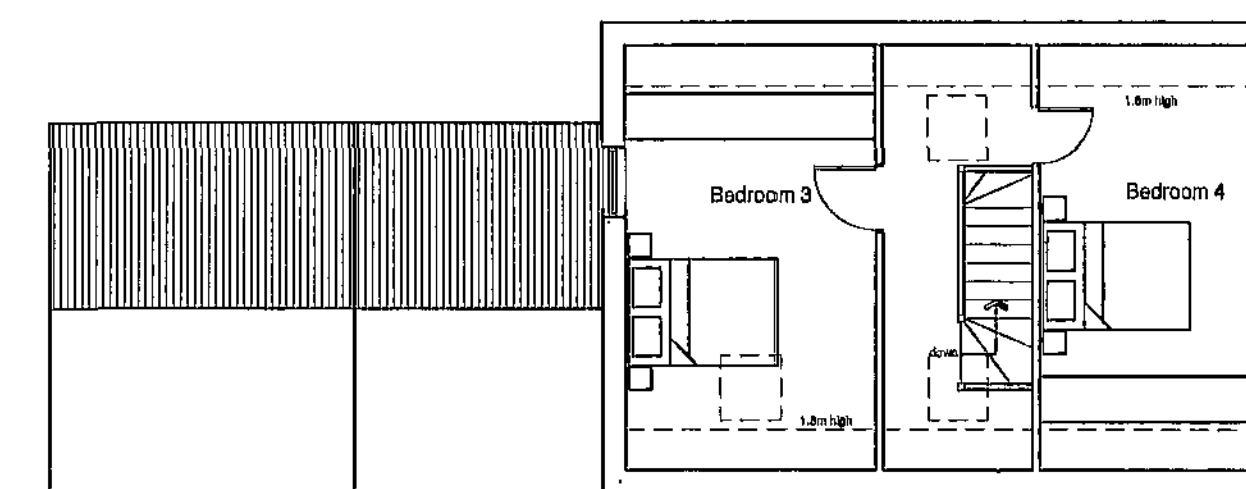

Second Floor Plan


copyright:
this drawing and the design depicted thereon are the copy right
of Firth Partnership

all drawings and dimensions to be checked and any
discrepancies to be reported to the Architect prior to the
commencement of work or production of shop drawings.
no dimensions to be scaled from drawing unless approved by
Architect

all work to be carried out in accordance with the Building
Regulations and the requirements of the Local Authority

REVISIONS

REF.	DESCRIPTION	BY	CHK	DATE

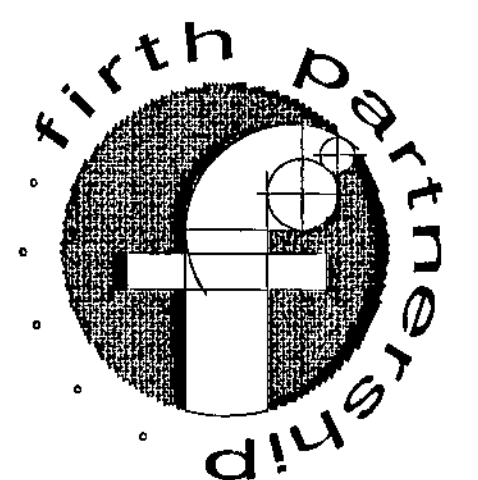

FIRTH PARTNERSHIP

ARCHITECTS - QUANTITY SURVEYORS - PROJECT
MANAGEMENT CONSULTANTS

15 REGENT STREET
BARNLEY, SOUTH YORKSHIRE
S70 2EQ

tel: 01226 206021

fax: 01226 240220

web: www.firthpartnership.co.uk


e-mail: administrator@firth.co.uk

CLIENT
KEPTCASTLE LTD

PROJECT
RESIDENTIAL DEVELOPMENT
CUTTING EDGE - WORSBOROUGH
BARNLEY

DRG. TITLE
HOUSE TYPE F - Plot 18

SCALES 1:100	DATE 14.01.10	DRAWN RAL	CHKD
DRG. No. 2322/11		REV	

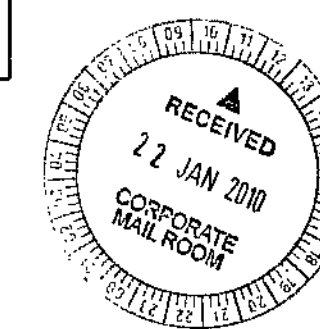





Elevation to Bank End Road



Internal Site Elevation looking towards Bank End Road

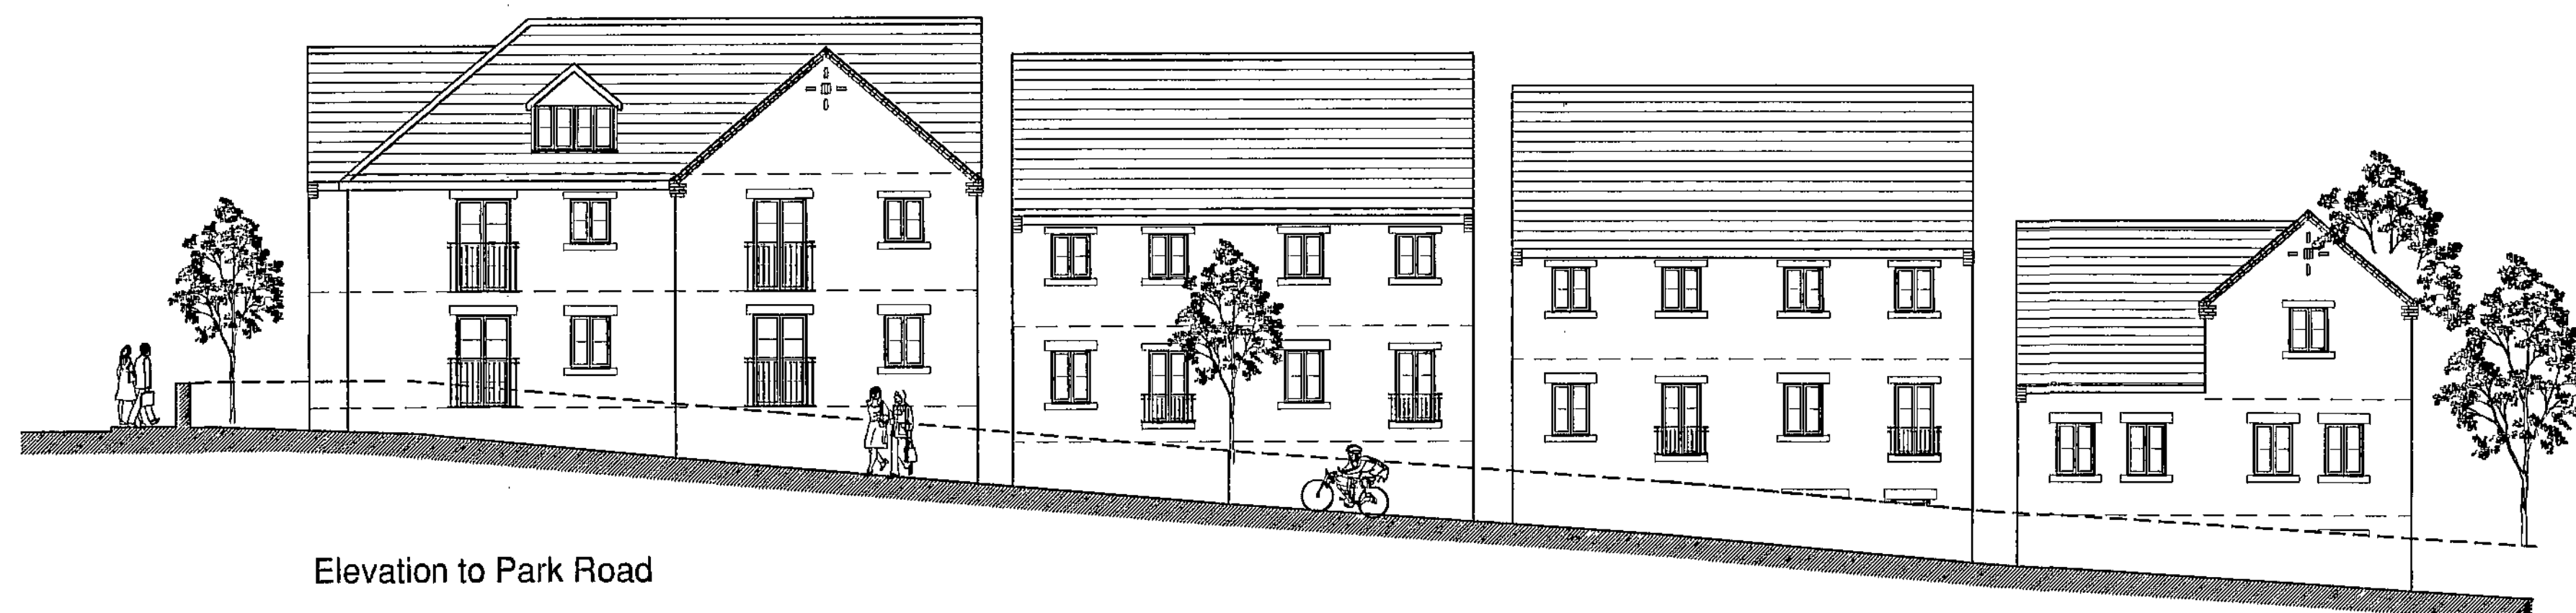

Elevation to Park Road

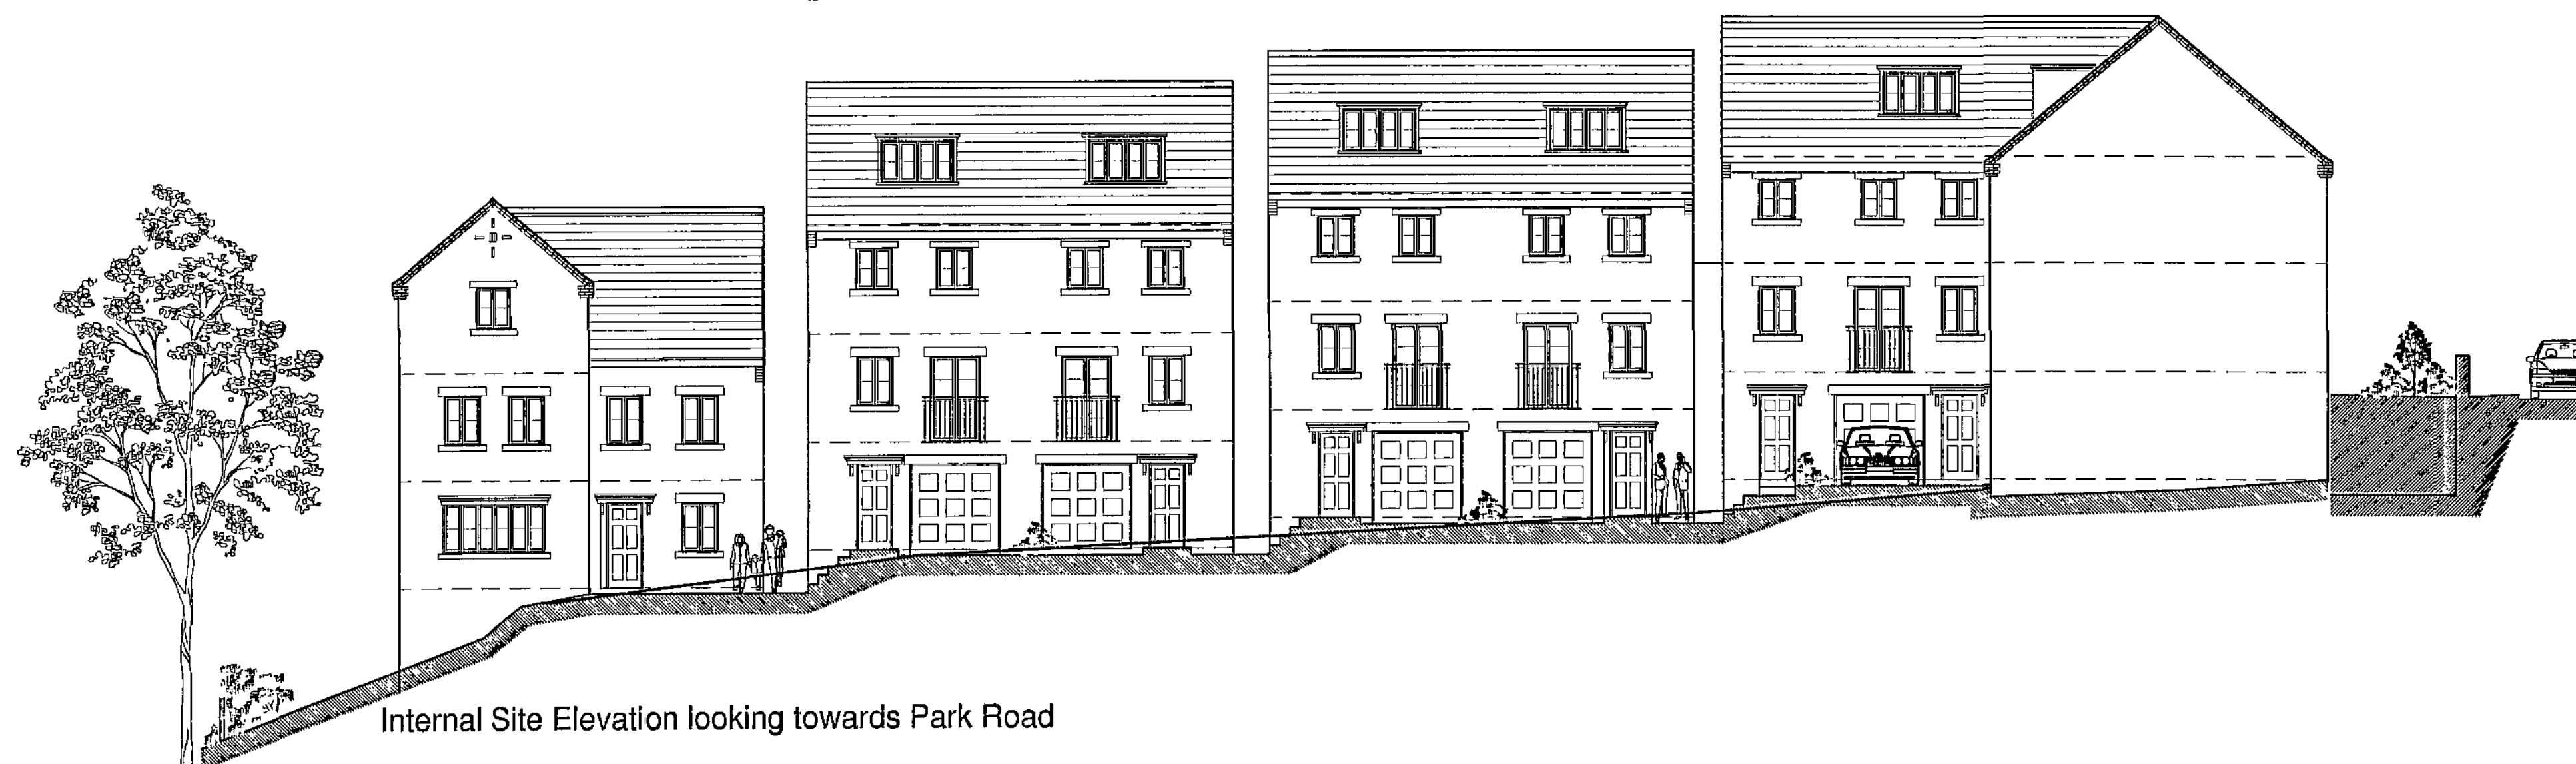


Internal Site Elevation looking towards Park Road

copyright
this drawing and the design depicted thereon are the copy right
of Firth Partnership
all drawings and dimensions to be checked and any
discrepancies to be reported to the Architect prior to the
commencement of work or production of shop drawings.
no dimensions to be scaled from drawing unless approved by
Architect
all work to be carried out in accordance with the Building
Regulations and the requirements of the Local Authority

REVISIONS

REF.	DESCRIPTION	BY	CHK	DATE

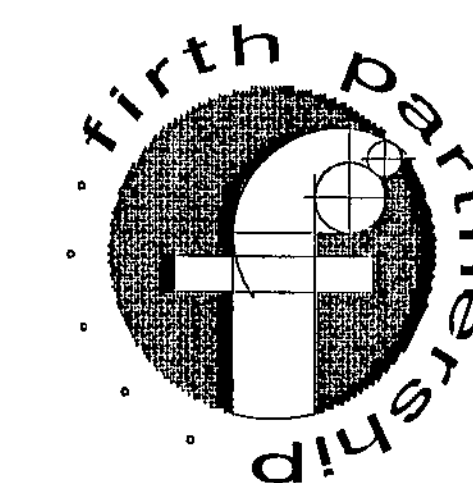

FIRTH PARTNERSHIP

ARCHITECTS - QUANTITY SURVEYORS - PROJECT
MANAGEMENT CONSULTANTS

15 REGENT STREET
BARNLEY, SOUTH YORKSHIRE
S70 2EQ

tel: 01228 208021

fax: 01228 240220

web: www.firthpartnership.co.uk


e-mail: administrator@firth.co.uk


CLIENT
KEPTCASTLE LTD

PROJECT
PROPOSED RESIDENTIAL DEVELOPMENT
CUTTING EDGE, WORSBOROUGH
BARNLEY


DRG. TITLE
TYPICAL STREET SCENES

SCALES	DATE	DRAWN	CHKD
1:125	18.11.08	RAL	
DRG. No.	REV		
2322/03			

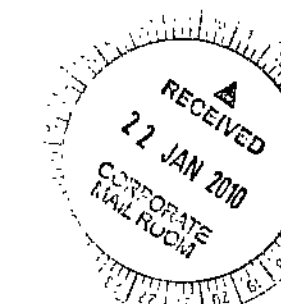

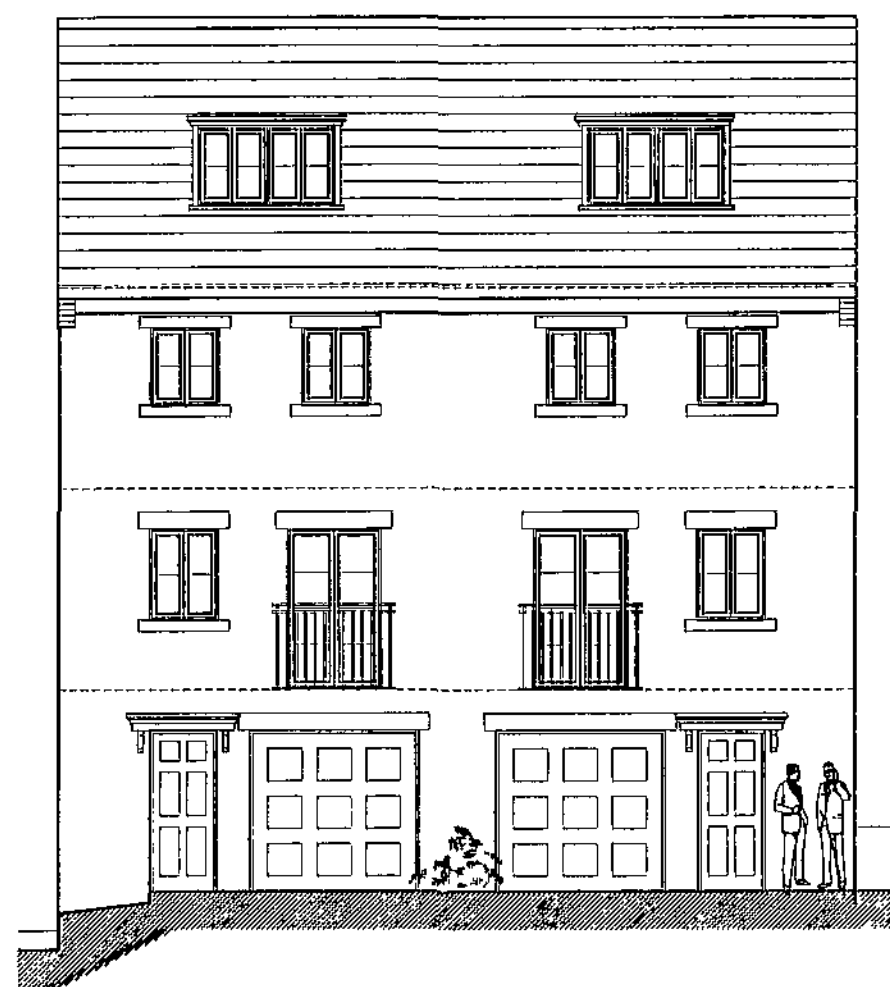


West Elevation

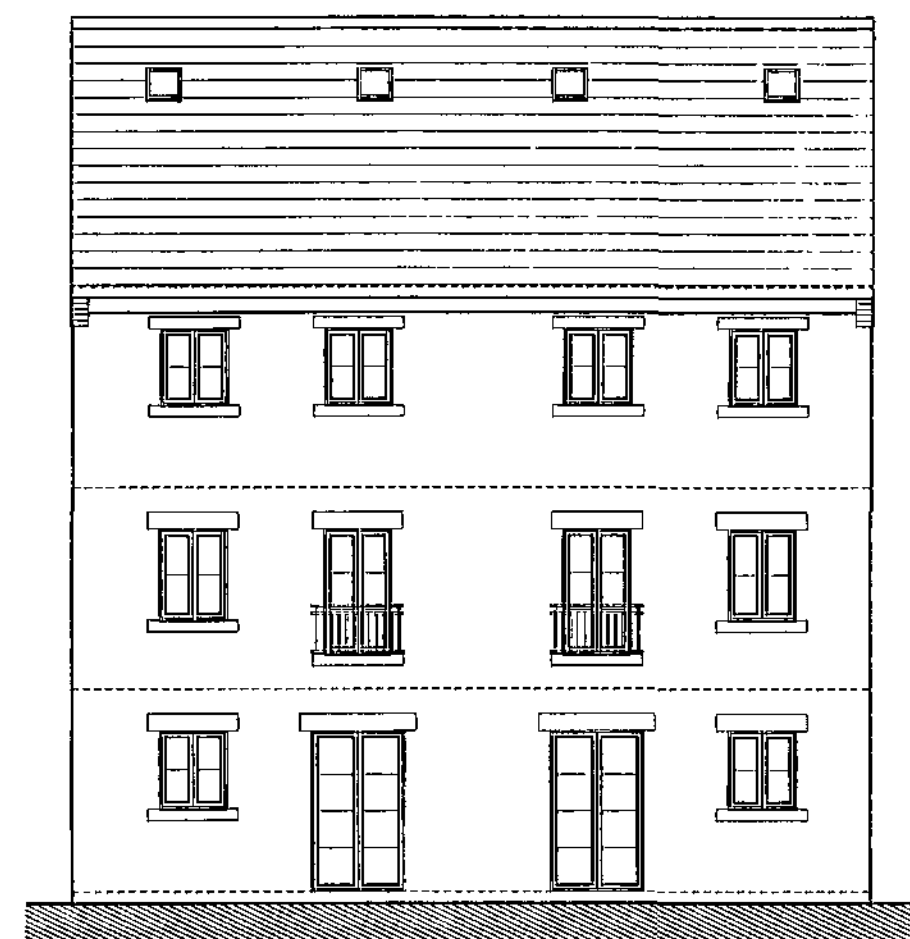


East Elevation to Park Road




Elevation from Park Road

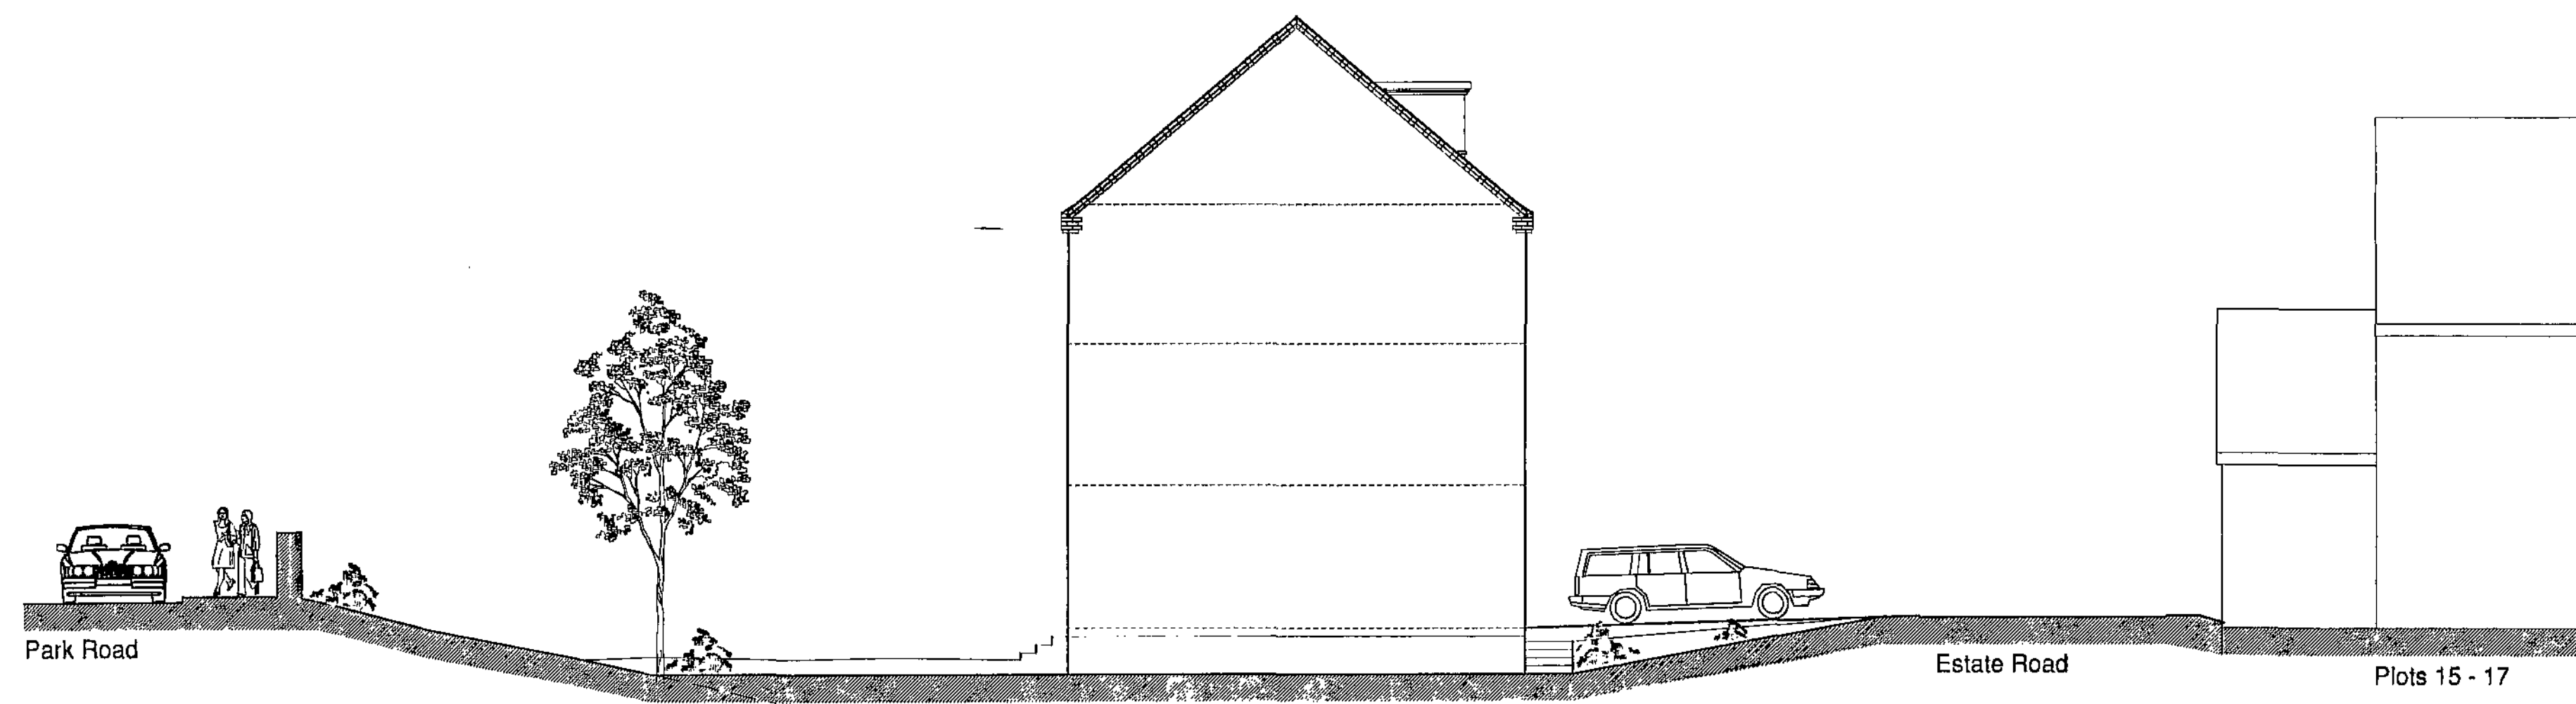


South Elevation & Site Section

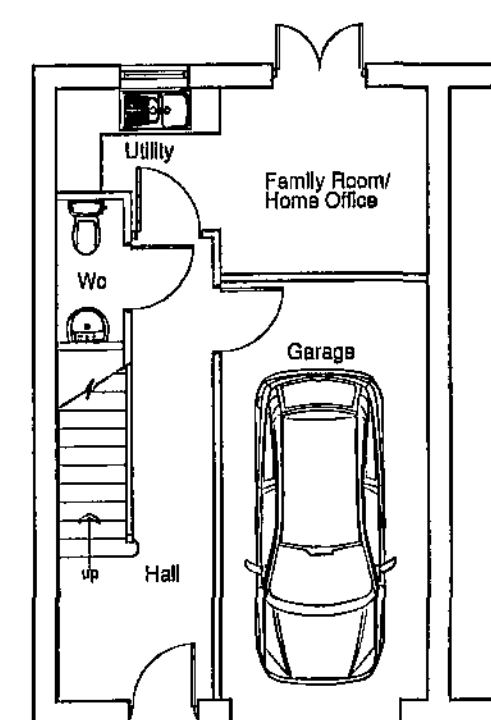


Ground Floor Plan

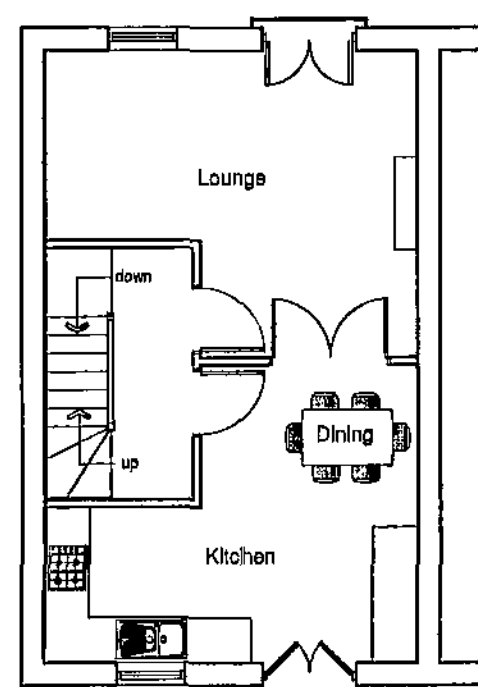

First Floor Plan

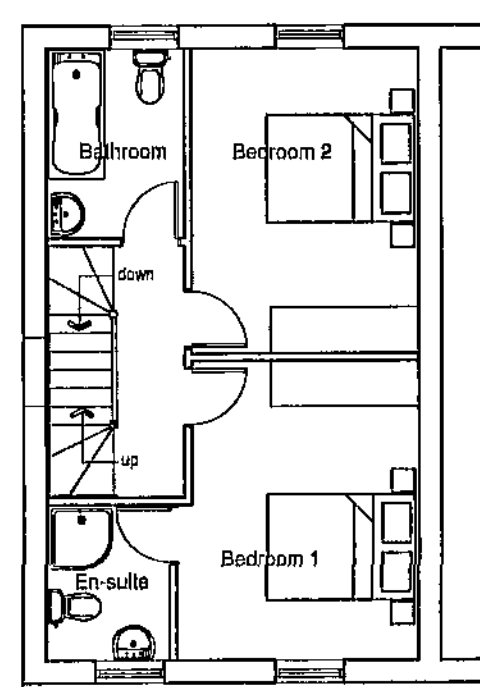

Second Floor Plan

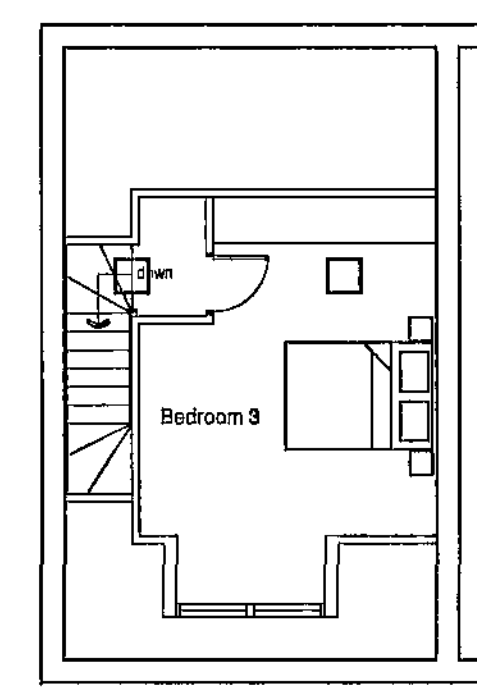

Attic Floor Plan

copyright
this drawing and the design depicted thereon are the copy right
of Firth Partnership
all drawings and dimensions to be checked and any
discrepancies to be reported to the Architect prior to the
commencement of work or production of shop drawings.
no dimensions to be scaled from drawing unless approved by
Architect
all work to be carried out in accordance with the Building
Regulations and the requirements of the Local Authority

REVISIONS

REF.	DESCRIPTION	BY	CHK	DATE



FIRTH PARTNERSHIP

ARCHITECTS - QUANTITY SURVEYORS - PROJECT
MANAGEMENT CONSULTANTS

15 REGENT STREET
BARNLEY, SOUTH YORKSHIRE
S70 2EQ

tel: 01226 206021

fax: 01226 240220

web: www.firthpartnership.co.uk


e-mail: administrator@firth.co.uk

CLIENT
KEPTCASTLE LTD

PROJECT
PROPOSED RESIDENTIAL DEVELOPMENT
CUTTING EDGE - WORSBOROUGH
BARNLEY

DRG. TITLE
HOUSE TYPE A
PLOTS 9, 10, 11 & 12

SCALES	DATE	DRAWN	CHKD
1:100	07.01.09	RAL	
DRG. No.	REV		
2322/04			

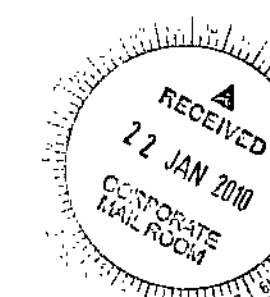

copyrights
this drawing and the design depicted thereon are the copy right of Firth Partnership

all drawings and dimensions to be checked and any discrepancies to be reported to the Architect prior to the commencement of works or production of shop drawings.
no dimensions to be scaled from drawing unless approved by Architect

all work to be carried out in accordance with the Building Regulations and the requirements of the Local Authority

REVISIONS

REF.	DESCRIPTION	BY	CHK	DATE


Plot 6

Plot 7




Elevation to Bank End Road

Plot 6

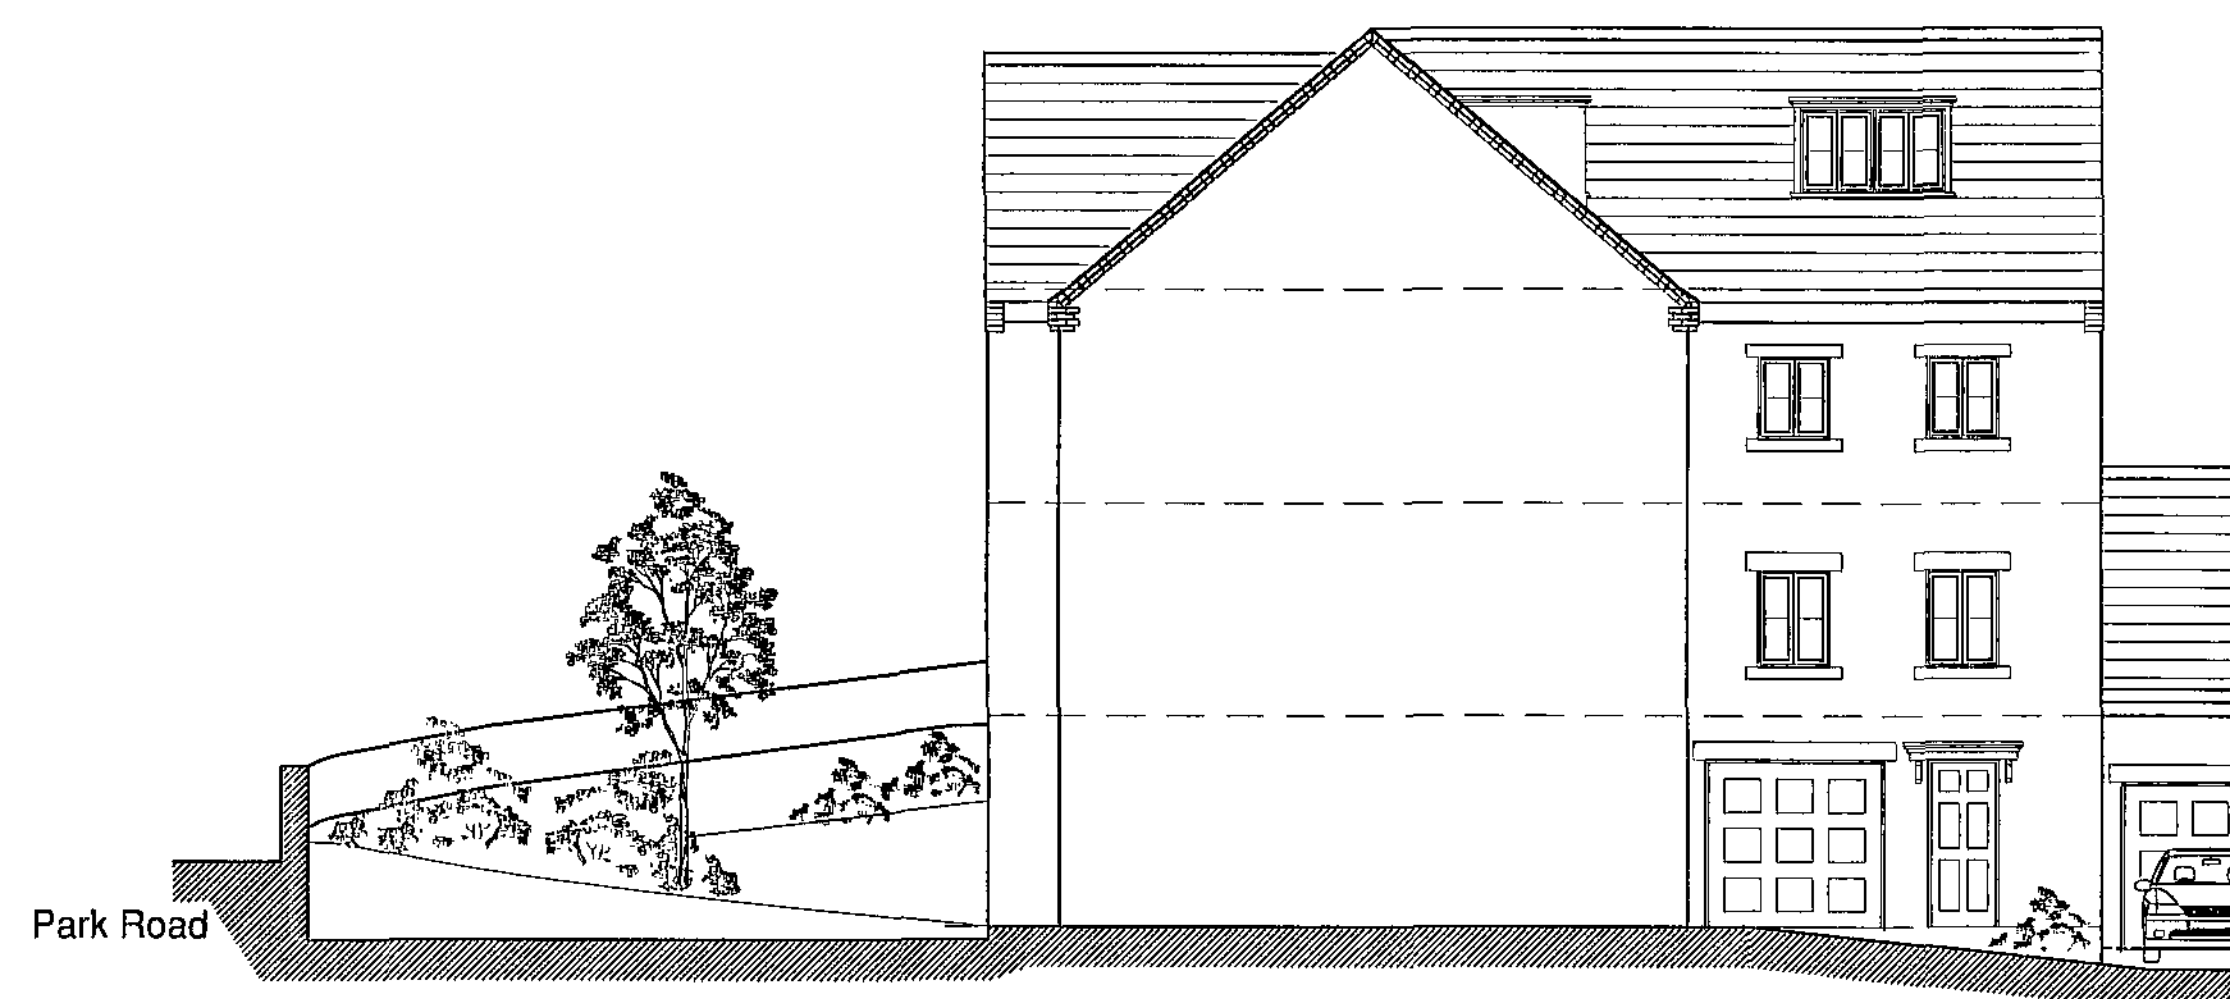

South Elevation

Plot 8

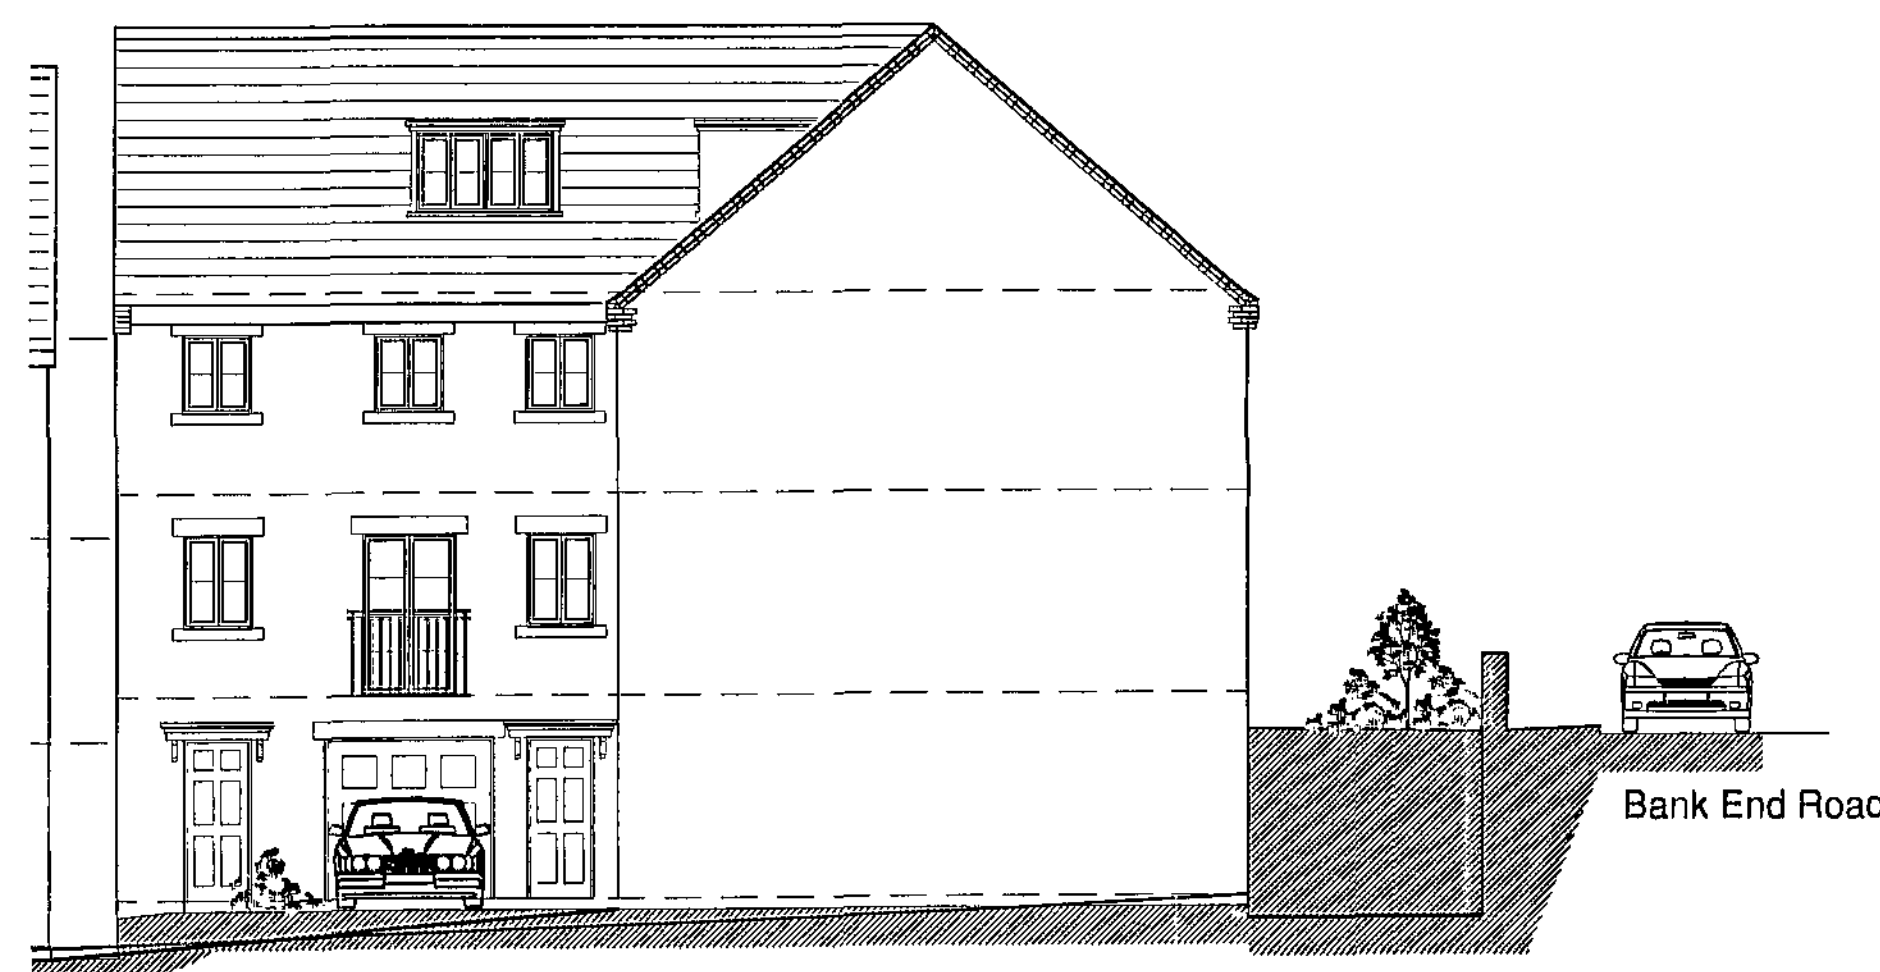


Side Elevation

Plot 7


Plot 8




Elevation to Park Road

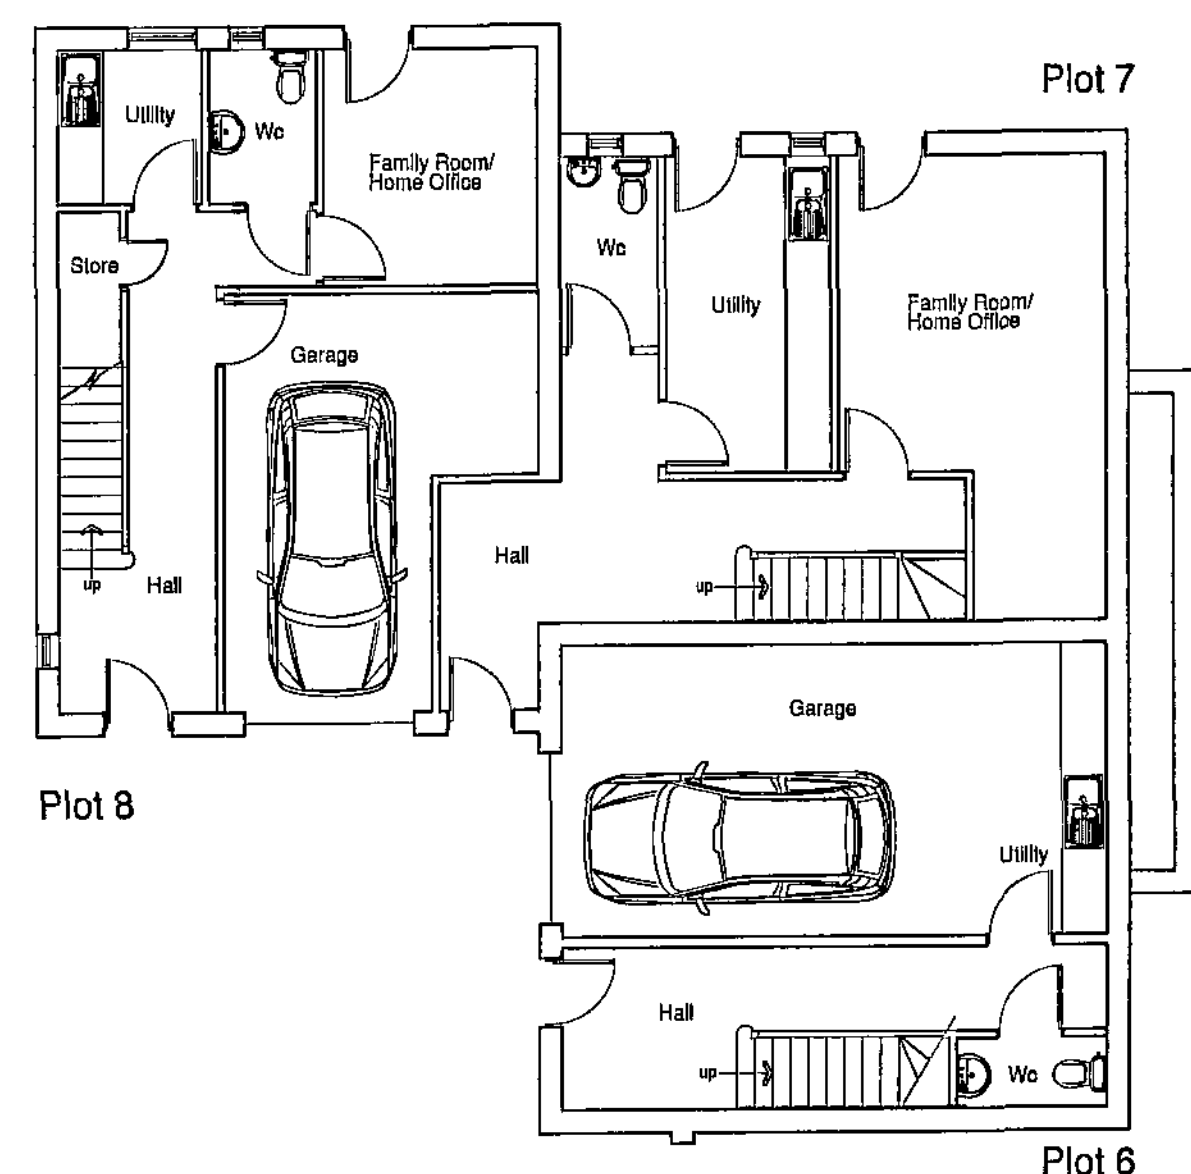


Ground Floor Plan

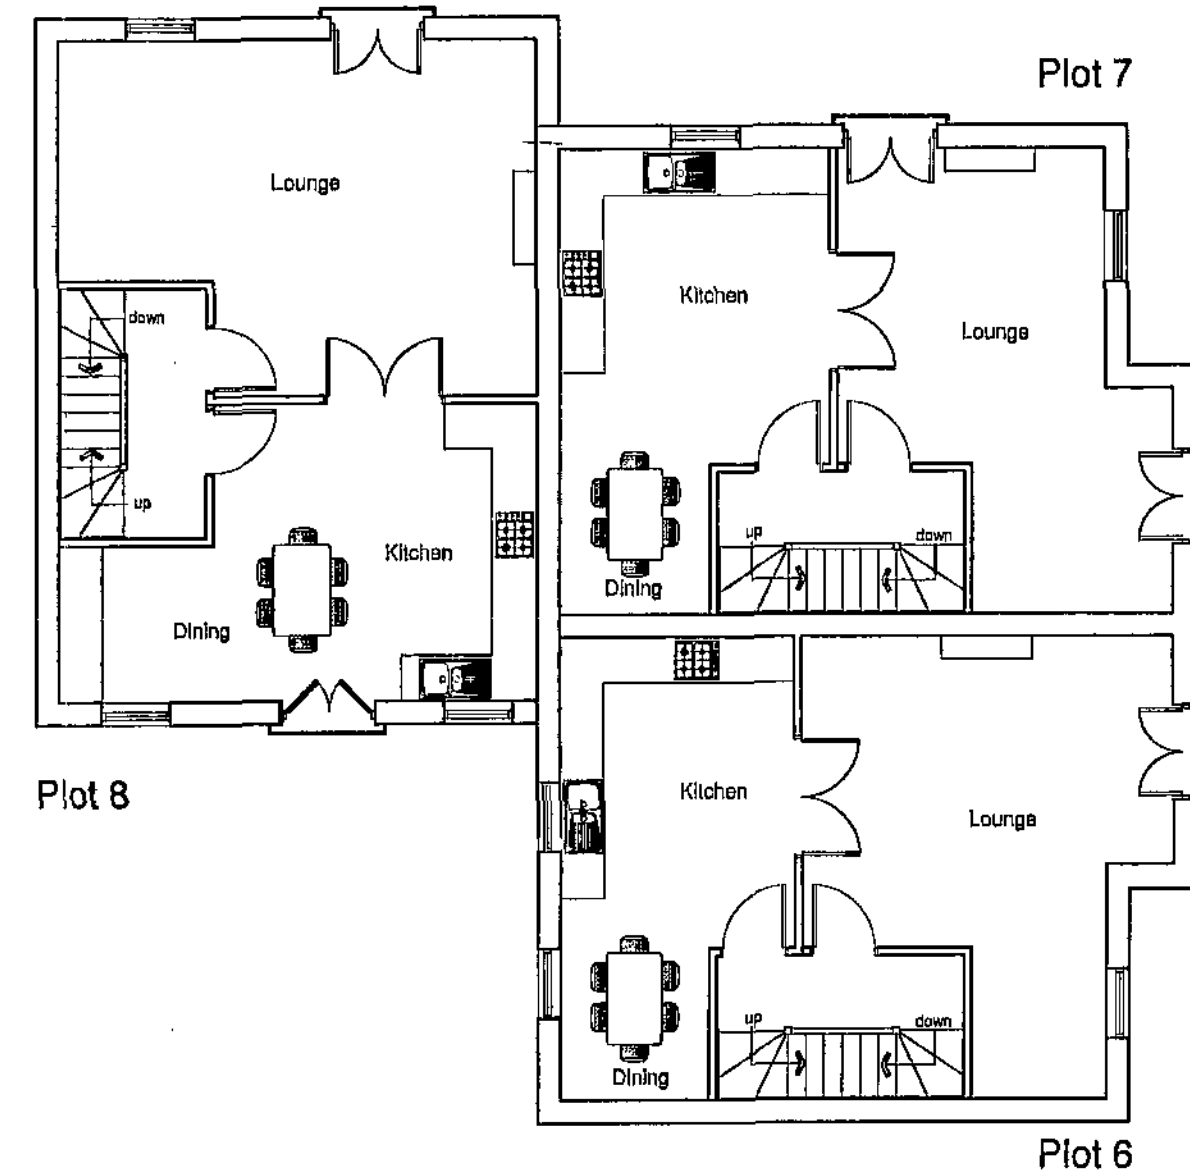

First Floor Plan

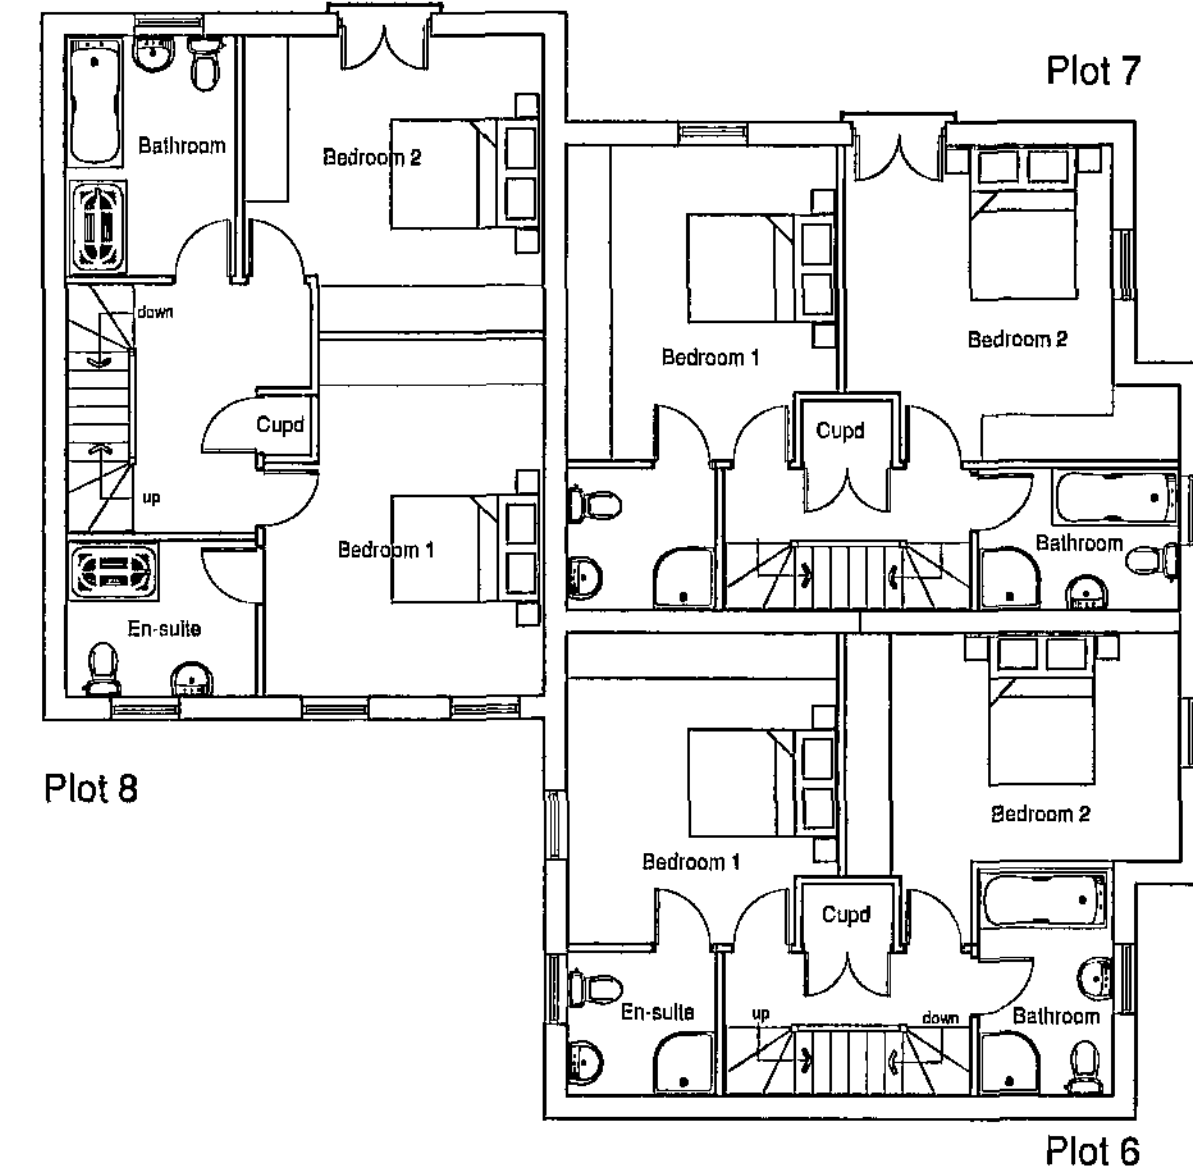

Second Floor Plan

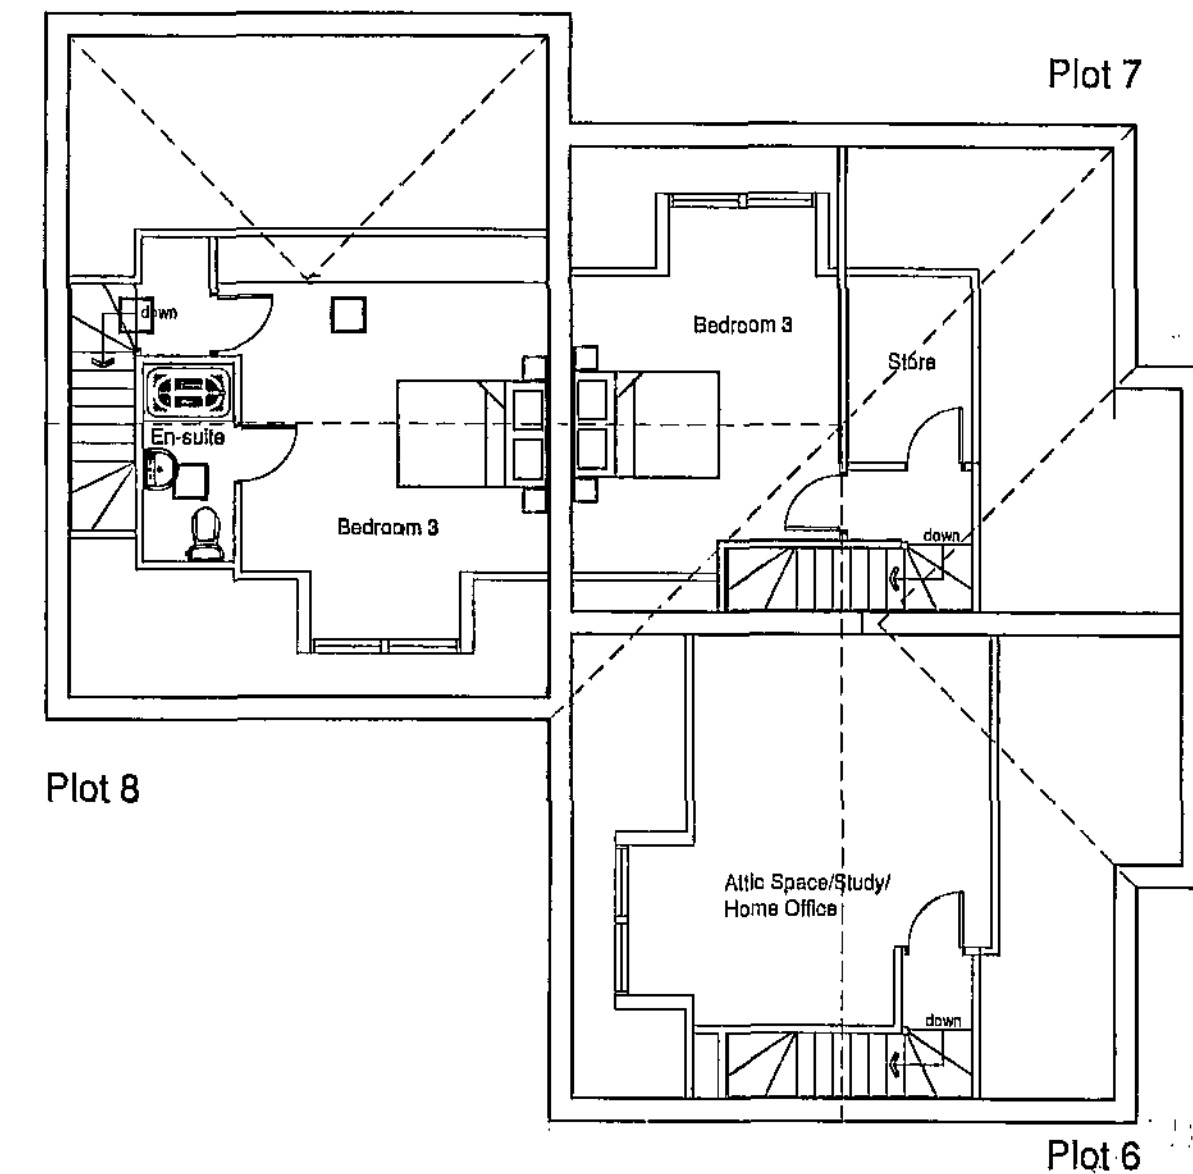

Third Floor Plan



FIRTH PARTNERSHIP

ARCHITECTS - QUANTITY SURVEYORS - PROJECT MANAGEMENT CONSULTANTS

15 REGENT STREET
BARNLEY, SOUTH YORKSHIRE
S70 2EQ

tel: 01226 208021

fax: 01226 240220

web: www.firthpartnership.co.uk


e-mail: administrator@firth.co.uk


CLIENT
KEPTCASTLE LTD

PROJECT
RESIDENTIAL DEVELOPMENT
CUTTING EDGE - WORSBOROUGH
BARNLEY


DRG. TITLE
PLOTS 6, 7, & 8

SCALES	DATE	DRAWN	CHKD
1:100	11.01.10	RAL	
DRG. No.	REV		
2322/05			

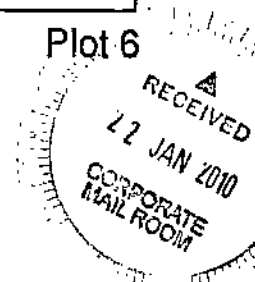


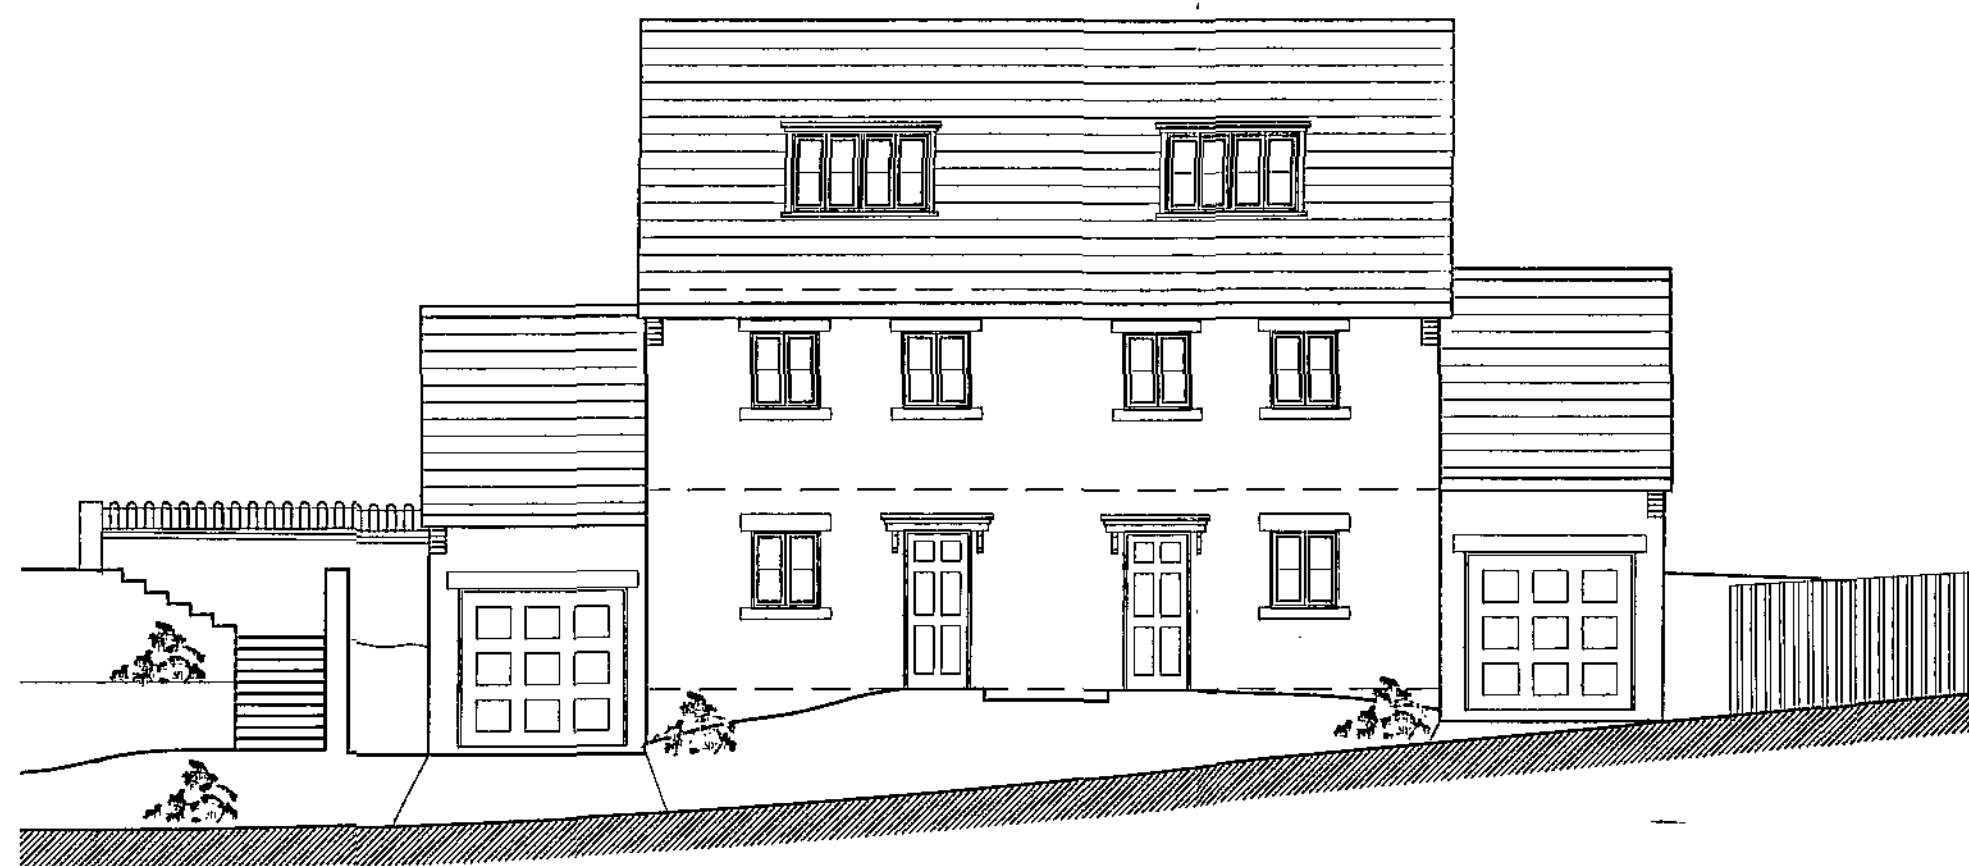


South Elevation

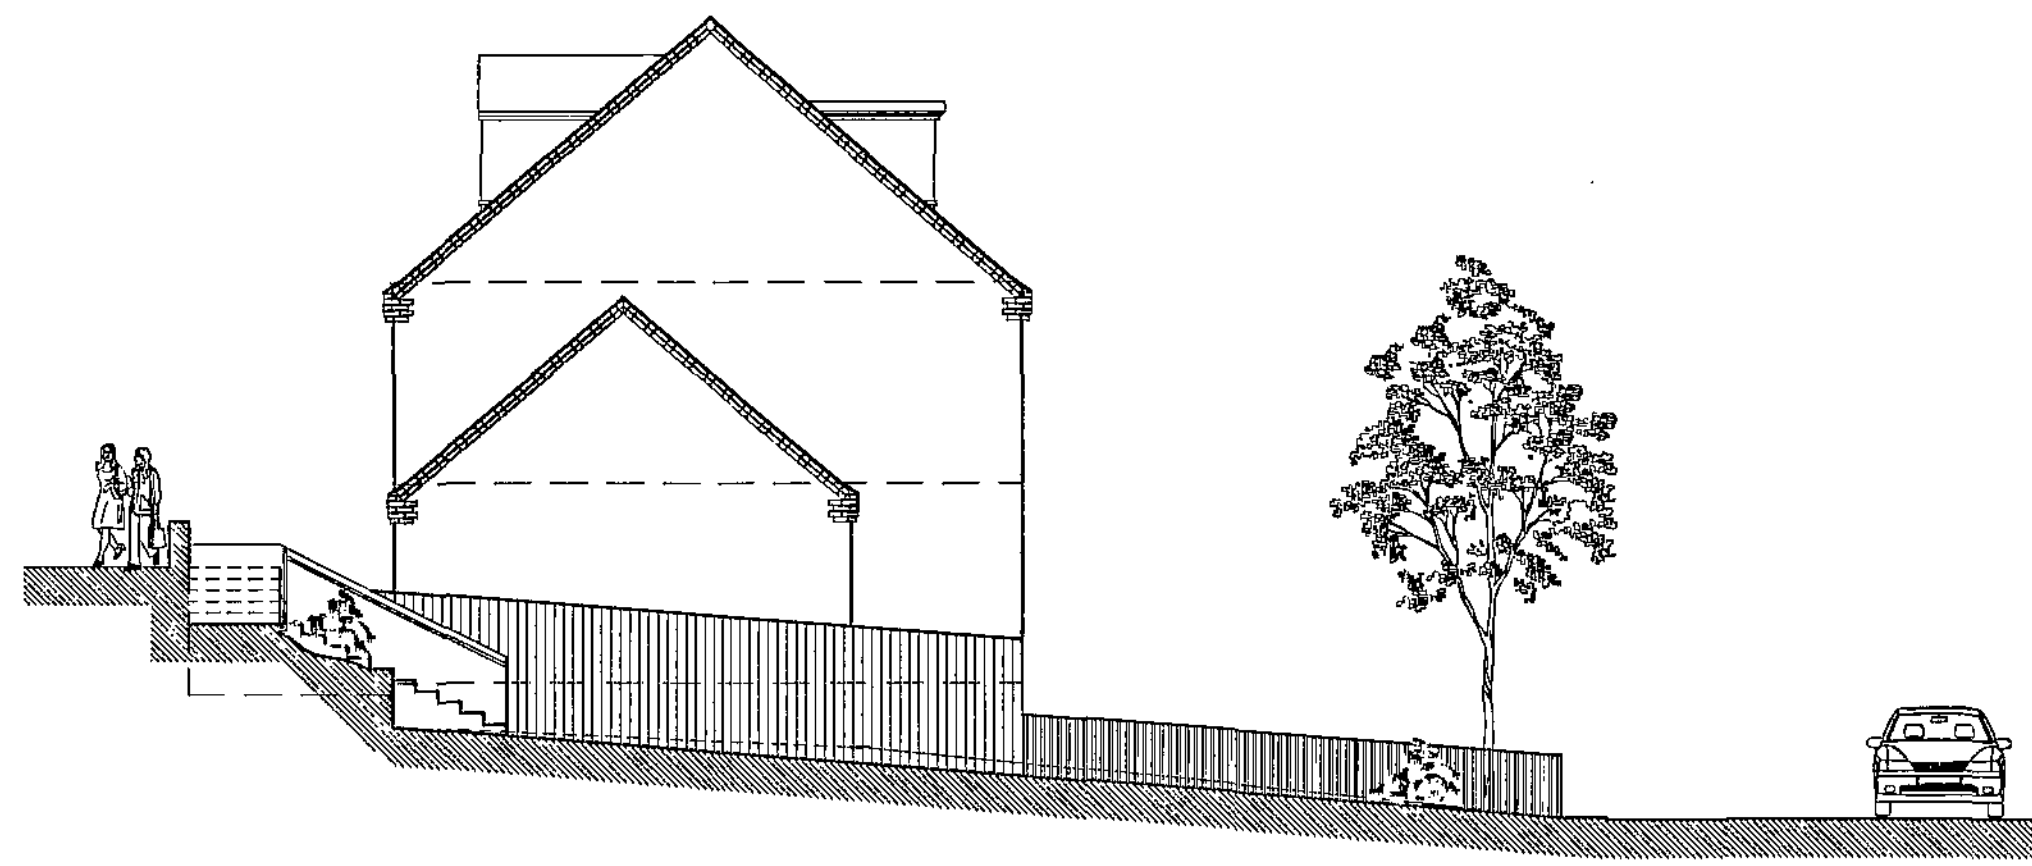


West Elevation

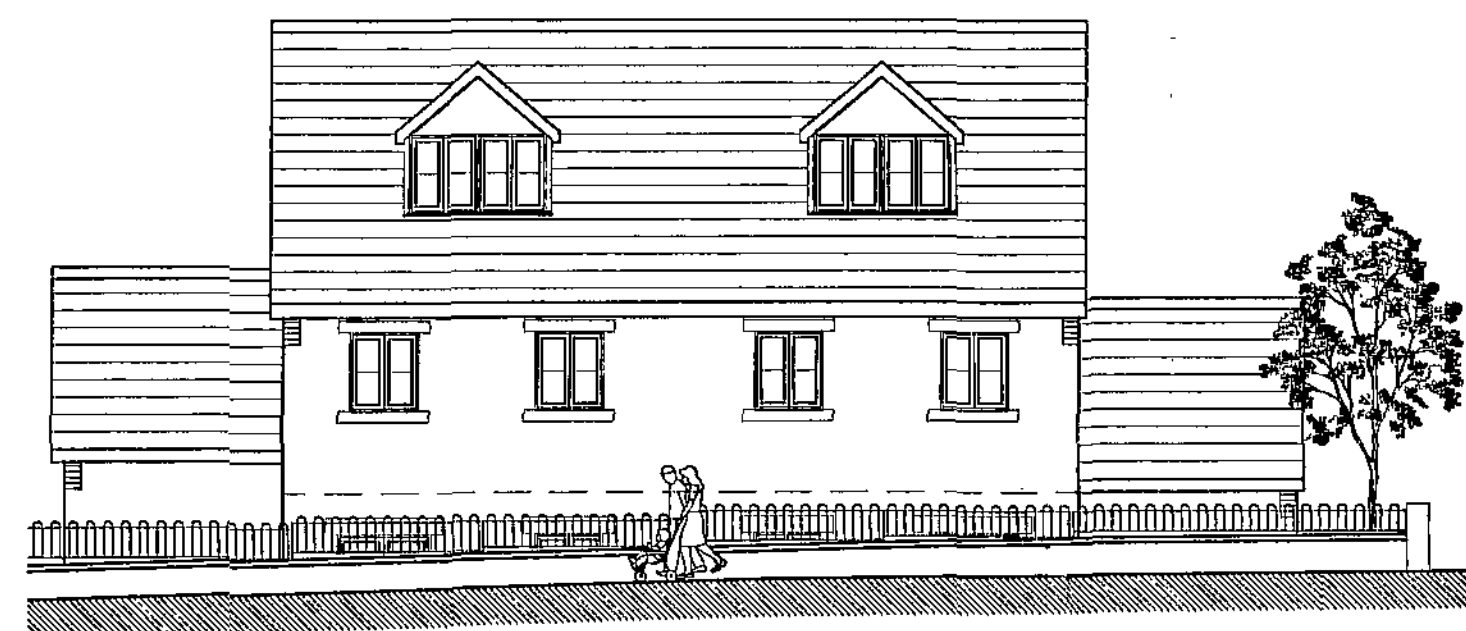


Elevation to Bank End Road

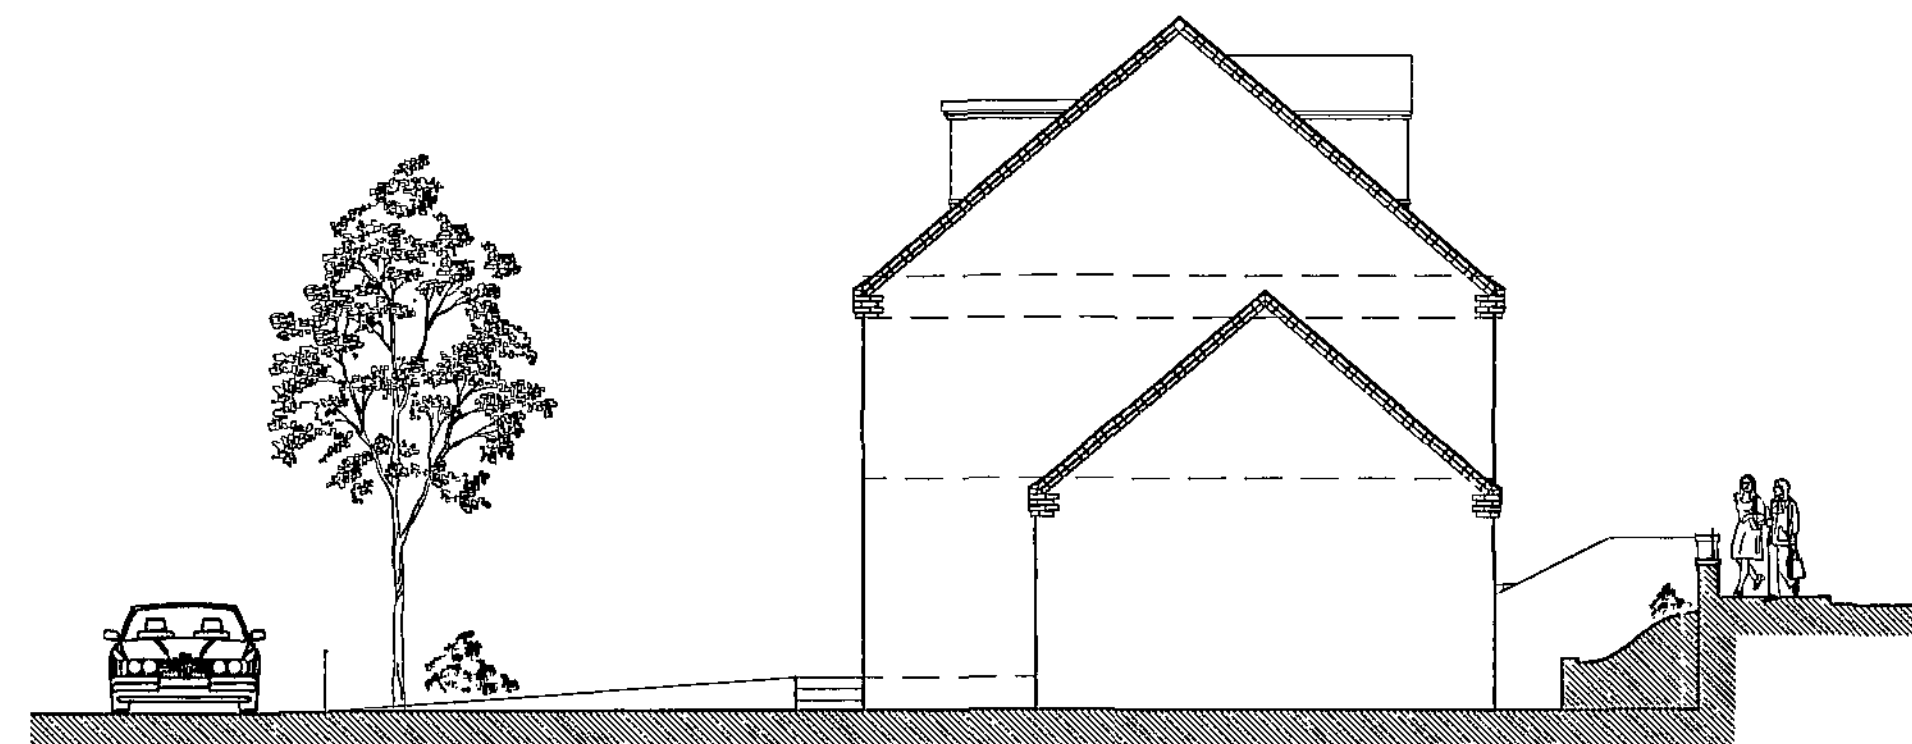


East Elevation

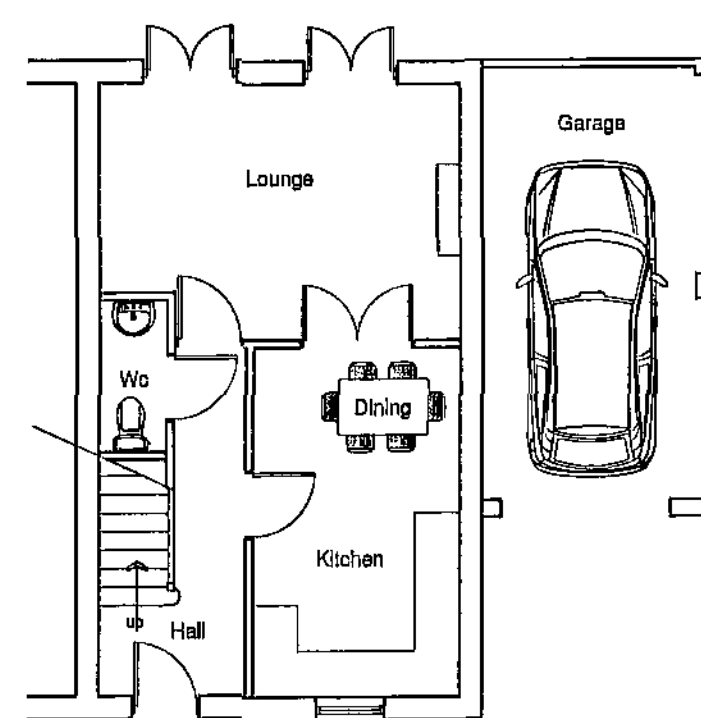

Ground Floor Plan

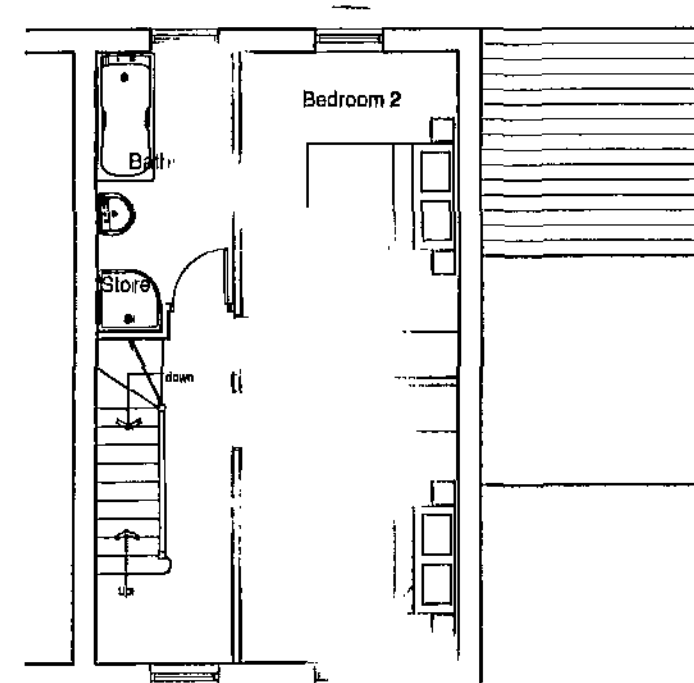

First Floor P

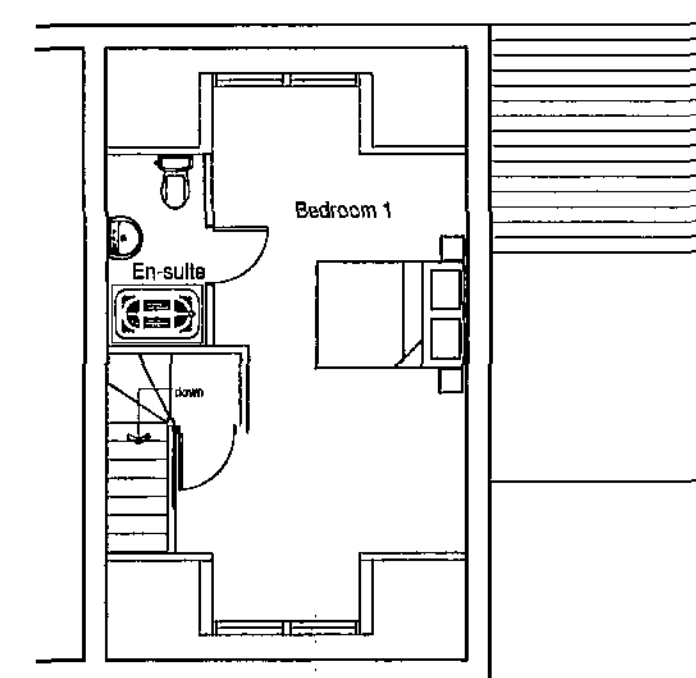

Second Floor Plan

copyright
this drawing and the design depicted thereon are the copy right
of Firth Partnership
all drawings and dimensions to be checked and any
discrepancies to be reported to the Architect prior to the
commencement of work or production of shop drawings,
no dimensions to be scaled from drawing unless approved by
Architect
all work to be carried out in accordance with the Building
Regulations and the requirements of the Local Authority

REVISIONS			
REF.	DESCRIPTION	BY	CHK DATE



FIRTH PARTNERSHIP

ARCHITECTS - QUANTITY SURVEYORS - PROJECT
MANAGEMENT CONSULTANTS

15 REGENT STREET
BARNLEY, SOUTH YORKSHIRE
S70 2EG

tel: 01226 206021

fax: 01226 240220

web: www.firthpartnership.co.uk

e-mail: administrator@firth.co.uk

CLIENT
KEPTCASTLE LTD

PROJECT
PROPOSED RESIDENTIAL DEVELOPMENT
CUTTING EDGE - WORSBOROUGH
BARNLEY


DRG.TITLE
HOUSE TYPE C

SCALES	DATE	DRAWN	CHKD
1:100	JAN 2010	RAL	
DRG. No.	REV		
2322/06			







North Elevation

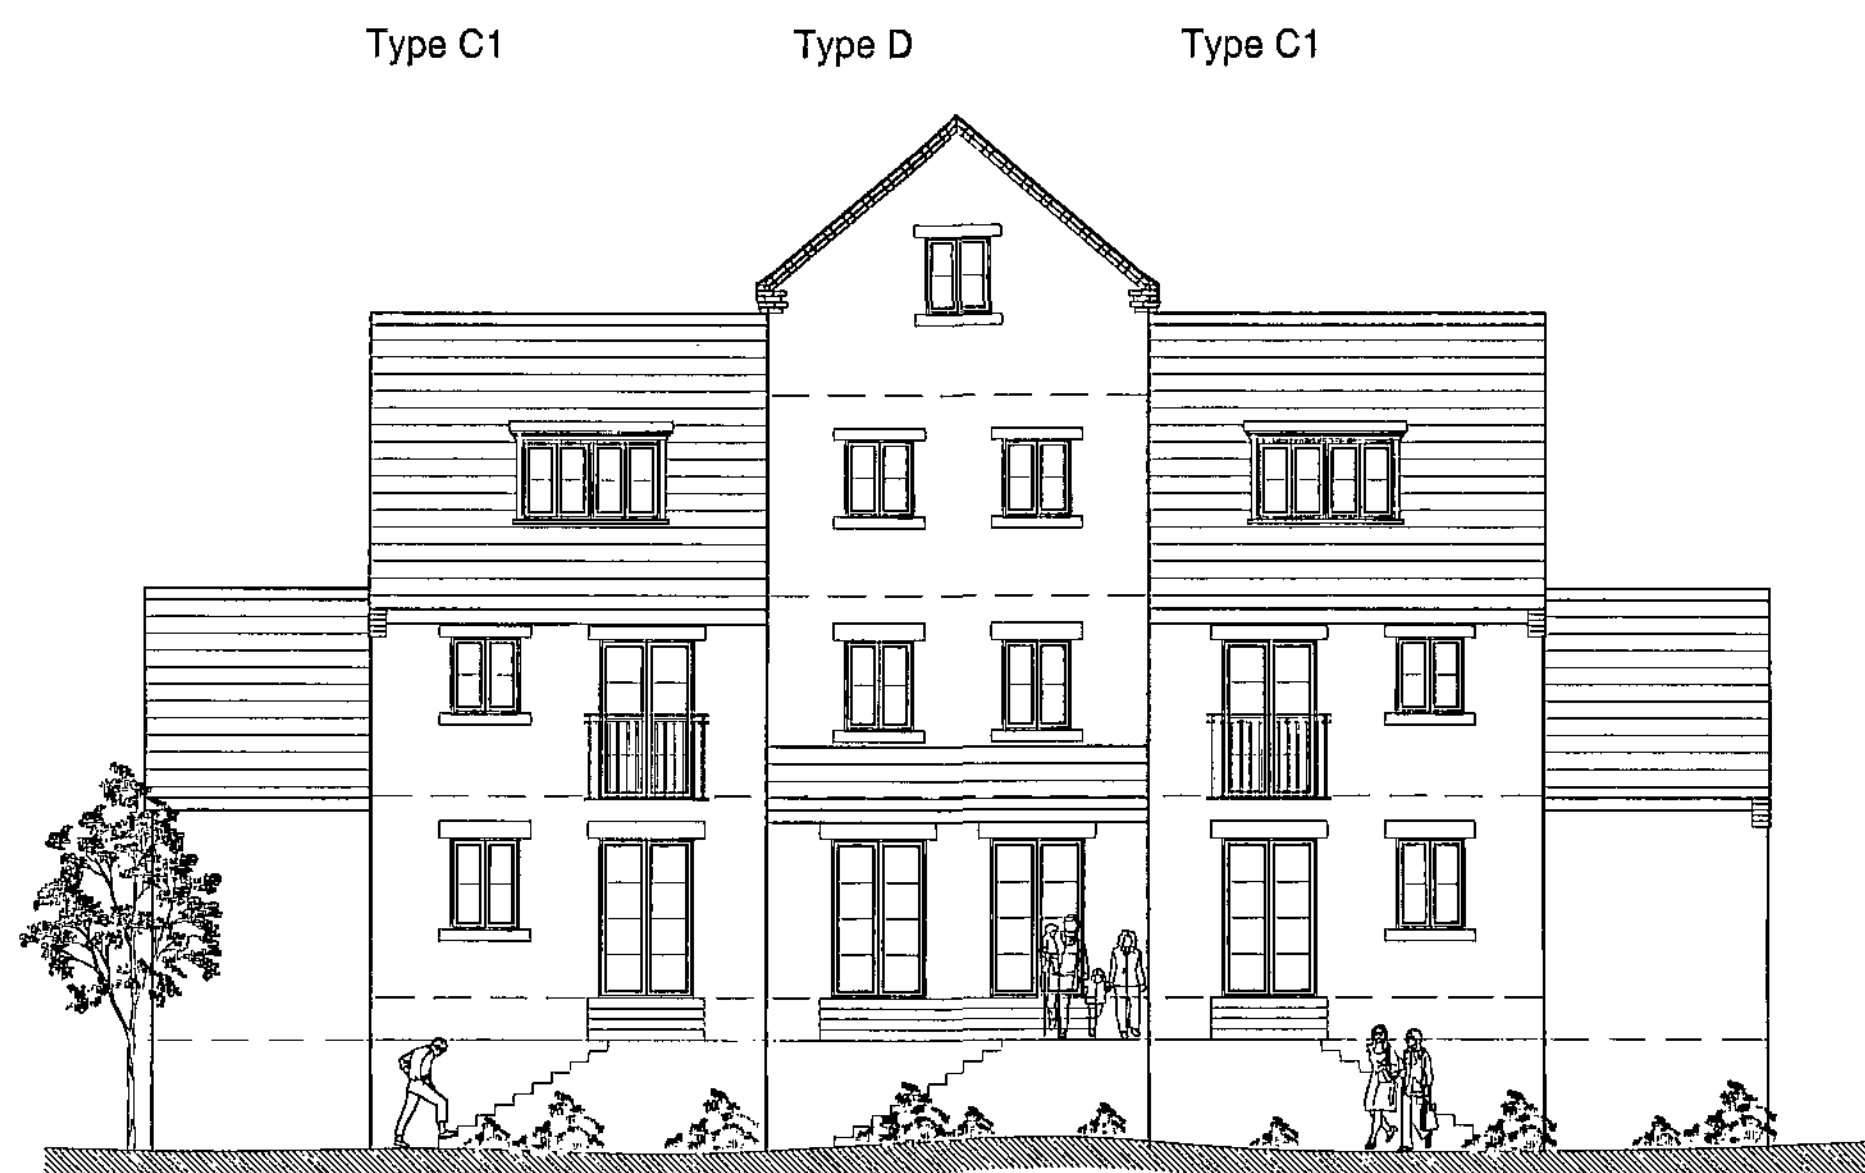


South Elevation

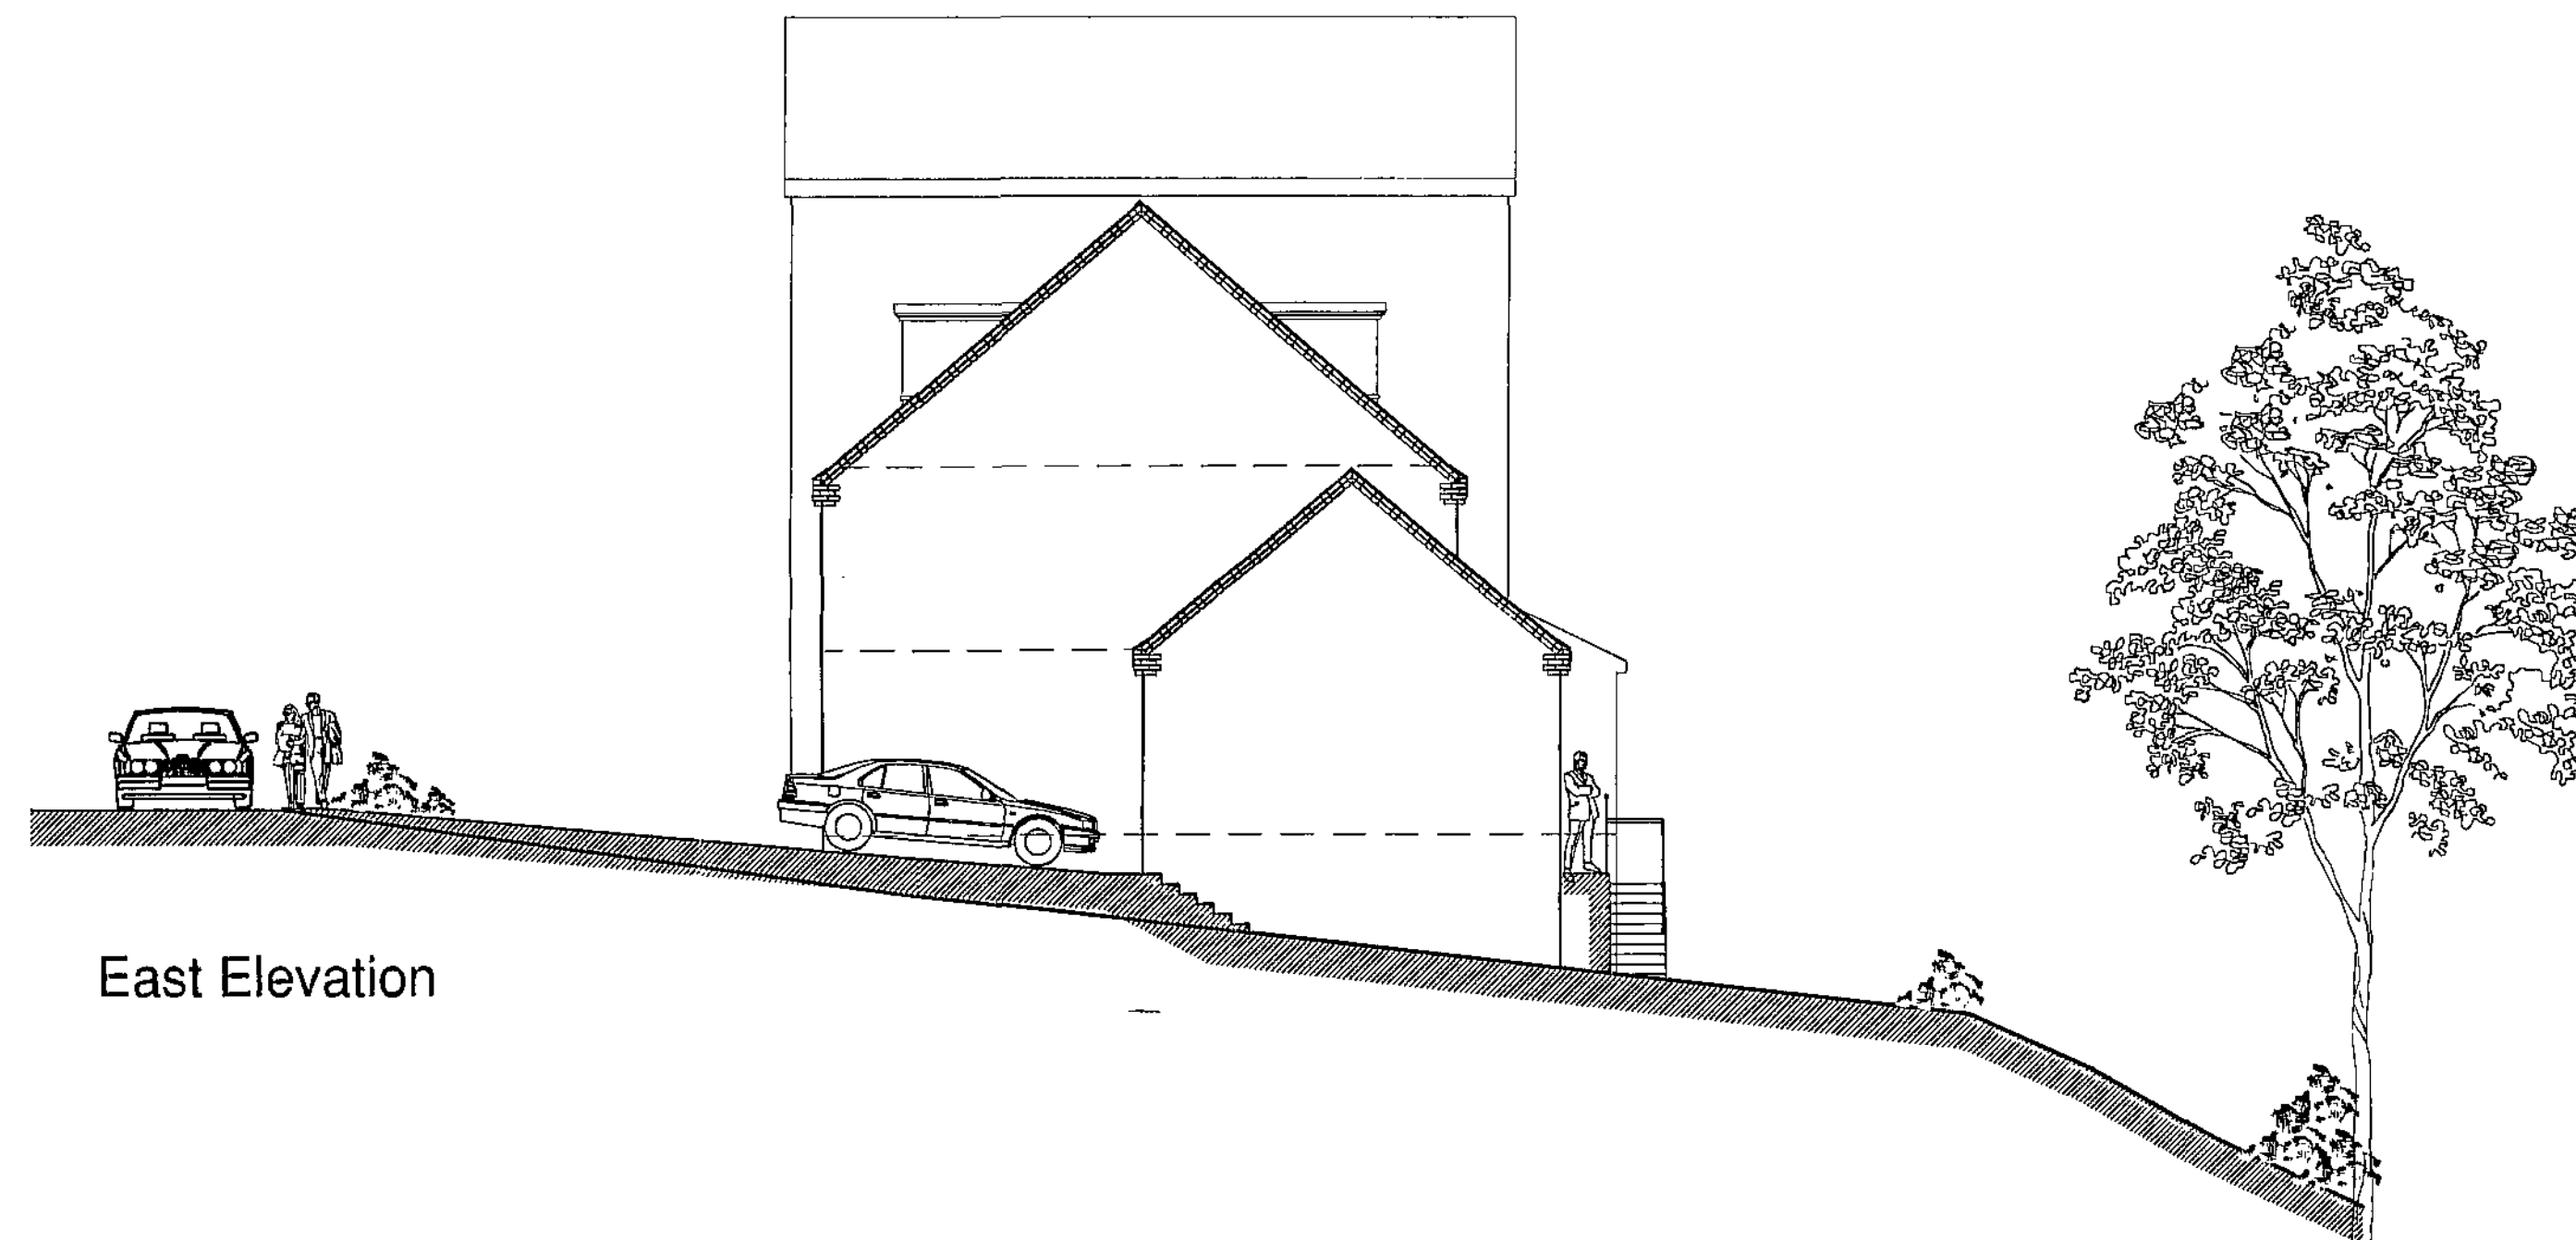


East Elevation

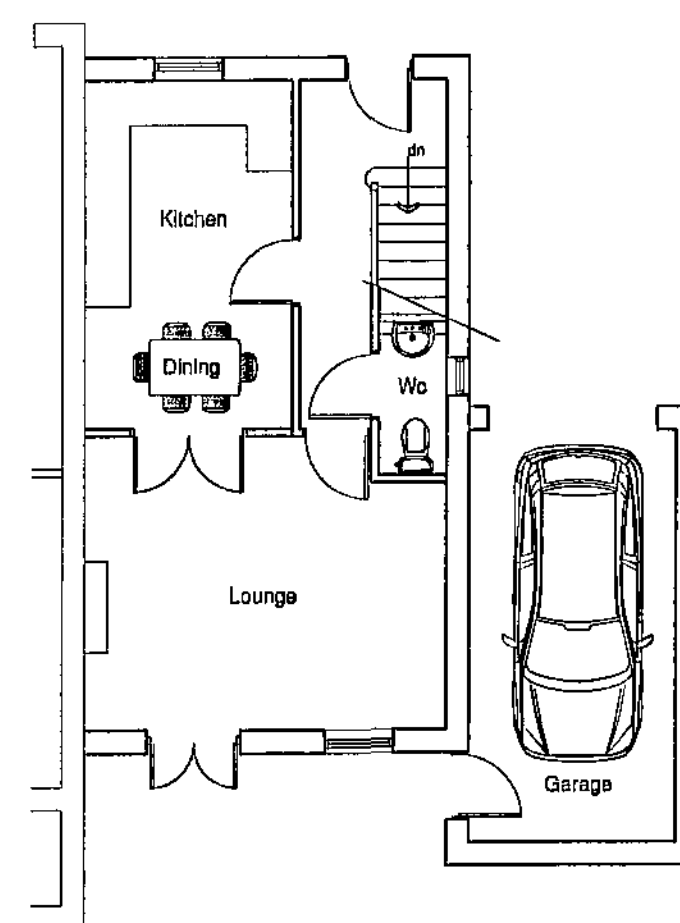


Ground Floor Plan

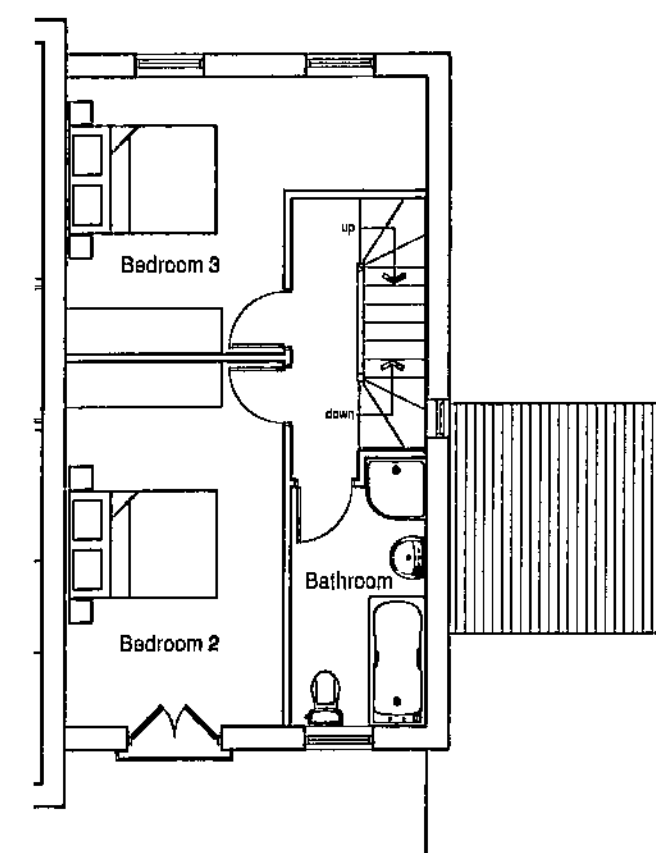

First Floor Plan

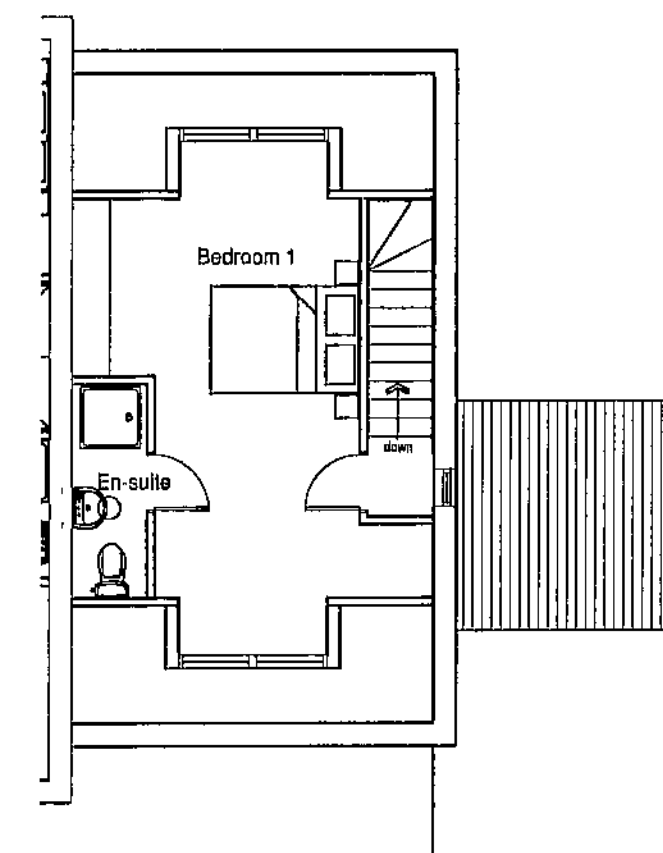

Second Floor Plan

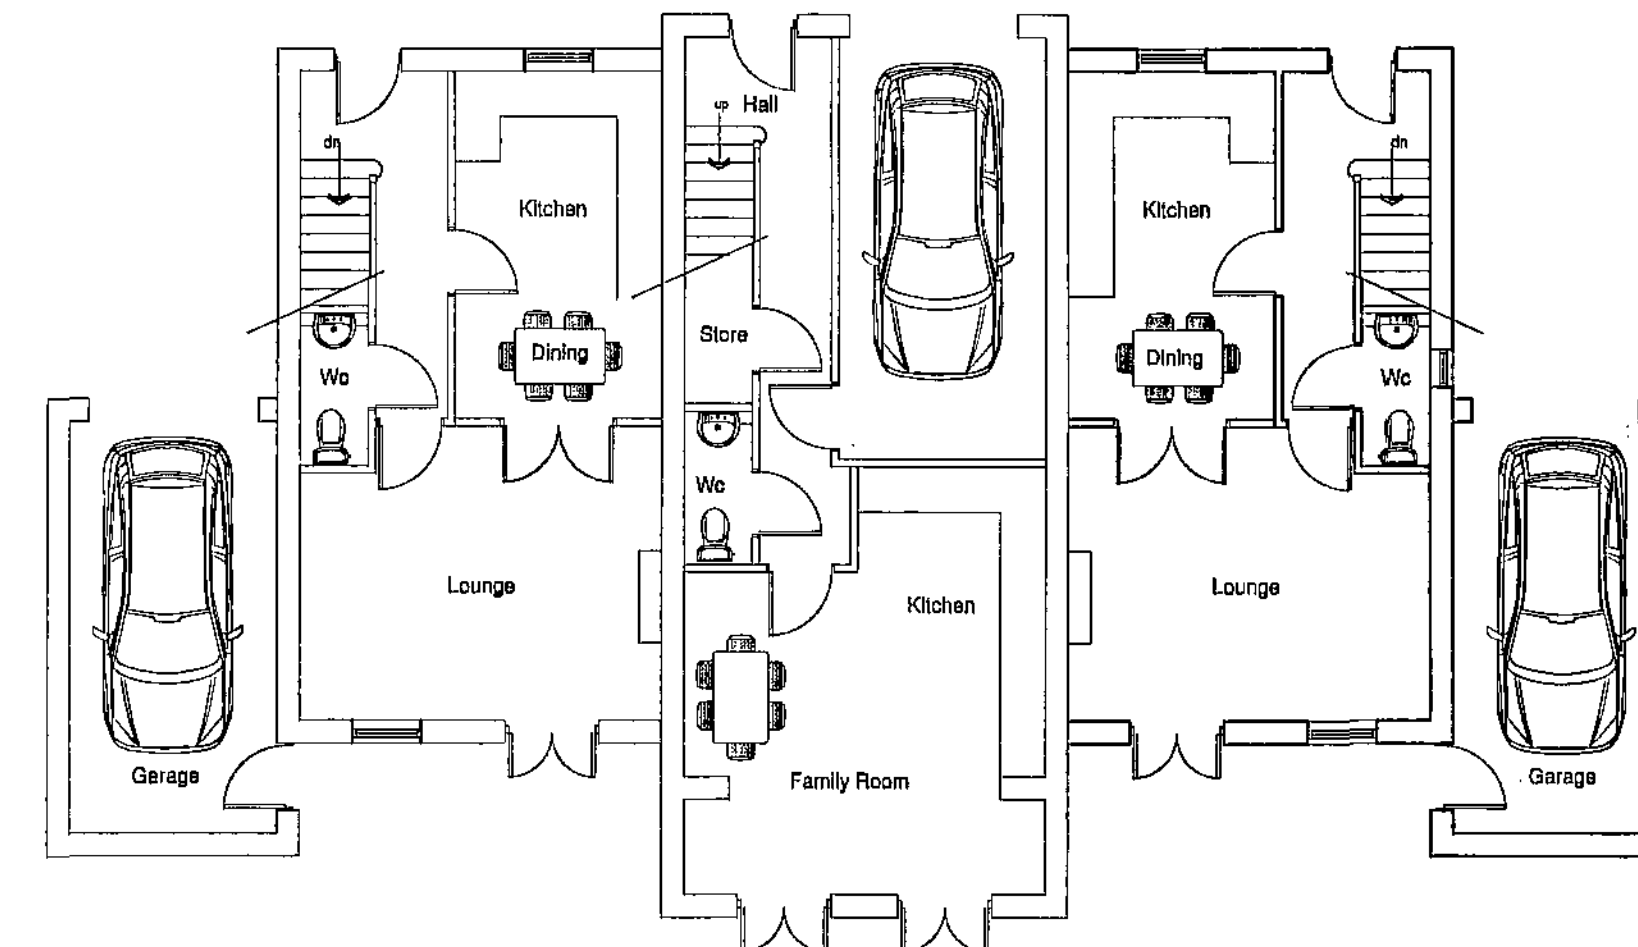


Types C1 & D - Plots 15,16 & 17

copyright
this drawing and the design depicted thereon are the copy right
of Firth Partnership
all drawings and dimensions to be checked and any
discrepancies to be reported to the Architect prior to the
commencement of works or production of shop drawings.
no dimensions to be scaled from drawing unless approved by
Architect
all work to be carried out in accordance with the Building
Regulations and the requirements of the Local Authority

REVISIONS

REF.	DESCRIPTION	BY	CHK	DATE

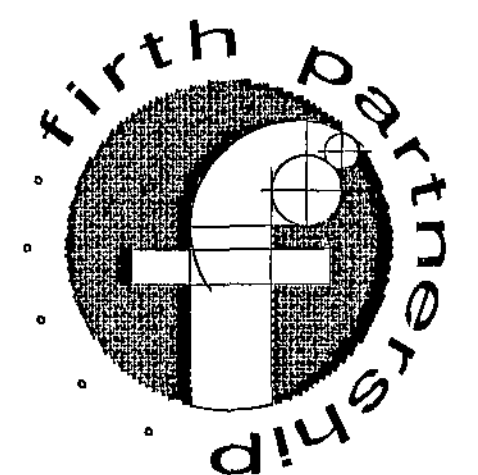

FIRTH PARTNERSHIP

ARCHITECTS - QUANTITY SURVEYORS - PROJECT
MANAGEMENT CONSULTANTS

15 REGENT STREET
BARNSELY, SOUTH YORKSHIRE
S70 2EQ

tel: 01226 206021

fax: 01226 240220

web: www.firthpartnership.co.uk


e-mail: administrator@firth.co.uk

CLIENT
KEPTCASTLE LTD

PROJECT
PROPOSED RESIDENTIAL DEVELOPMENT
CUTTING EDGE - WORSBOROUGH
BARNSELY


DRG. TITLE
HOUSE TYPE C1 - PLOTS 15 & 17

SCALES	DATE	DRAWN	CHKD
1:100	06.01.10	RAL	
DRG. No.	REV		
2322/07			

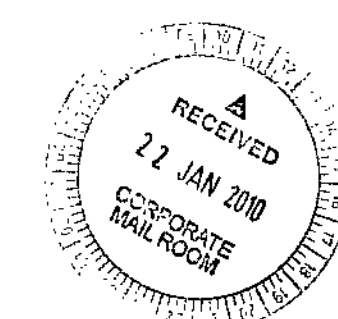





Front Elevation

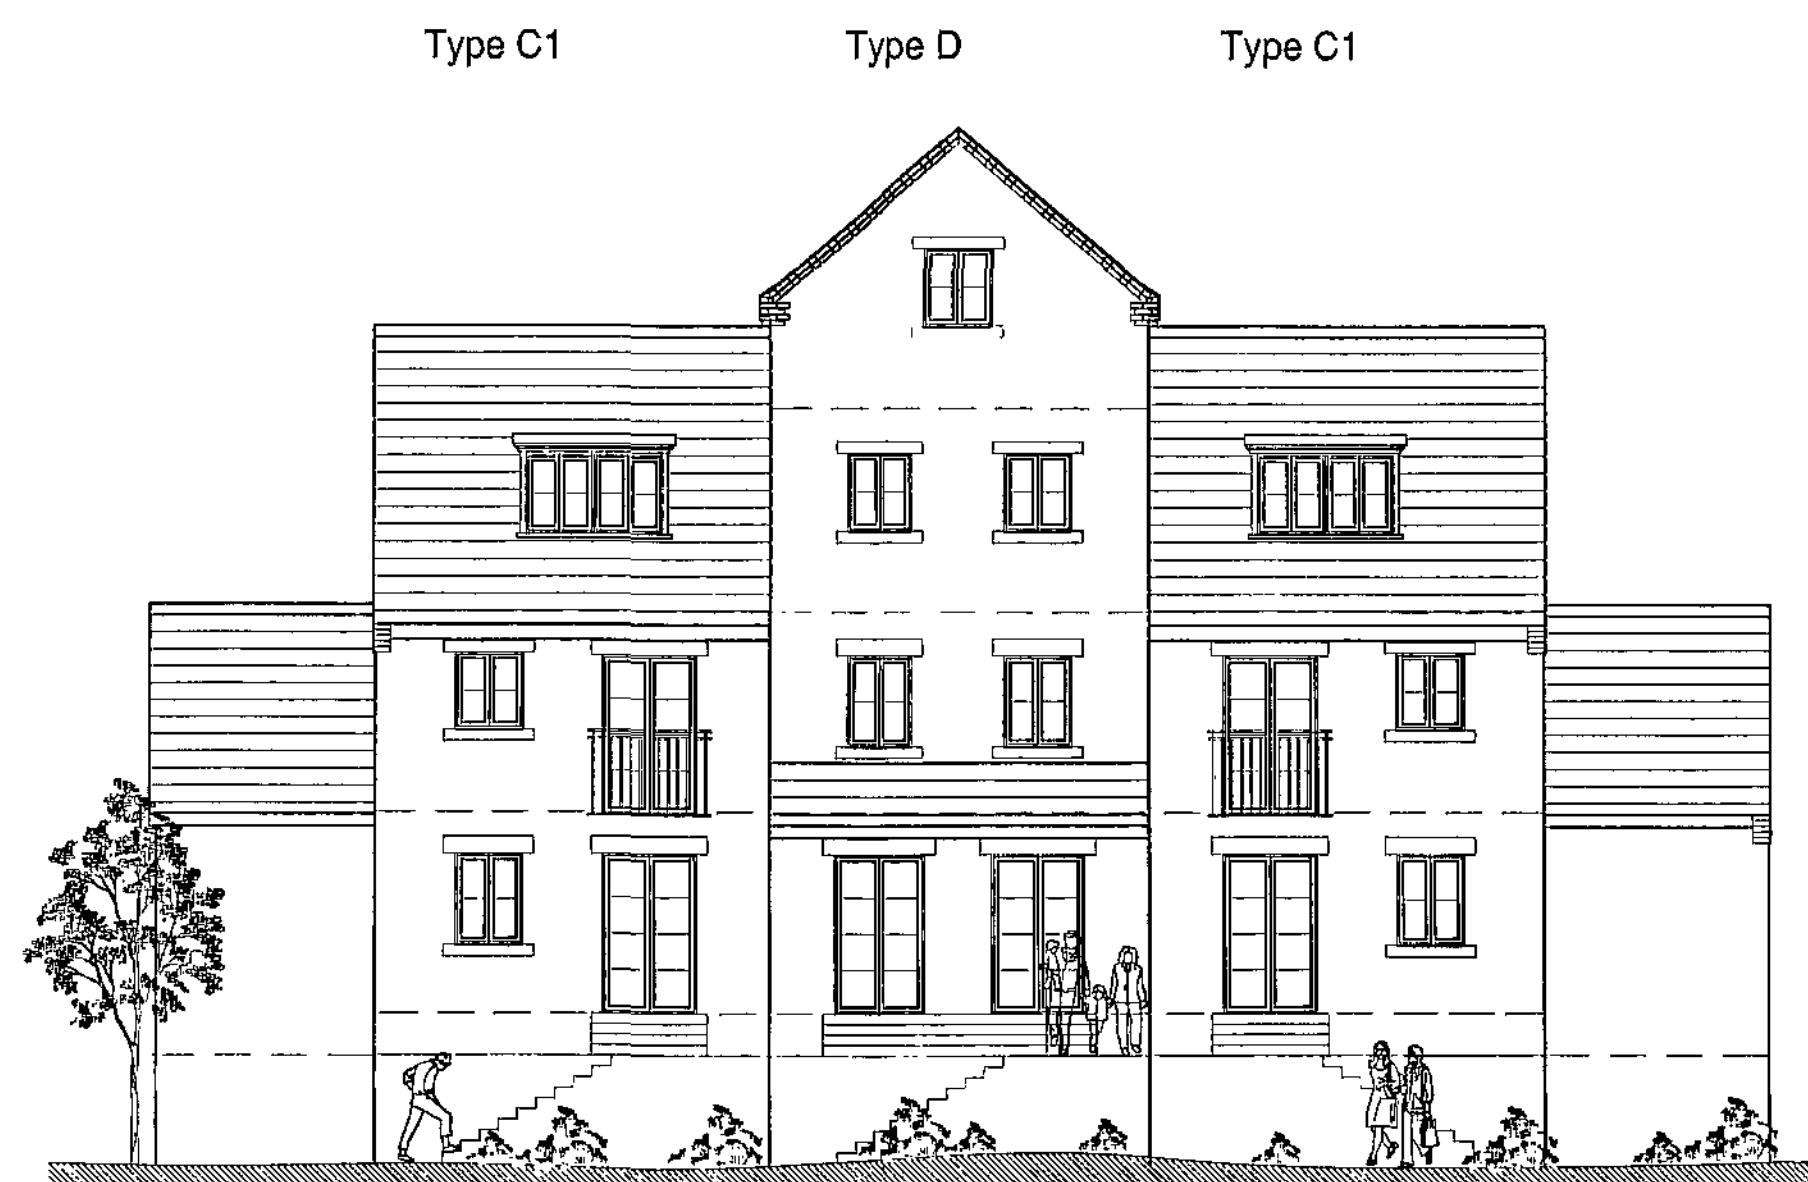


Rear Elevation

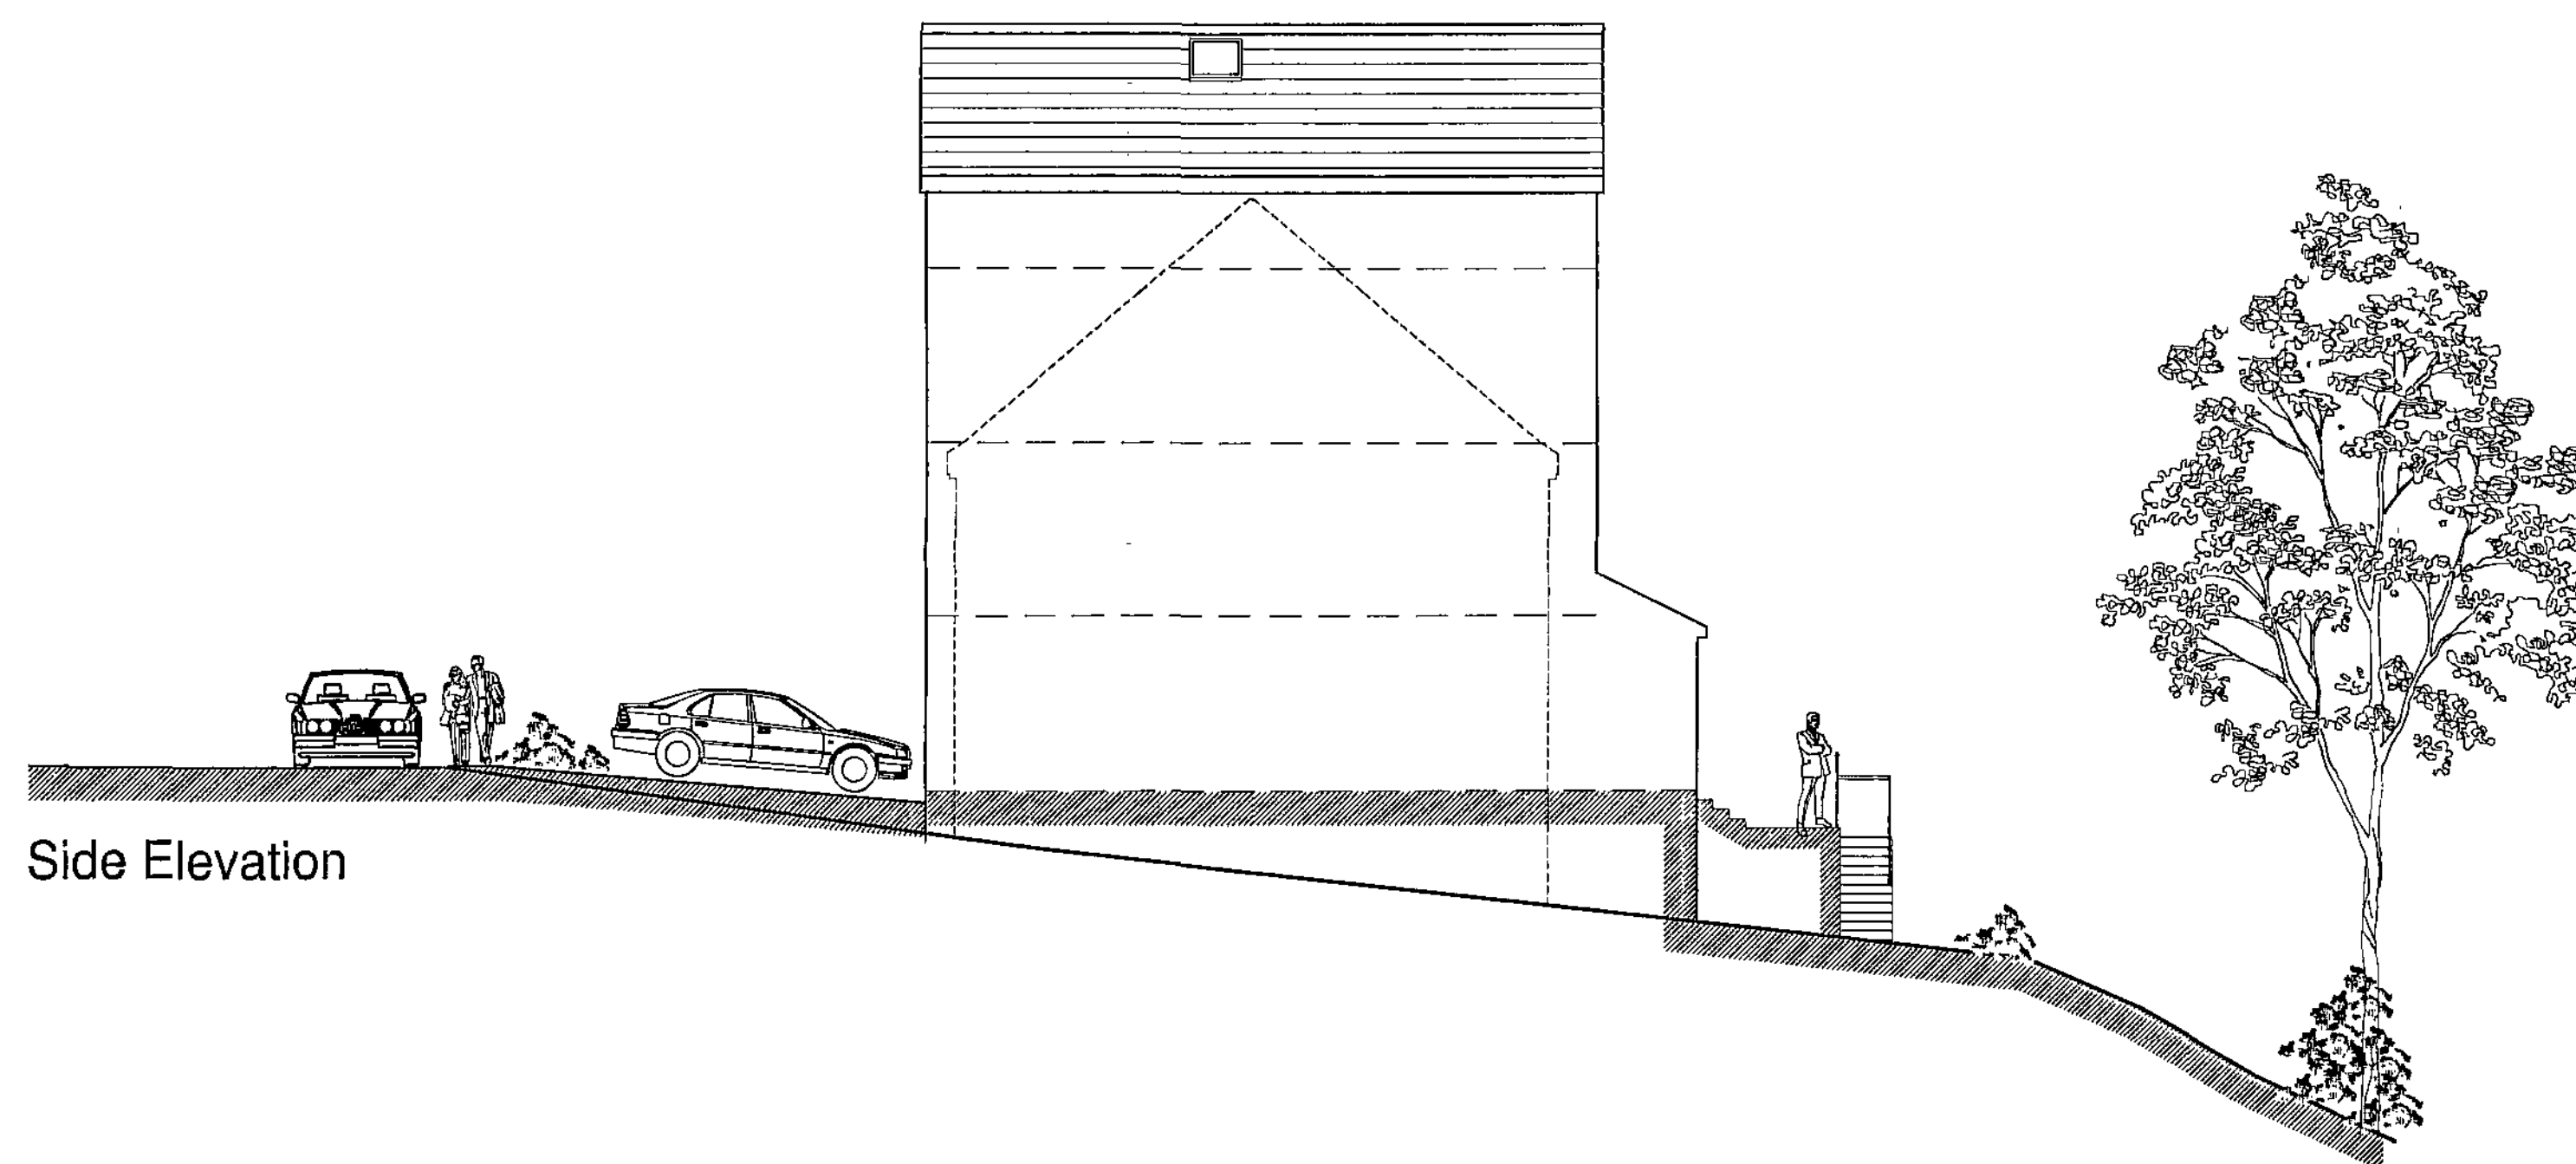


Side Elevation

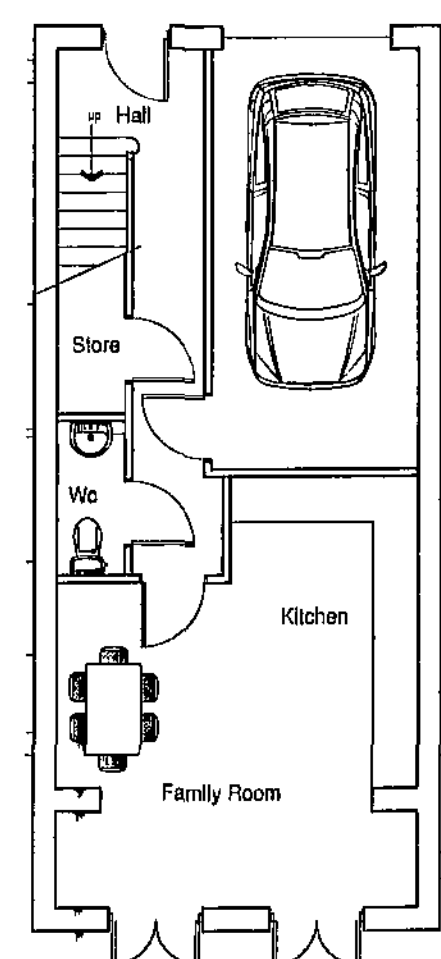


Ground Floor Plan

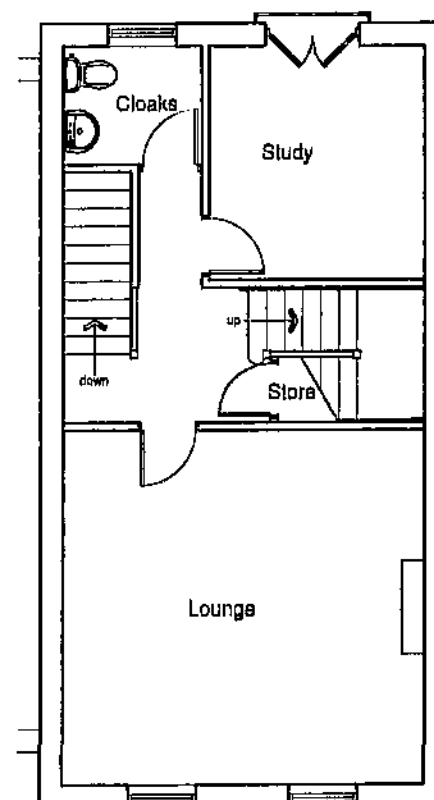


First Floor Plan

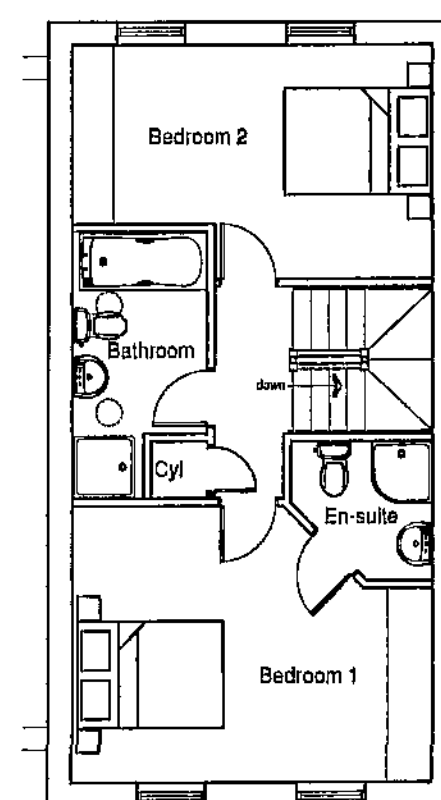

Second Floor Plan

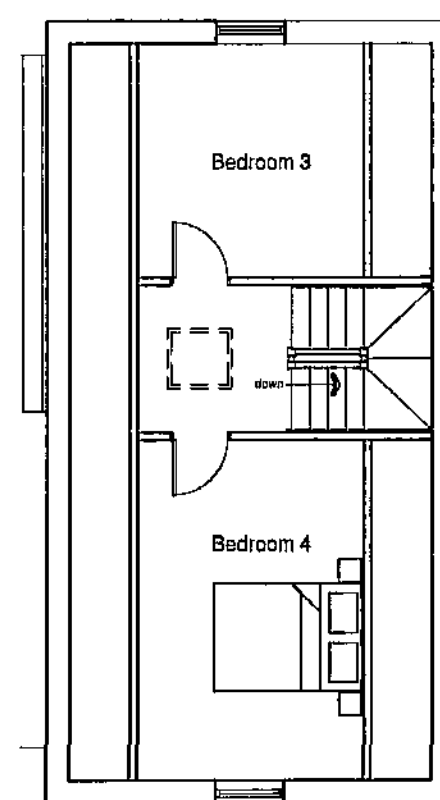

Third Floor Plan

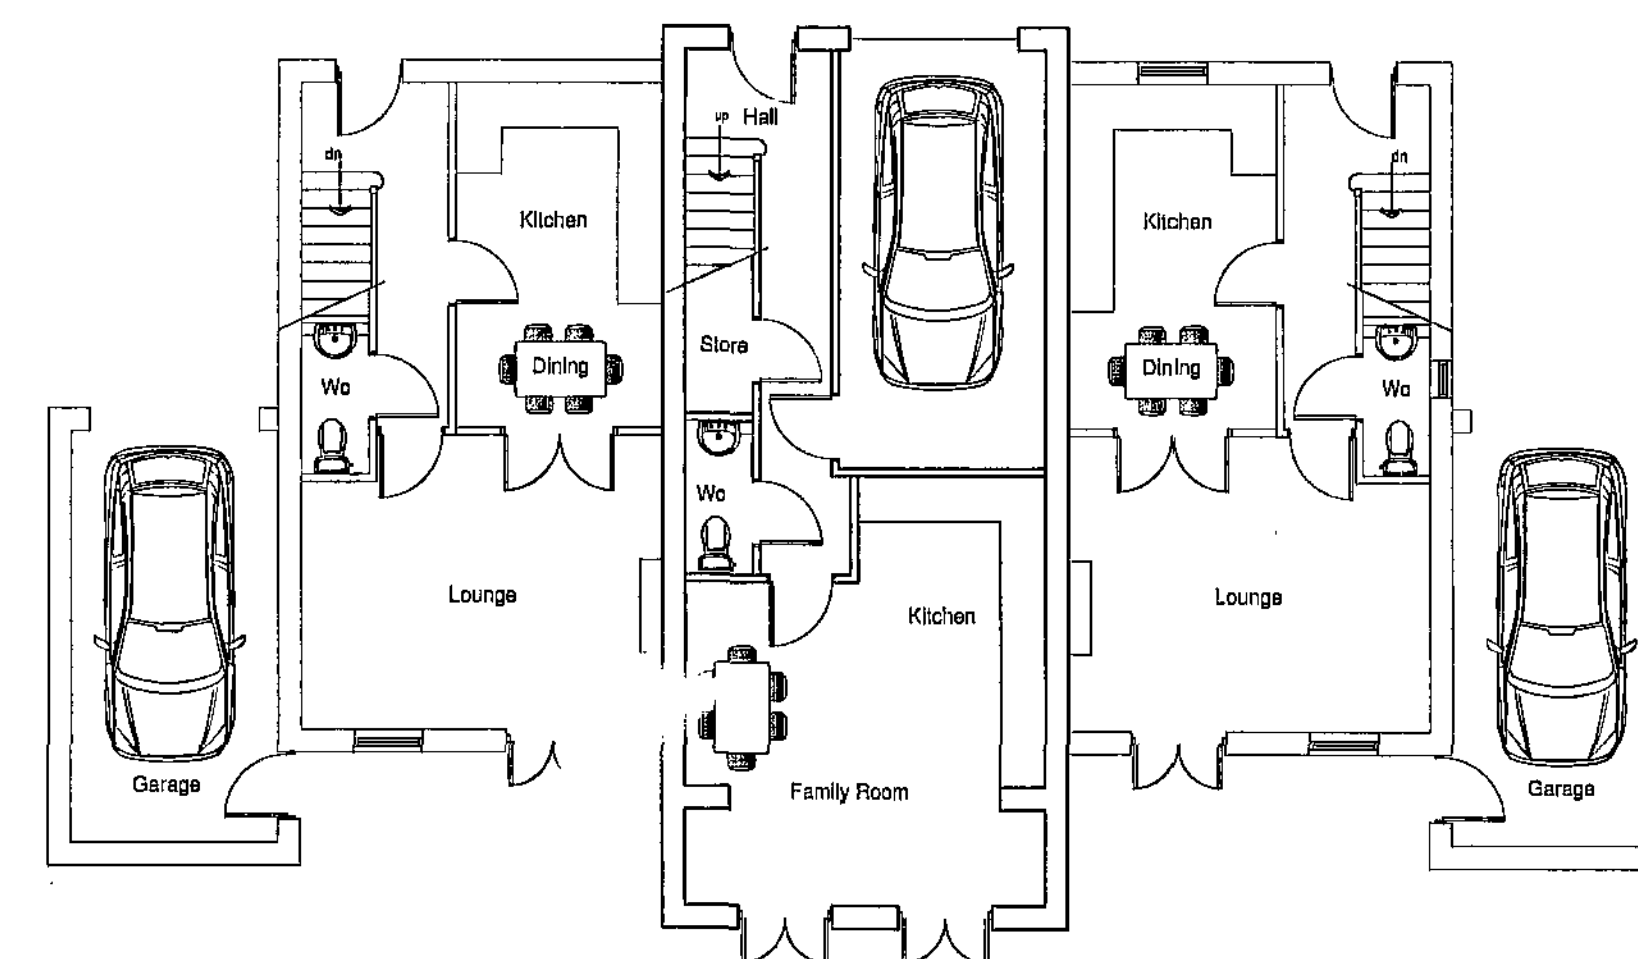


Type C1 & D - Plots 15, 16, & 17

copyright
this drawing and the design depicted thereon are the copy right
of Firth Partnership

all drawings and dimensions to be checked and any
discrepancies to be reported to the Architect prior to the
commencement of work or production of shop drawings.
no dimensions to be scaled from drawing unless approved by
Architect
all work to be carried out in accordance with the Building
Regulations and the requirements of the Local Authority

REVISIONS

REF.	DESCRIPTION	BY	CHK	DATE

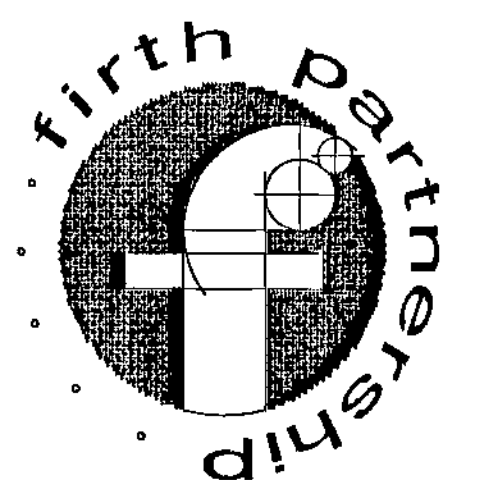

FIRTH PARTNERSHIP

ARCHITECTS - QUANTITY SURVEYORS - PROJECT
MANAGEMENT CONSULTANTS

15 REGENT STREET
BARNLEY, SOUTH YORKSHIRE
S70 2EQ

tel: 01226 208021

fax: 01226 240220

web: www.firthpartnership.co.uk


e-mail: administrator@firth.co.uk

CLIENT
KEPTCASTLE LTD

PROJECT
RESIDENTIAL DEVELOPMENT
CUTTING EDGE - WORSBOROUGH
BARNLEY


DRG. TITLE
HOUSE TYPE D - PLOT 16

SCALES	DATE	DRAWN	CHKD
1:100	23.12.08	RAL	
DRG. No.	REV		
2322/08			

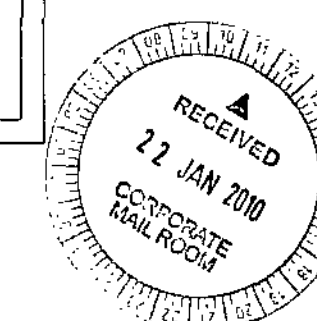




South Elevation

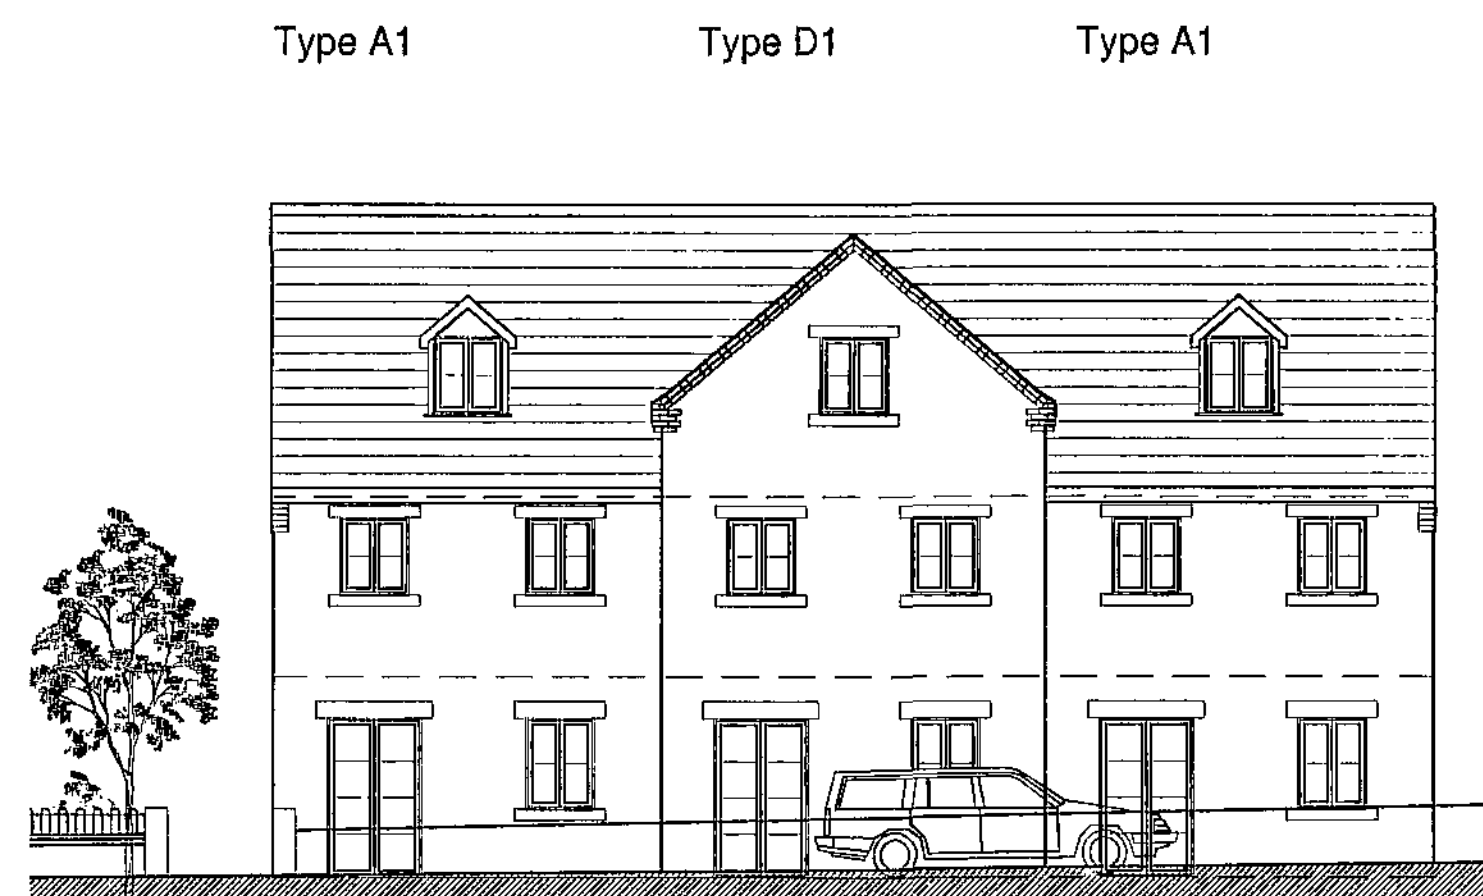


Elevation to Bank End Road

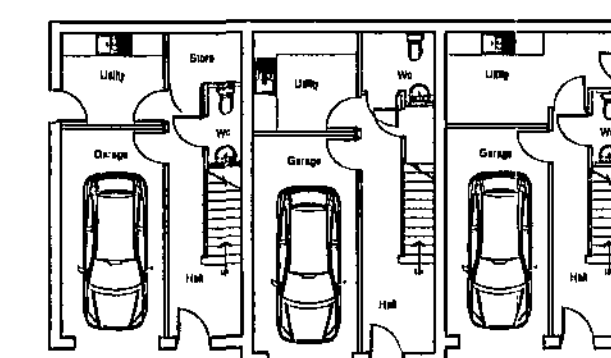


Type A1 & D1 - Plots 5, 4, & 3


House Type D1 - Plot 4

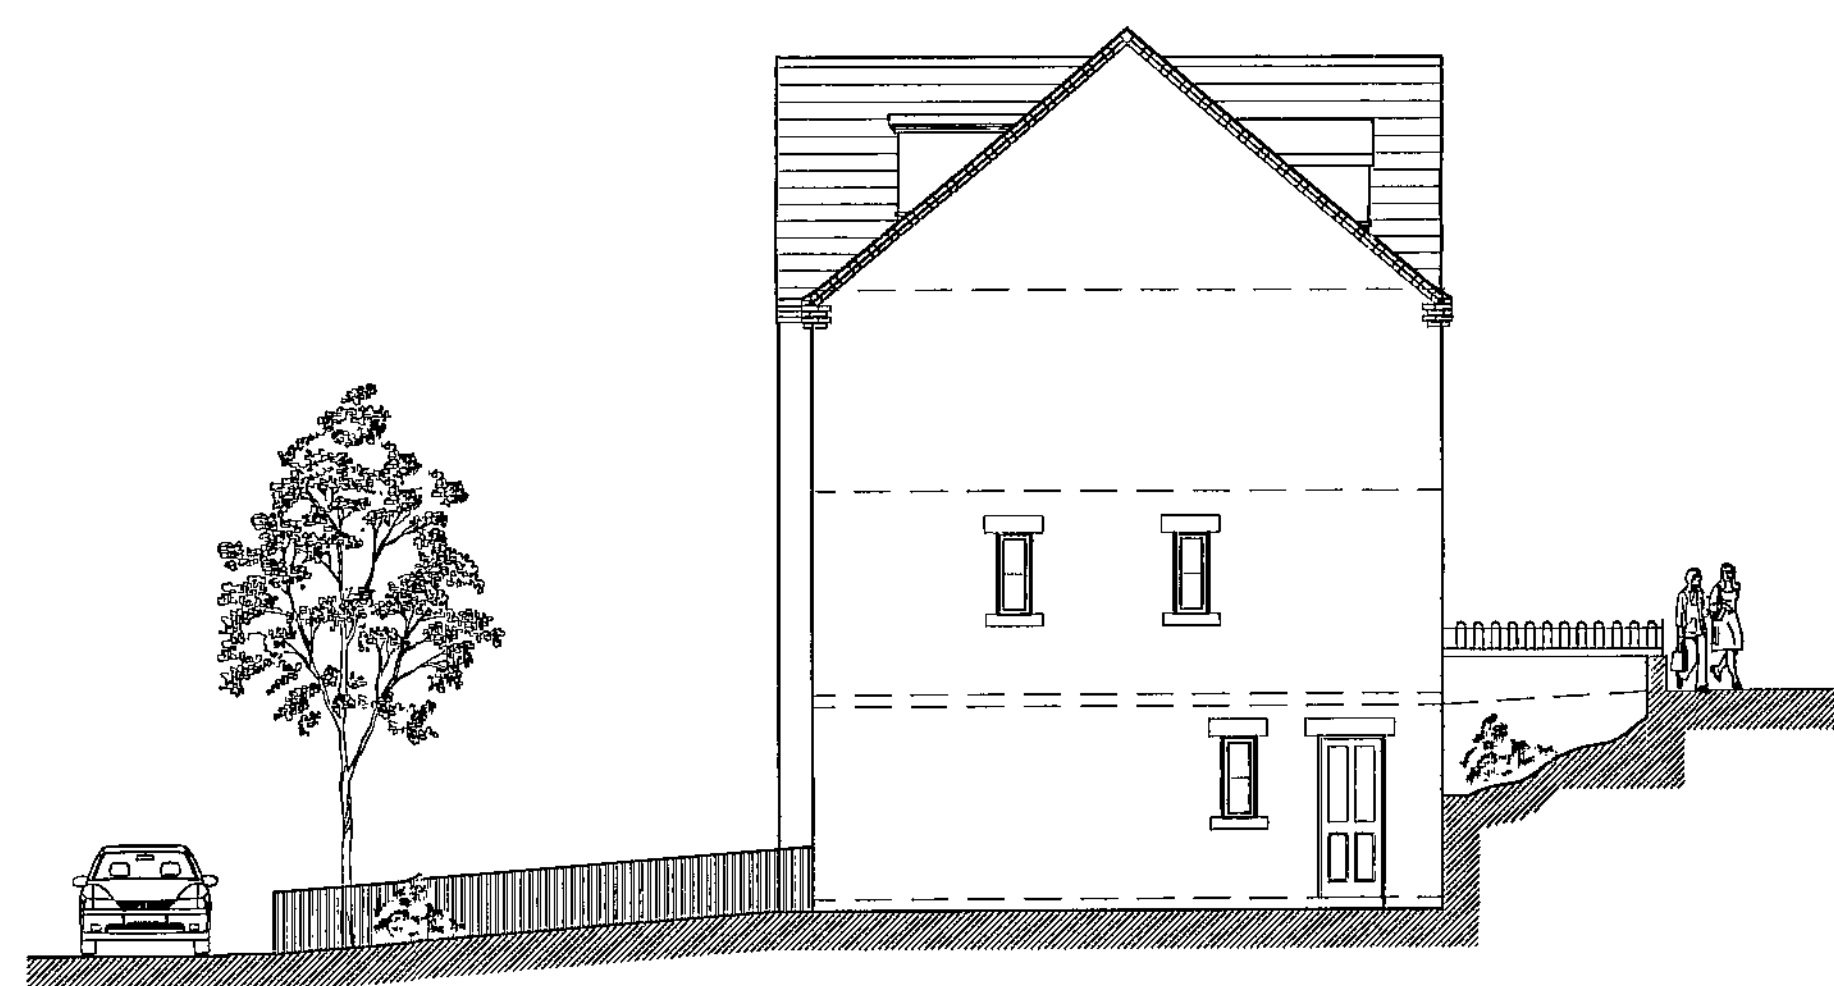


East Elevation

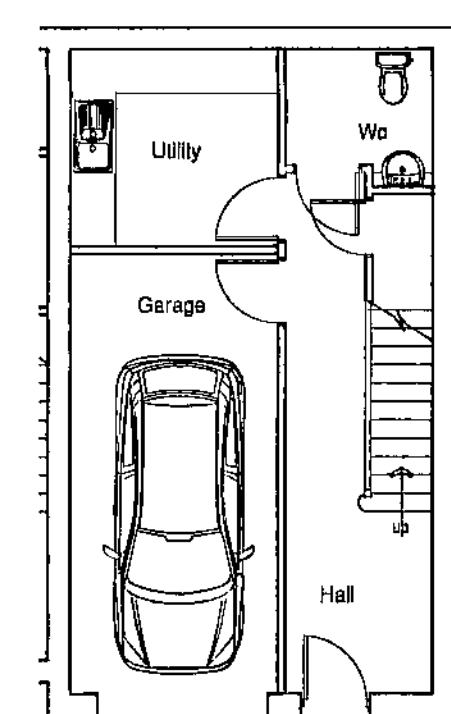


Ground Floor Plan

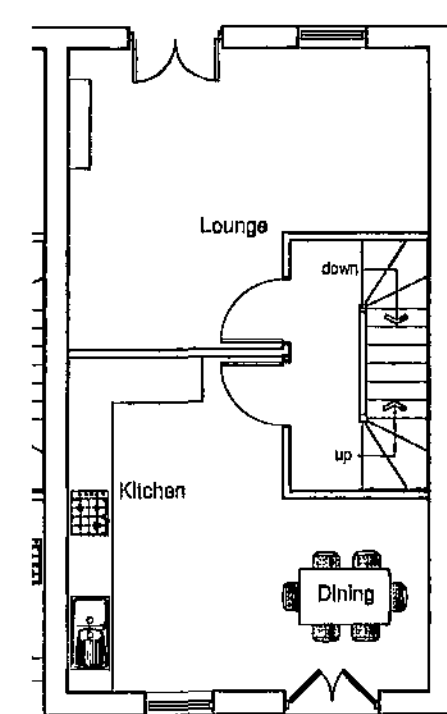

First Floor Plan

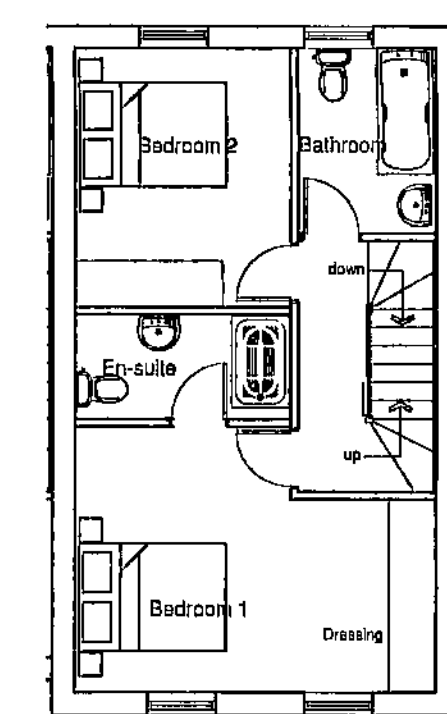


Second Floor Plan

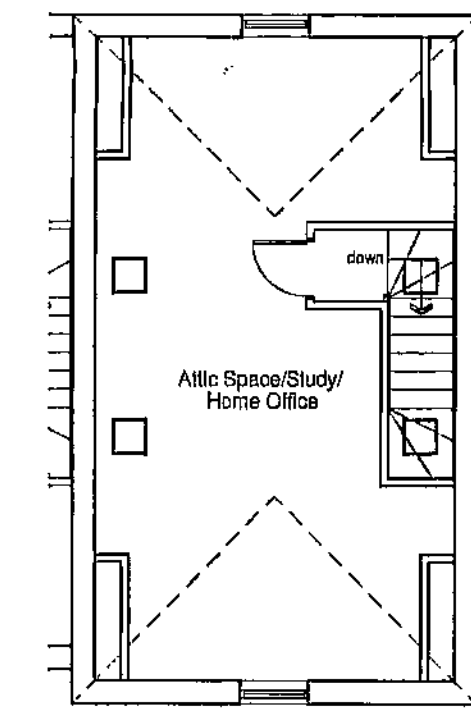


Attic Floor Plan


House Type A1

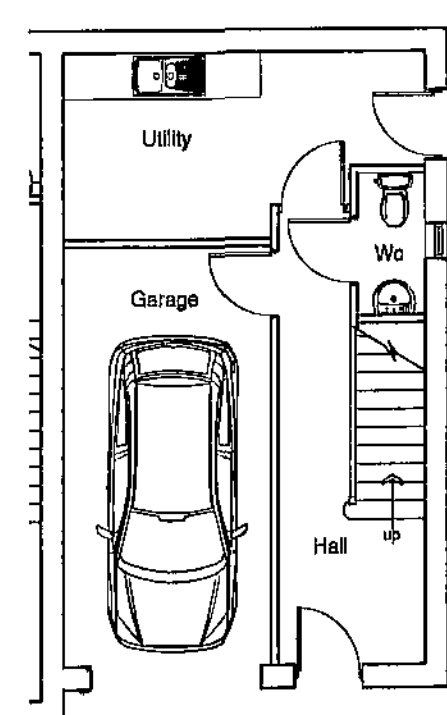


Ground Floor Plan Plot 3

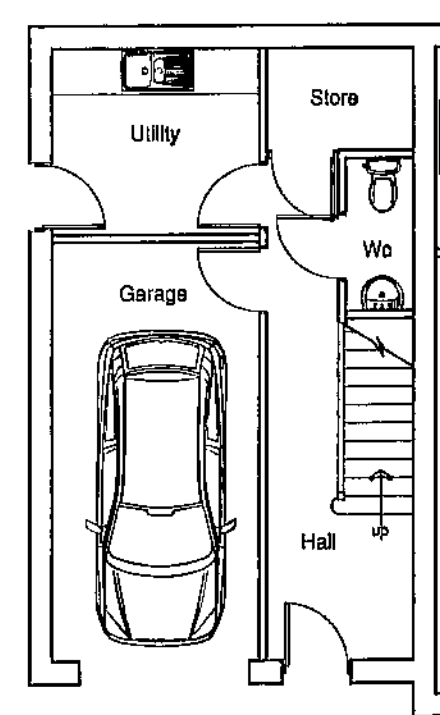


Ground Floor Plan Plot 5

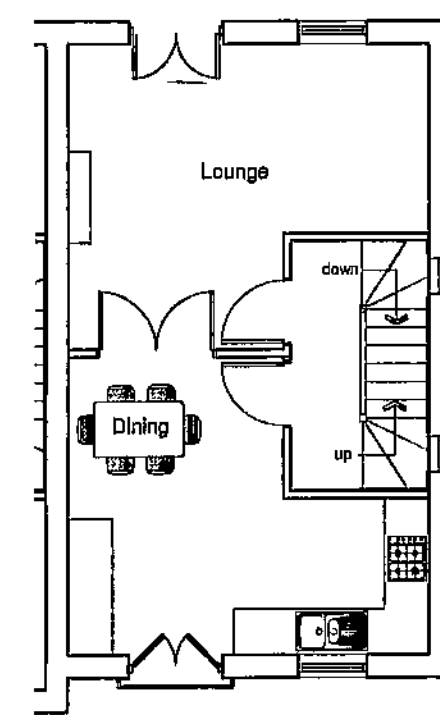


First Floor Plan

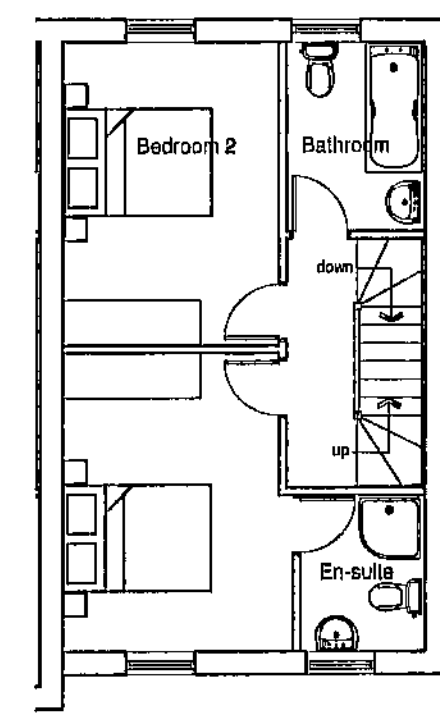

Second Floor Plan Plot 3

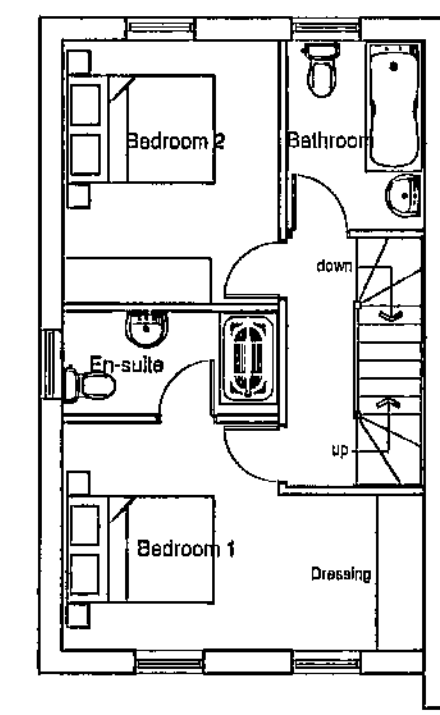

Plot 5

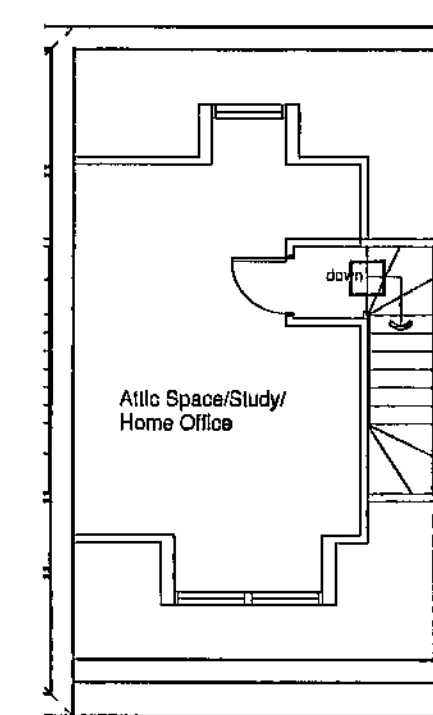

Third Floor Plan

copyrights
this drawing and the design depicted thereon are the copy right of Firth Partnership
all drawings and dimensions to be checked and any discrepancies to be reported to the Architect prior to the commencement of work or production of shop drawings.
no dimensions to be scaled from drawing unless approved by Architect
all work to be carried out in accordance with the Building Regulations and the requirements of the Local Authority

REVISIONS

REF.	DESCRIPTION	BY	CHK	DATE



FIRTH PARTNERSHIP

ARCHITECTS - QUANTITY SURVEYORS - PROJECT MANAGEMENT CONSULTANTS

15 REGENT STREET
BARNLEY, SOUTH YORKSHIRE
S70 2EQ

tel: 01226 206021

fax: 01226 240220

web: www.firthpartnership.co.uk


e-mail: administrator@firth.co.uk

CLIENT
KEPTCASTLE LTD

PROJECT
RESIDENTIAL DEVELOPMENT
CUTTING EDGE - WORSBOROUGH
BARNLEY


DRG. TITLE
HOUSE TYPES A1 & D1
PLOTS 3, 4 & 5

SCALES 1:100	DATE 08.01.10	DRAWN RAL	CHKD
DRG. No. 2322/09	REV		

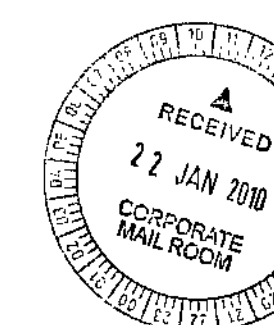




East Elevation

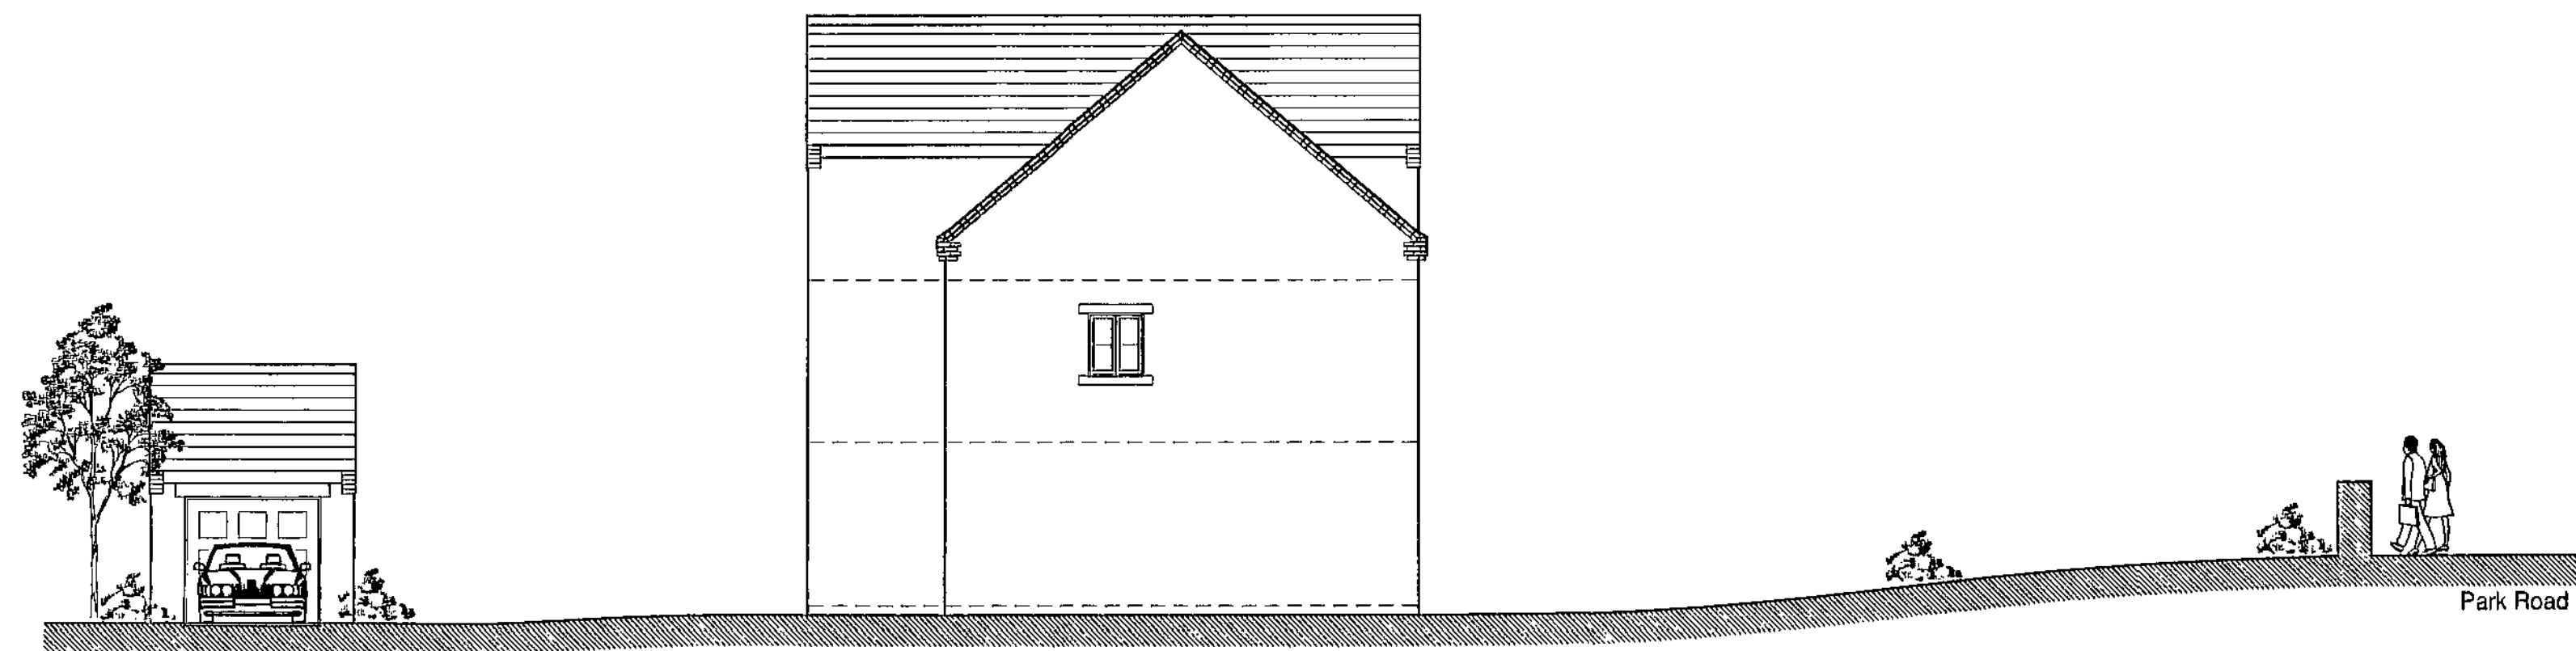


North Elevation & Site Section




Elevation to Park Road

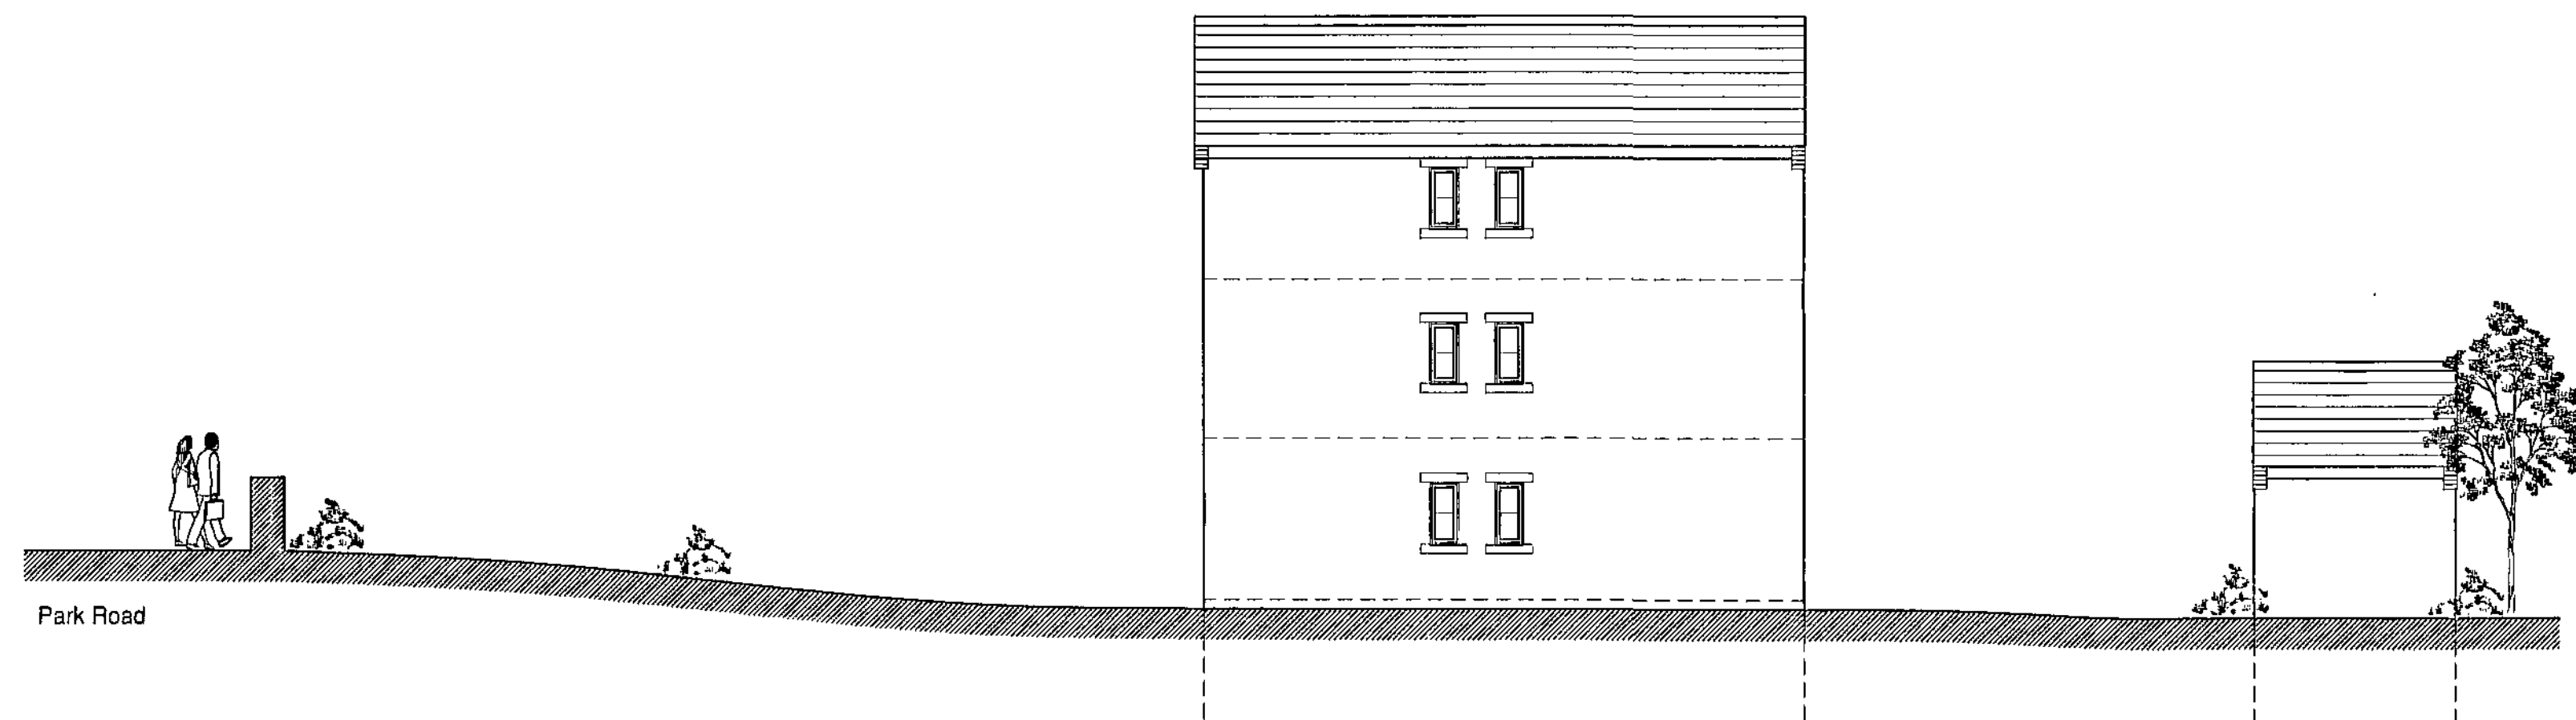


South Elevation & Site Section

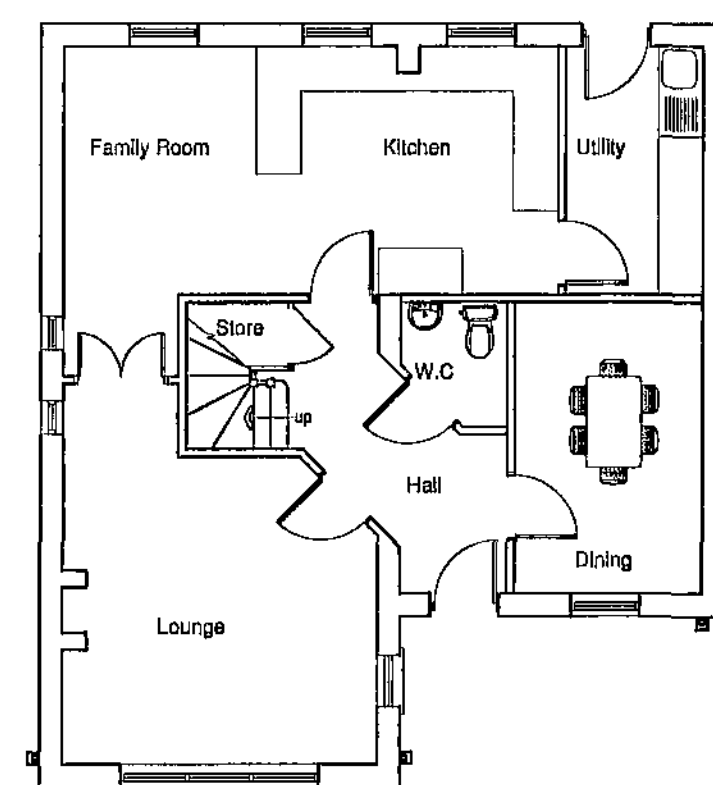

Ground Floor Plan

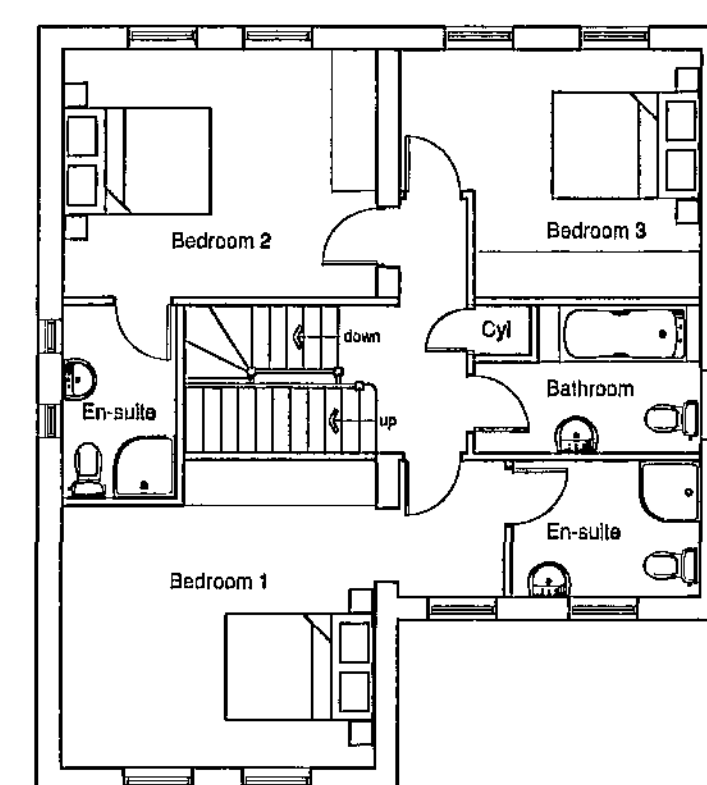

First Floor Plan

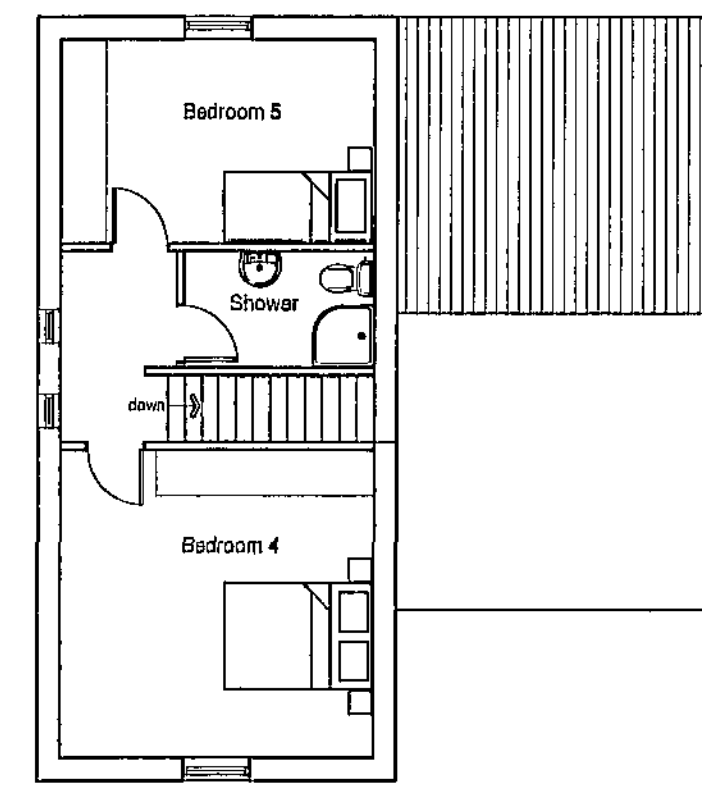

Second Floor Plan

copyright
this drawing and the design depicted thereon are the copy right
of Firth Partnership
all drawings and dimensions to be checked and any
discrepancies to be reported to the Architect prior to the
commencement of works or production of shop drawings.
no dimensions to be scaled from drawing unless approved by
Architect
all work to be carried out in accordance with the Building
Regulations and the requirements of the Local Authority

REVISIONS

REF.	DESCRIPTION	BY	CHK	DATE



FIRTH PARTNERSHIP

ARCHITECTS - QUANTITY SURVEYORS - PROJECT
MANAGEMENT CONSULTANTS

15 REGENT STREET
BARNLEY, SOUTH YORKSHIRE
S70 2EQ

tel: 01226 206021

fax: 01226 240220


web: www.firthpartnership.co.uk

e-mail: administrator@firth.co.uk

CLIENT
KEPTCASTLE LTD

PROJECT
PROPOSED RESIDENTIAL DEVELOPMENT
CUTTING EDGE - WORSBOROUGH
BARNLEY

DRG. TITLE
HOUSE TYPE E - PLOT 14

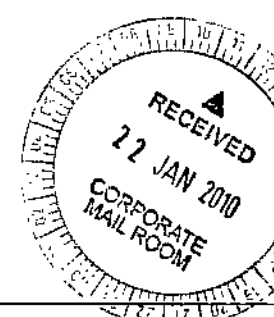

SCALES	DATE	DRAWN	CHKD
1:100	12.01.10	RAL	
DRG. No.	REV		
2322/10			