

Graphical Scale 1:25

0 0.1 0.2 0.3 0.4 0.5 0.6 0.7 0.8 0.9 1.0 1.5 2.0m


Graphical Scale 1:50

0 1 2 3 4m

@A1




1 **Proposed East Elevation**
1 : 50

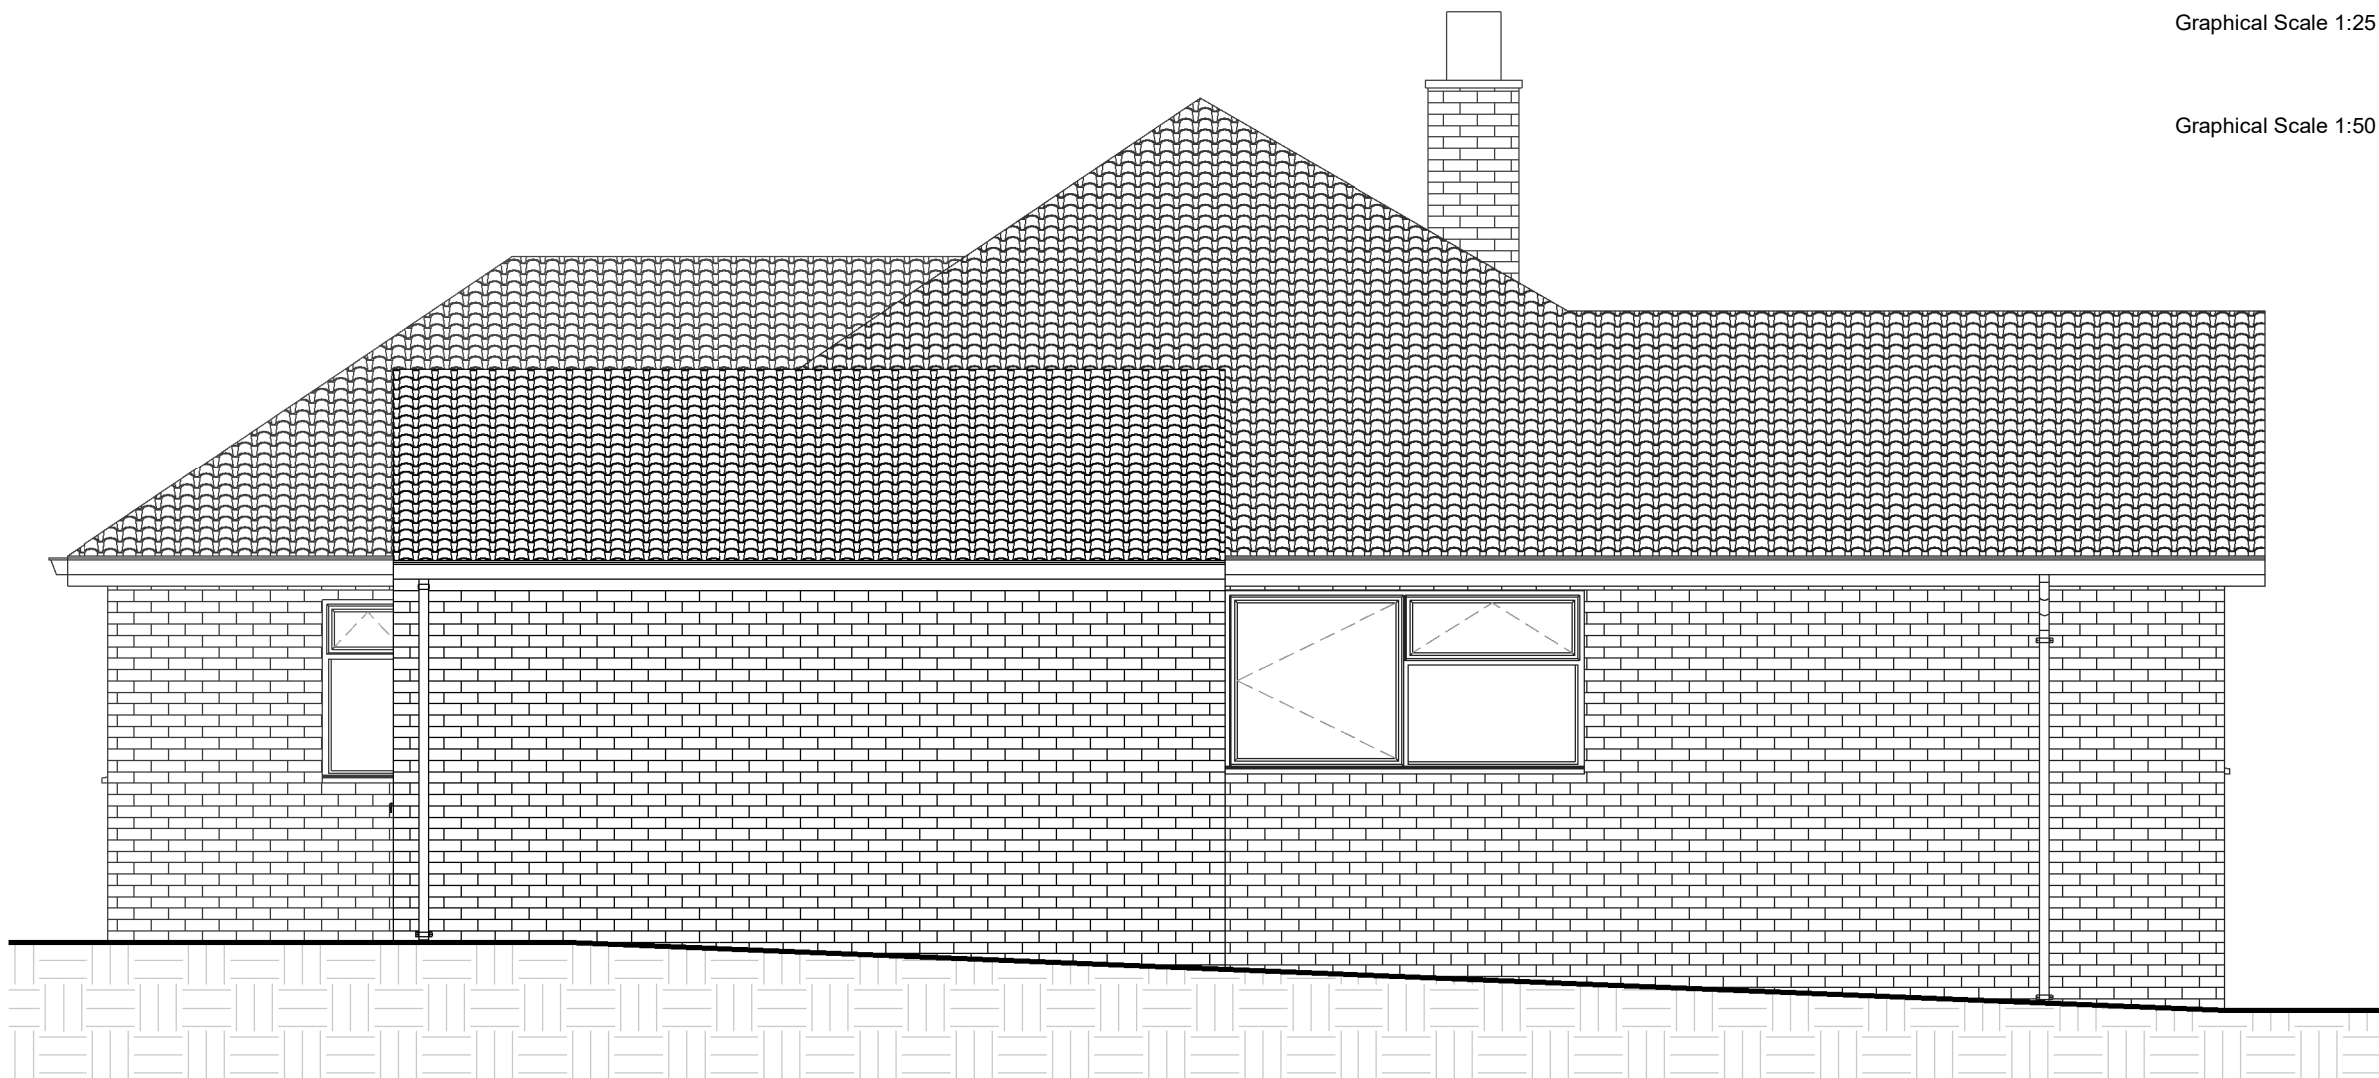

2 **Proposed South Elevation**
1 : 50



3 **Proposed West Elevation**
1 : 50

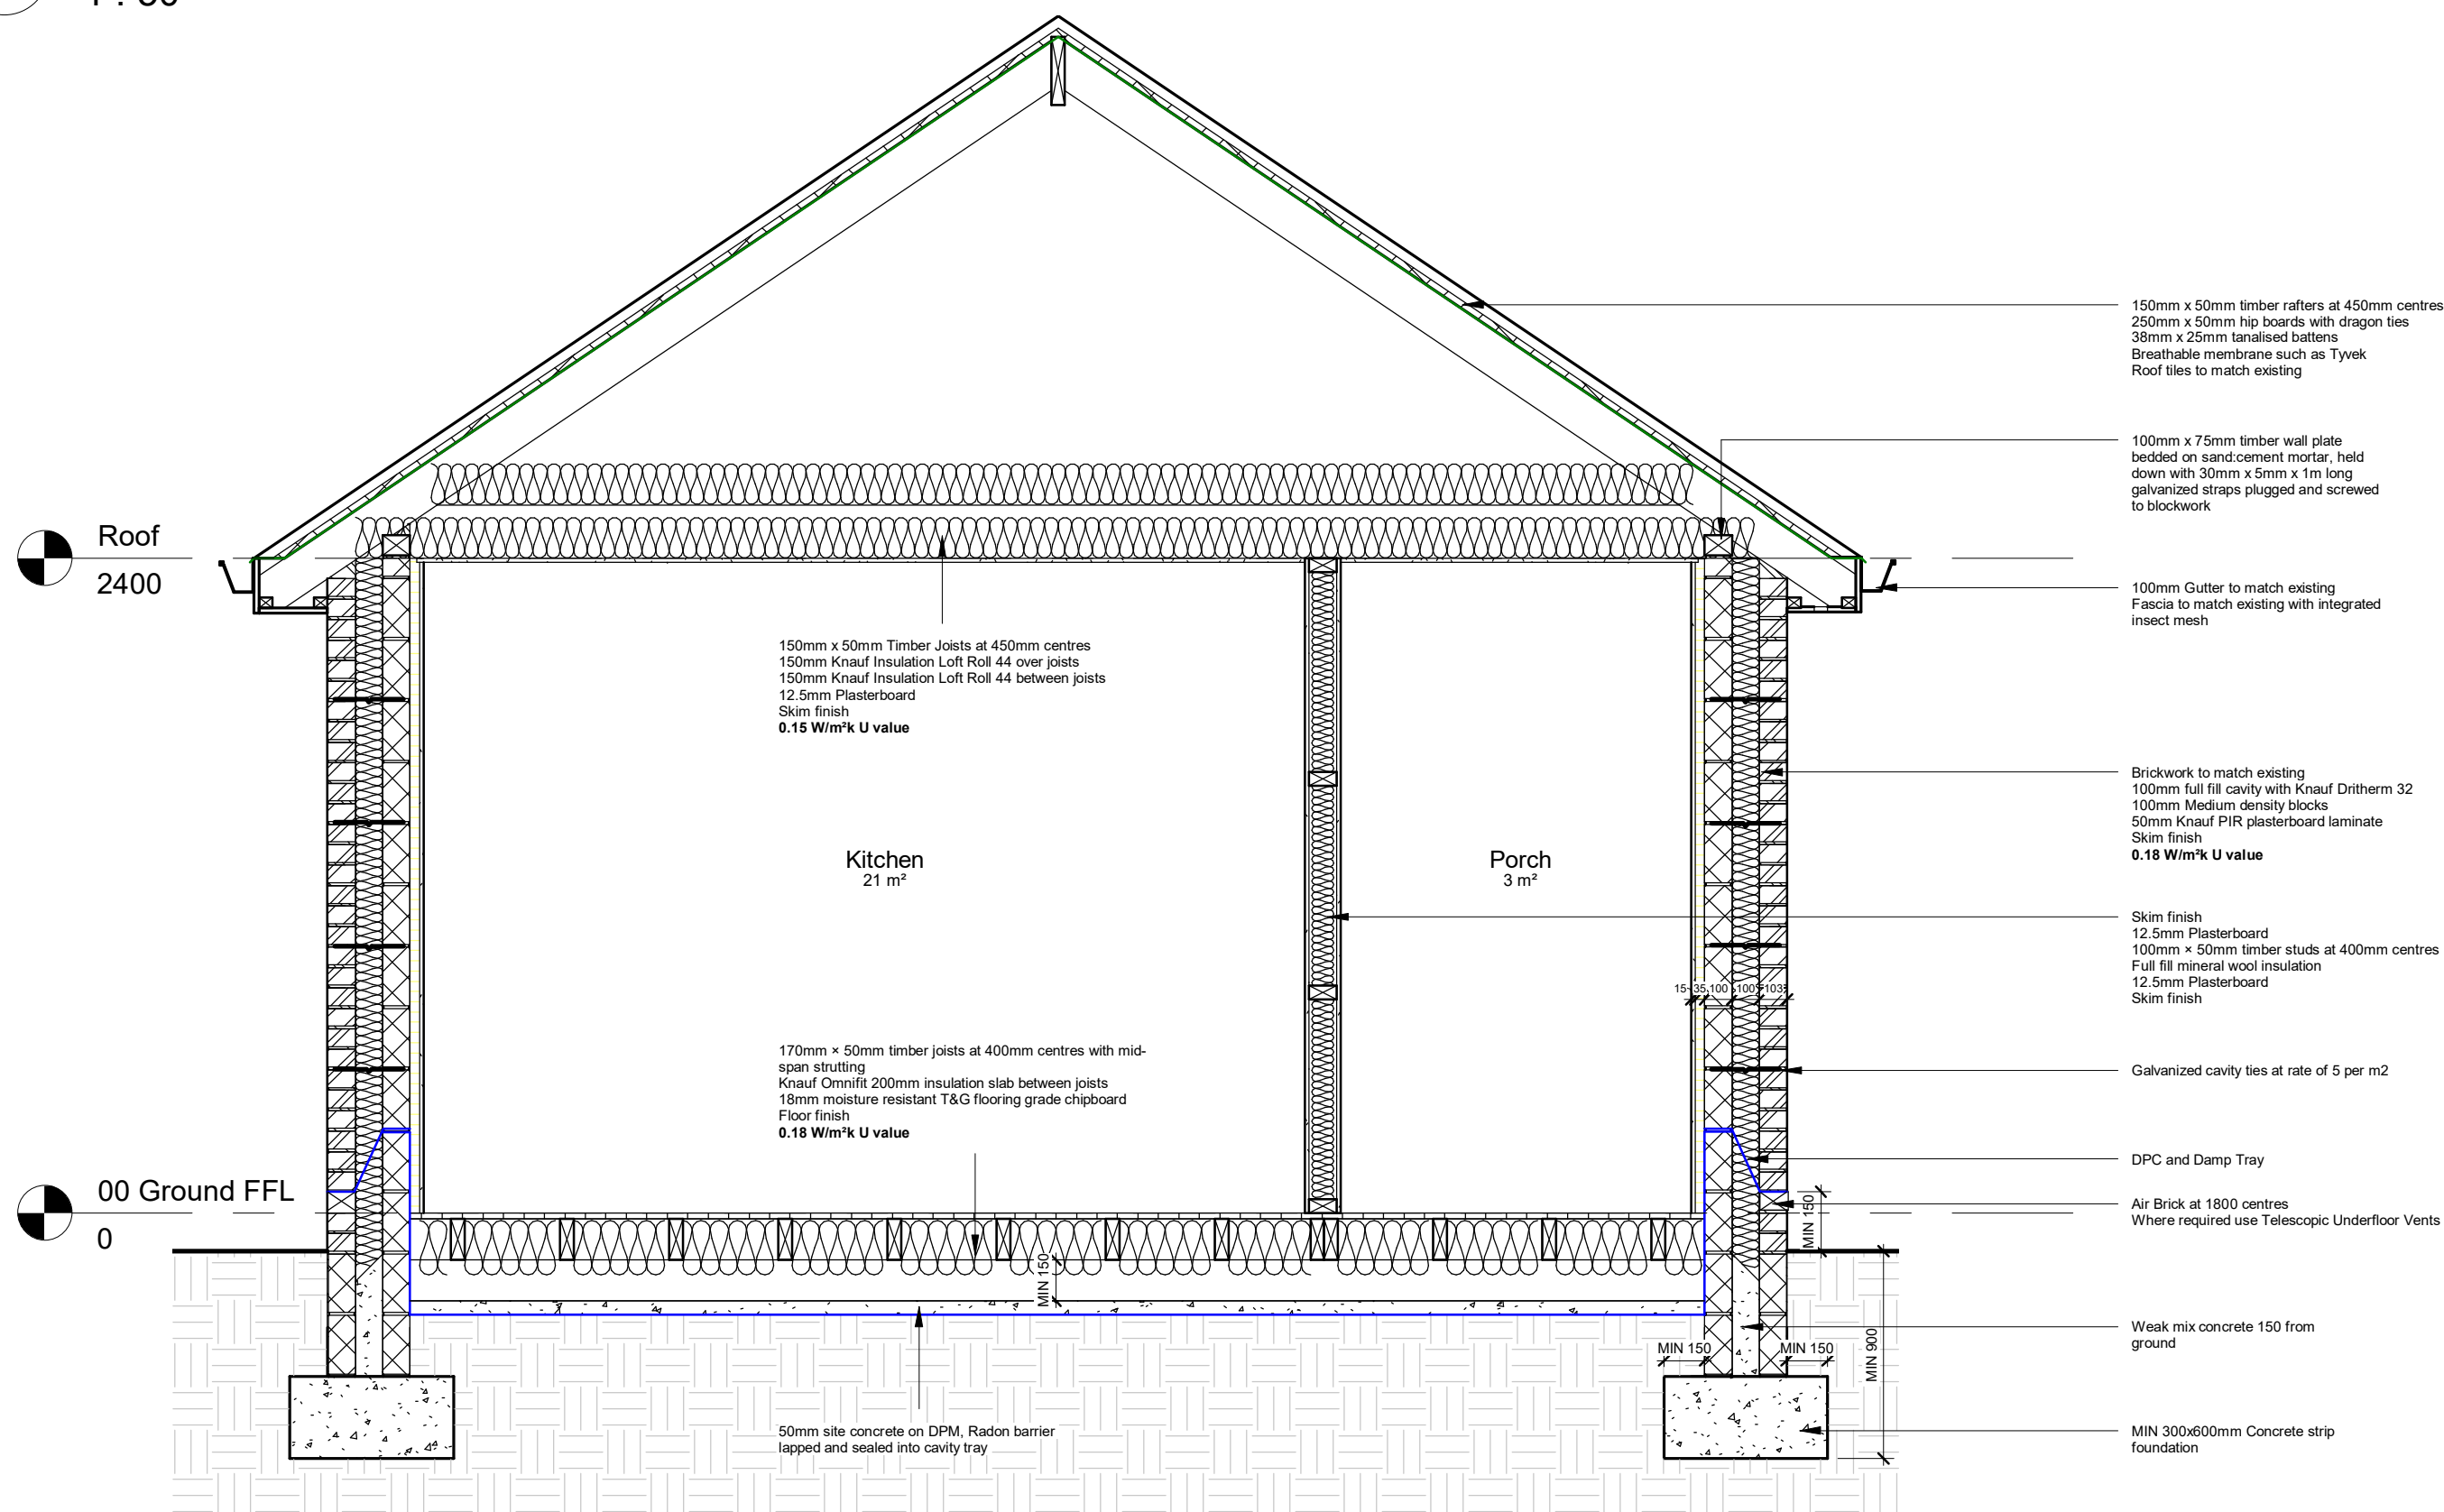

A **Proposed Extension Section A**
1 : 25