
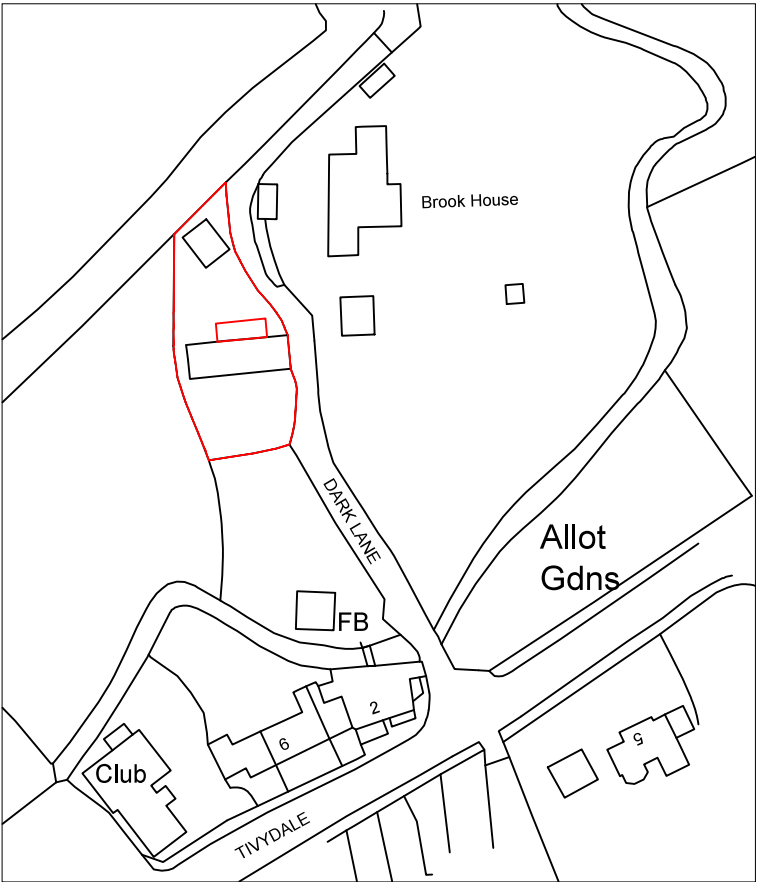



Drawing No.	Rev No.
MKK001 -001	B

DO NOT SCALE: Contractor to check all dimensions and report any omissions or errors

NOTES

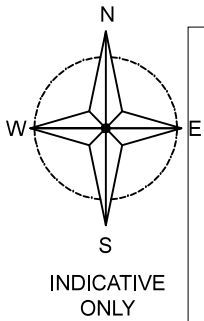

LOACATION PLAN
SCALE 1:1250 AT A3

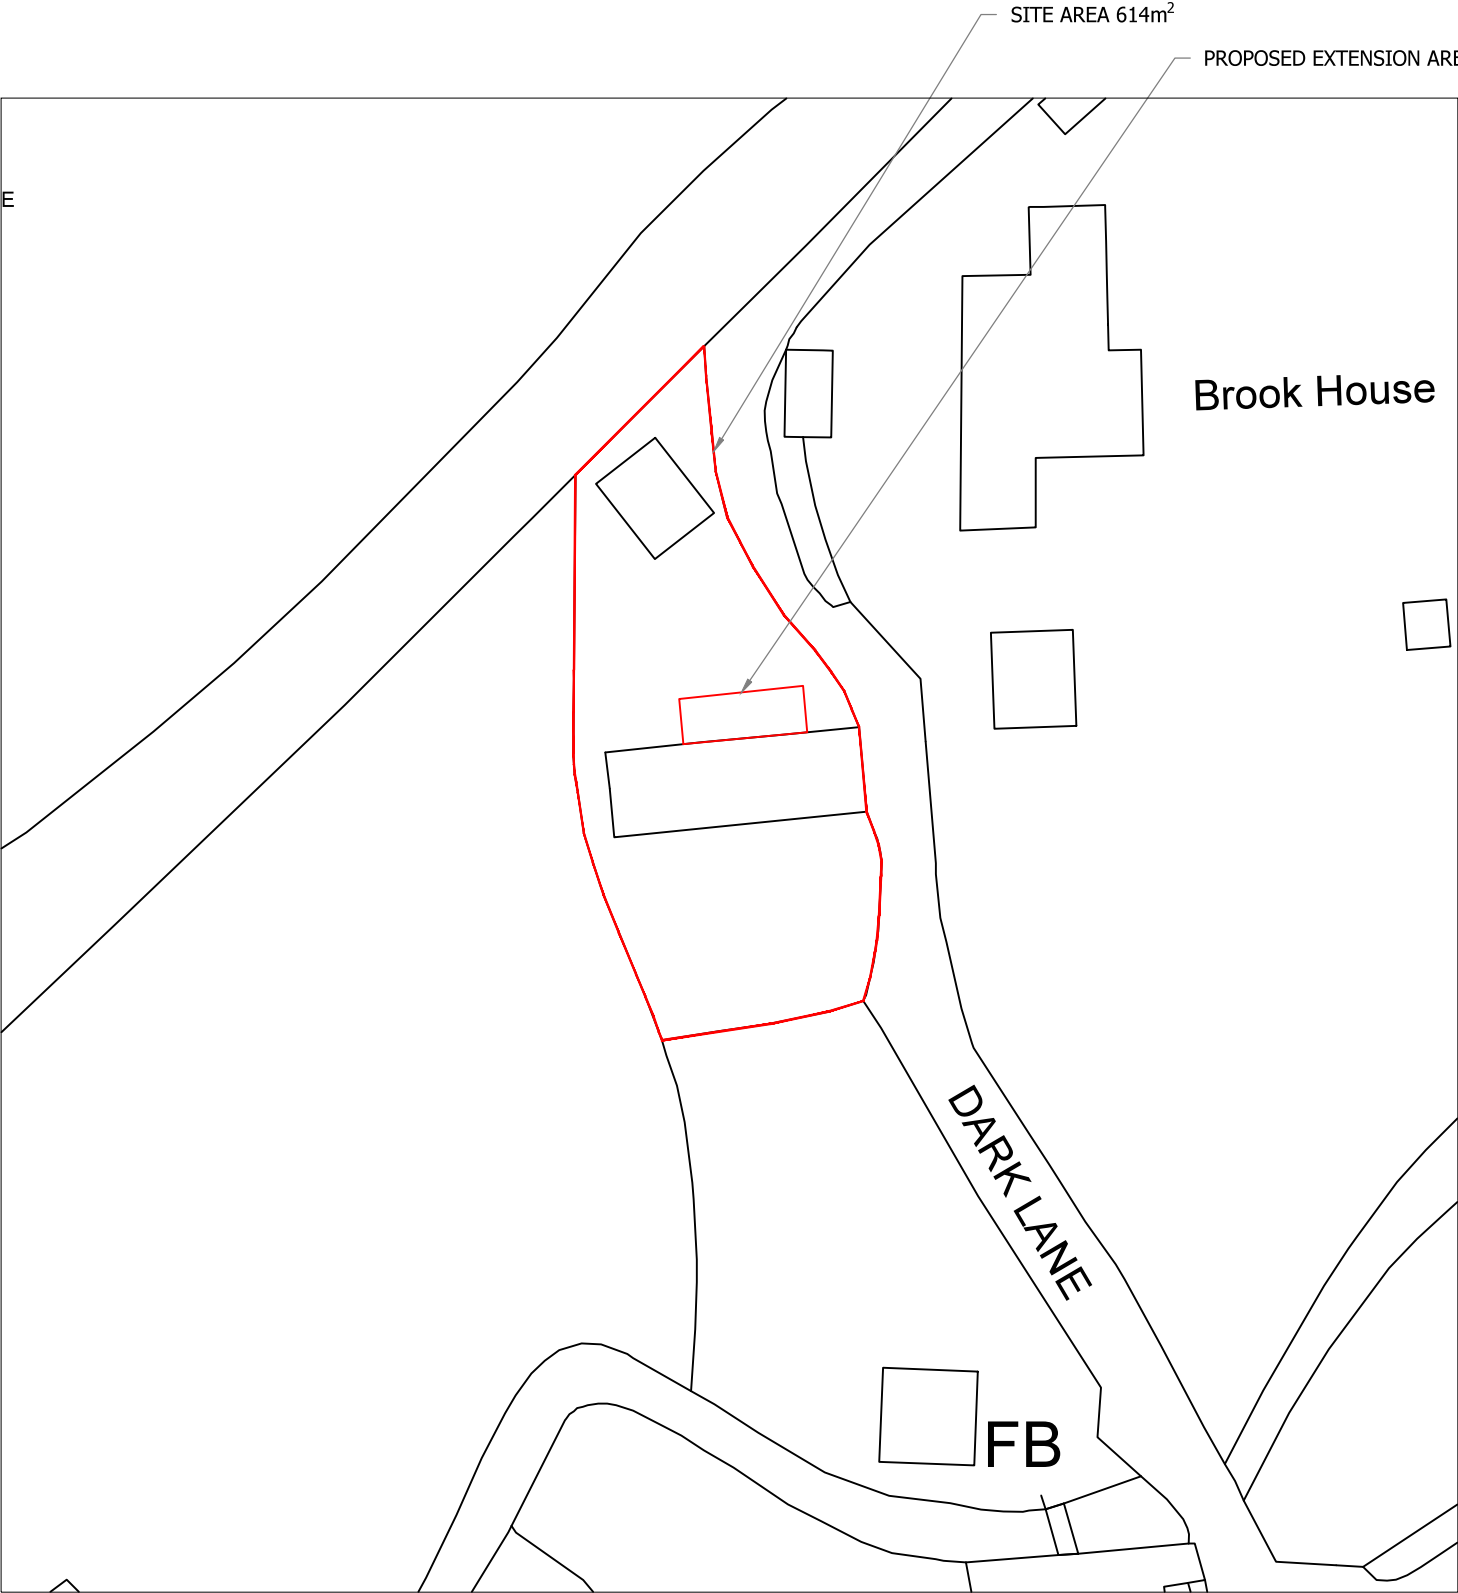

SITE PLAN
SCALE 1:500 AT A3

B	Size reduced	JRB			28/01/22
A	Windows changes	JRB			12/12/21
Rev	Description	By	Chk	App	Date

JRB DESIGNS Ltd
1 Saville Road
Cudworth
Barnsley
S72 8LT
Tel: 01226 383542
Fax: 01226 380078
Mob: 07970 541192
Email: john@jrbdesigns.co.uk

This drawing is copyright. © jrbdesigns Ltd.

Client
MRS. K KELLETT

Drawing Title
SITE PLANS

Address
THE BARN DARK LANE
CAWTHORNE
BARNSELEY
S75 4HA

Project Title:
PROPOSED SINGLE STOREY
SIDE EXTENSION

Purpose of Issue:
PLANNING

Drawing Status
FIRST ISSUE

Scale at A3 AS SHOWN	Drawn By JRB	Date 04/10/2021
Checked By	Date 04/10/2021	Approved By Date 04/10/2021
Project No. MKK001	Drawing No. 001	Revision B

APPROVAL ☒ INFORMATION ☐ TENDER ☐ CONTRACT ☐ CONSTRUCTION ☐