




Front Elevation

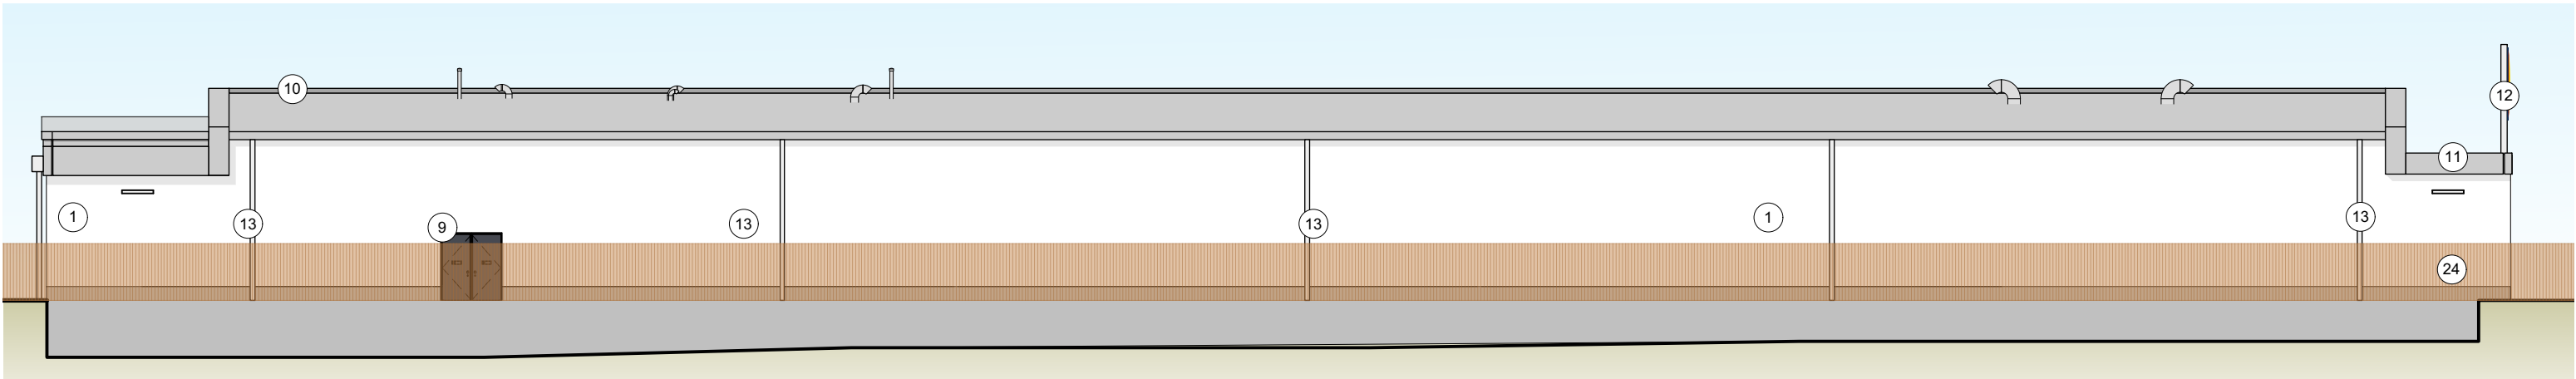

Rear Elevation

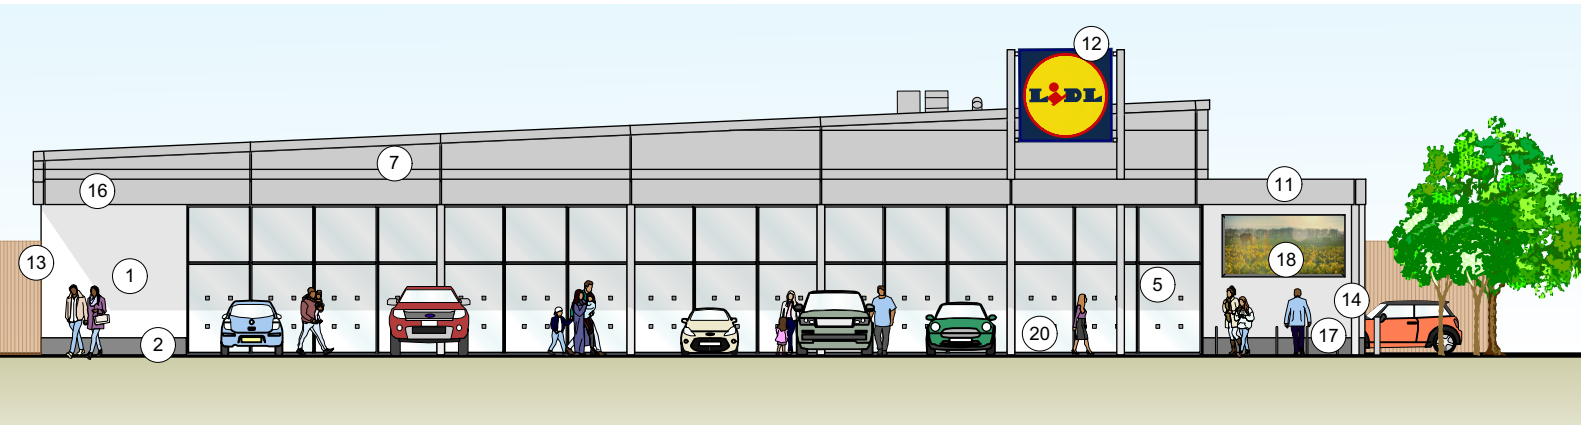

Side Elevation

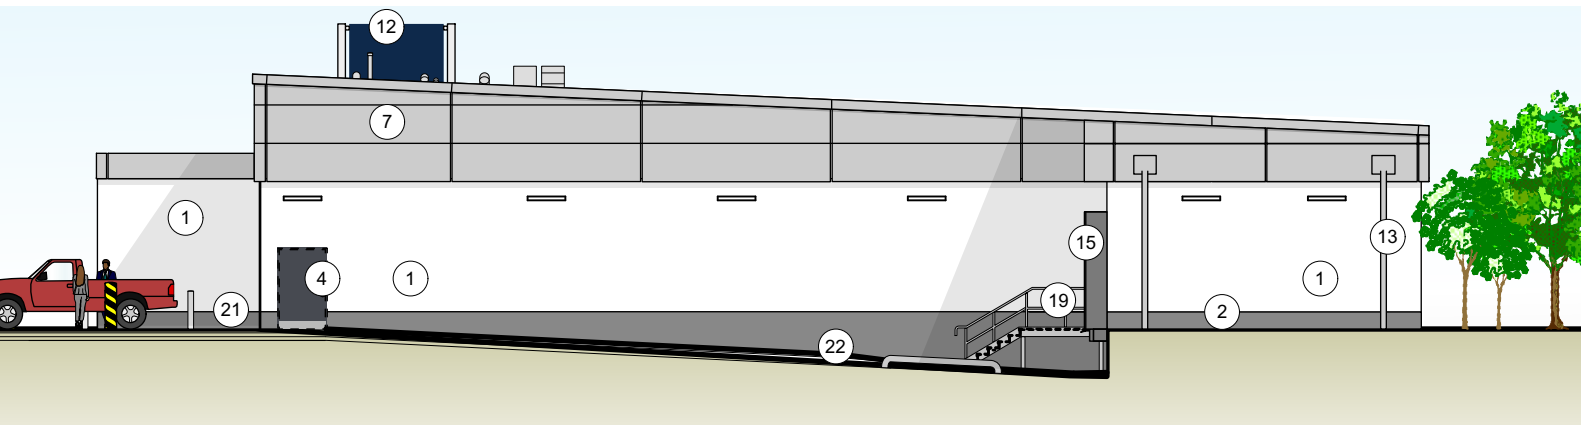

Side Elevation

- 1 RENDERED WALLS WITH PAINT FINISH COLOUR - RAL 9010
- 2 RENDERED PLINTH TO BE RAL 7038
- 3 SECTIONAL DOOR TO BE COLOURED RAL 7024
- 4 POWDER COATED STEEL DOOR TO BE RAL 7024
- 5 FULL HEIGHT DOUBLE GLAZED SHOP FRONT GLAZING IN POWDER COATED ALUMINIUM FRAME (COLOUR RAL 7024 GREY)
- 6 FULL HEIGHT DOUBLE GLAZED ENTRANCE POD IN POWDER COATED ALUMINIUM FRAME (COLOUR RAL 7024 GREY)
- 7 INSULATED METAL PANELS TO BE RAL 9006
- 8 INDICITIVE POSITION OF POSTER DISPLAY UNIT
- 9 STEEL FIRE DOOR. 1.8m MINIMUM CLEAR OPENING REQUIRED. COLOUR - RAL 7024
- 10 CLADDIED ROOF WITH SINGLE PLY MEMBRANE - GREY RAL 9006
- 11 OVERSAILING EXTERNAL CANOPY - METAL FLASHING FASCIA RAL 9006 TO MATCH CLADDING
- 12 CORPORATE 2500x2500mm BUBBLE SIGNAGE
- 13 ALUMINIUM EAVES AND GUTTERS AND RWP TO MATCH CLADDING COLOUR
- 14 EXPOSED COLUMNS - RAL 9006
- 15 3.2 x 3.2 x 0.9m DOCK SHELTER TO DELIVERY DOOR. COLOUR - GREY (RAL 7024)
- 16 METAL FLASHING FASCIA TO CANOPY - RAL 9006
- 17 TROLLEY BAY UNDER CANOPY
- 18 INDICITIVE POSITION OF ADVERTISING BILBOARD
- 19 STEEL DRIVERS STEPS, STAIRCASE AND BALLUSTERS WITH HANDRAILS. COLOUR GREY (RAL 7024) ALL STEPS TO BE CONSTRUCTED IN ACCORDANCE WITH BUILDING REGULATIONS AND TO HAVE CONTRASTING NOSING AND TREADS.
- 20 NEW BOLLARDS TO FRONT OF GLAZED WINDOWS
- 21 NEW STEEL HGV BOLLARD PAINED YELLOW AND BLACK
- 22 RAMPED ACCESS TO DELIVERY BAY DOORS
- 23 3.2 x 3.2 x 0.9m DOCK SHELTER TO DELIVERY DOOR. COLOUR - GREY (RAL 9006)
- 24 1.8m HIGH ACOUSTIC TIMBER FENCE (MINIMUM 15Kg/msq)

Store Type Reference	Type 1300 Store
Sales Areas (sq m)	1325
Number of Aisles	5 Aisle
G/F GIA (sq m)	2125
Building footprint (ex canopy) (sq m)	2205
Building footprint (inc canopy) (sq m)	2386

Rev	Date	Description	Drawn
E.	24.01.18	1.8m high timber fence added to rear elevation	AB
D.	30.11.17	Updated in line with latest spec	AB
C.	14.11.17	Updated in line with latest spec	AB
B.	22.09.17	Updated to show retaining wall	AB
A.	10.08.17	Updated in line with latest spec	AB

htcarchitects

York Place Studio
8 Britannia Street
Leeds
LS1 2DZ

T:(0113) 244 3457

W: www.htcarchitects.co.uk
E: info@htcarchitects.co.uk

client
Lidl UK GmbH



project
Wakefield Road, Mappelowell

drawing title
Proposed Type 1300 Elevations

date July 2017
status Planning Issue
scale 1:200 @ A3
drawn AB checked LS
job no. 1744 dwg no. P201 Rev.E