


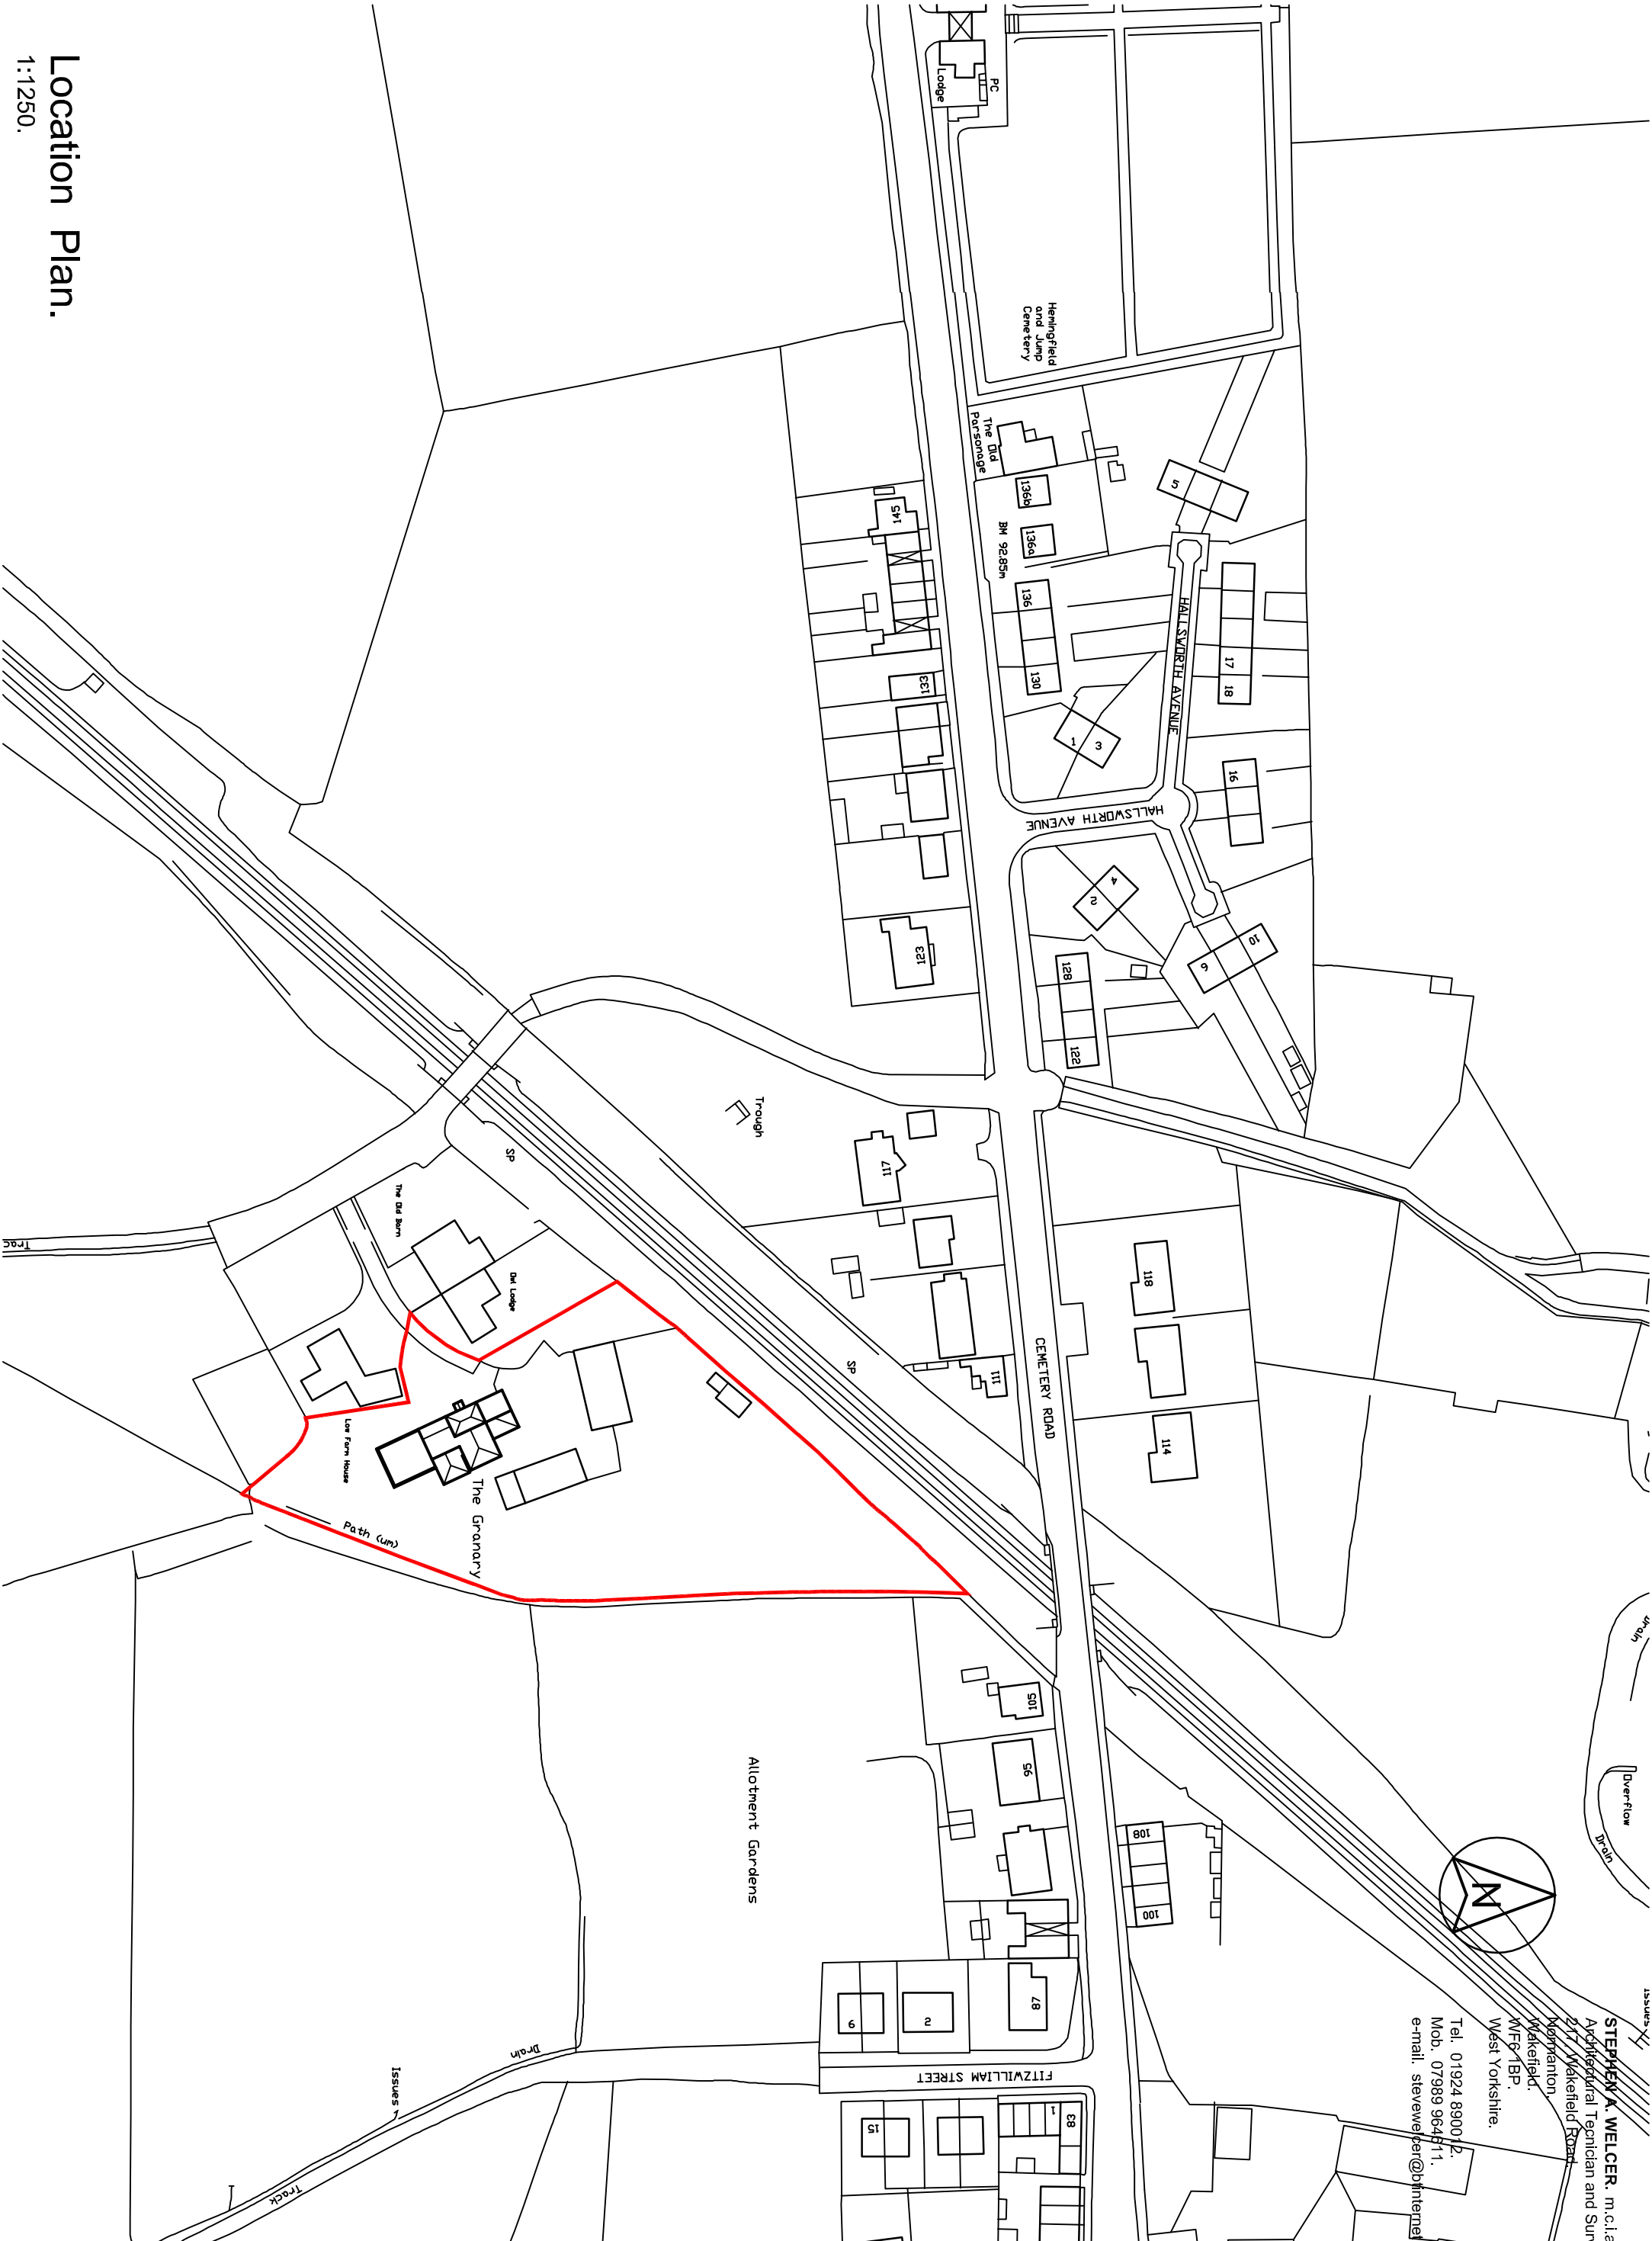

Issues
DiverFlow
Drain
N
STEPHEN A. WELGER, m.c.i.a.t.
Architectural Technician and Surveyor.
277 Wakefield Road
Morrantons
Wakefield.
WF6 1BP.
West Yorkshire.
Tel. 01924 890012.
Mob. 07989 964911.
e-mail. stevewelger@btinternet.com.



Property Address THE GRANNARY. LOW FARM. CEMETARY ROAD. HEMMINGFIELD. S73 0QJ.	Project Title PROPOSED EXTENSION. THE GRANNARY. LOW FARM. CEMETARY ROAD. HEMMINGFIELD. FOR MR. K. HERBERT.	Drawing Title SITE PLANS LOCATION PLAN.	Scale 1:1250 @ A3.	
			Date FEB. 2017	
			Drawn by SW	Checked by -
			Drawing no. 2017-26-08	Revision -