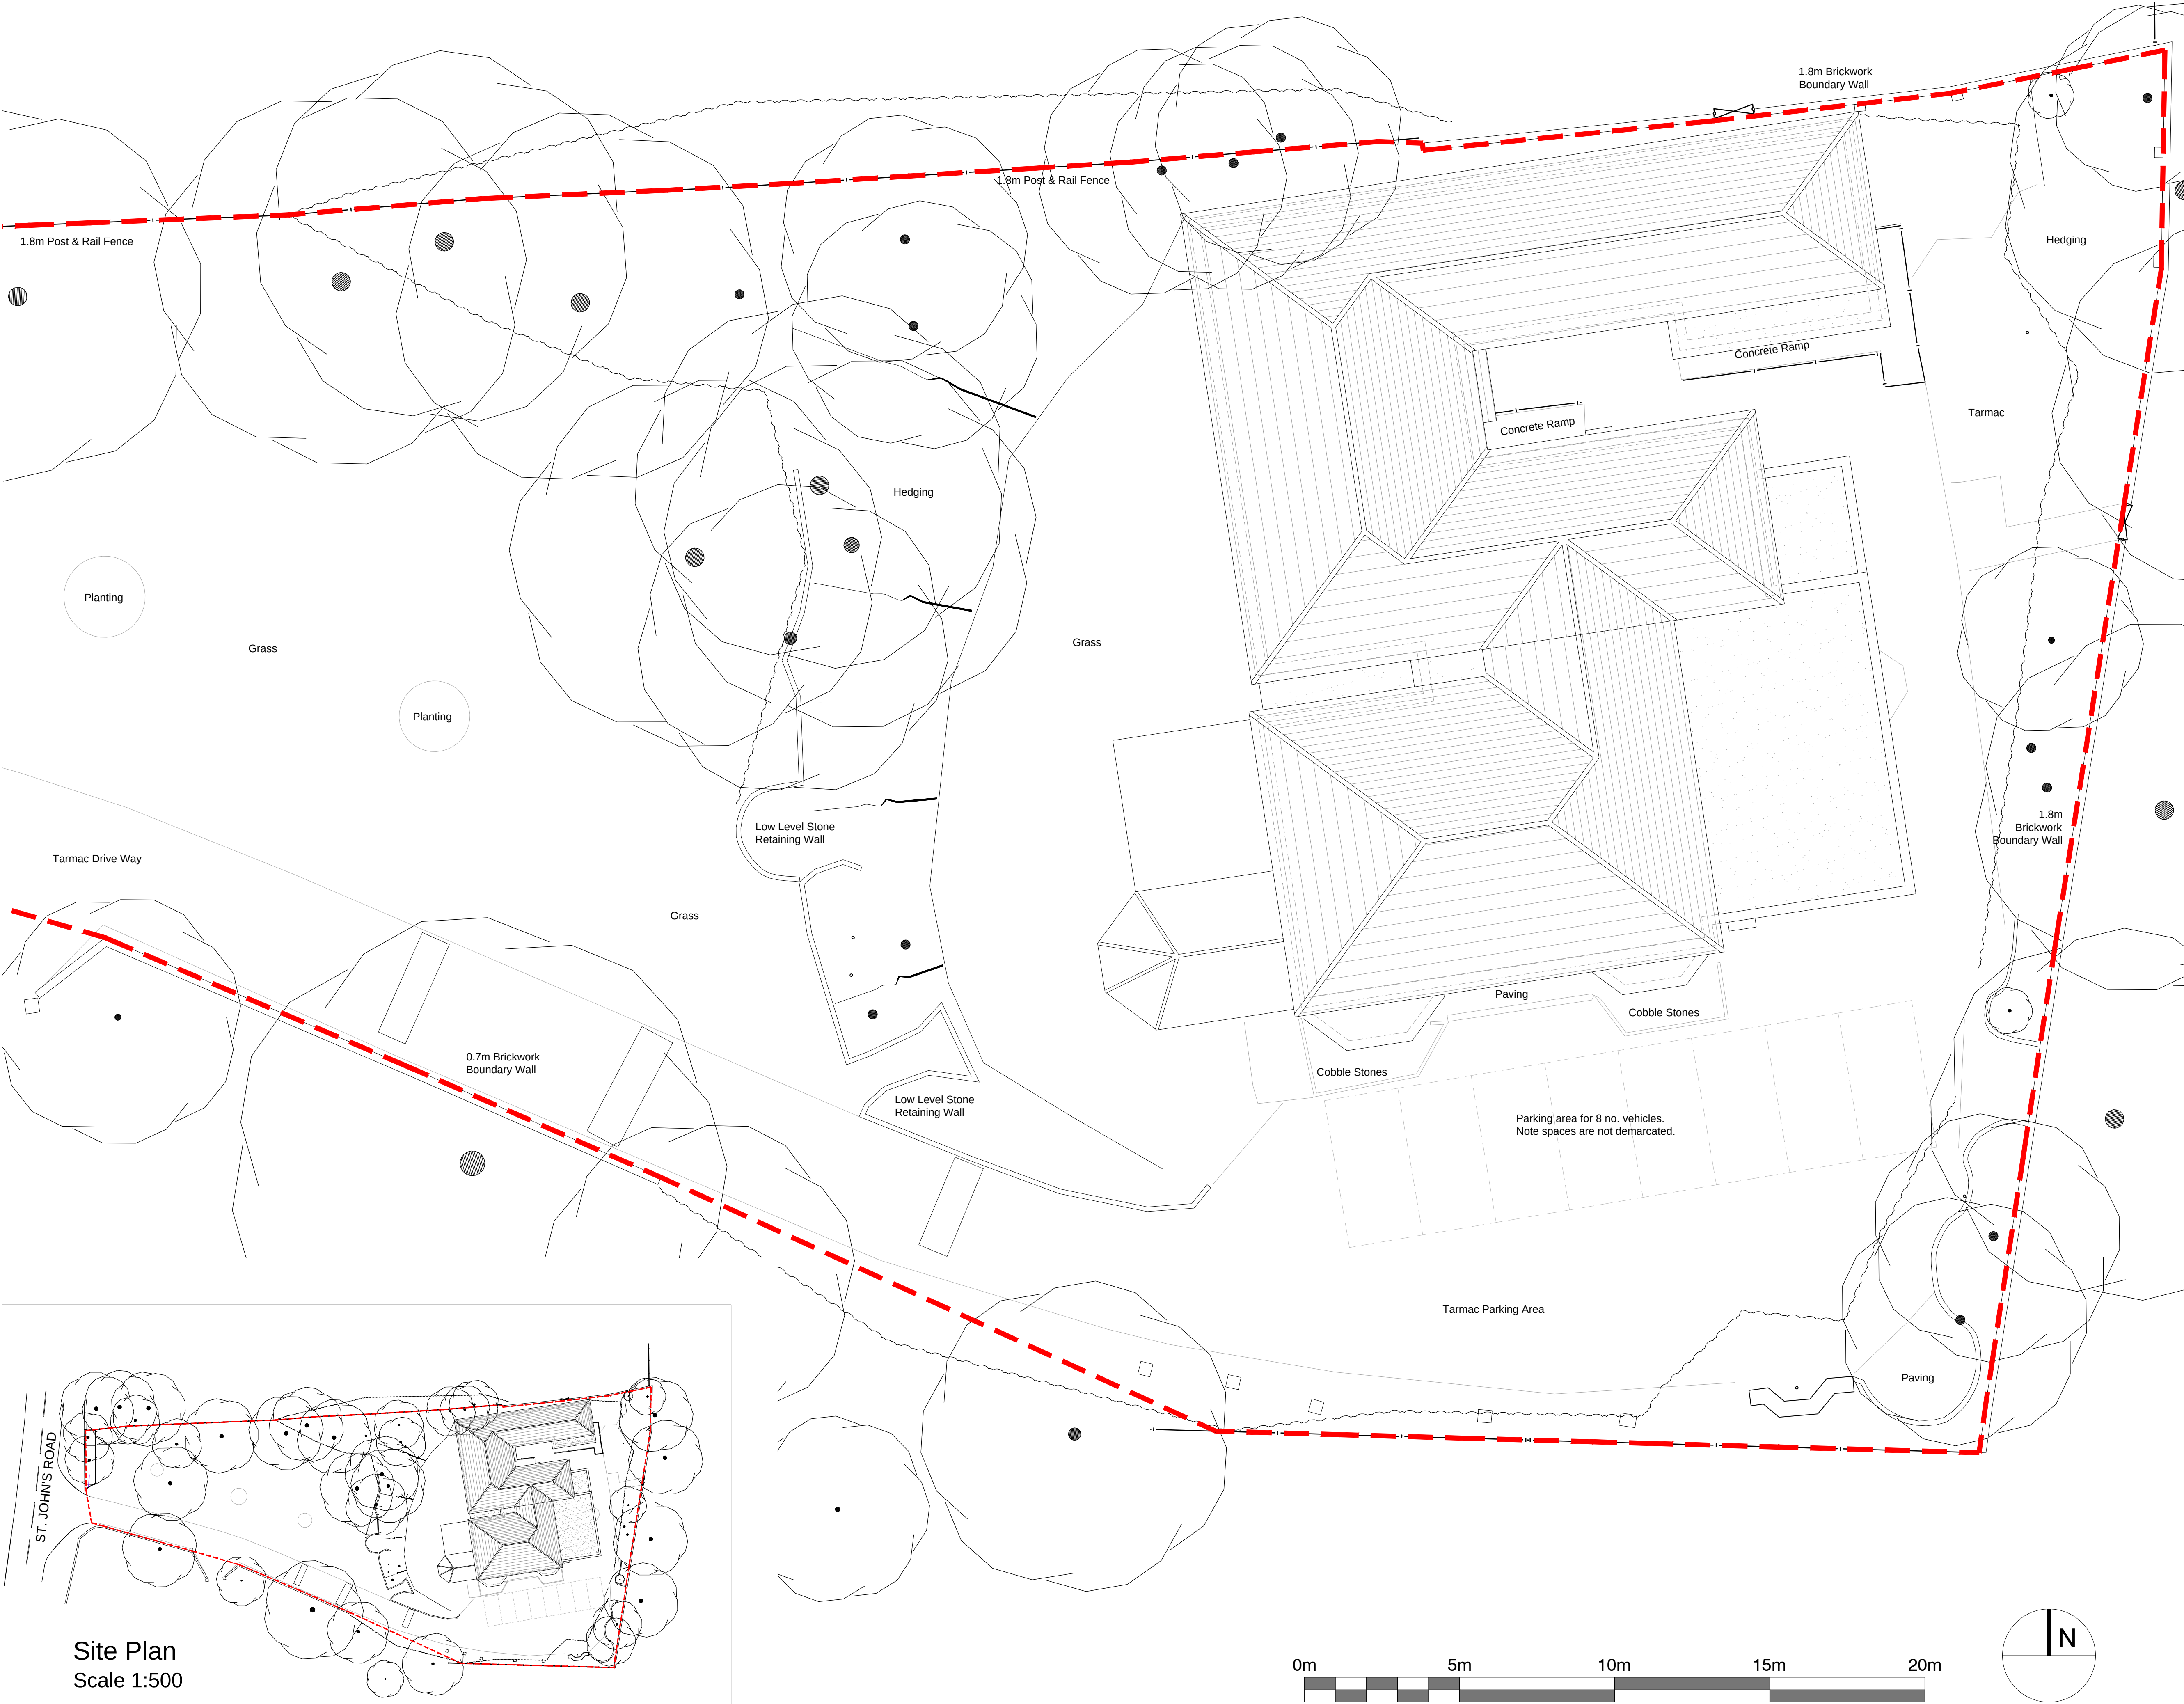
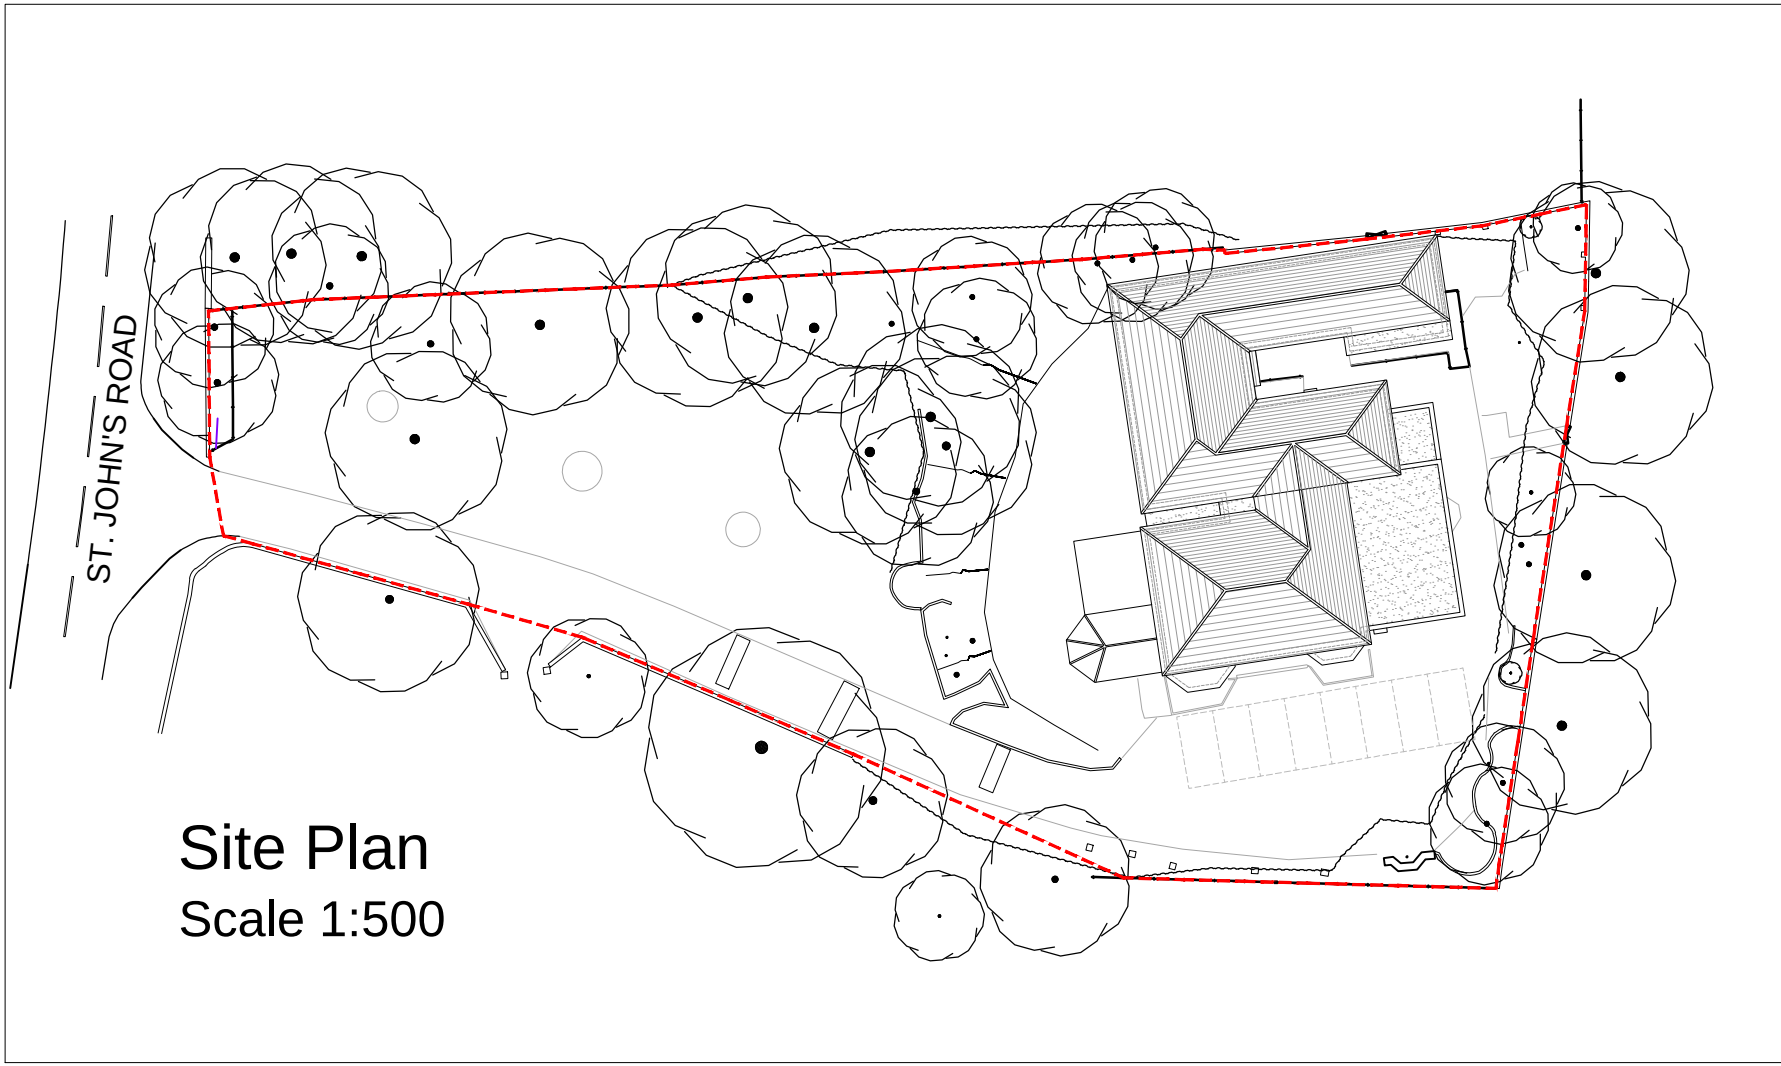


Notes

Do not scale, use figured dimensions only.

All dimensions to be verified on site prior to the commencement of any work or the production of any shop drawing. All discrepancies to be reported to the Architect.

This drawing is to be read in conjunction with all related Architect's and Engineer's drawings and any other relevant information.


This drawing is copyright © of DWA Architects Ltd.

	date	revision	
A	08.08.14	Tree adjacent conservatory no longer indicated, to suit removal mid 2014.	NMJ

DWA ARCHITECTS

DWA

DWA Architects Ltd
Renaissance House
1 St Mary's Court
York
YO24 1AH
Telephone
01904 544400
Facsimile
01904 544409
Email
york@dwa-architects.co.uk
Website
www.dwa-architects.co.uk

 

Client
WNF Group Ltd

Project
**Care Home Redevelopment,
Willoughby House, St John's Road,
Cudworth, Barnsley, S72 8DE**

Drawing Title
**Site Plan Showing Roof Plan
- As Existing**

Scale
1:200 @ A3
1:100 @ A1

Date
03.10.13

Drawn by
NMJ

Checked by

Job No.
M5505

Drawing No.
65

Rev.
A