





A North East Elevation
Entrance

B South East Elevation
Catering Block

C North East Elevation
Catering Block

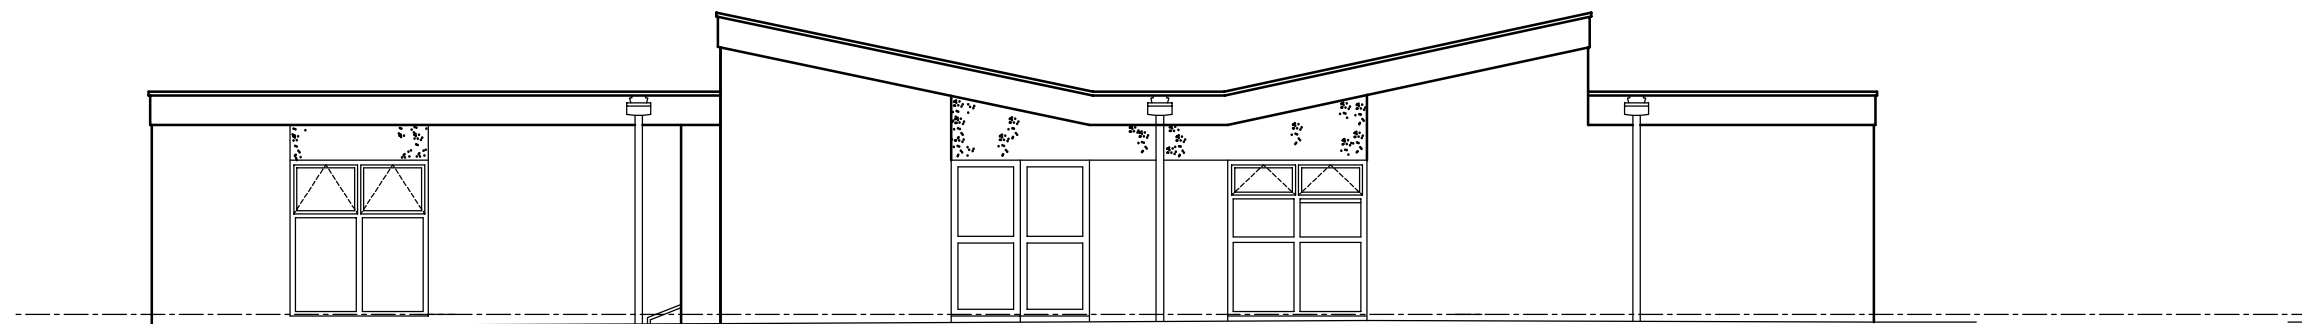


D North West Elevation
Catering / Classroom Block

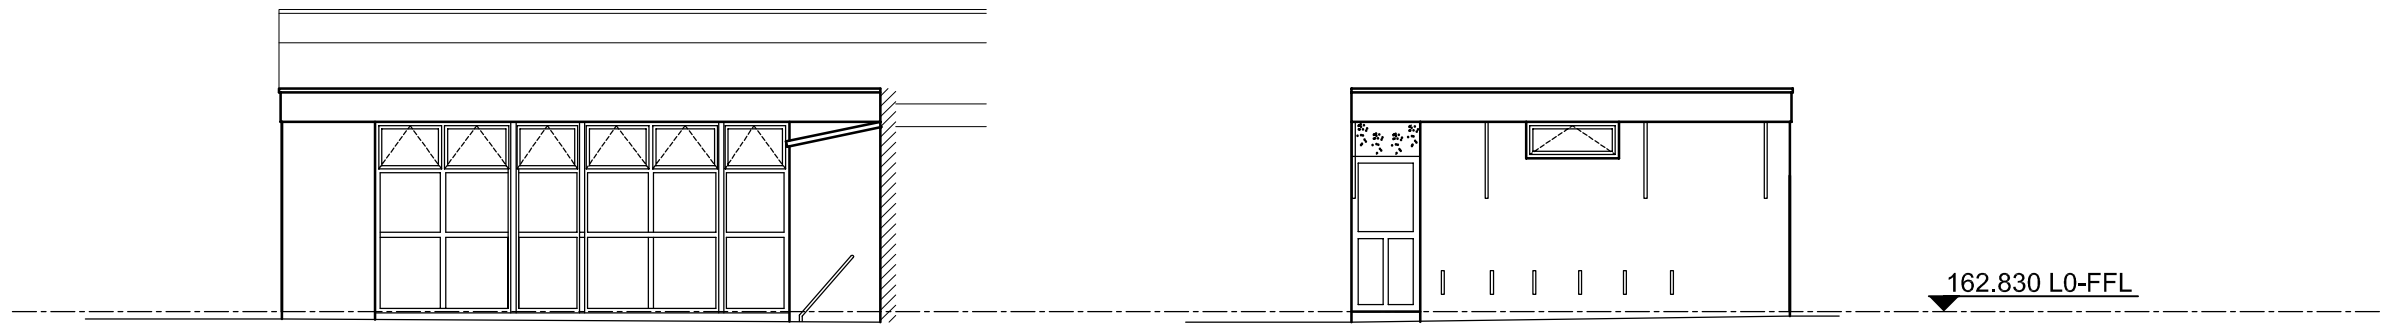

E South West Elevation
Classroom Block

F North West Elevation
Classroom Block

KEY PLAN

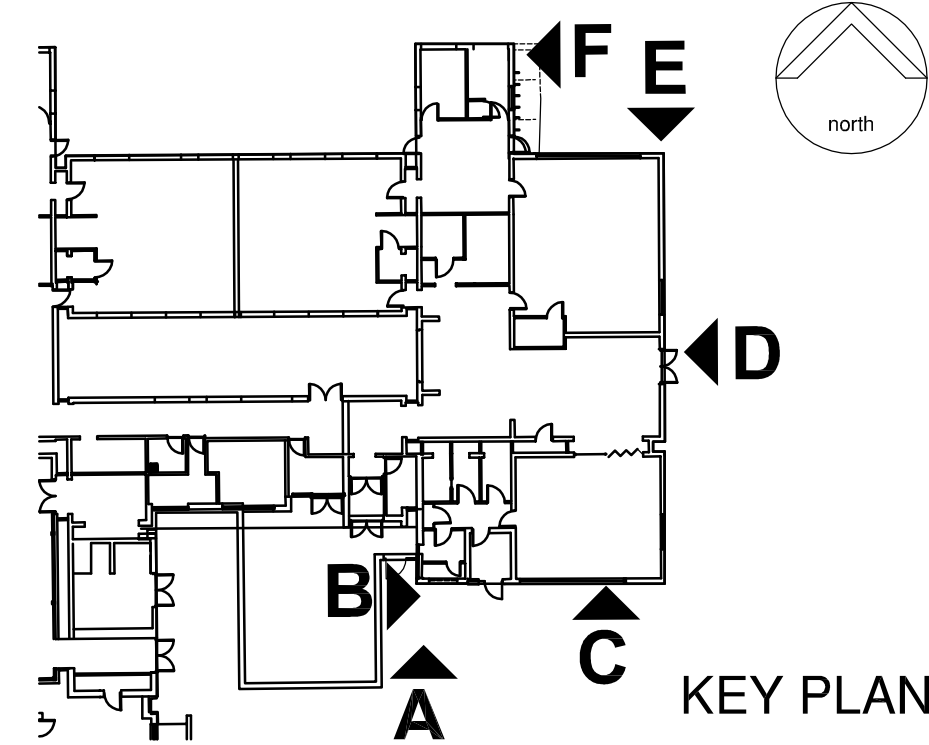

KEY PLAN

NOTES:

This drawing is produced for use in this project only and may not be used for any other purpose. NPS Property Consultants Ltd accept no liability for the use of this drawing other than the purpose for which it was intended in connection with this project as recorded on the title block fields 'Purpose for Issue' and 'File Status Code'.

This drawing may not be reproduced in any form without prior written agreement.

Do not scale from the drawing, use written dimensions only.

Planning Issue			
REVISED BY: NGB	DATE: 10.07.2013	CHECKED BY: GY	DATE: 10.07.2013

SCALE BAR

PURPOSE OF ISSUE
Planning

FILE STATUS CODE

© COPYRIGHT NPS GROUP **A1**

Ordnance Survey mapping reproduced by permission of & Controller of HM Stationary Office Crown Copyright.
Ordnance Survey Licence No: 100022254



NPS Property Consultants Ltd
GATEWAY PLAZA
SACKVILLE STREET, BARNESLEY
SOUTH YORKSHIRE, S70 3GG
TEL: 01226 774605 FAX: 01226 774399
EMAIL: barnsley@nps.co.uk
Head Office:
Lancaster House, 10 Central Avenue, St Andrews Business Park,
Norwich, NR7 5HR Tel 01603 706000 Fax 01603 706001
Other Office locations can be found on our website : www.nps.co.uk

Property Design and Management Services

CLIENT
CYPF

PROJECT
**Proposed Alteration & Extension to
Worsbrough Common Primary School**

TITLE
Existing Elevations

SCALES 1:100	DATE MAY 2013	DRAWN NGB	CHECKED GY
-----------------	------------------	--------------	---------------

FILE / DRAWING NAME	ZONE	LEVEL	TYPE	ROLE	UNIQUE NR	REV CODE
PROJECT NR 07-14-1059	-	XX	EL	A	100	-