




EXISTING

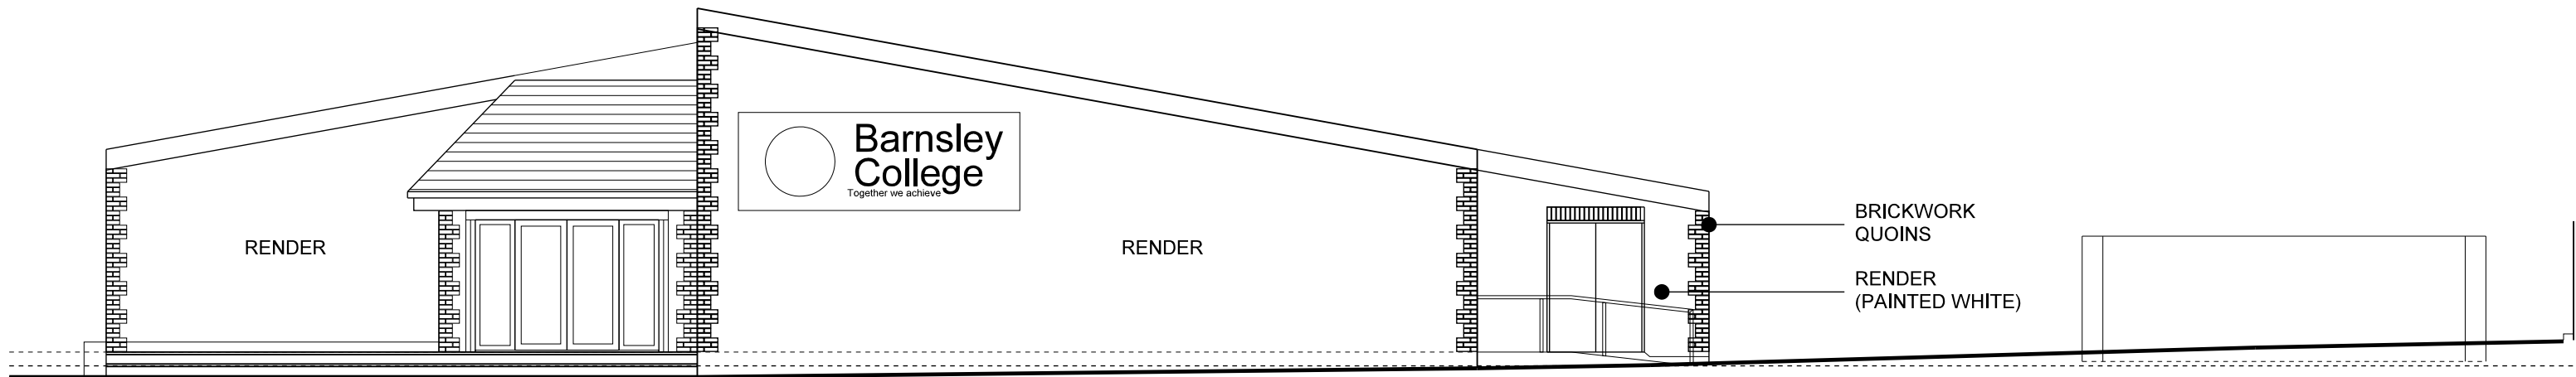

NORTH-WEST ELEVATION

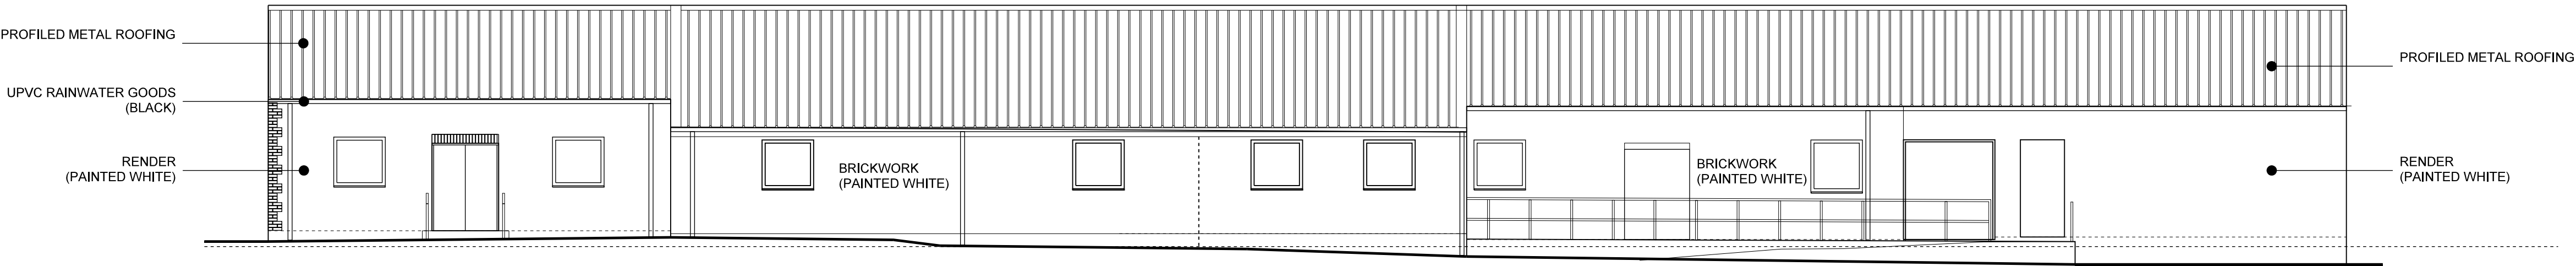


SOUTH-WEST ELEVATION

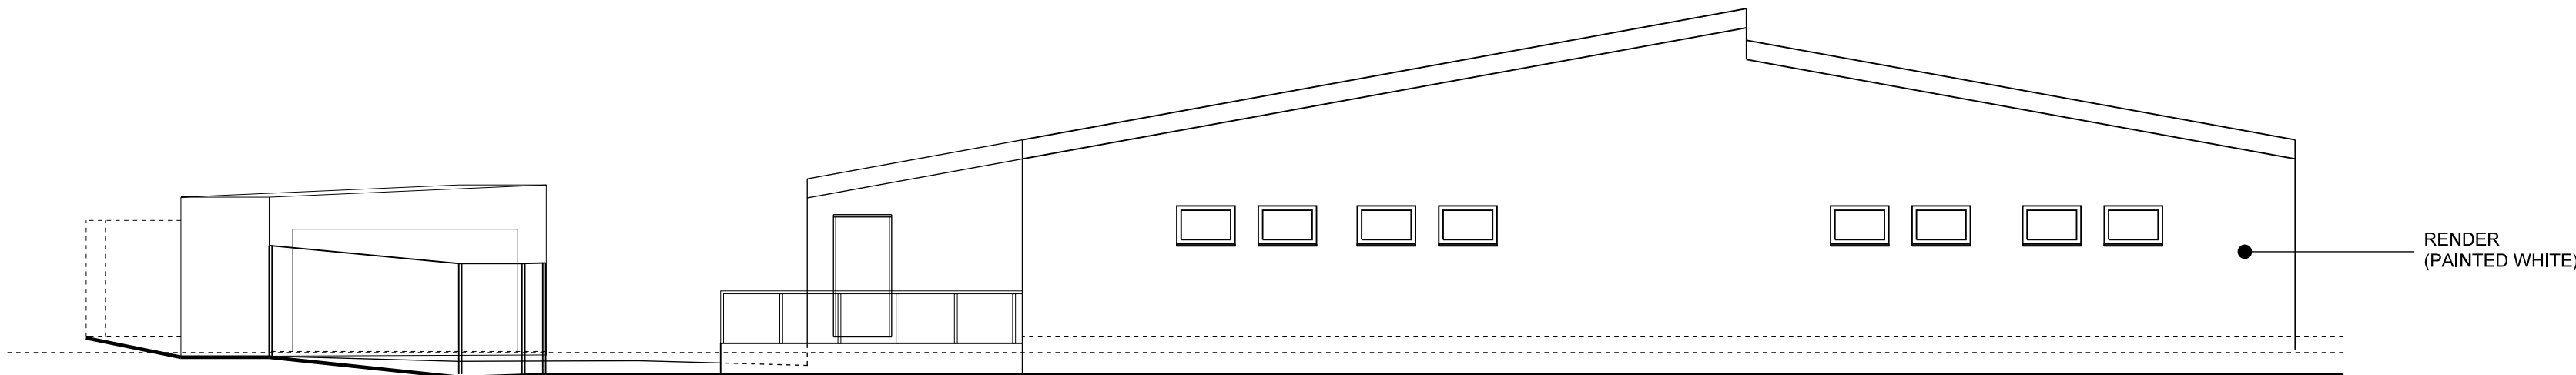


SOUTH-EAST ELEVATION

PROPOSED


SUBJECT TO PLANNING APPROVAL
MATERIALS TO MATCH EXISTING

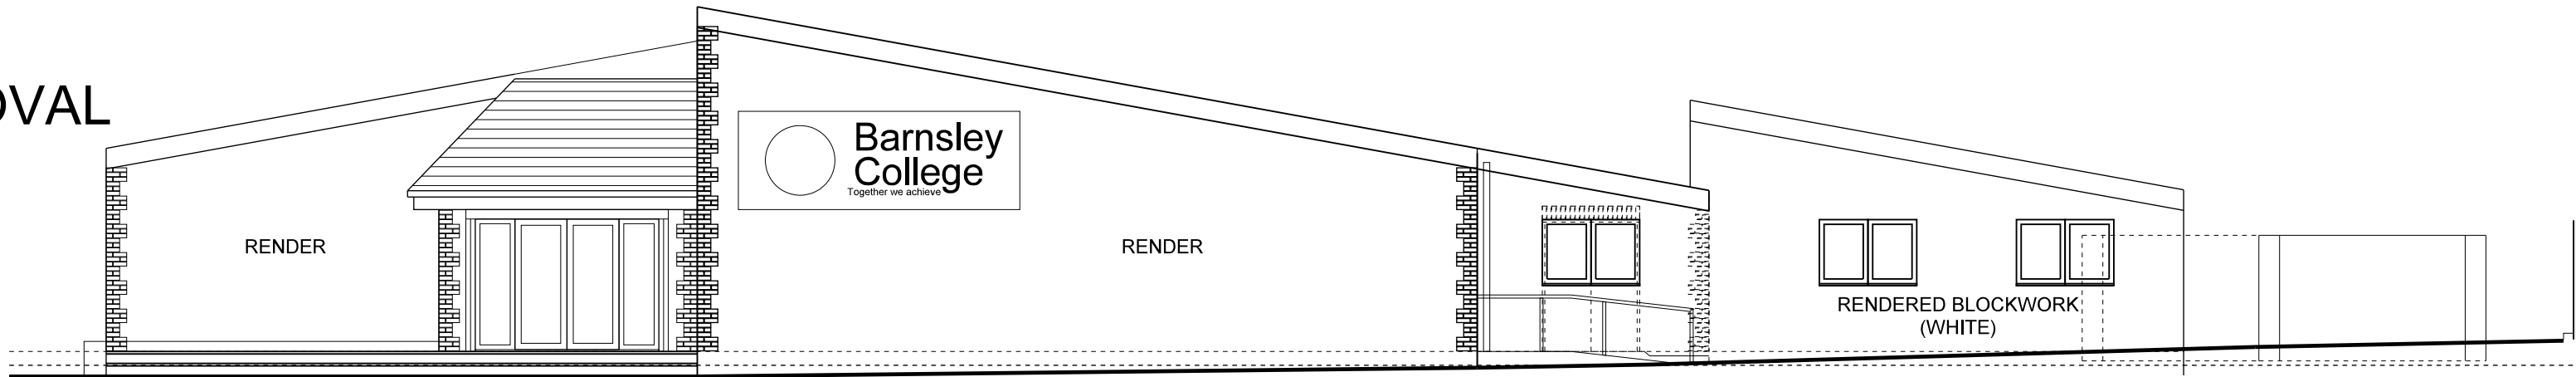

NORTH-WEST ELEVATION

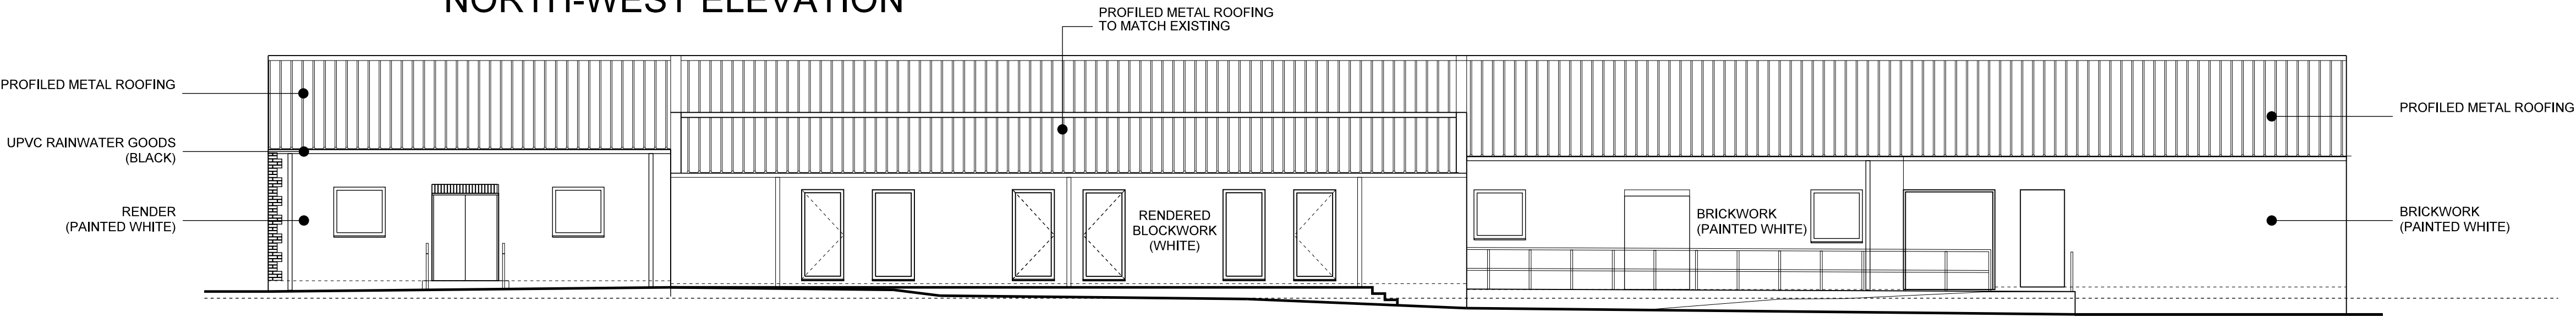

SOUTH-WEST ELEVATION

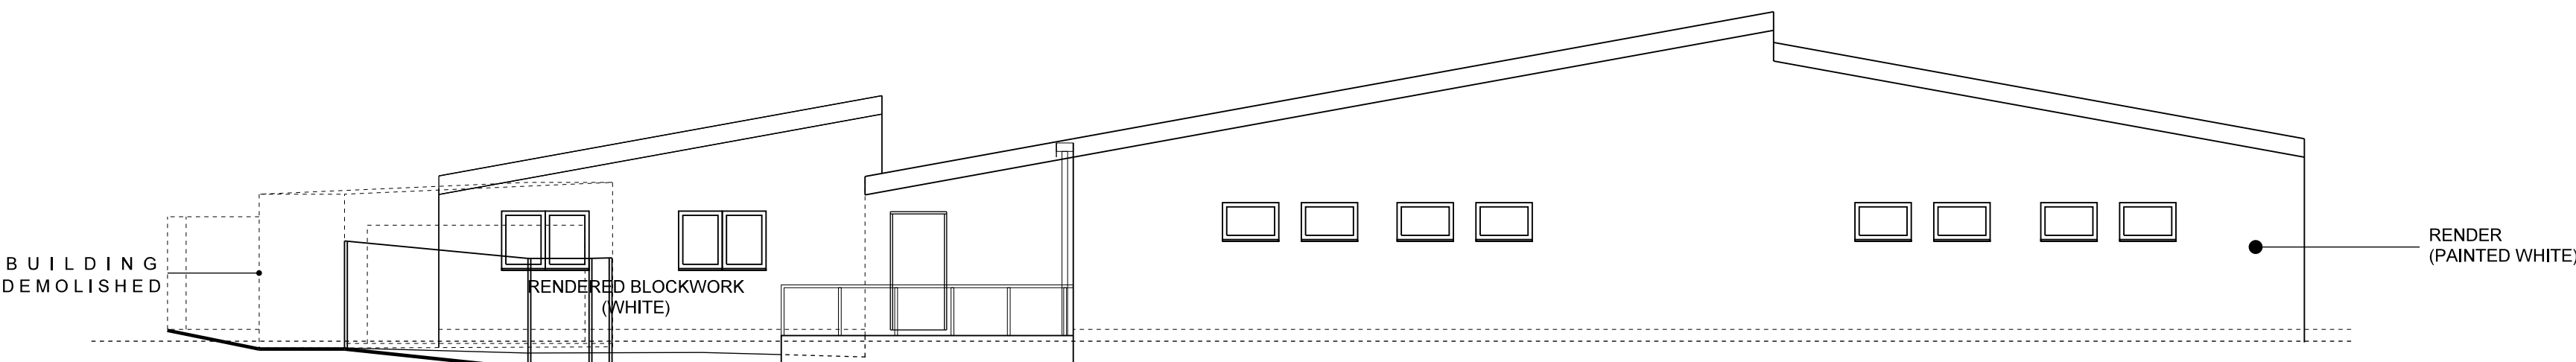

SOUTH-EAST ELEVATION

- NOTES
1. CONTRACTORS AND SUB-CONTRACTORS MUST CHECK AND AGREE ALL DIMENSIONS BEFORE PREPARING DRAWINGS OR COMMENCING WORK ON SITE
 2. CONTRACTORS ARE TO BE RESPONSIBLE FOR INFORMING THE ARCHITECT OF ANY DISCREPANCY ON THIS DRAWING OR BETWEEN THIS DRAWING AND ANY OTHER RELATED DOCUMENT ISSUED UNDER THE STANDARD FORM OF CONTRACT
 3. WRITTEN DIMENSIONS ONLY ARE TO BE USED FROM THIS DRAWING - IF ANY ANY DOUBTS EXIST-ASK FOR CLARIFICATION

BUILDING MATERIALS

- WALLS RENDERED BLOCKWORK (WHITE)
ROOF PROFILED METAL ROOFING, COLOUR TO BE CONFIRMED
WINDOWS WHITE UPVC FRAMES

07.06.23 B CLIENT AMENDMENTS: ROOF PROPOSED ON NEW EXTENSION ONLY (MATCH PITCH) EXISTING ROOF TO REMAIN AS IS AC
11.07.23 A PLANNING AMENDMENTS: ELEVATIONS AMENDMENTS WITH SCHEDULE OF MATERIALS AC

0 1m 2m 3m 4m 5m 6m 7m 8m 9m

1:100 SCALE IN METRES

DATE LET REVISION DWN CHK



W&P
Waller & Partners
ARCHITECTS
INTERIOR DESIGNERS

PROJECT MANAGERS
PRINCIPAL DESIGNERS

GROUND FLOOR
1. MILLFIELD LODGE
COTTINGLEY BUSINESS PARK
COTTINGLEY BINGLEY
BD16 1JY
TEL 01274 561645
FAX 01274 561696

CONTRACT

EXTENSION
BARNSELY COLLEGE
THE FLEETS
BARNSELY

DRAWING
EXISTING / PROPOSED
ELEVATIONS

SCALE 1:100
AT A1

DRAWN AC
CHECKED

DATE 19/04/23

DRAWING NUMBER 4818/05

REVISION B

THIS DRAWING AND THE COPYRIGHTS AND PATENTS THEREIN ARE THE ARCHITECTS PROPERTY AND MAY BE USED OR REPRODUCED ONLY UNDER CONTRACT