




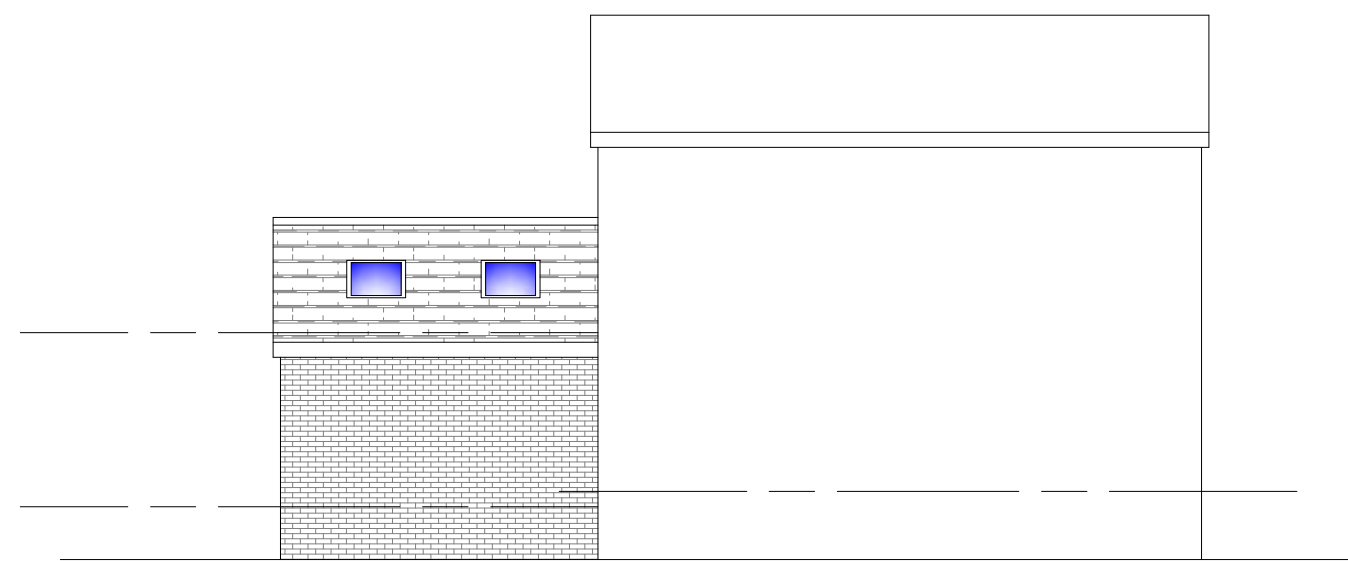


PROPOSED SIDE ELEVATION
1:100

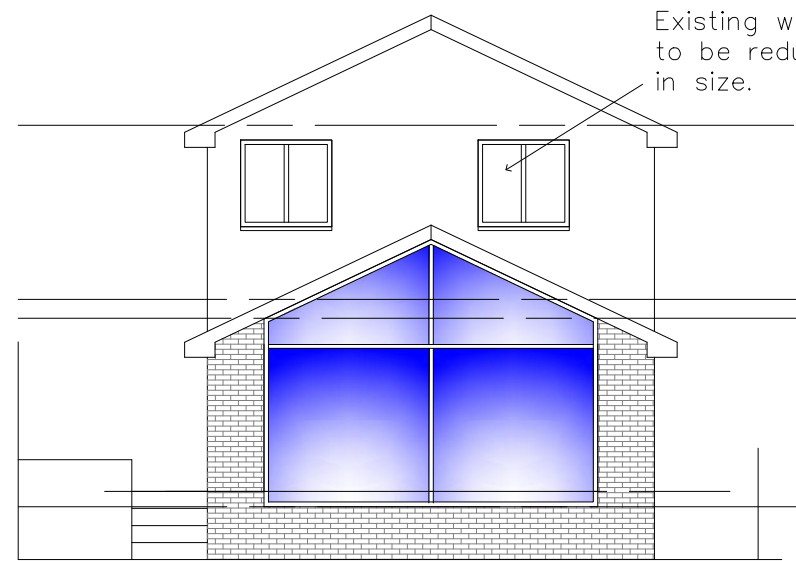


PROPOSED FRONT ELEVATION
1:100

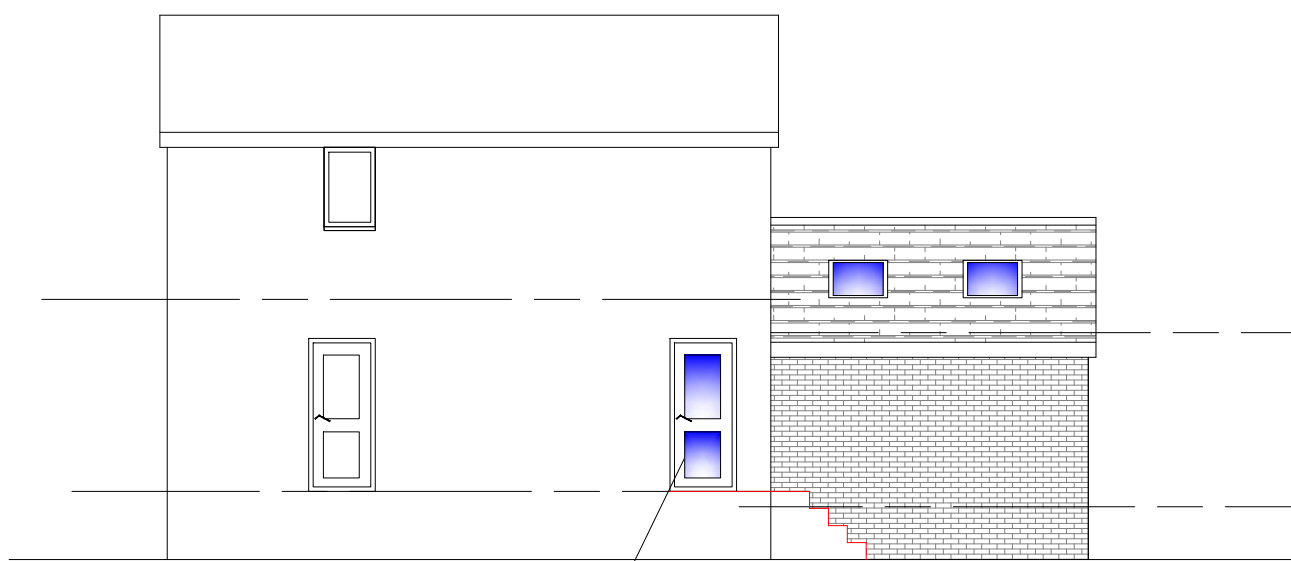


PROPOSED SIDE ELEVATION
1:100

 


EXISTING SIDE ELEVATION
1:100

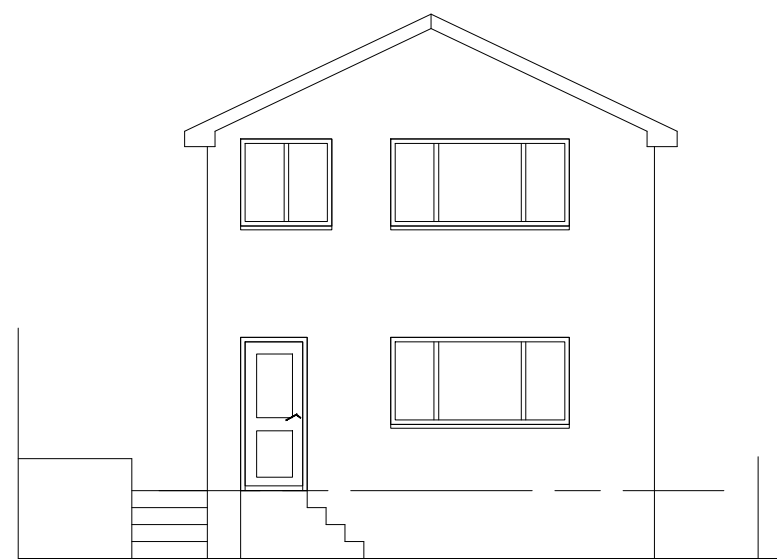


EXISTING FRONT ELEVATION
1:100

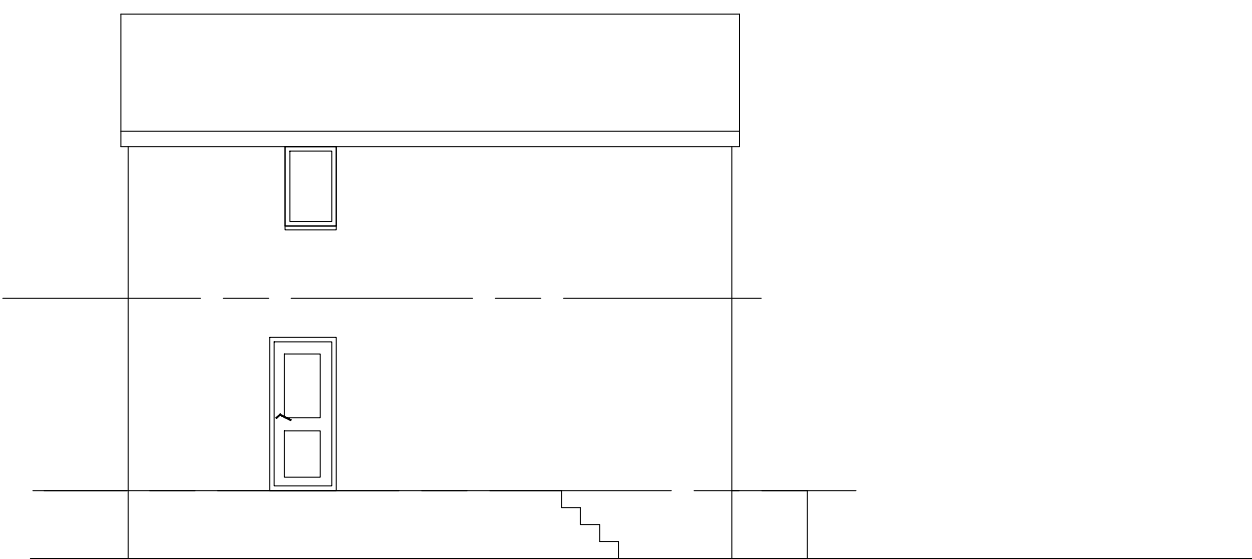


EXISTING SIDE ELEVATION
1:100

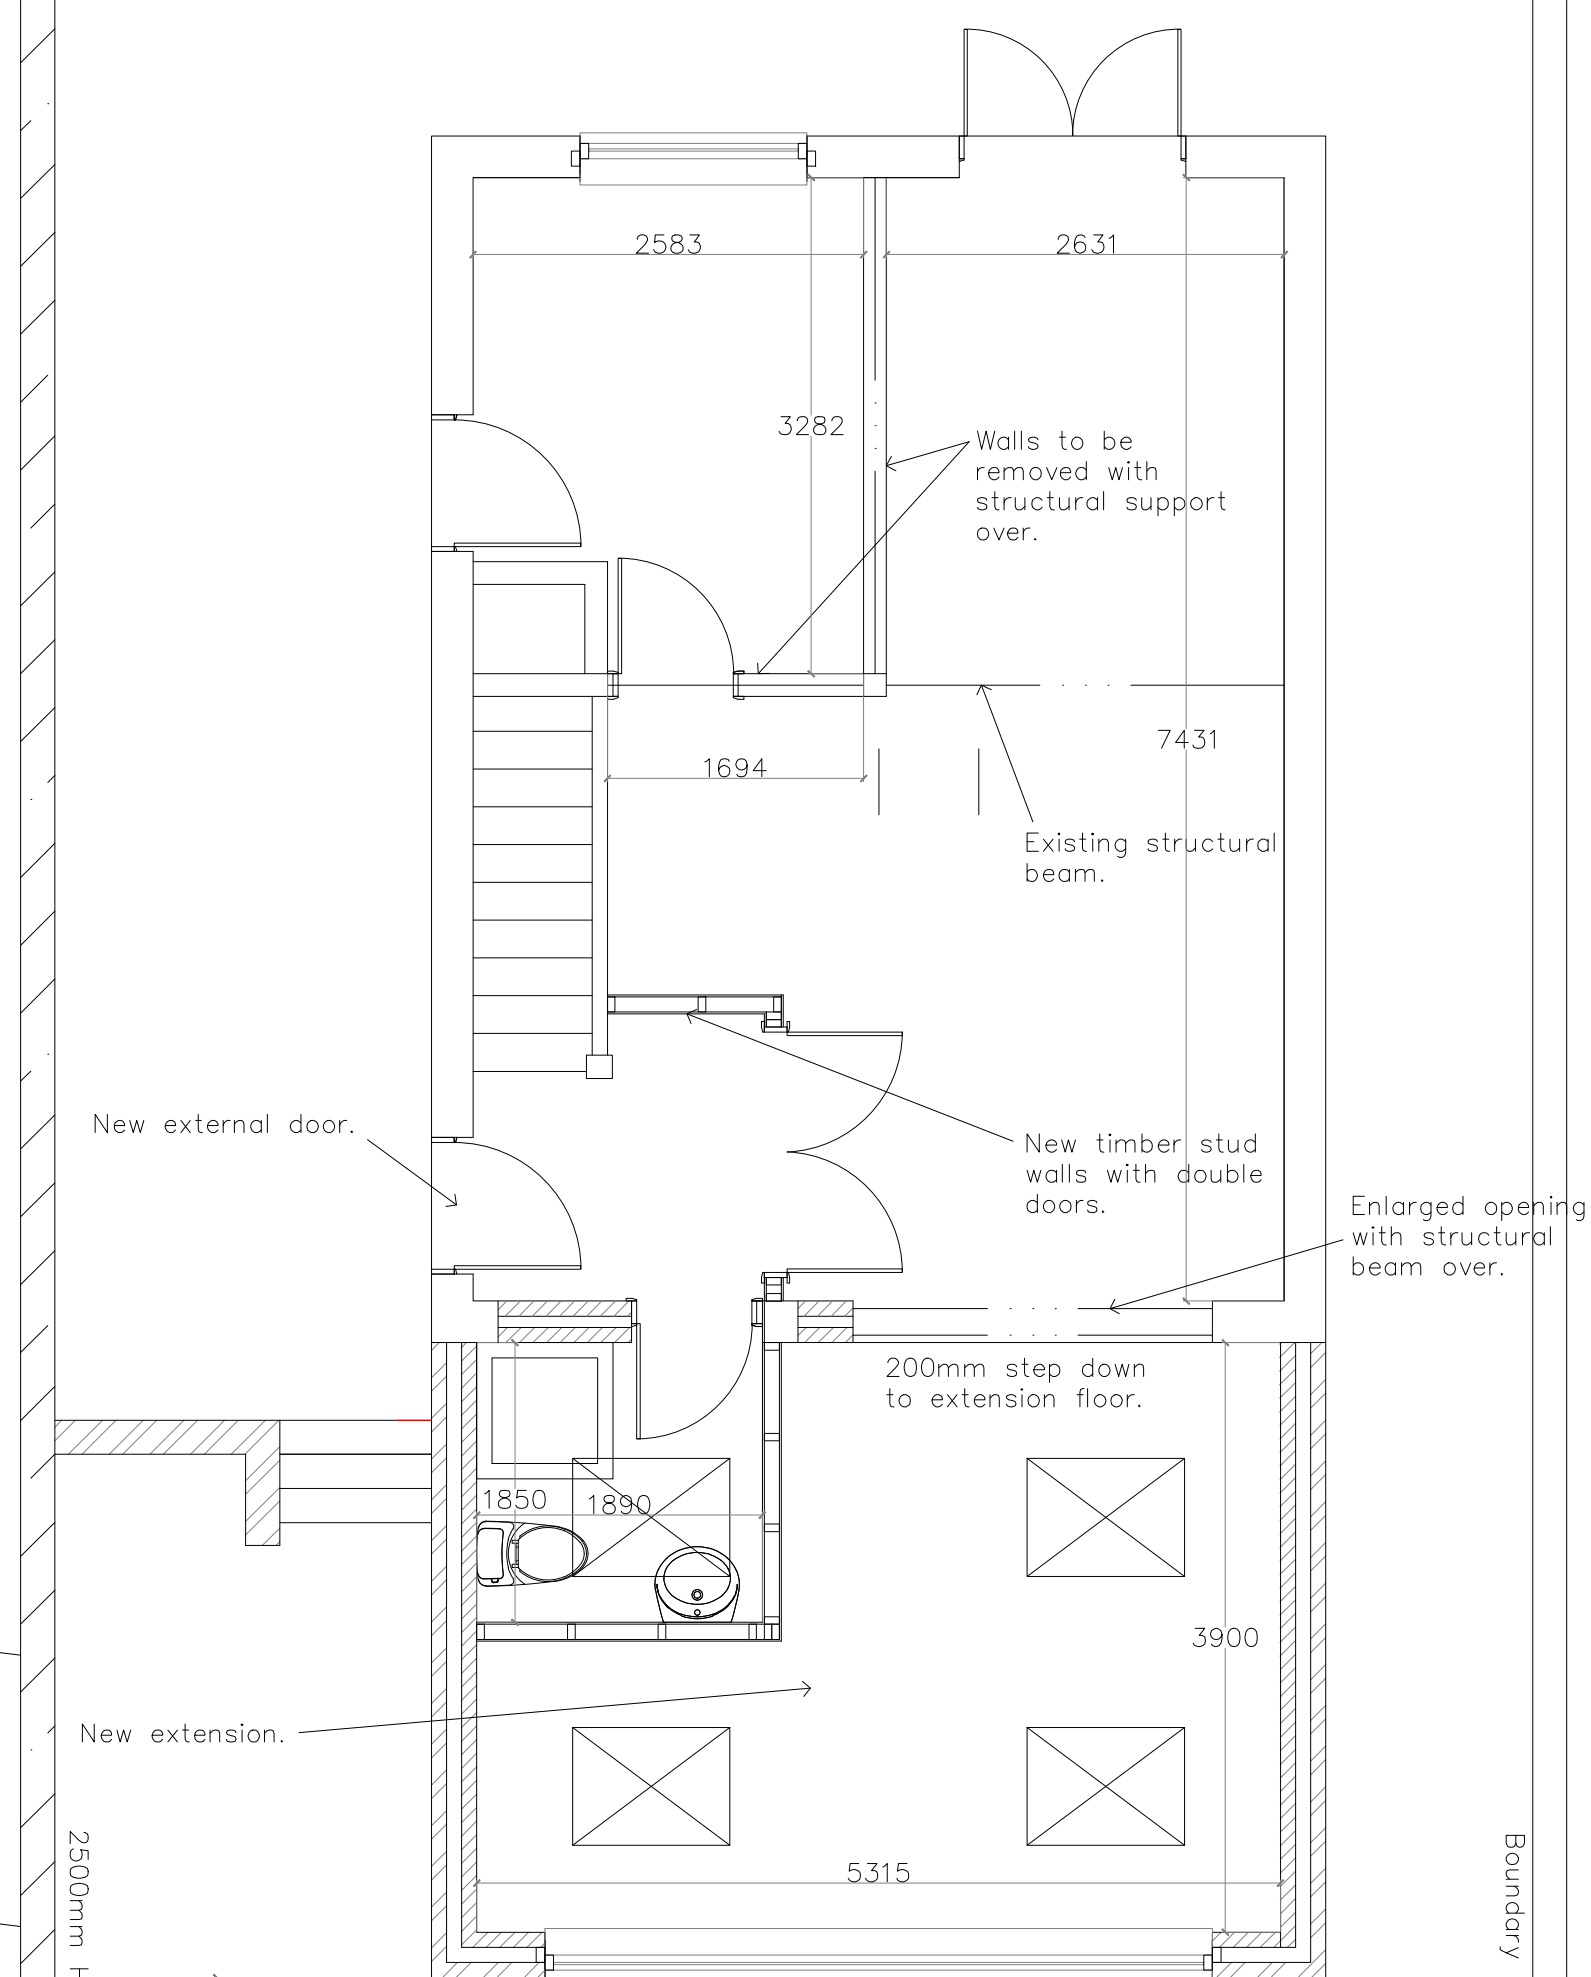


PROPOSED GROUND FLOOR PLAN
1:50

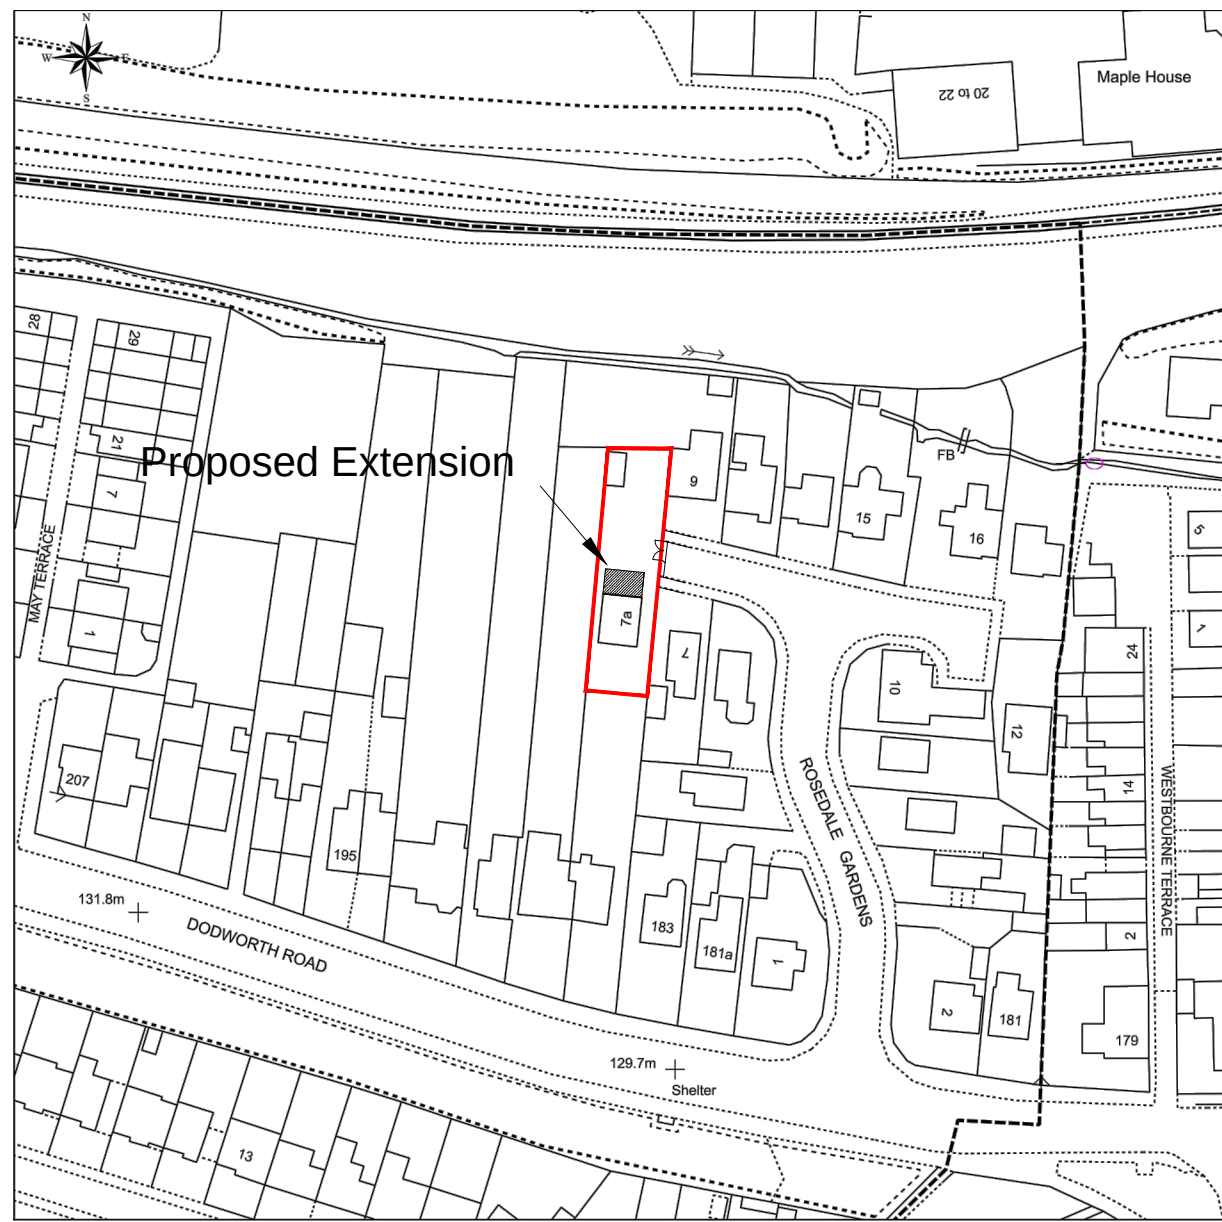

BLOCK PLAN
1:1250

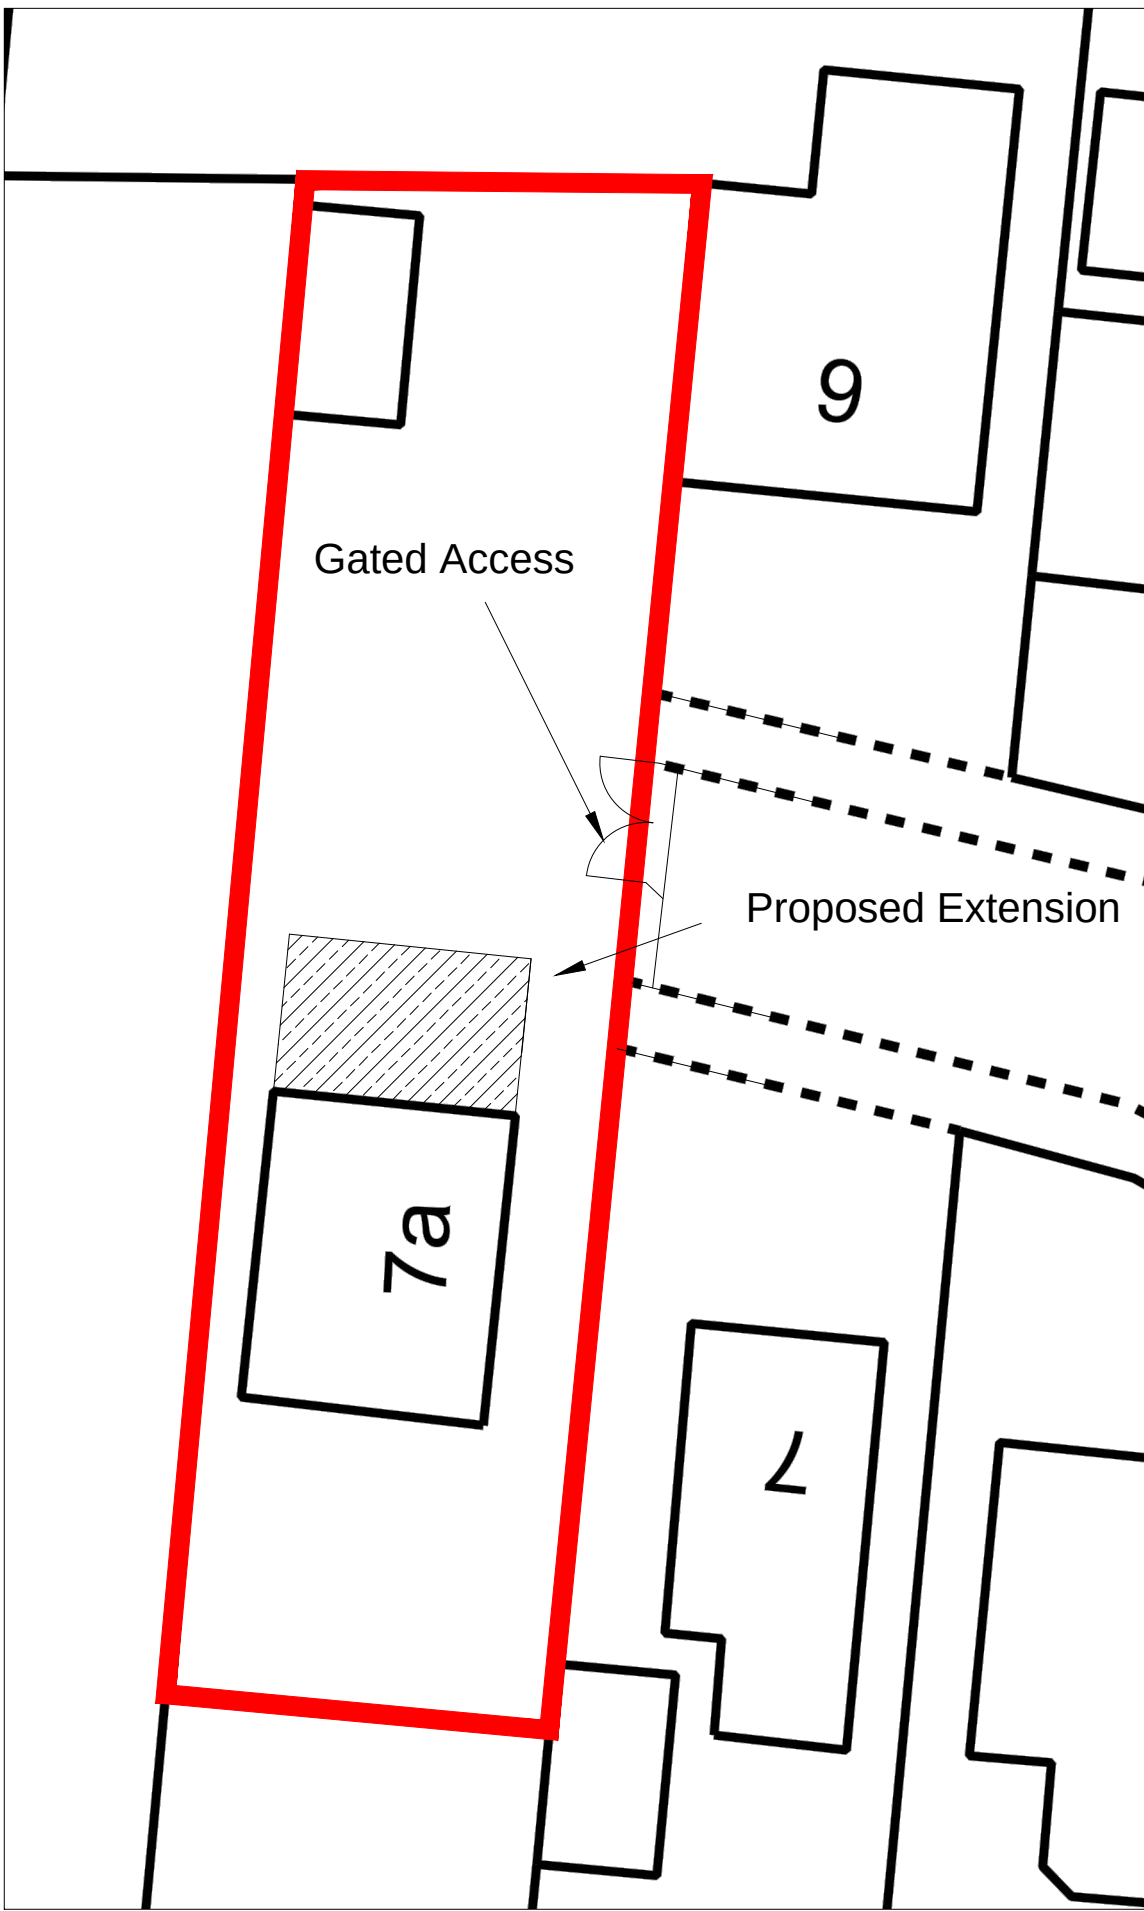

SITE PLAN
1:200

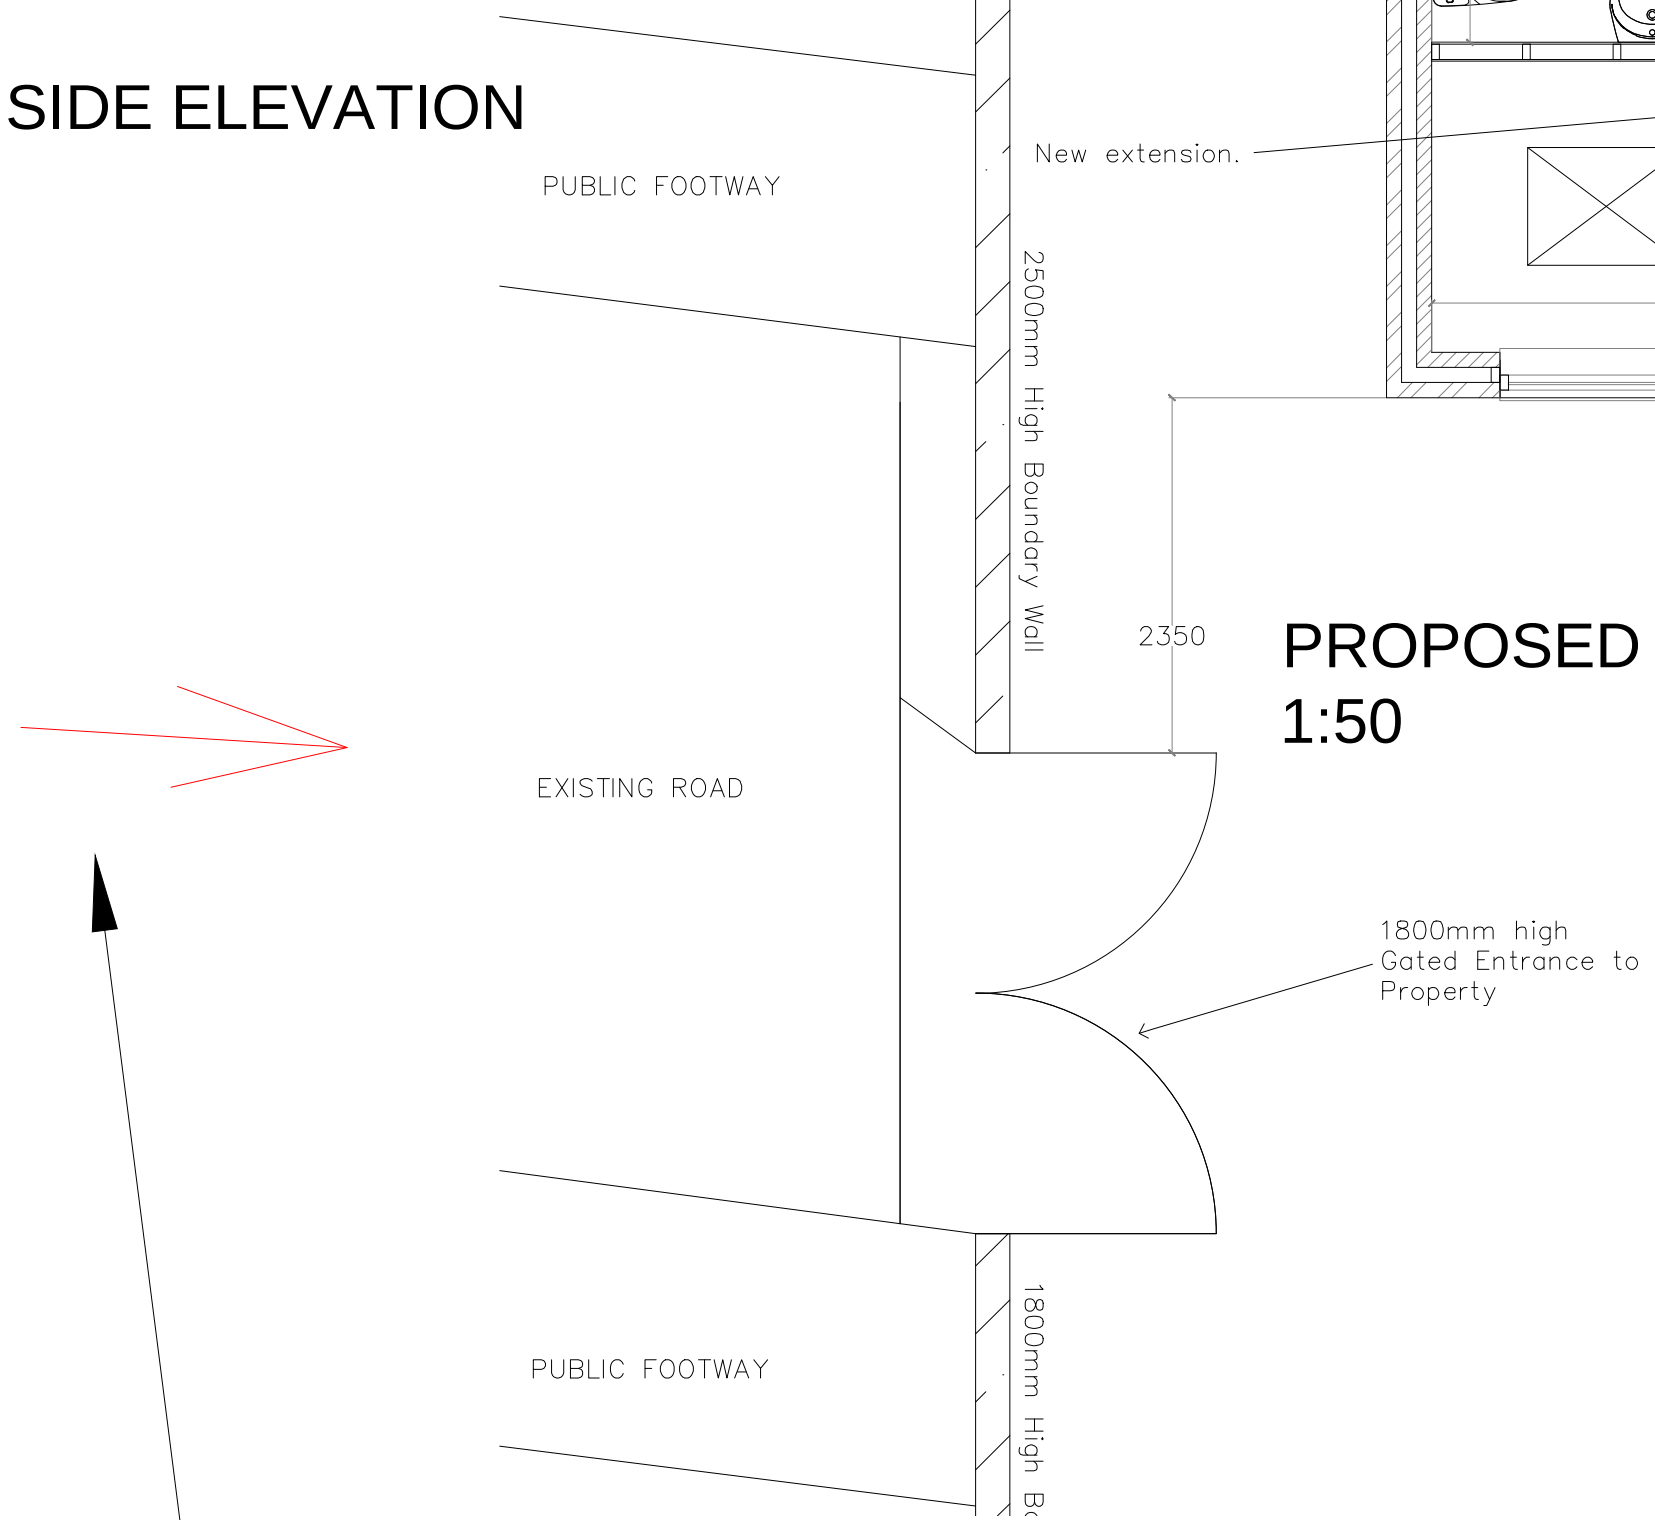

Photograph taken from existing road

- NOTES
1. The new roof structure is to be constructed in materials to match the existing roof.
 2. New brickwork to match existing.
 3. All new windows and doors are to be UPVC to match existing.
 4. This drawing is to be read in conjunction with all other relevant drawings.
 5. ALL DIMENSIONS TO BE CHECKED ON SITE BEFORE WORK COMMENCES.
 6. Any discrepancy to be reported immediately.

ARIANE DESIGN & PROJECT MANAGEMENT LTD					
CIVIL ENGINEERING & DEVELOPMENT CONSULTANTS					
38 Goose Lane, Wickersley Rotherham, S66 1JS					
Tel:- 01709 549093					
Project Proposed Lounge Extension at:- 7A Rosedale Gardens Barnsley for Mr & Mrs Hunt					
Title General Arrangement Drawing					
Scale As Shown	Date 19/11/21	Job No	Dwg No	Rev	
Drawn MJW	Checked PEW	EC67	01	B	