



PROPOSED, ARQIVA (DIGITAL RADIO), VHF 2 STACK DIPOLE ARRAY AT 21.0m & 22.2m, BEARING 330° ETN, ID No 275999

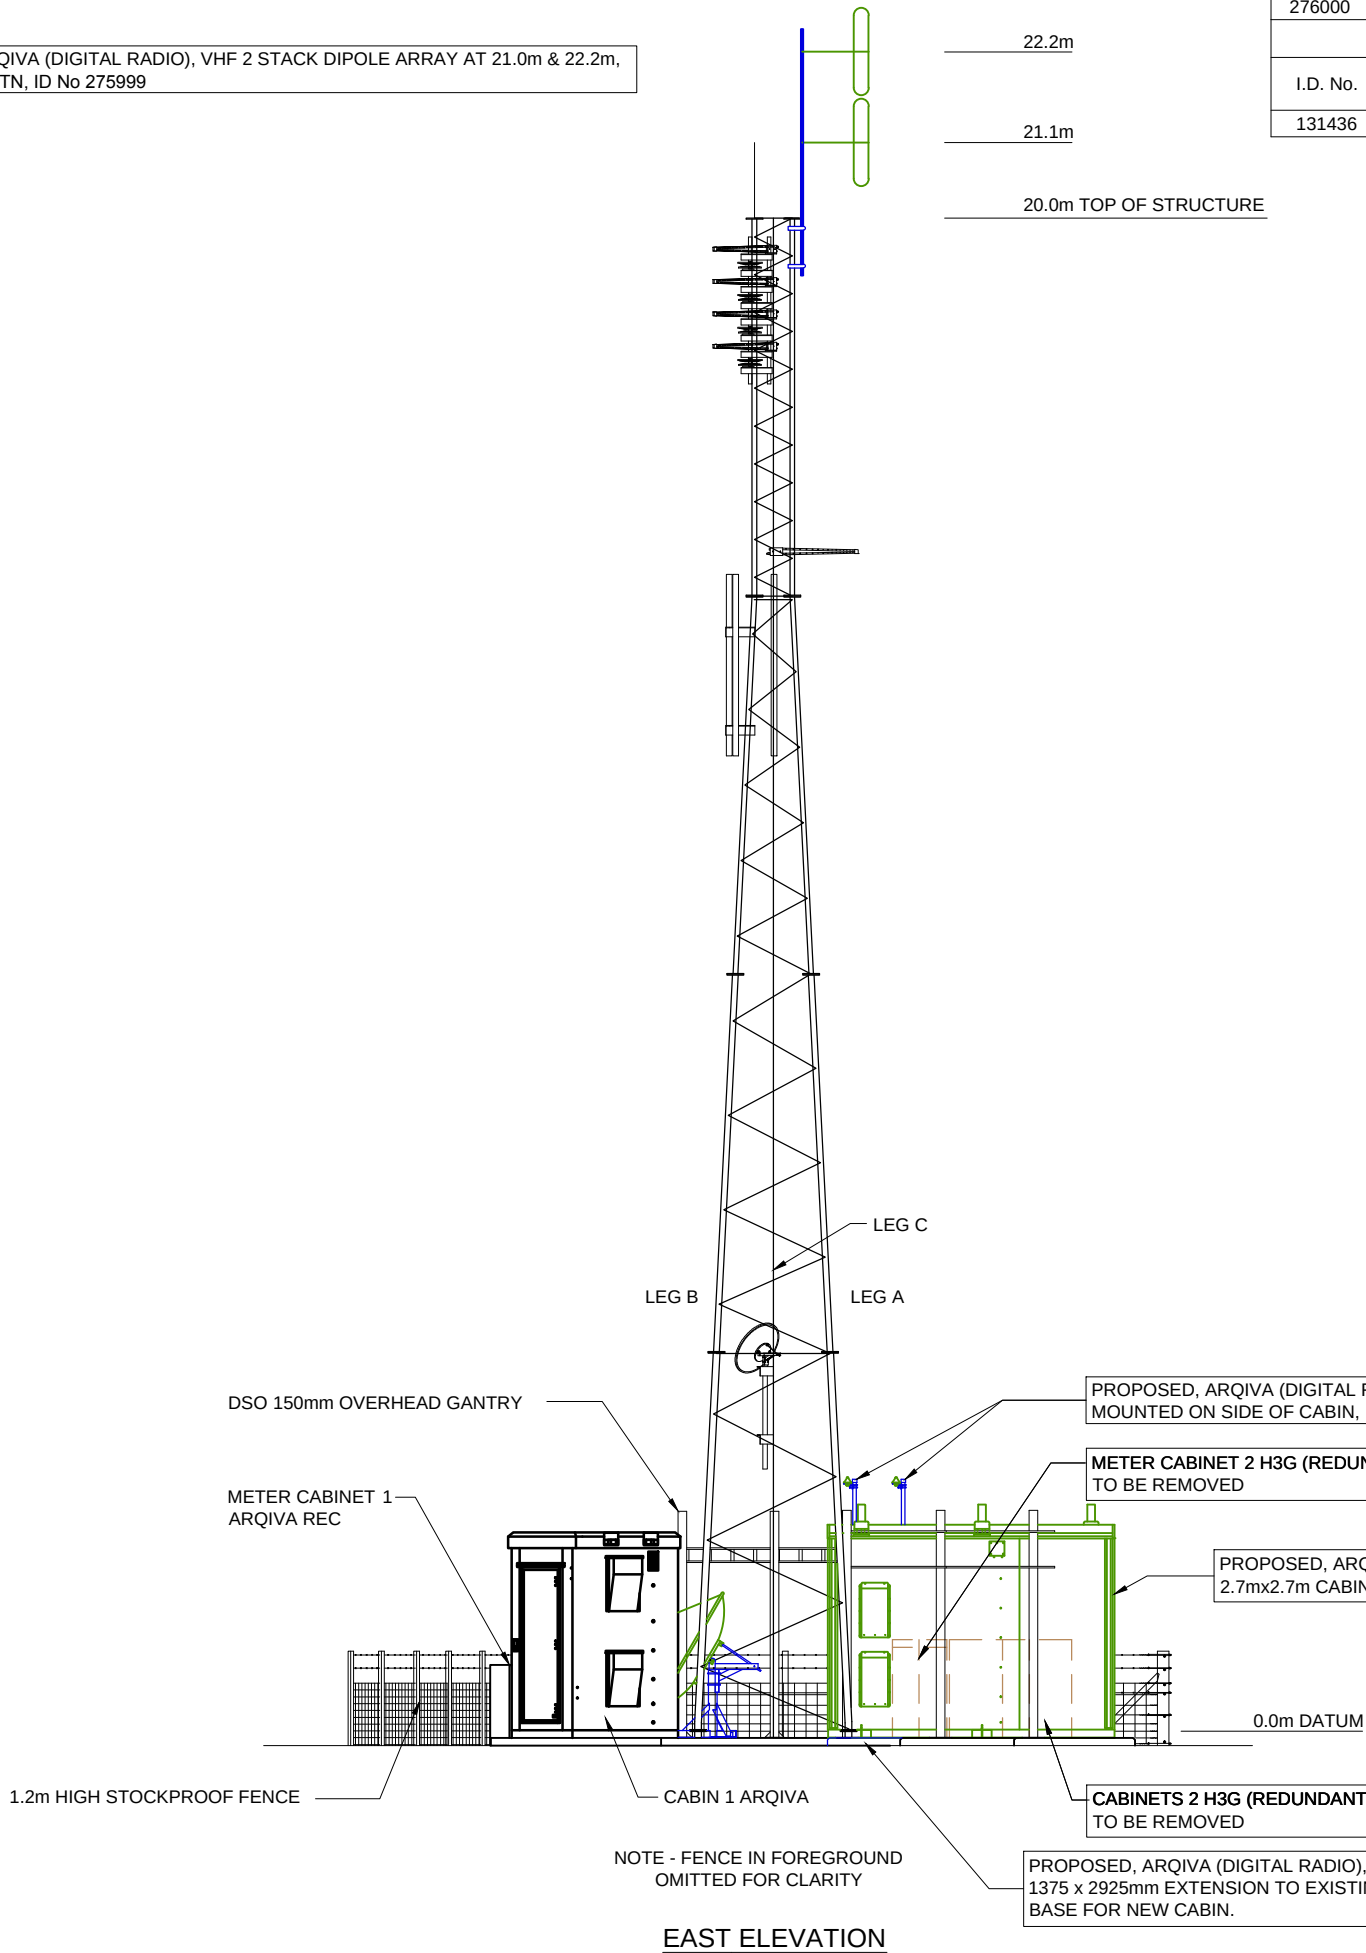

EAST ELEVATION

PROPOSED ANTENNA DETAILS											
I.D. No.	ITEM	TYPE / SIZE	BEARING	BASE HEIGHT	MECH TILT	FUNC.	FEEDER LENGTH	FEEDER TYPE	LNA/ MHA	No. OF FEEDERS	RET/ VET
275999	C1A1	2 STACK DIPOLE ARRAY	330° ETN	21.1m	TBC	-	-	LCF-1/2	-	2	NO
276000	C2A1	GSM KAT 742-215	360° ETN	-	TBC	Rx	-	LDF2-50	Rx	2	NO
PROPOSED DISH DETAILS											
I.D. No.	ITEM	TYPE / SIZE	BEARING	MEAN HEIGHT	FEEDER LENGTH	FEEDER TYPE	No. OF FEEDERS	No. OF REMOTE ODU's			
131436	D1	1.8m DISH	174° ETN	-	-	-	-	0			

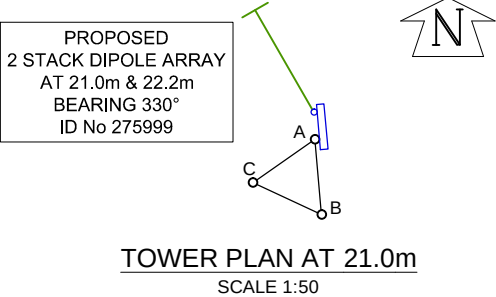

TOWER PLAN AT 21.0m
SCALE 1:50

©2010 Arqiva

All rights reserved. No part of this publication may be reproduced, stored in a retrieval system or transmitted in any form or by any means (Electronic, Mechanical, Photocopying, Recording or otherwise), without the prior written consent of the Company.

NOTES

CONTRACTOR:- CAD SERVICES

CONSULTANT:- ARQIVA
CRAWLEY COURT
WINCHESTER
HAMPSHIRE
SO21 2QA

ENGINEER:-

DRAWING
MANAGER:-

5	PROJ No 131436 PLANNING ISSUE	11/02/14	PD	JY
4	PROJ No 107432 DSO AS BUILT	10/04/12	PAB	PS
3	PROJ No 101559 DECOMM	08/12/10	JH	HF
2	PROJ No 3SDRG1 PLANNING ISSUE	07/06/10	CL	LKC
1	PROJ No 950851 CEEMA CONVERSION	02/10/09	MF	PM
ISS	REVISION	DATE	DRN	APP

arqiva

Crawley Court, Winchester, Hampshire, SO21 2QA
Tel. 01962 823434, Fax. 01962 822378

SITE No 10457

STOCKSBRIDGE
HILL TOP FARM
GREENMOOR
STOCKSBRIDGE, SHEFFIELD
SOUTH YORKSHIRE
S36 2BT

NGR SK 27542 99193

OS GRID 427542 399193

TITLE

ELEVATION
PROPOSED
ARQIVA (DIGITAL RADIO)

SCALE 1:100

DRAWN MF 27/08/09

APPROVED JY 11/02/14

DRG No.

Sheet 1 of 1

Rev

10457-96-150-MD005

5

FEINT DETAILS INDICATE LOCATIONS RESERVED FOR OTHER PROPOSALS WHICH MAY BE THE SUBJECT OF SEPARATE APPLICATIONS

A3