

Notes:


1. THE COPYRIGHT OF THIS DRAWING IS VESTED IN YouSpreadsheets AND IT MAY NOT BE REPRODUCED IN WHOLE OR PART OR USED FOR THE MANUFACTURE OF ANY ARTICLE WITHOUT THE EXPRESS PERMISSION OF THE COPYRIGHT HOLDERS.
2. WORK TO FIGURED DIMENSIONS ONLY.
3. THIS DRAWING IS TO BE READ IN CONJUNCTION WITH ALL RELEVANT ARCHITECTS, SERVICE ENGINEERS AND YouSpreadsheets DRAWINGS AND SPECIFICATIONS.

REV:	DESCRIPTION:	BY:	DATE:
STATUS:			

		www.3C-UK.com 07505825615 Penistone 1 Regent Court St Marys Place Penistone S36 6DT
--	--	---

CLIENT:	DOLLYS DESSERTS Charlie & Janine
ARCHITECT:	3C GROUP PENISTON 1 PENISTON S36 6DT


SITE:		UNIT 16A GLASS WORKS, BARNSELEY	
TITLE:		PROPOSED PROJECTION SIGNAGE	
SCALE AT A1:	DATE: 31/01/22	DRAWN: AG	CHECKED: CC
DRAWING NO:		REVISION:	
DD/CS/003/04			

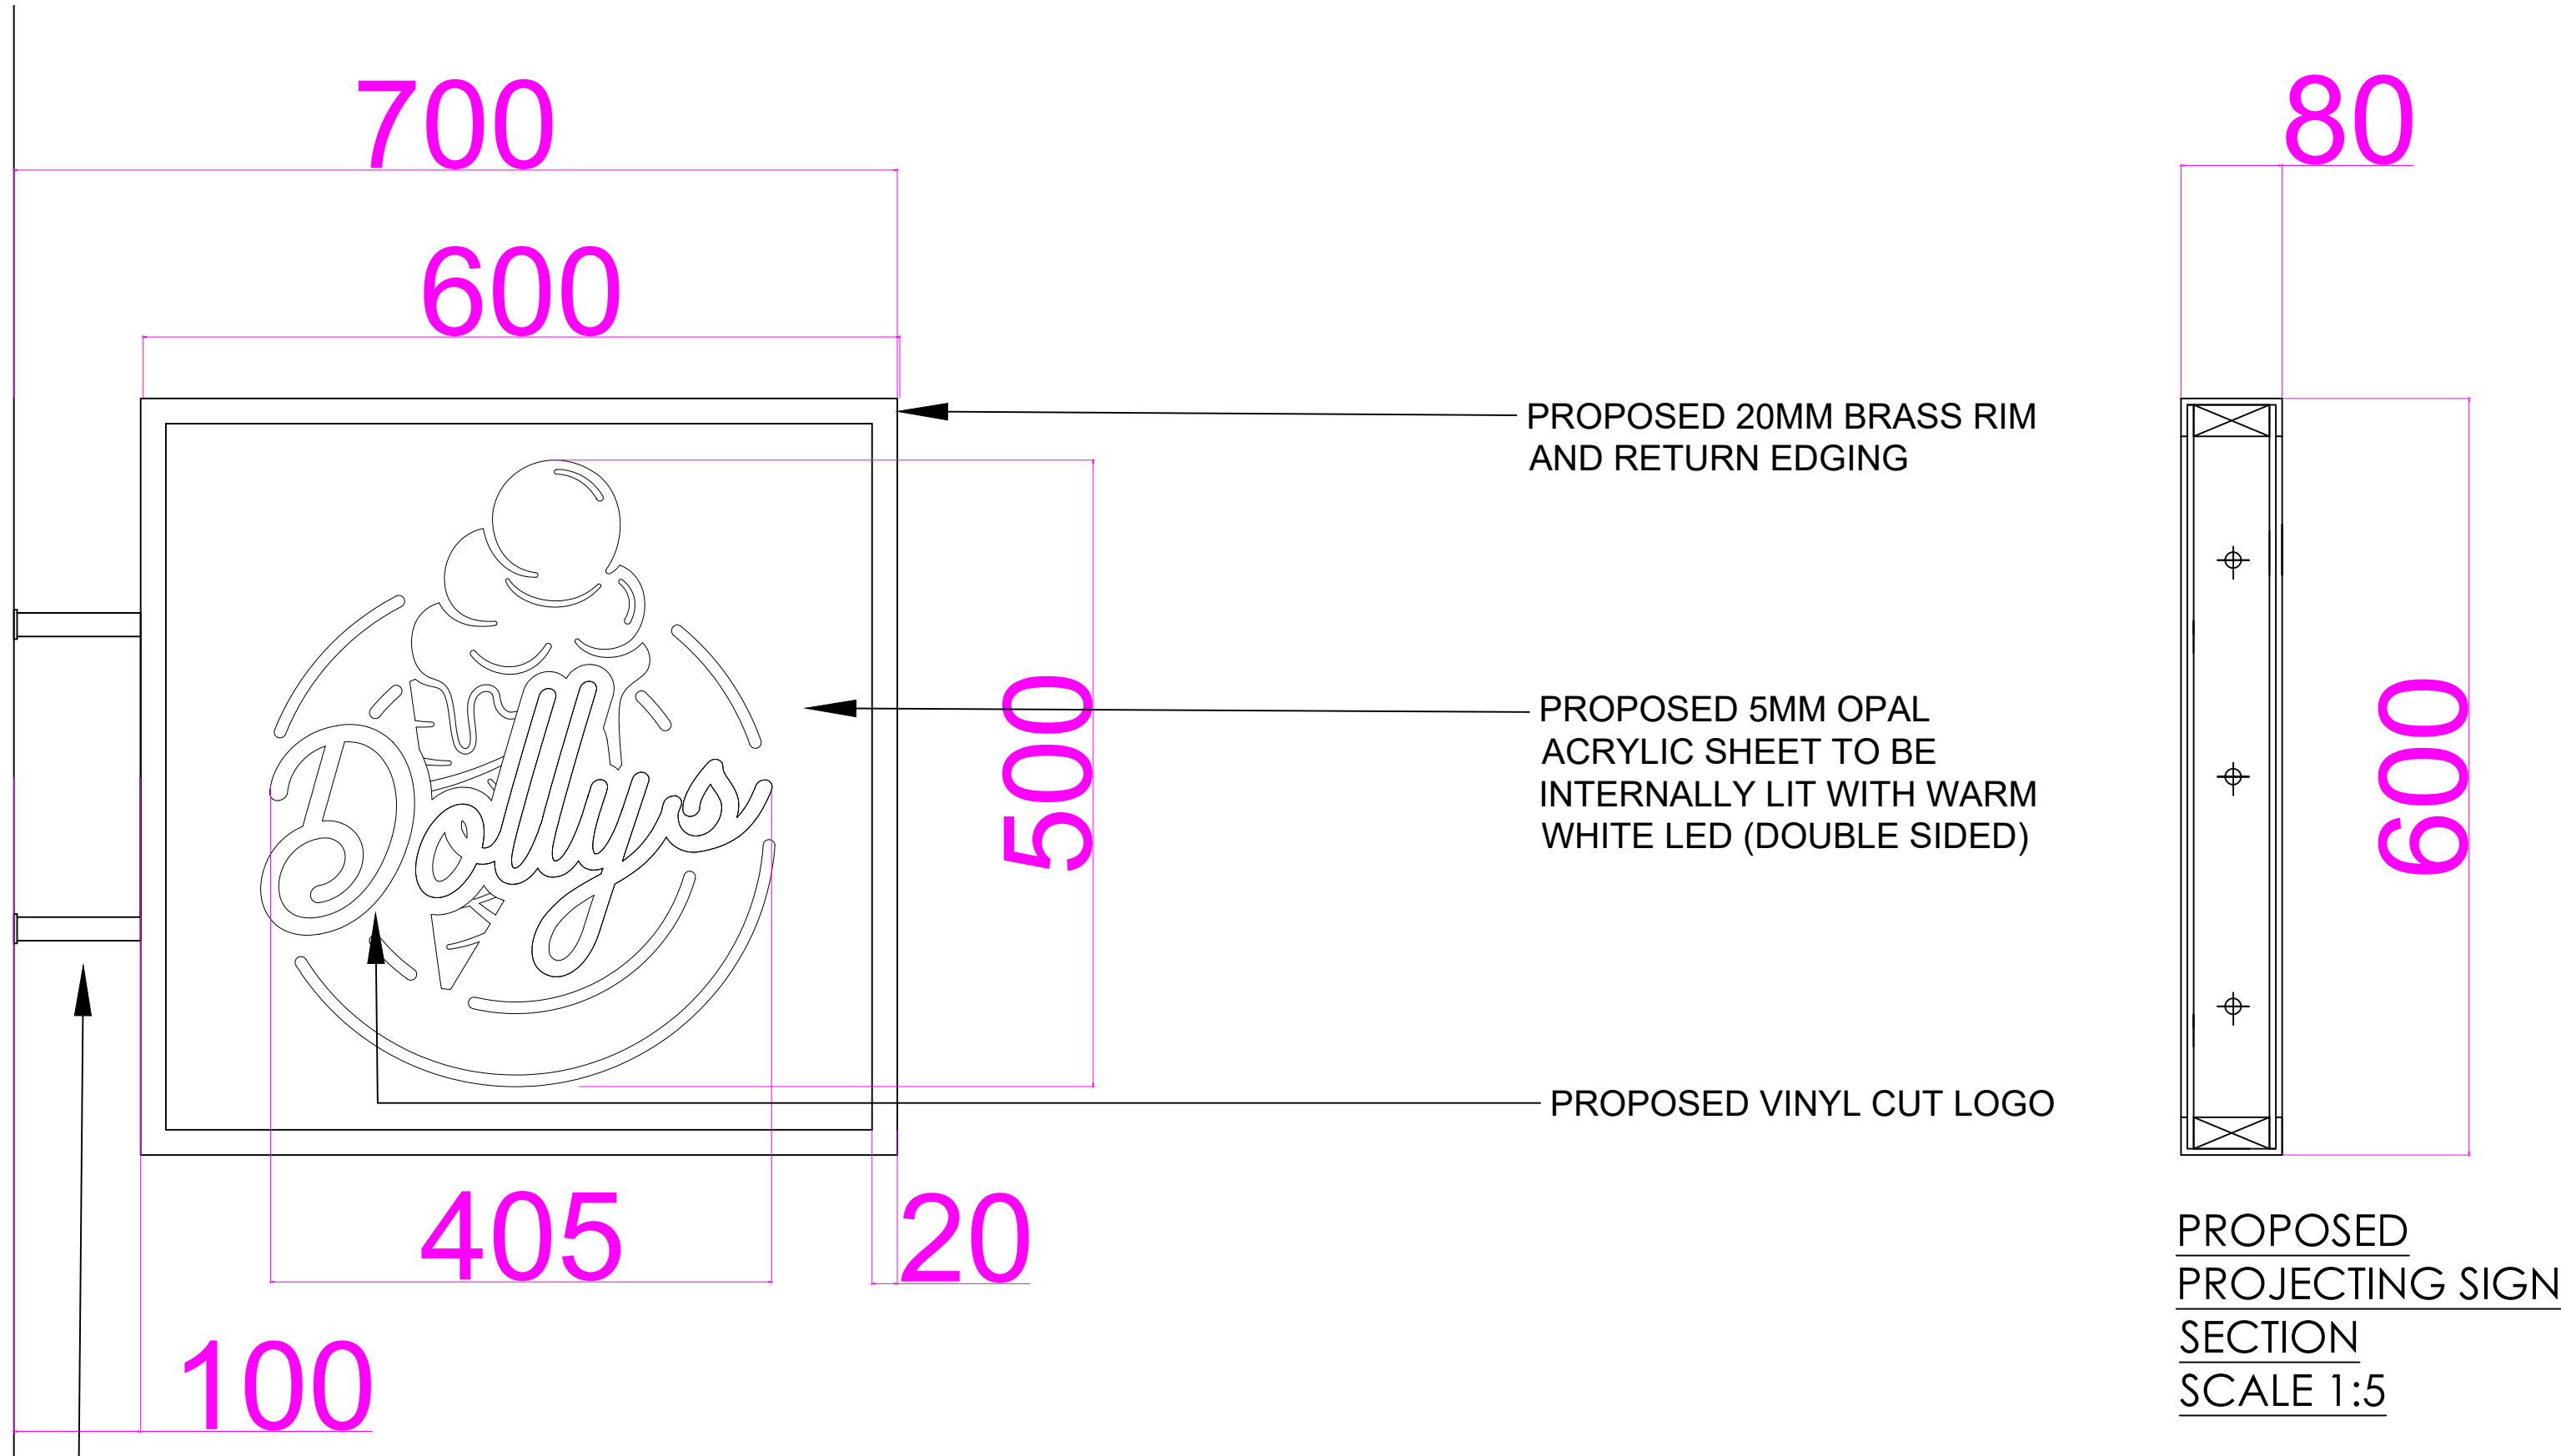

PROPOSED
PROJECTING SIGN
SECTION
SCALE 1:5



PROJECTING SIGN
EXAMPLE NOT TO
SCALE

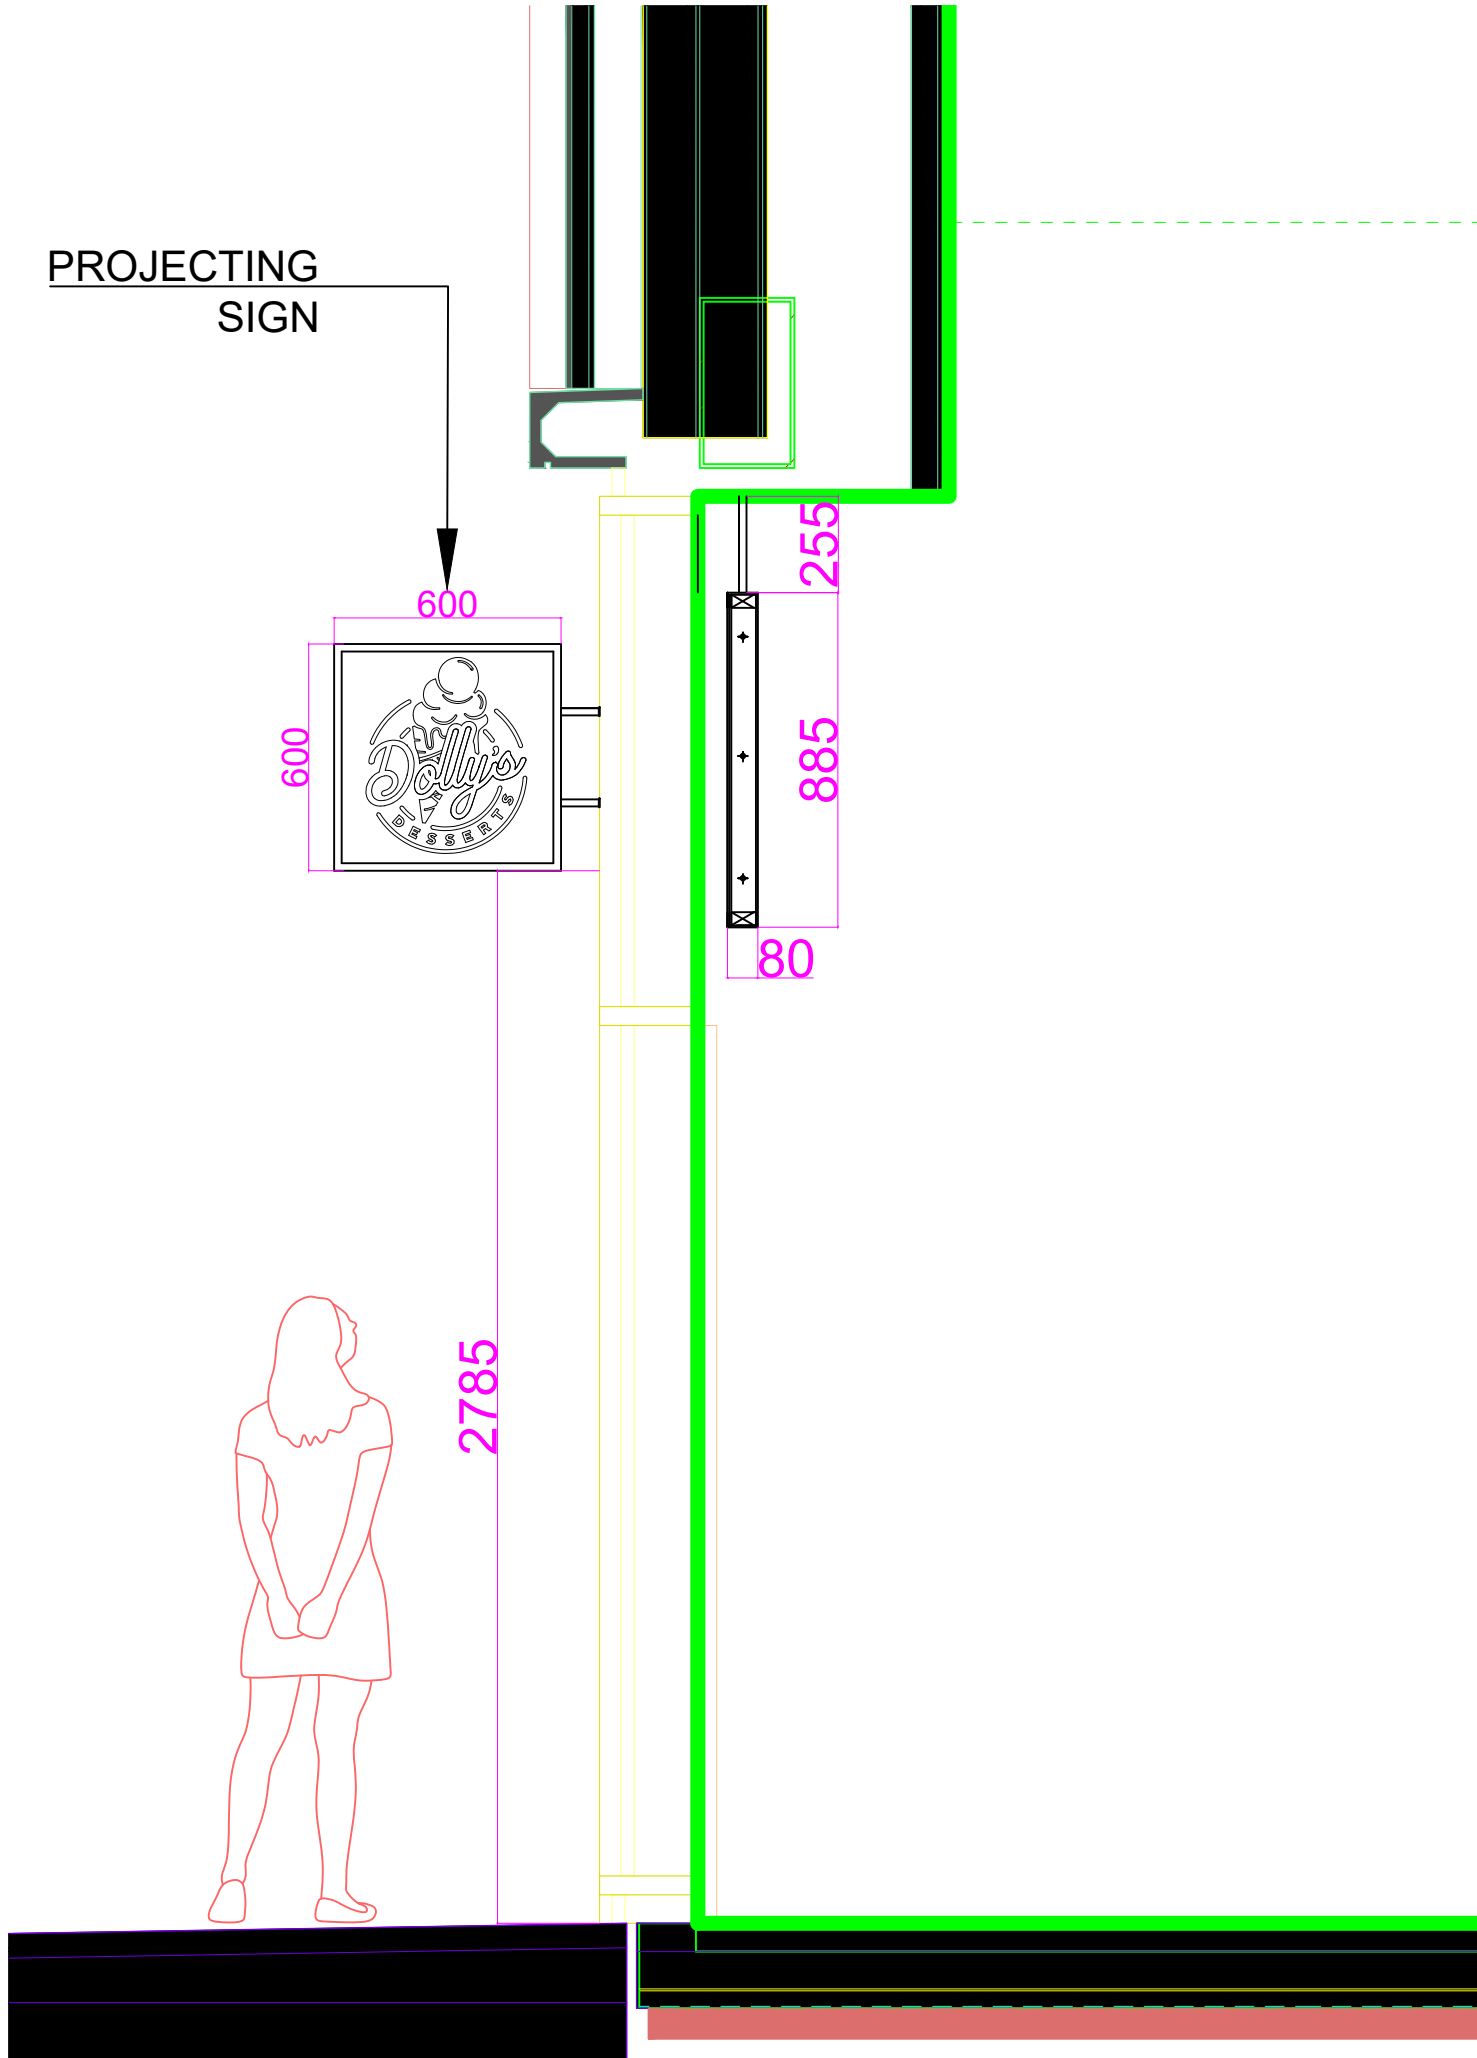

PROPOSED WEST ELEVATION
SCALE 1:20