



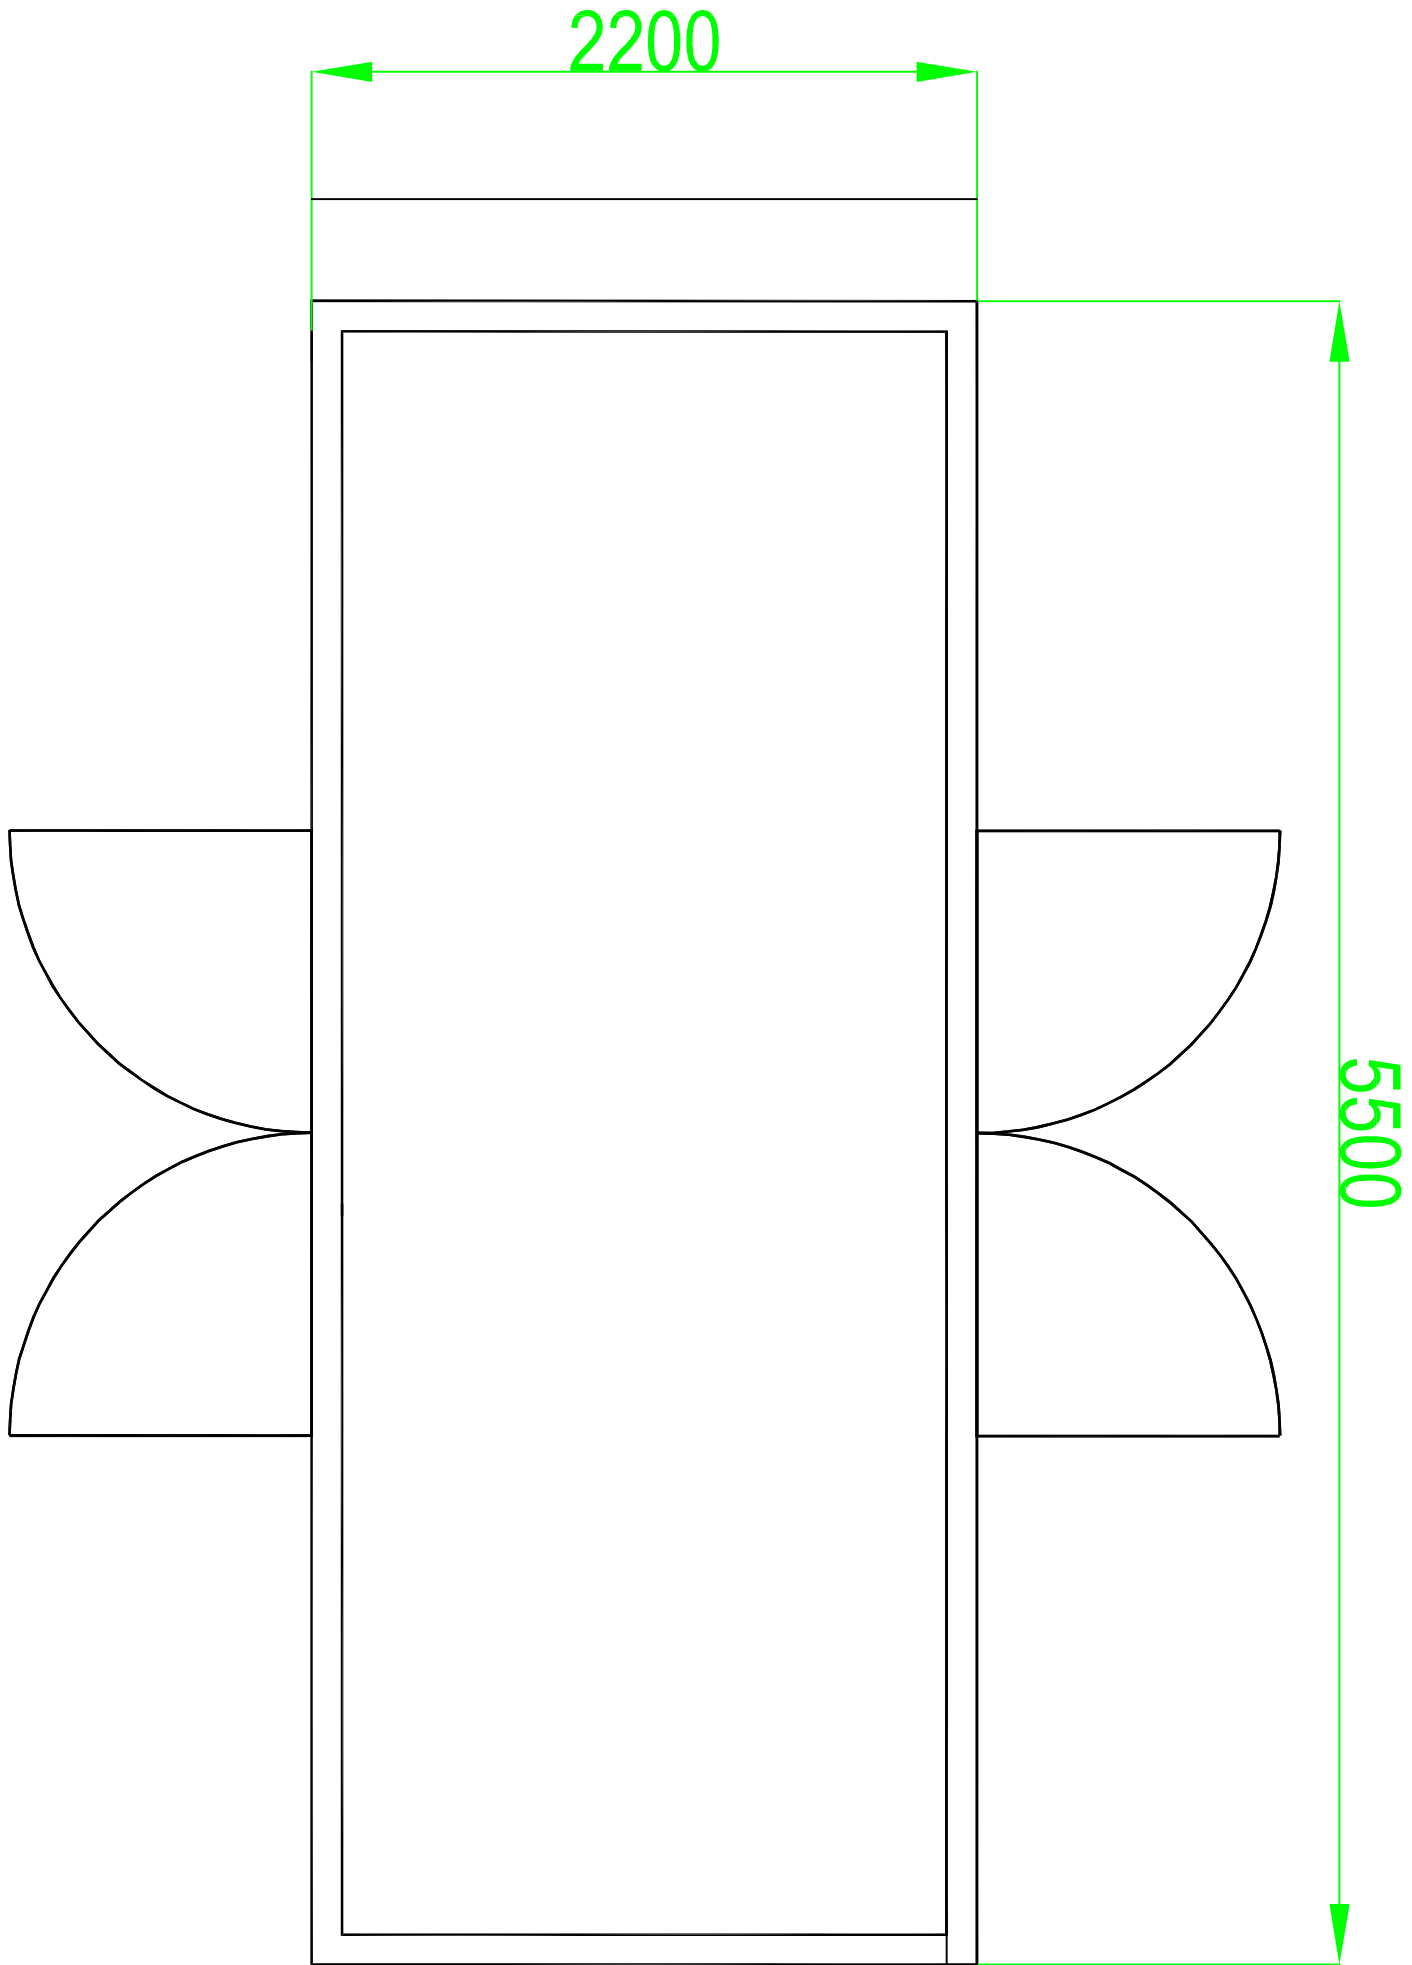

PLAN VIEW

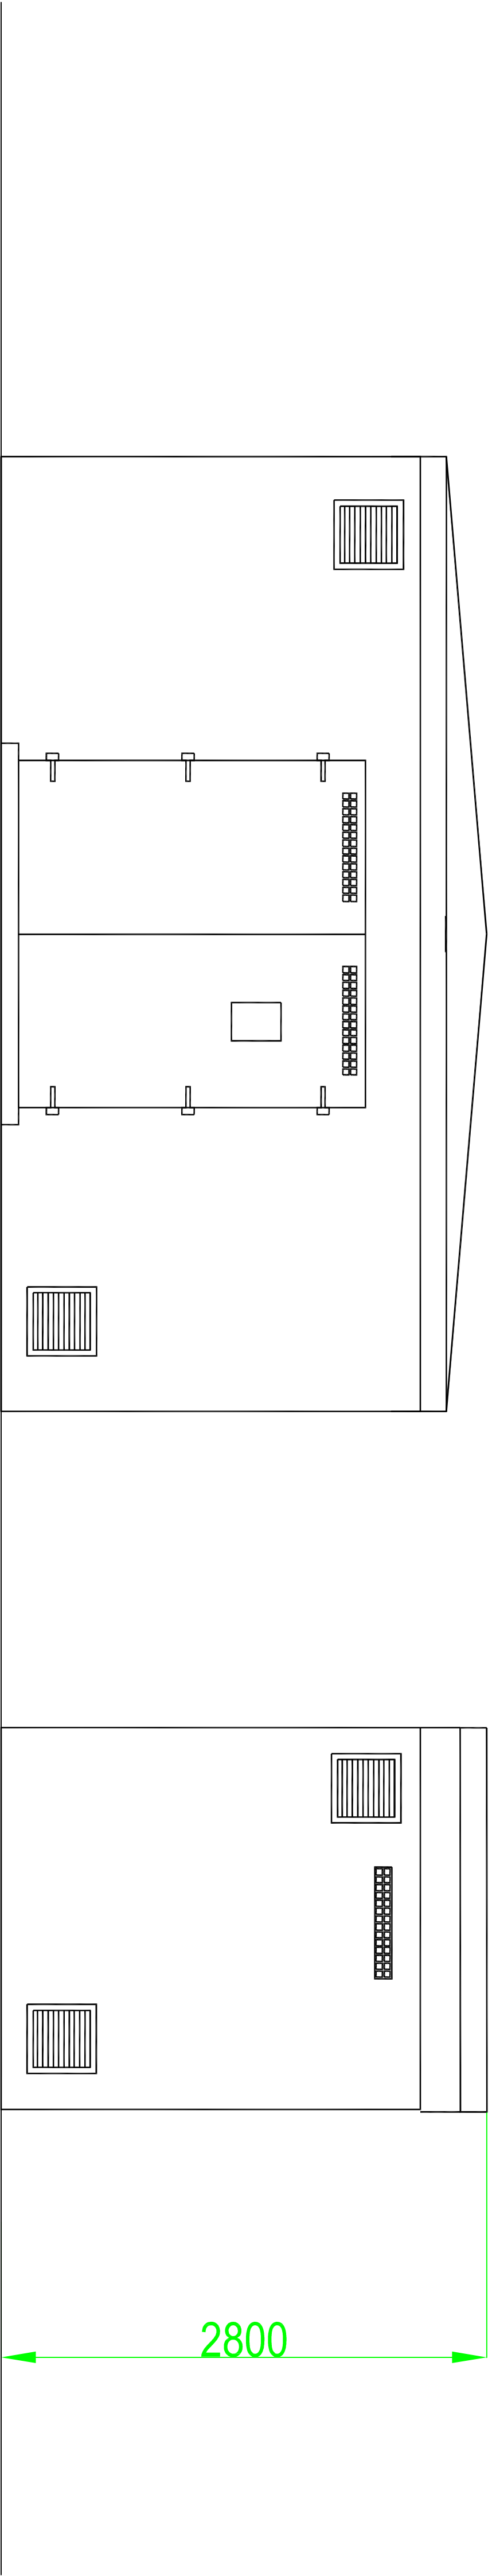

FRONT & REAR ELEVATION

SIDE ELEVATIONS

SCALE	1:25 @ A1	STAIRFOOT, OAKS LANE, BARNLEY, S71 1HT											
DATE	05/09/16	GRID REFERENCE: SE 364060											
DRAWN	SE/MM	GAS KIOSK											
CHECKED	AJ												
APPROVED	GJ												
		ISSUE	DATE	ISSUE	DATE	ISSUE	DATE	ISSUE	DATE	ISSUE	DATE	CLIENT	
												PEAK POWER CONNECTIONS LIMITED	
		BASED ON CIAT DWG NO.: DS05										ISSUE	DATE
												A	06/09/16
		DWG. NO.										G000281-1011-A_D10	
STERLING POWER UTILITIES													