


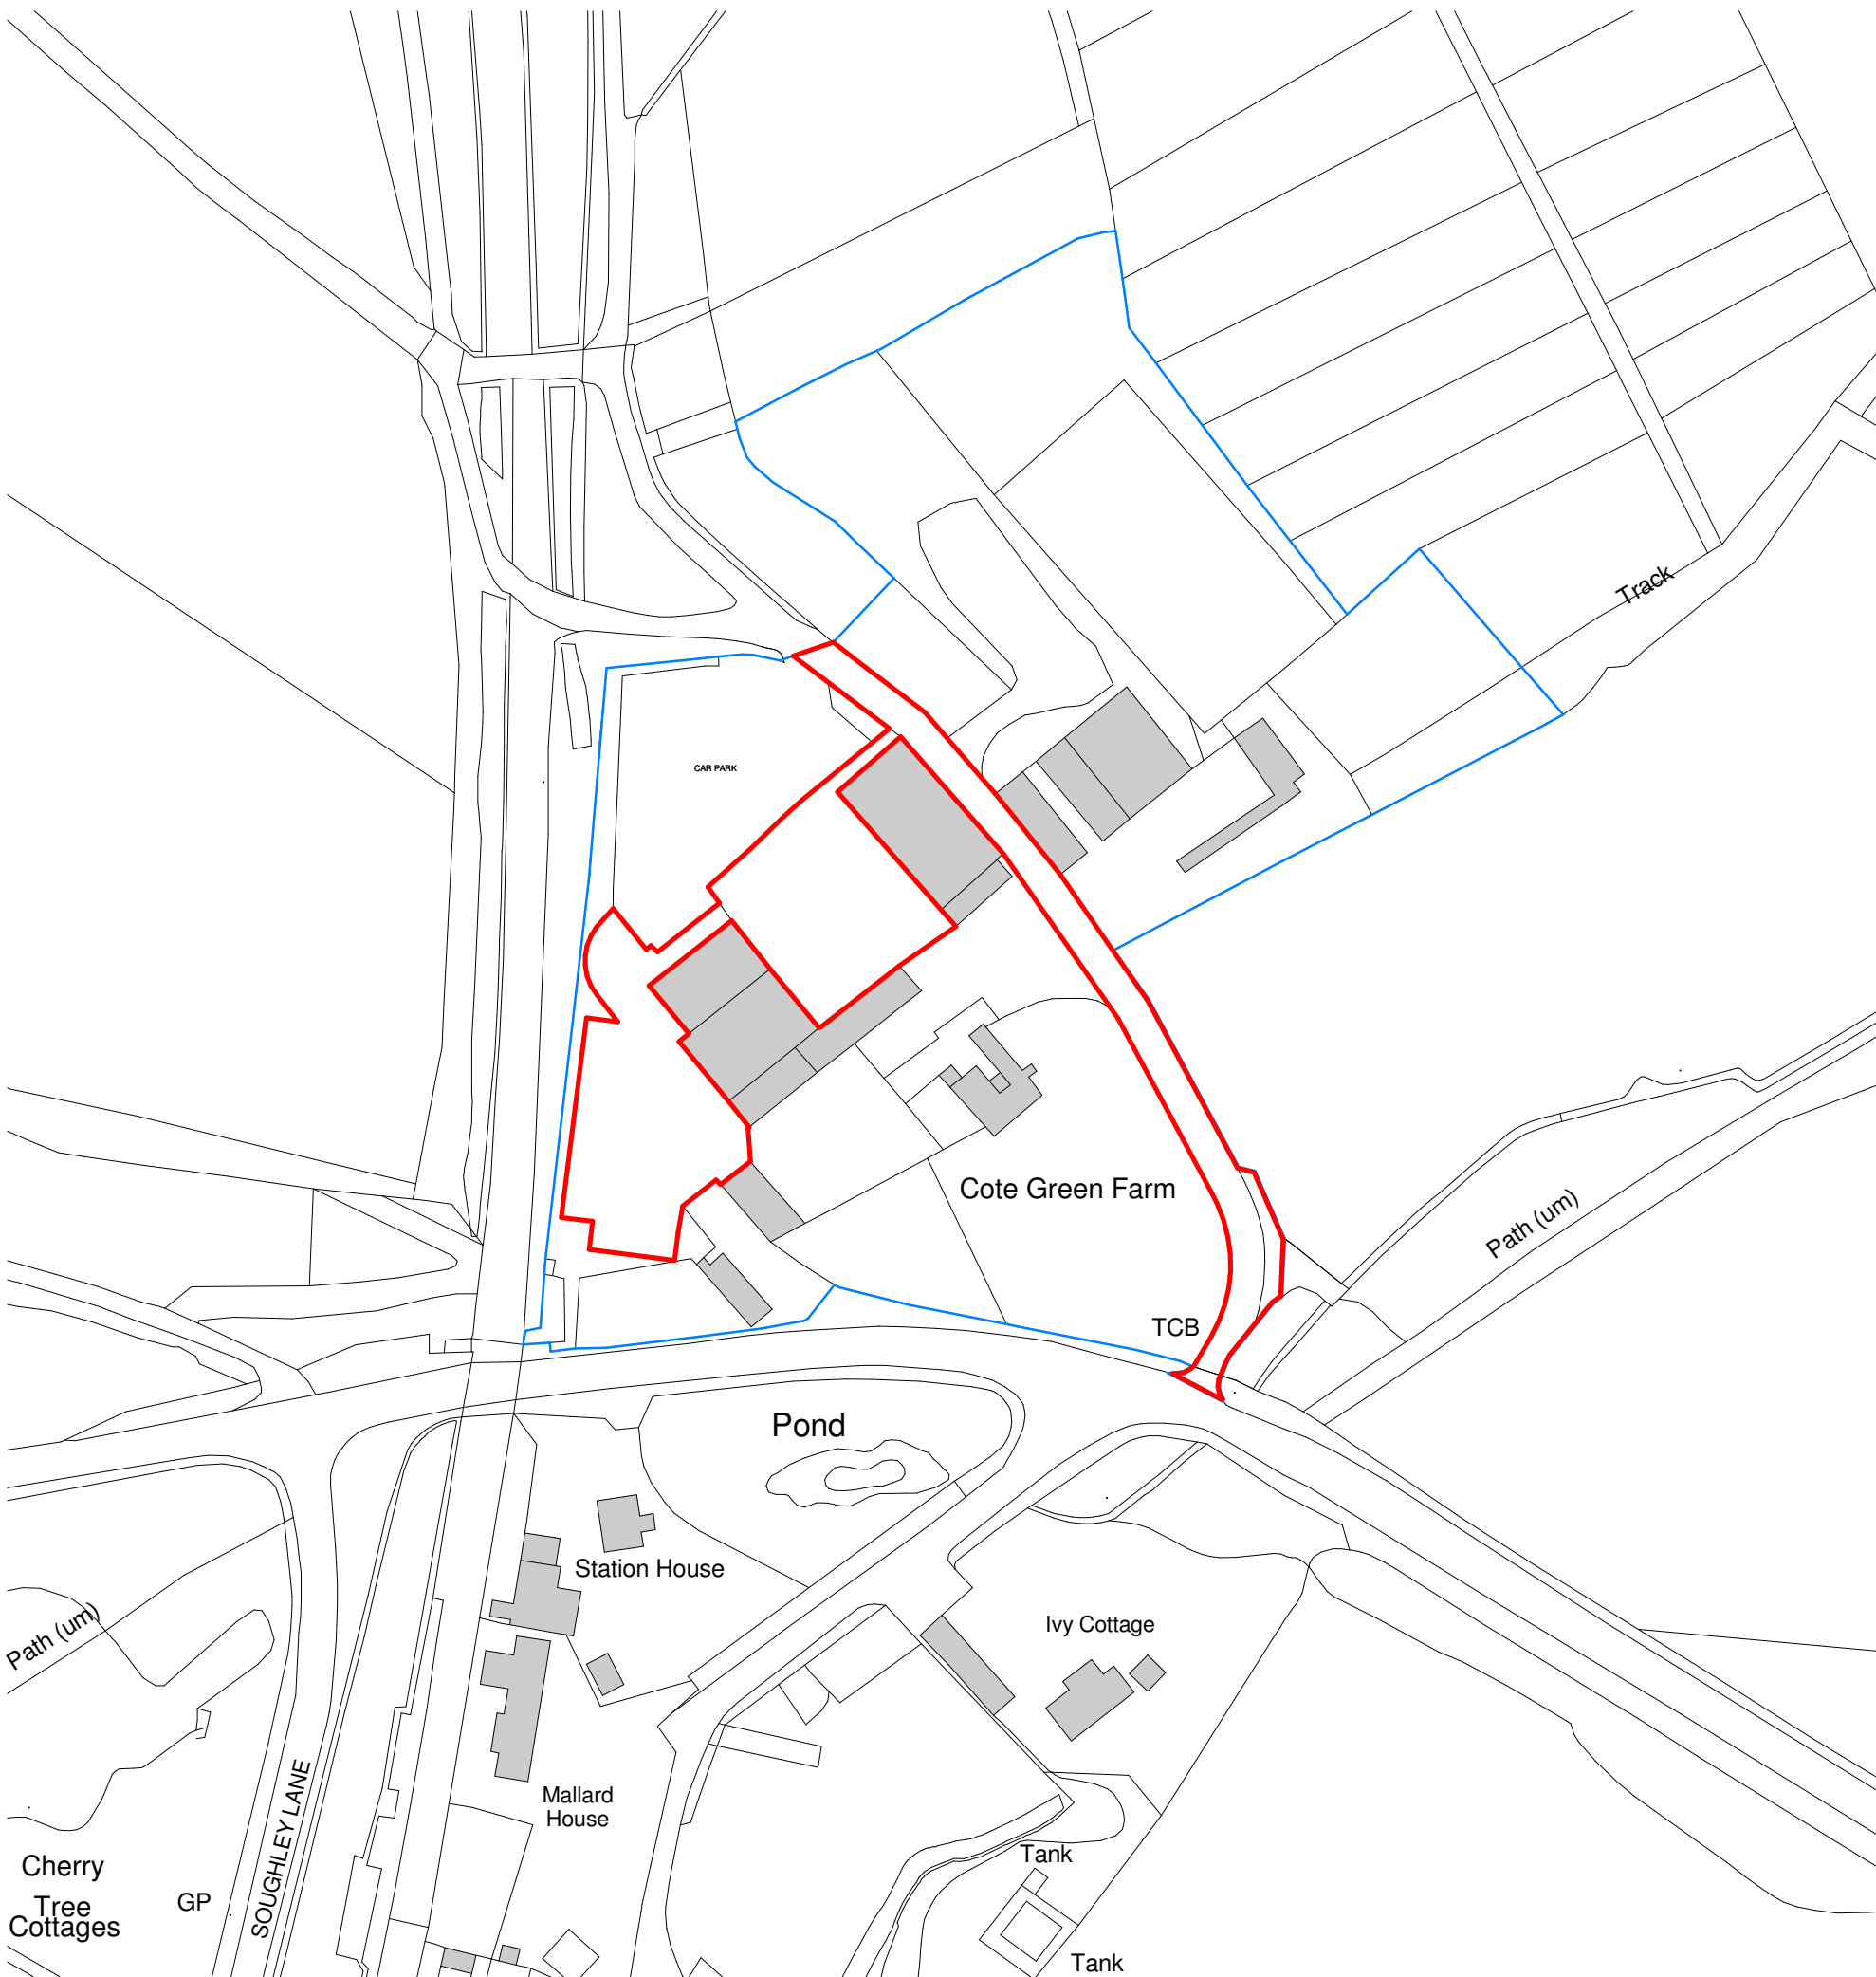

EXISTING SITE PLAN
1 : 500



EXISTING LOCATION PLAN
1 : 1250

CODA
Architecture

CODA Studios Ltd
Suite 4 Sellers Wheel, 151 Arundel St.,
Sheffield, S1 2NU
T: 0114 279 6003
E: information@codastudios.co.uk

Drawn	Checked	Date	Scale	Revision
KE	AH	05/12/23	As @ A1 indicated	
Client		Wortley Wagyu		
Project		Cote Green Farm		
Title		EXISTING SITE PLAN		
Dwg No.		3165-DR-040000		

© COPYRIGHT EXISTS ON THE DESIGNS AND INFORMATION SHOWN ON THIS DRAWING.
The Contractor must verify all dimensions on site before making shop drawings or commencing work of any kind. No dimensions to be scaled from this drawing. Architect to be notified of any discrepancies in dimensions immediately.