



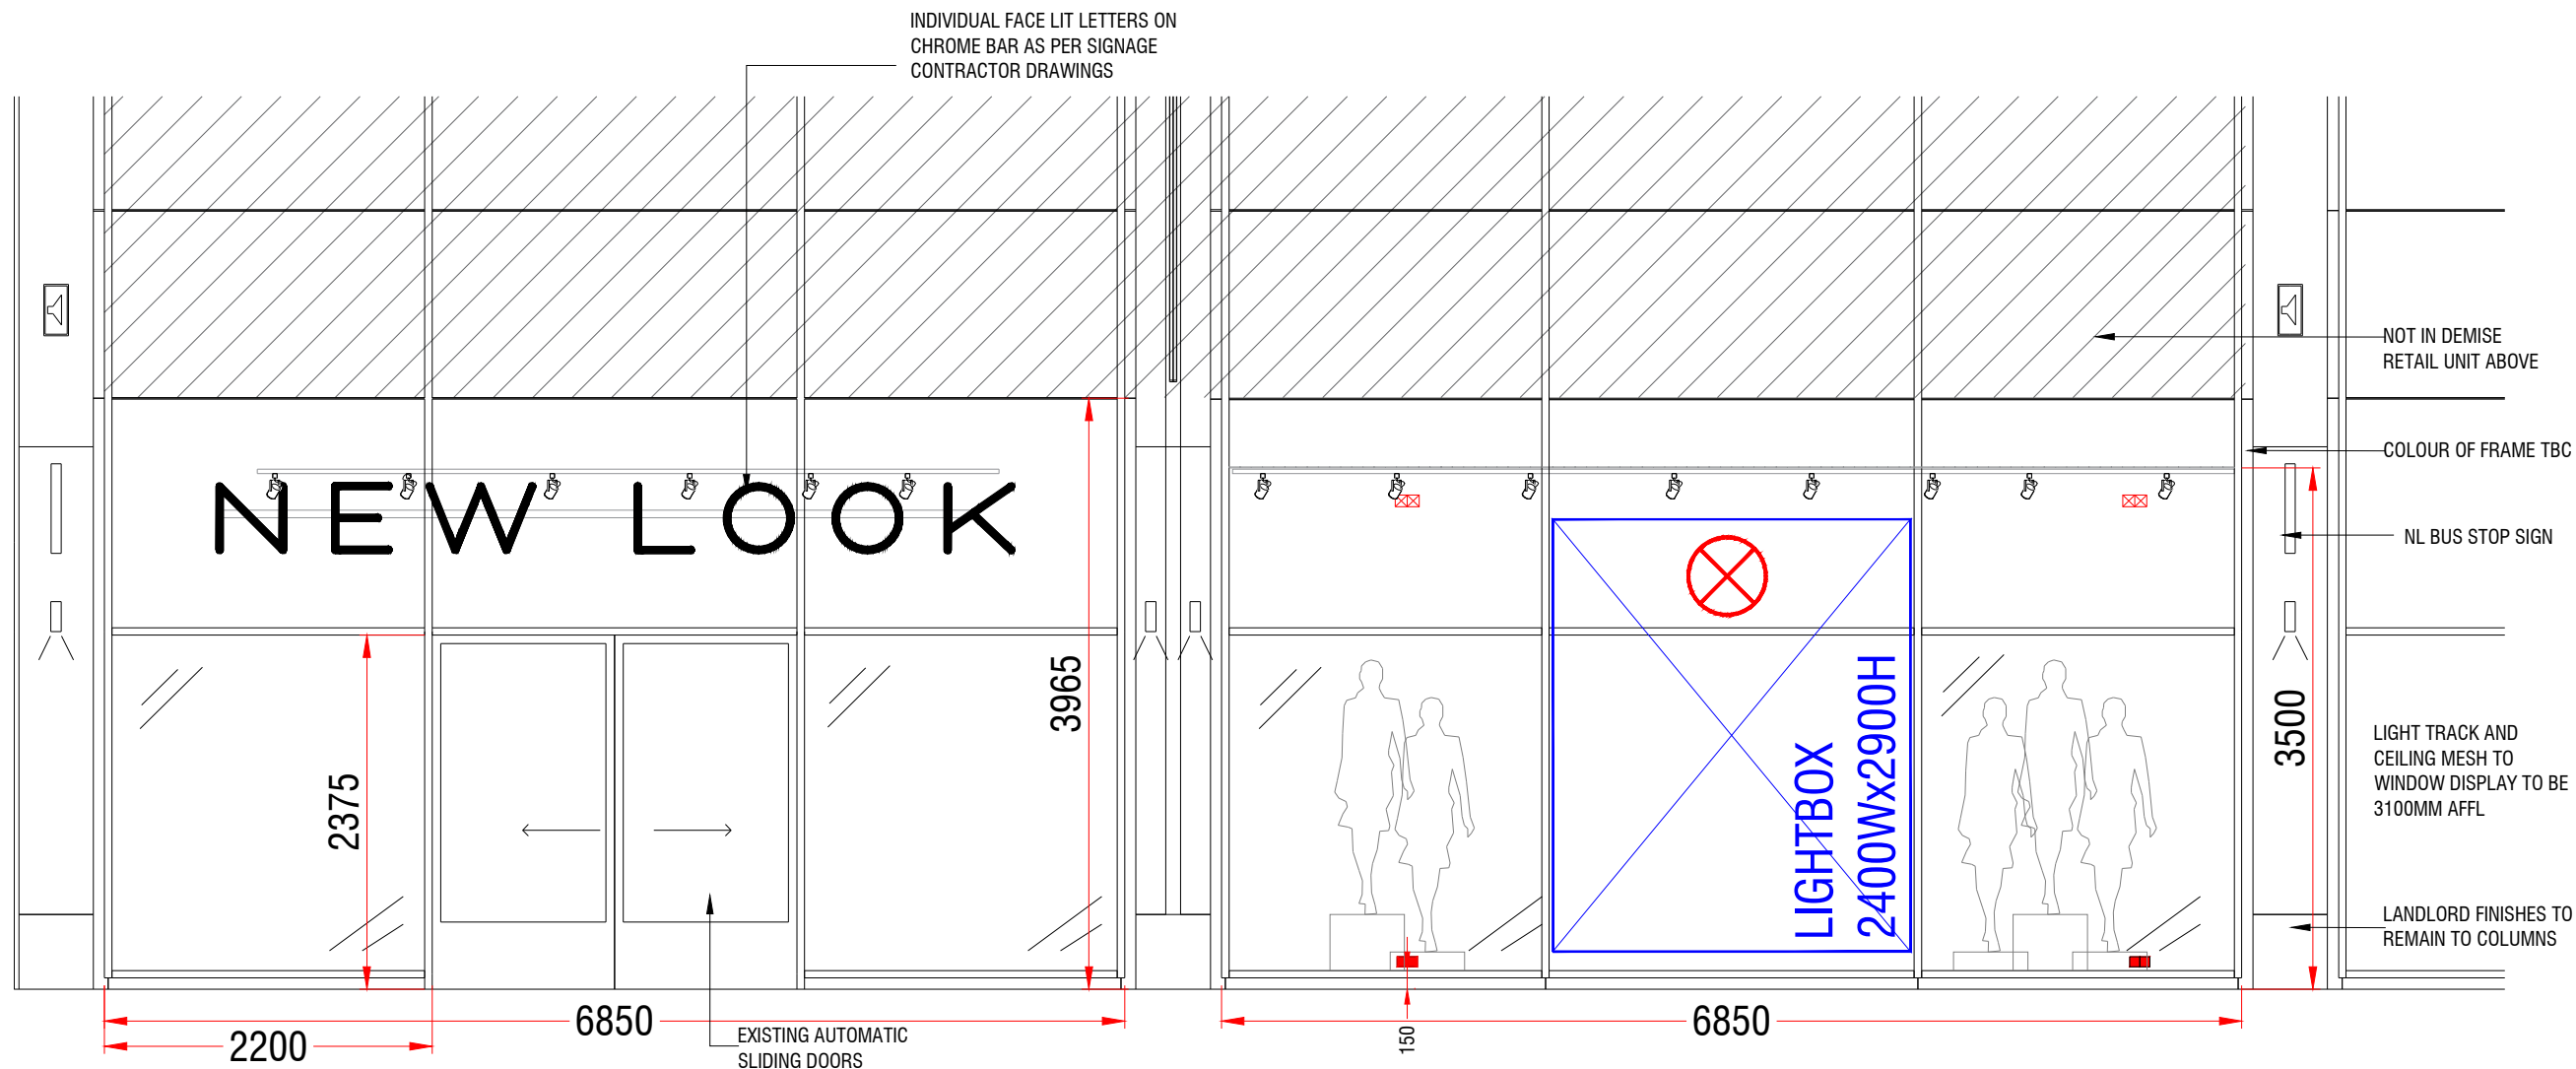

SHOP FRONT ELEVATION SCALE 1:50

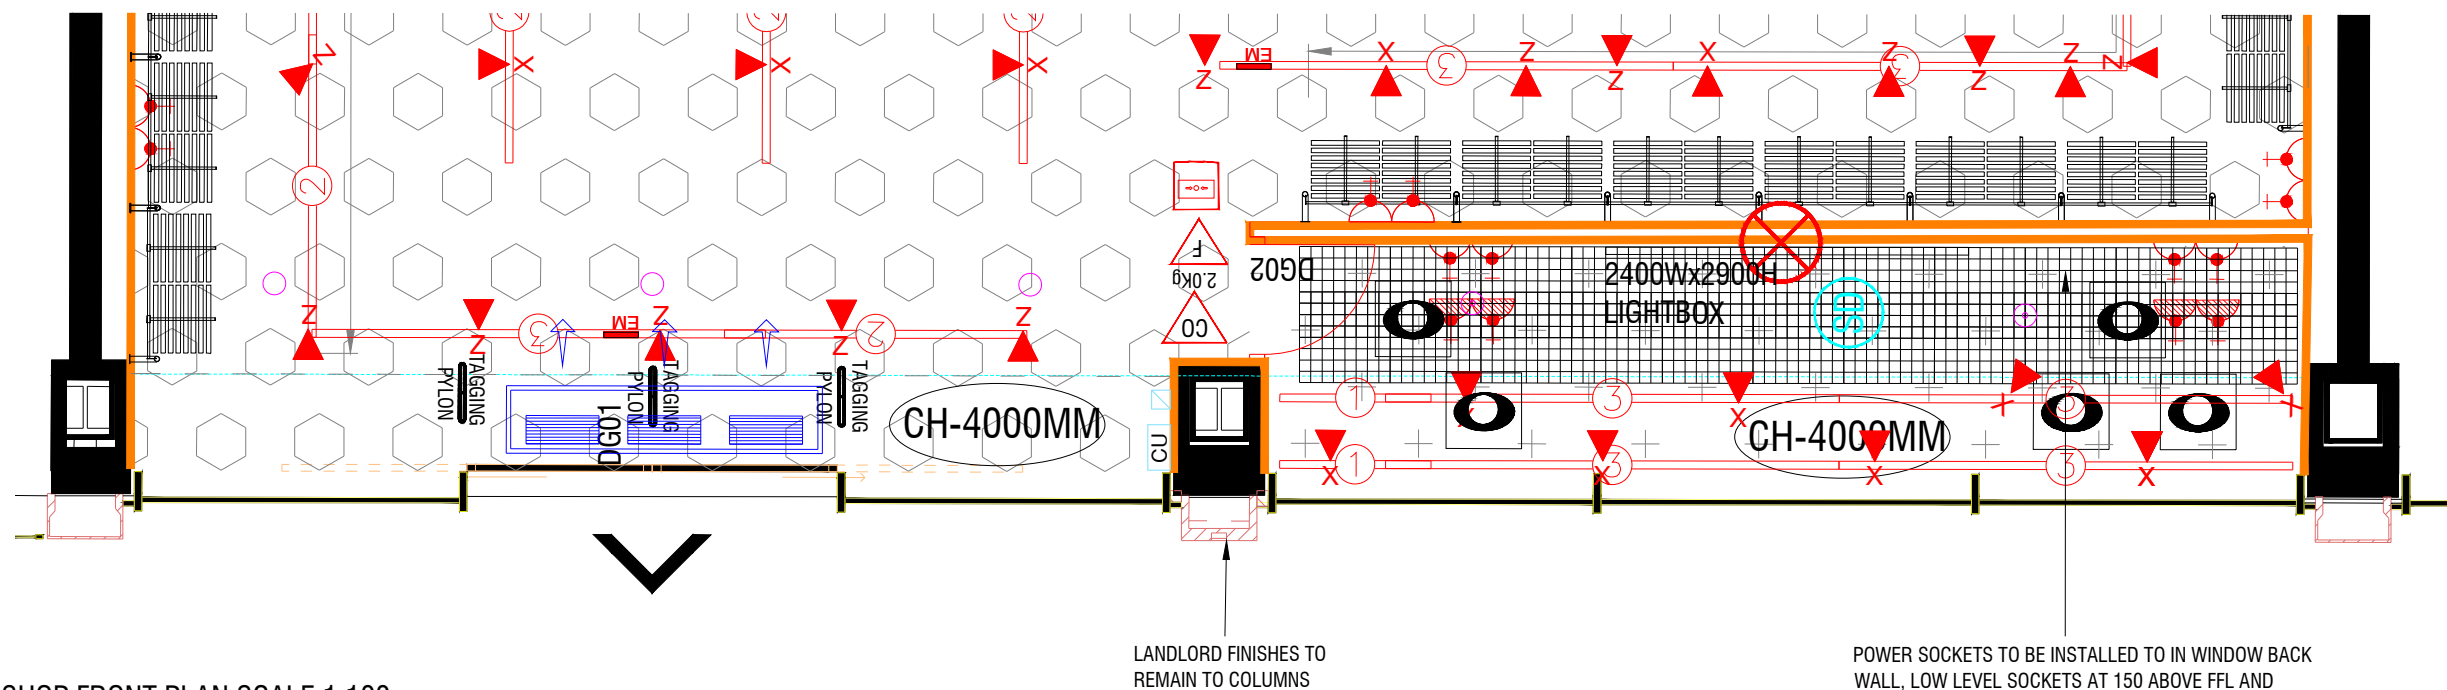

SHOP FRONT PLAN SCALE 1:100

NOTE: THIS DRAWING IS NOT TO BE SCALED!

DRAWINGS ARE PRODUCED AS DESIGN INTENT ONLY. FOR DETAILS OF STRUCTURE, WALLS ETC. REFER TO DIMENSIONED DRAWINGS.

STORE INFORMATION		
CEILING HEIGHT		
Location	mm	
Sales Floor	VC - 3500	
Fitting Rooms	3000	
Back of House	VARIES	
FLOOR AREAS		
Location	m ²	ft ²
GF Sales Floor	373	4015
GF Fitting Rooms	24	258
GF BOH	87	936
Total Sales Floor	373	4015
Total Fitting Rooms	24	258
Total BOH	87	936
Overall Gross Area	491	5282

TIER			
Tier 1	Tier 2	Tier 3	

NOTES:

AMENDMENTS		
AJH	F	04.05.22 SHOP FRONT UPDATED
AJH	E	19.04.22 UPDATED FOLLOWING PRE-START
AJH	D	14.03.22 UPDATED TO COMMENTS
AJH	C	16.02.22 UPDATED TO COMMENTS
AJH	B	15.02.22 UPDATED TO COMMENTS
AJH	A	11.02.22 UPDATED TO LL DRAWING
BY	REV.	DATE
		AMENDMENT

PROJECT:		NEW STORE	
STORE NAME & NO:		BARNSELEY GLASSWORKS 2246	
NEW LOOK RETAILERS		NEW LOOK	
Mercery Road, Weymouth, Dorset, DT3 5HL		NEW LOOK RETAILERS	
TEL: 01305 765000		NEW LOOK	
EMAIL: UK-PROPERTY-DESIGN@NewLook.com		NEW LOOK	
DRG. TITLE:		SHOP FRONT	
DRG. NO:		2246 -04	
SCALE:		1:200@A3	
DATE:		12.2021	
REV.:		F	
DRG. BY:		NB	