



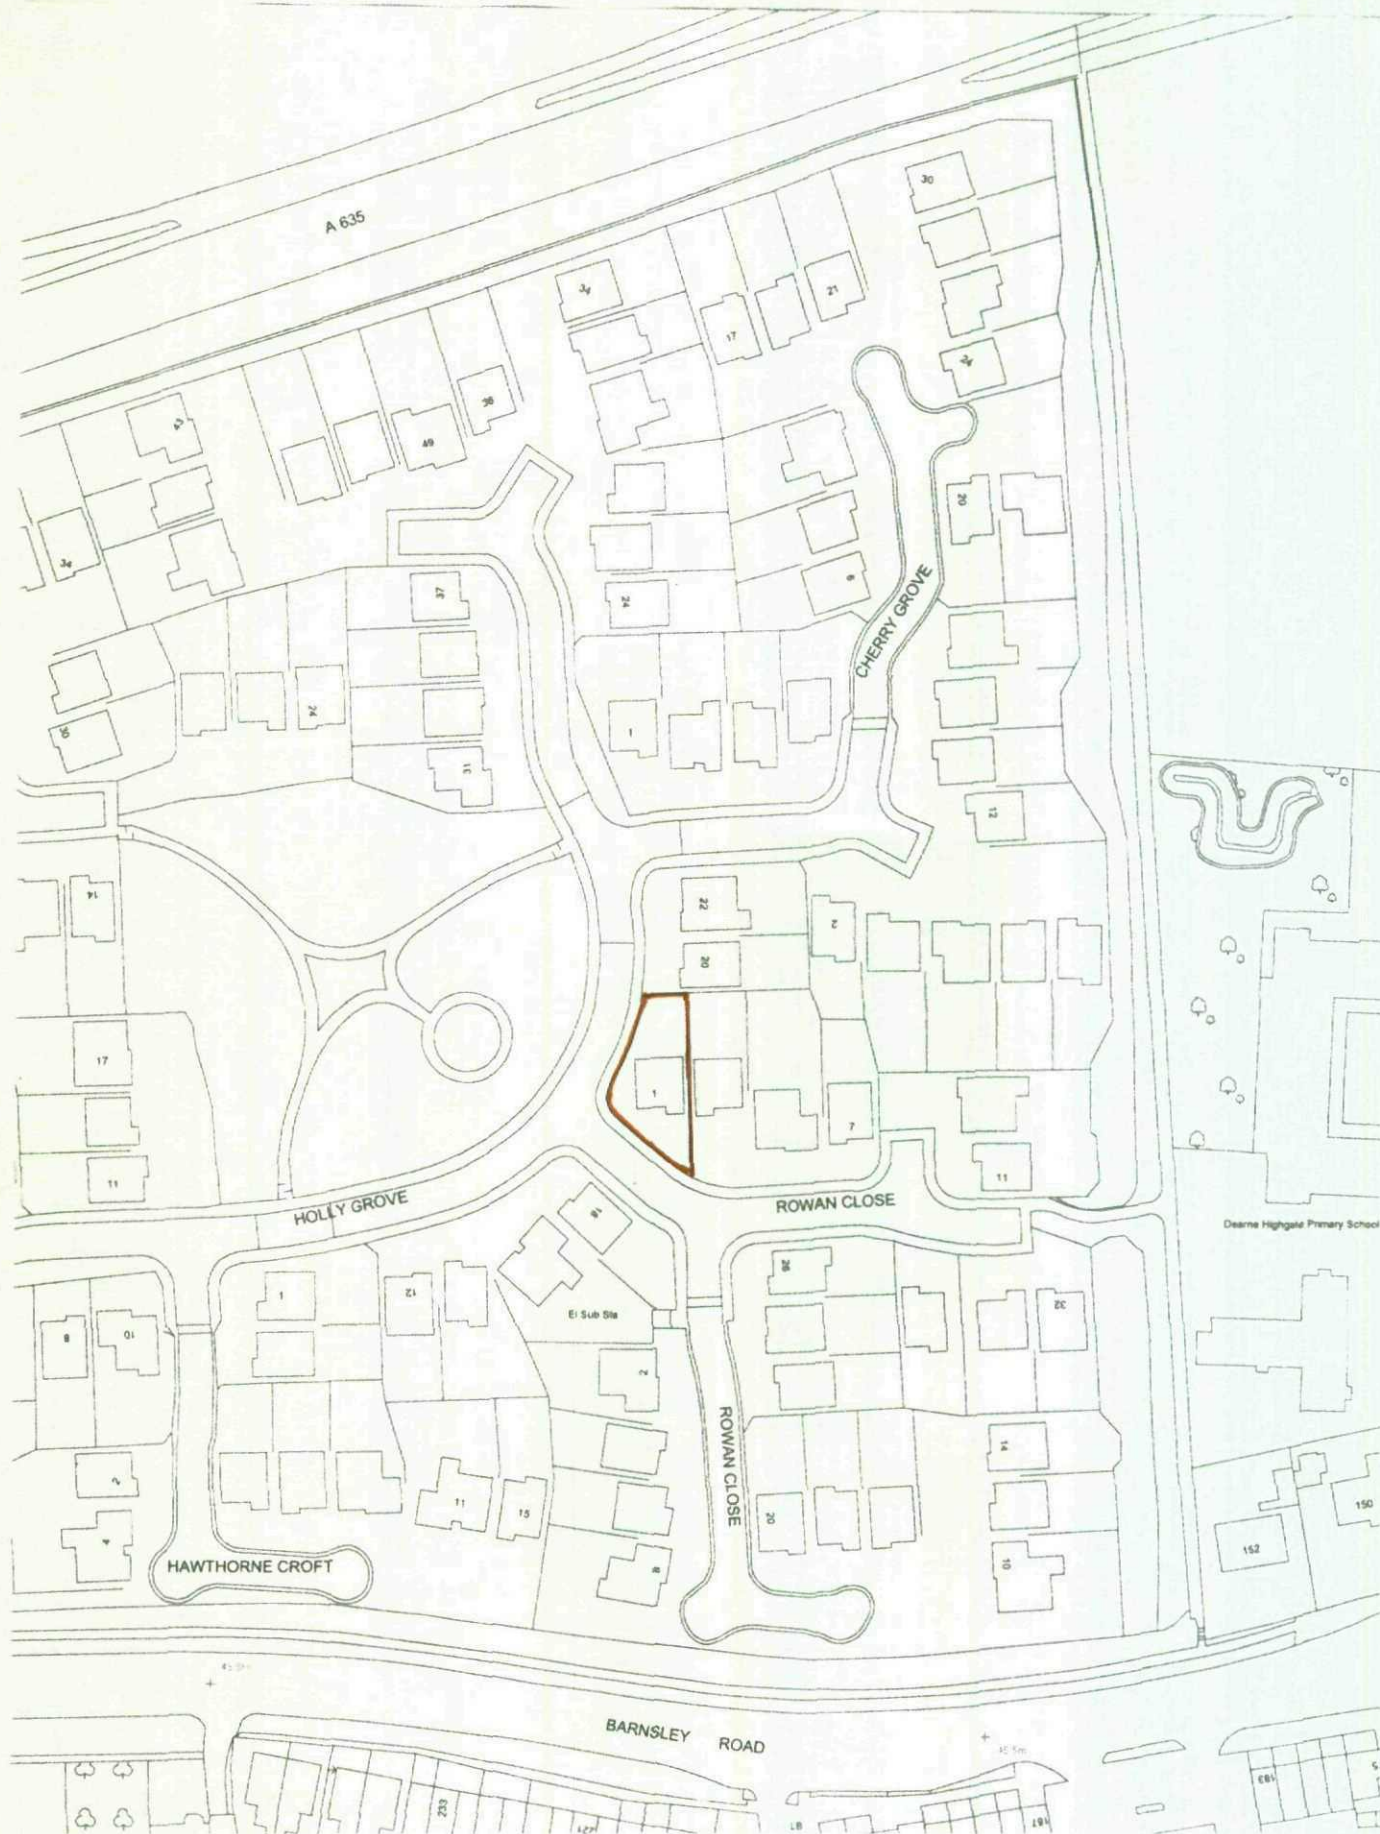

Proposed extensions at 1 Rowen Close,
Goldthorpe.

Location Plan Scale 1:1250

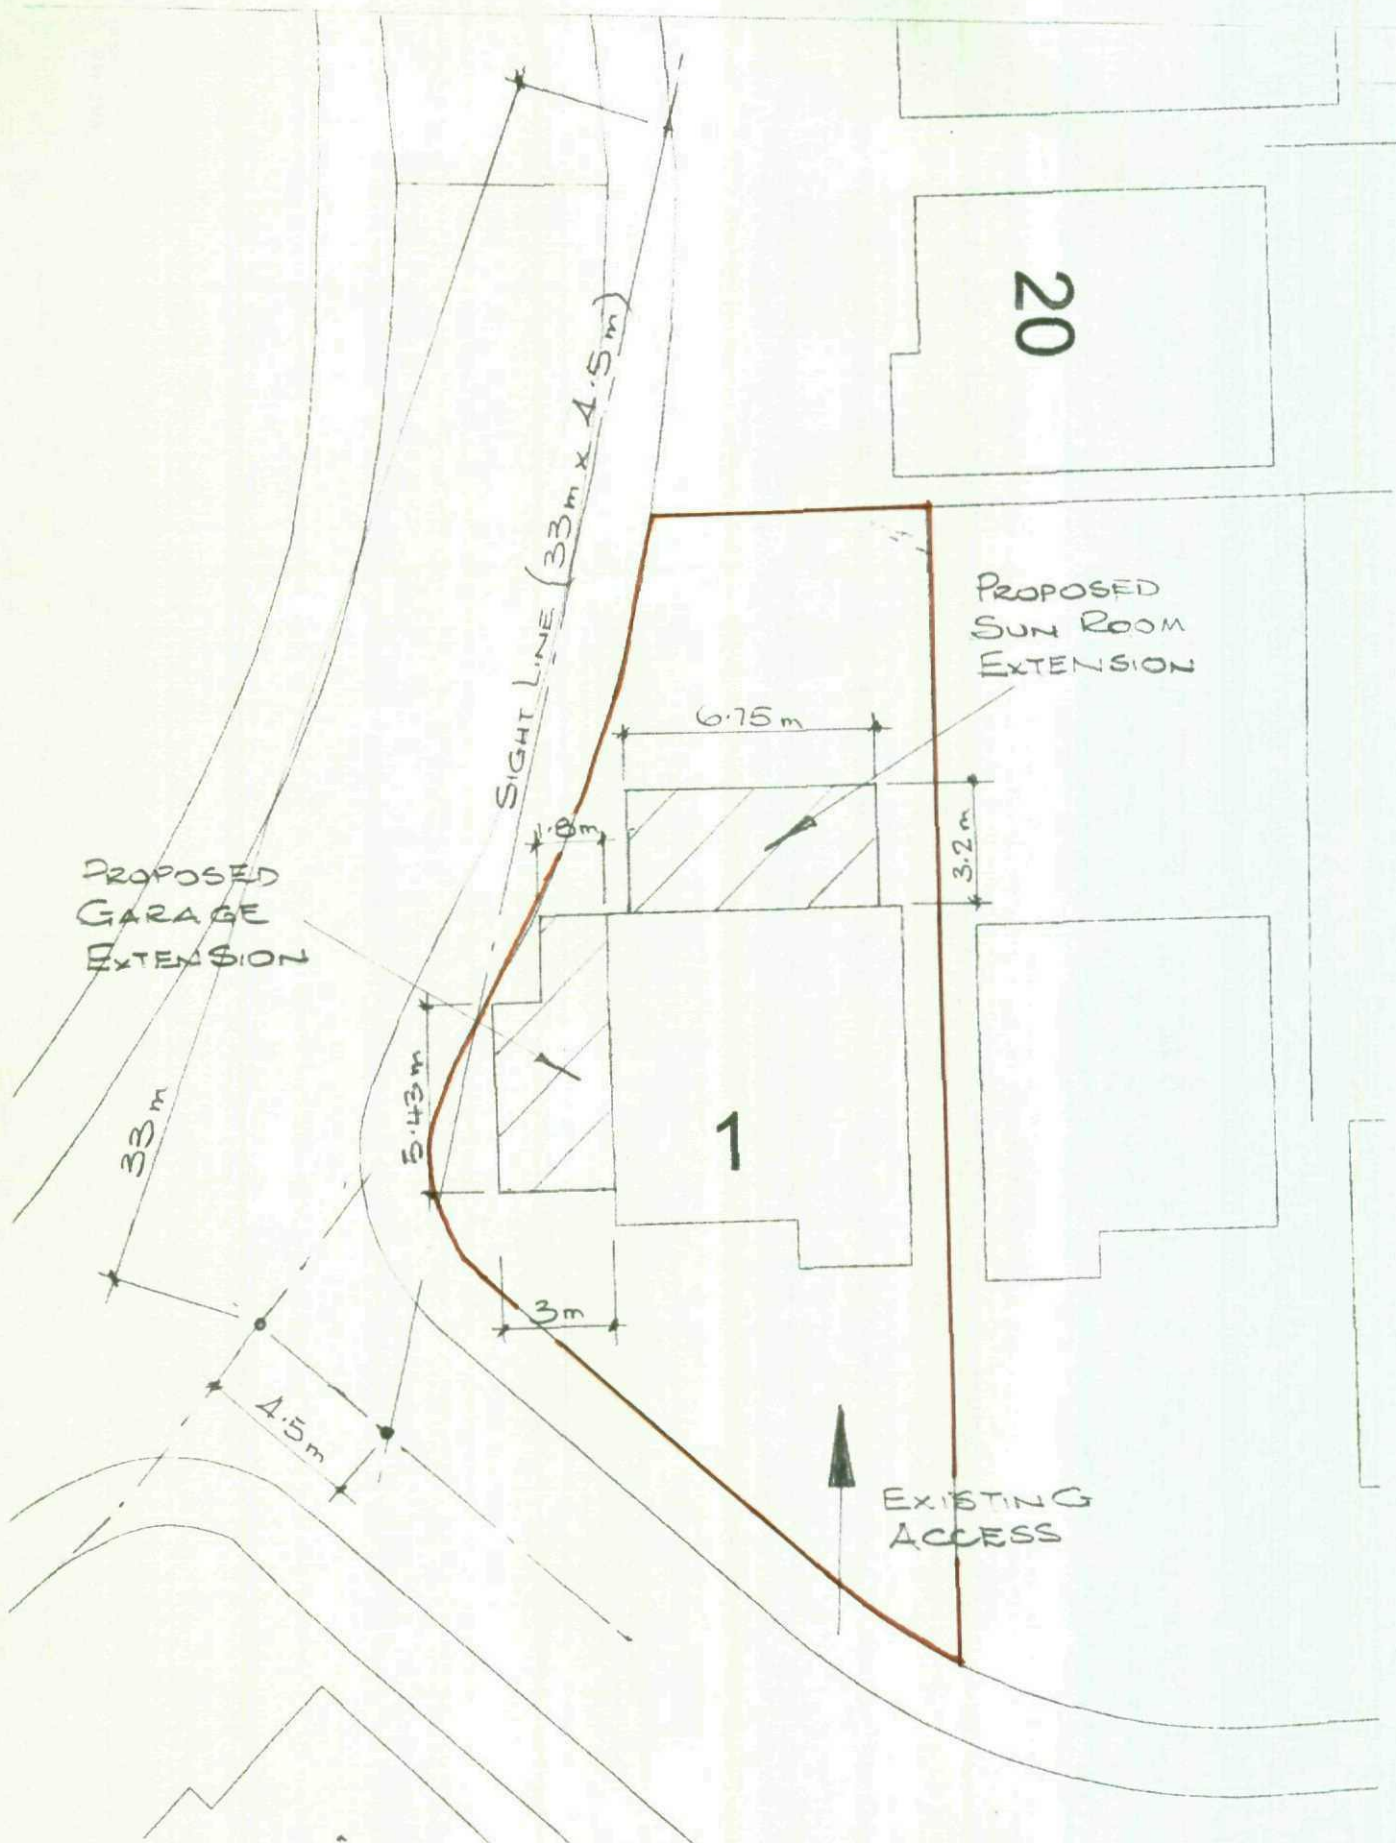

Proposed extensions at 1 Rowen Close,
Goldthorpe.

Site Plan Scale 1:200