



FRONT ELEVATION



REAR ELEVATION

Notes:

WALLS:
Walls to match existing brick in colour, texture and size.

ROOF:
Roof tiles to be matching existing and suitable for roof pitches between 45° and 17°


WINDOWS:
New double glazed Upvc windows, finished in white.

DOORS:
New Garage Door to be steel with white powder coated finish in white.

GUTTERS & DOWNPIPES:
To match existing



SIDE ELEVATION (R)

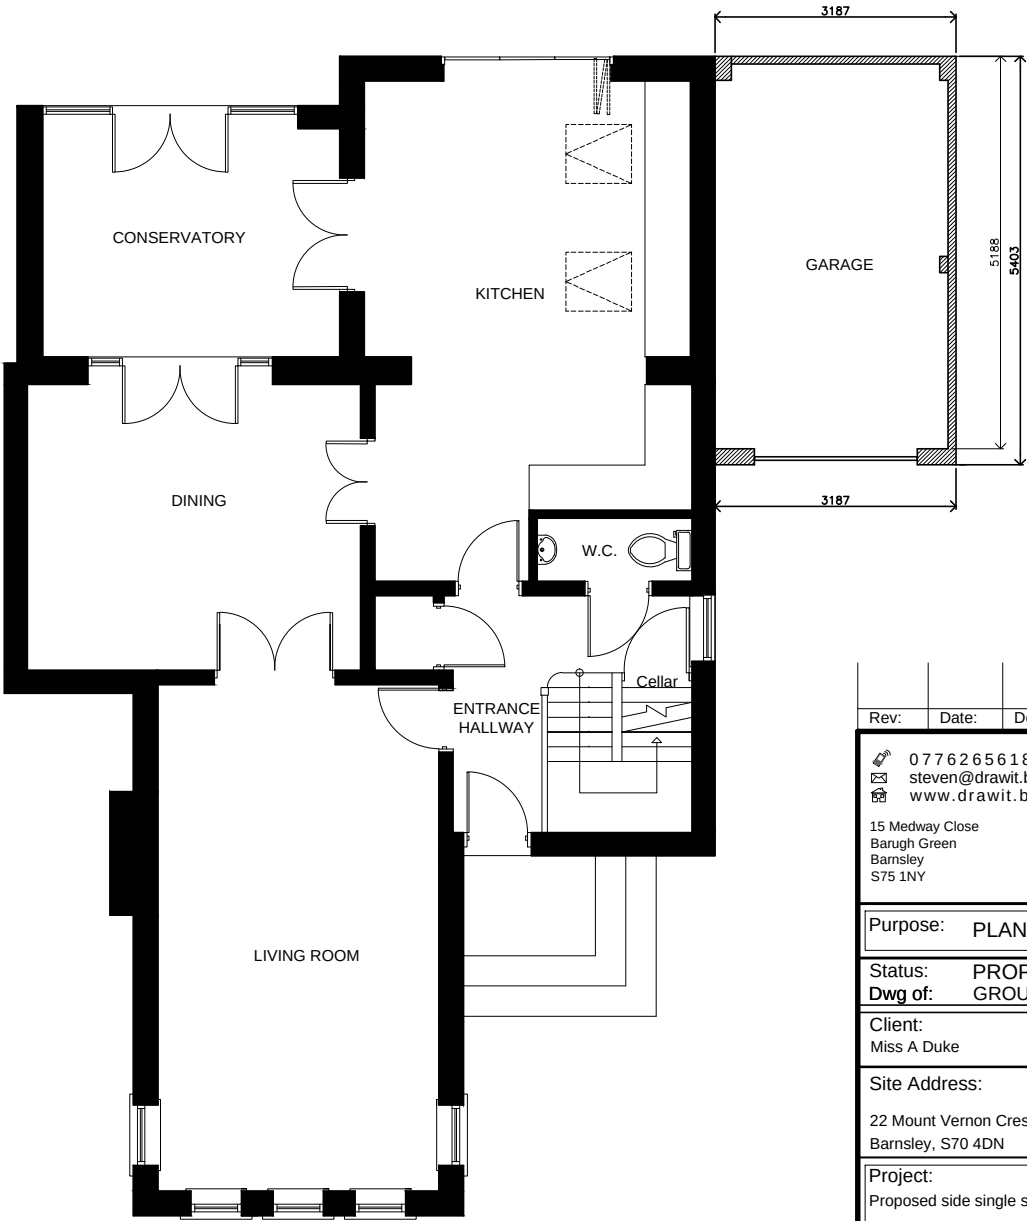

GROUND FLOOR PLAN

Rev:	Date:	Description:	By:
07762656187			
07762656187			
07762656187			
15 Medway Close			
Barugh Green			
Barnsley			
S75 1NY			
Draw it			
Purpose: PLANNING			
Status: PROPOSED			
Dwg of: GROUND FLOOR LAYOUT			
Client: Miss A Duke			
Site Address: 22 Mount Vernon Crescent Barnsley, S70 4DN			
Project: Proposed side single storey attached garage			
Drawn by: SH	Date: 28/03/2015	Rev:	
Scale: 1:50 & 1:100	Dwg No: 1505_104		