




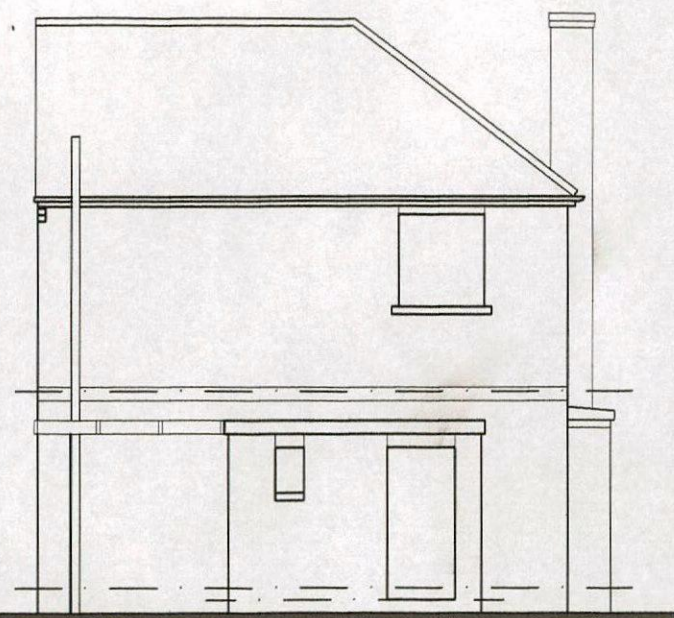


rear elevation Scale: 1/100

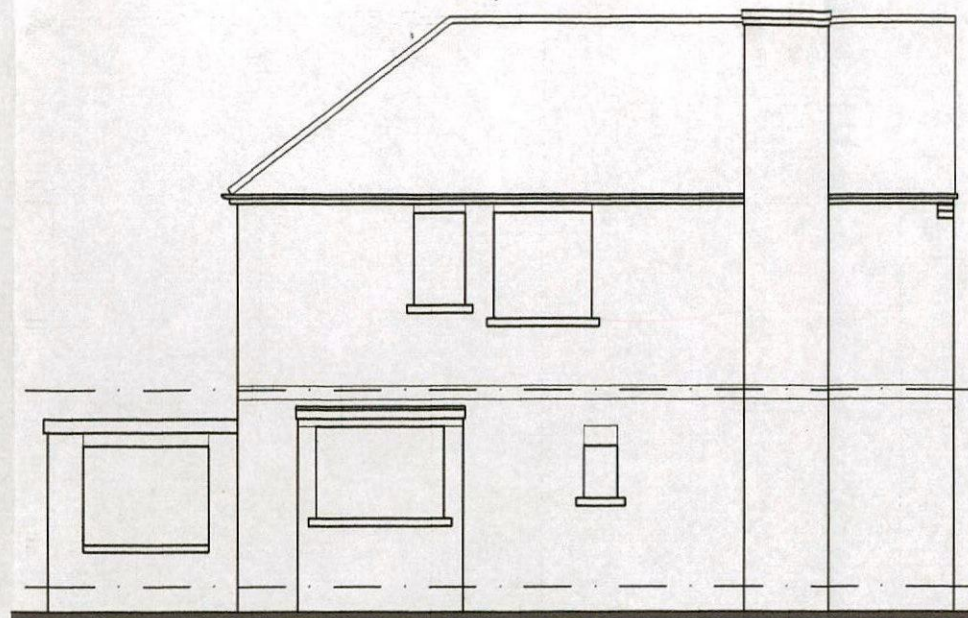


side elevation Scale: 1/100

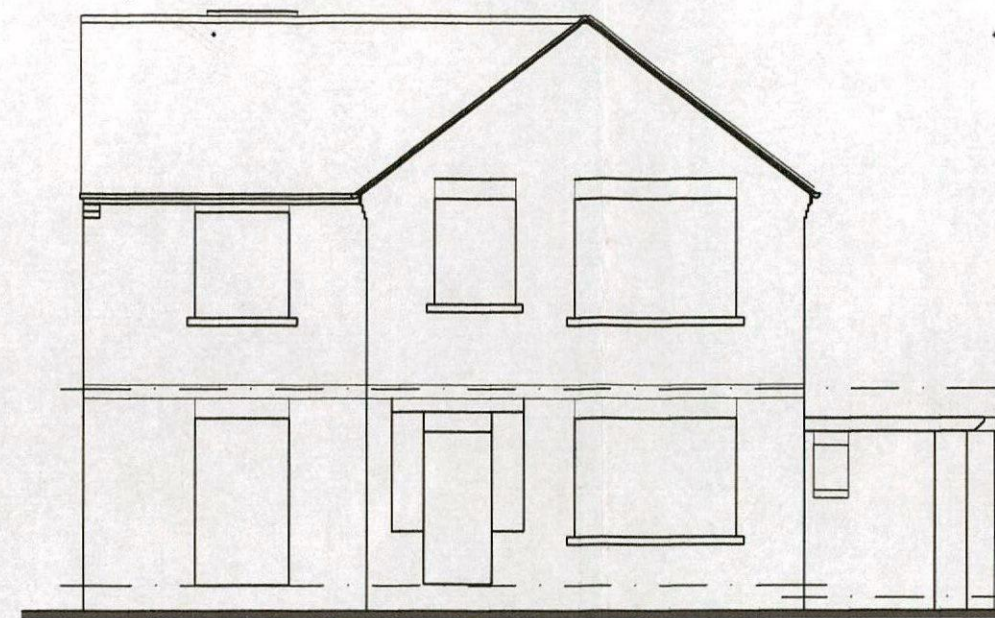

side elevation Scale: 1/100

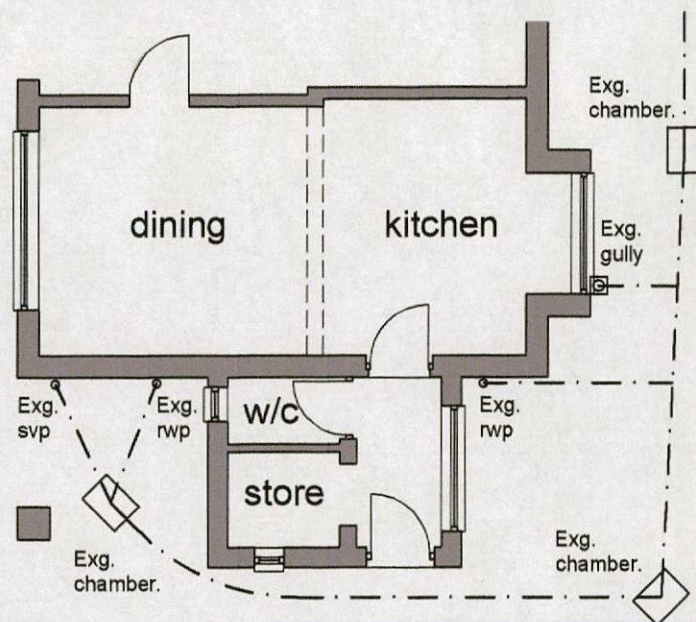


ground floor plan Scale: 1/100

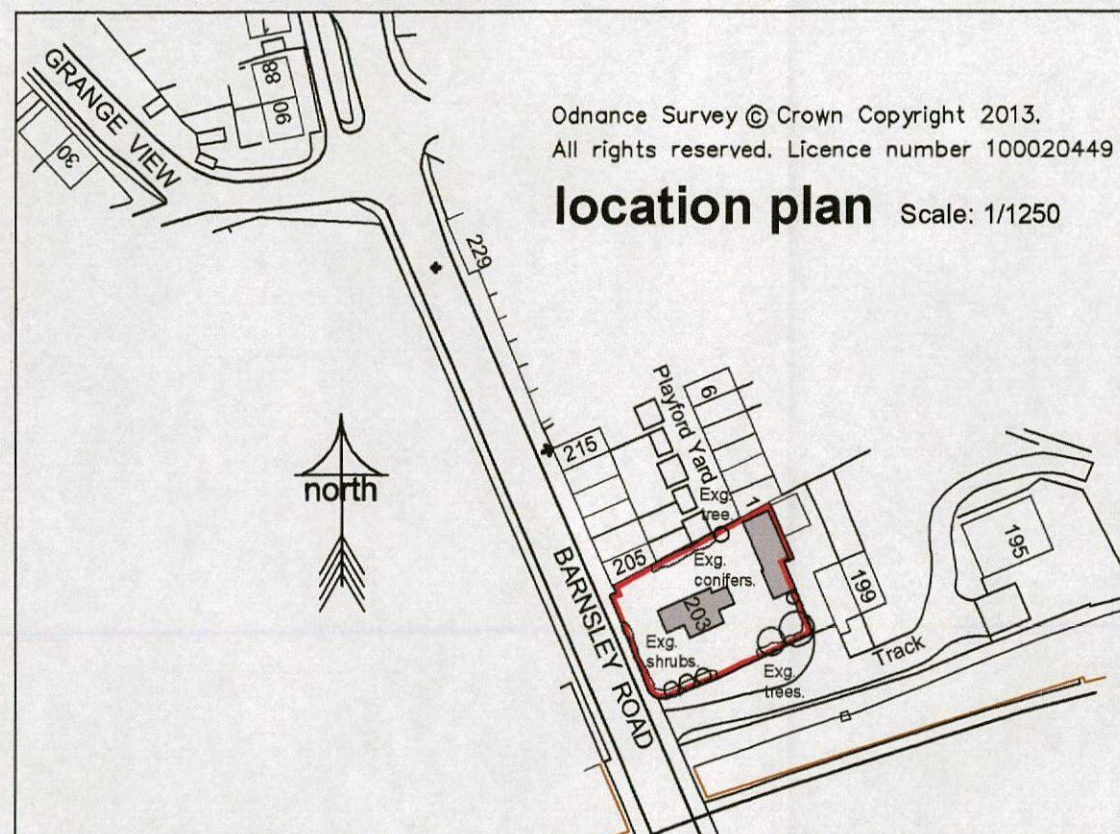


Odinance Survey © Crown Copyright 2013.
All rights reserved. Licence number 100020449


location plan Scale: 1/1250

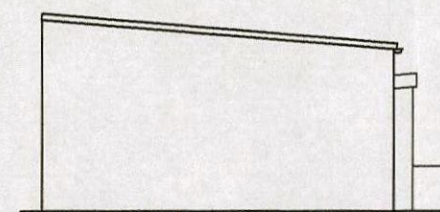


side elevation
Scale: 1/100

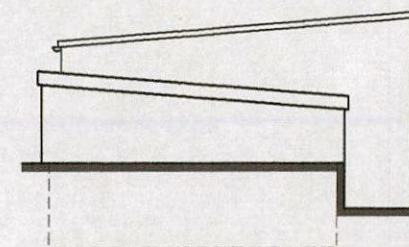


side elevation
Scale: 1/100

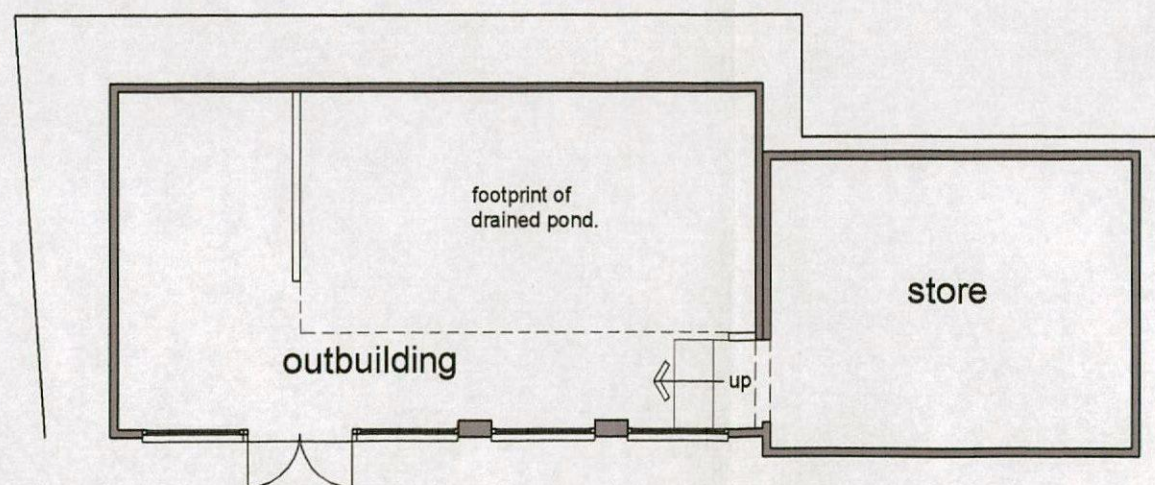

floor plan Scale: 1/100

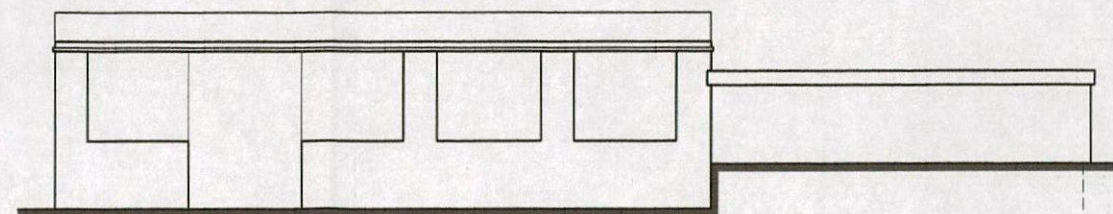

front elevation Scale: 1/100

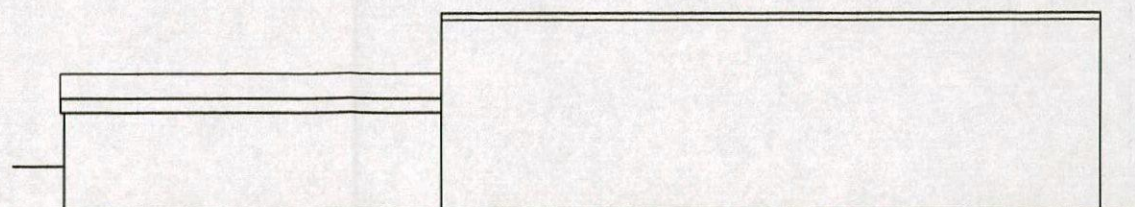

rear elevation Scale: 1/100

REVISION:

TITLE

PLANS AS EXISTING

PROJECT

PROPOSED EXTENSION & GARAGE

AT

203 BARNSELY ROAD
HOYLAND
BARNSELY
S74 0QT

FOR

MR & MRS MOULD

SCALE (A3)

1/100 & 1/1250

DATE

AUG 2013

DRAWN

TTB

PROJECT NO

251

DRAWING NO

01




REVISION

-

Barber Design Limited

21 Mountbatten Drive
Burncross
Sheffield
S35 1WF
Tel: (0114) 2460608
Mob: 0776 7072109
Email: todd@barberdesignltd.co.uk

© COPYRIGHT EXISTS ON THE DESIGNS AND INFORMATION SHOWN ON THIS DRAWING
All dimensions to be verified on site prior to commencing any work DO NOT SCALE FROM DRAWING

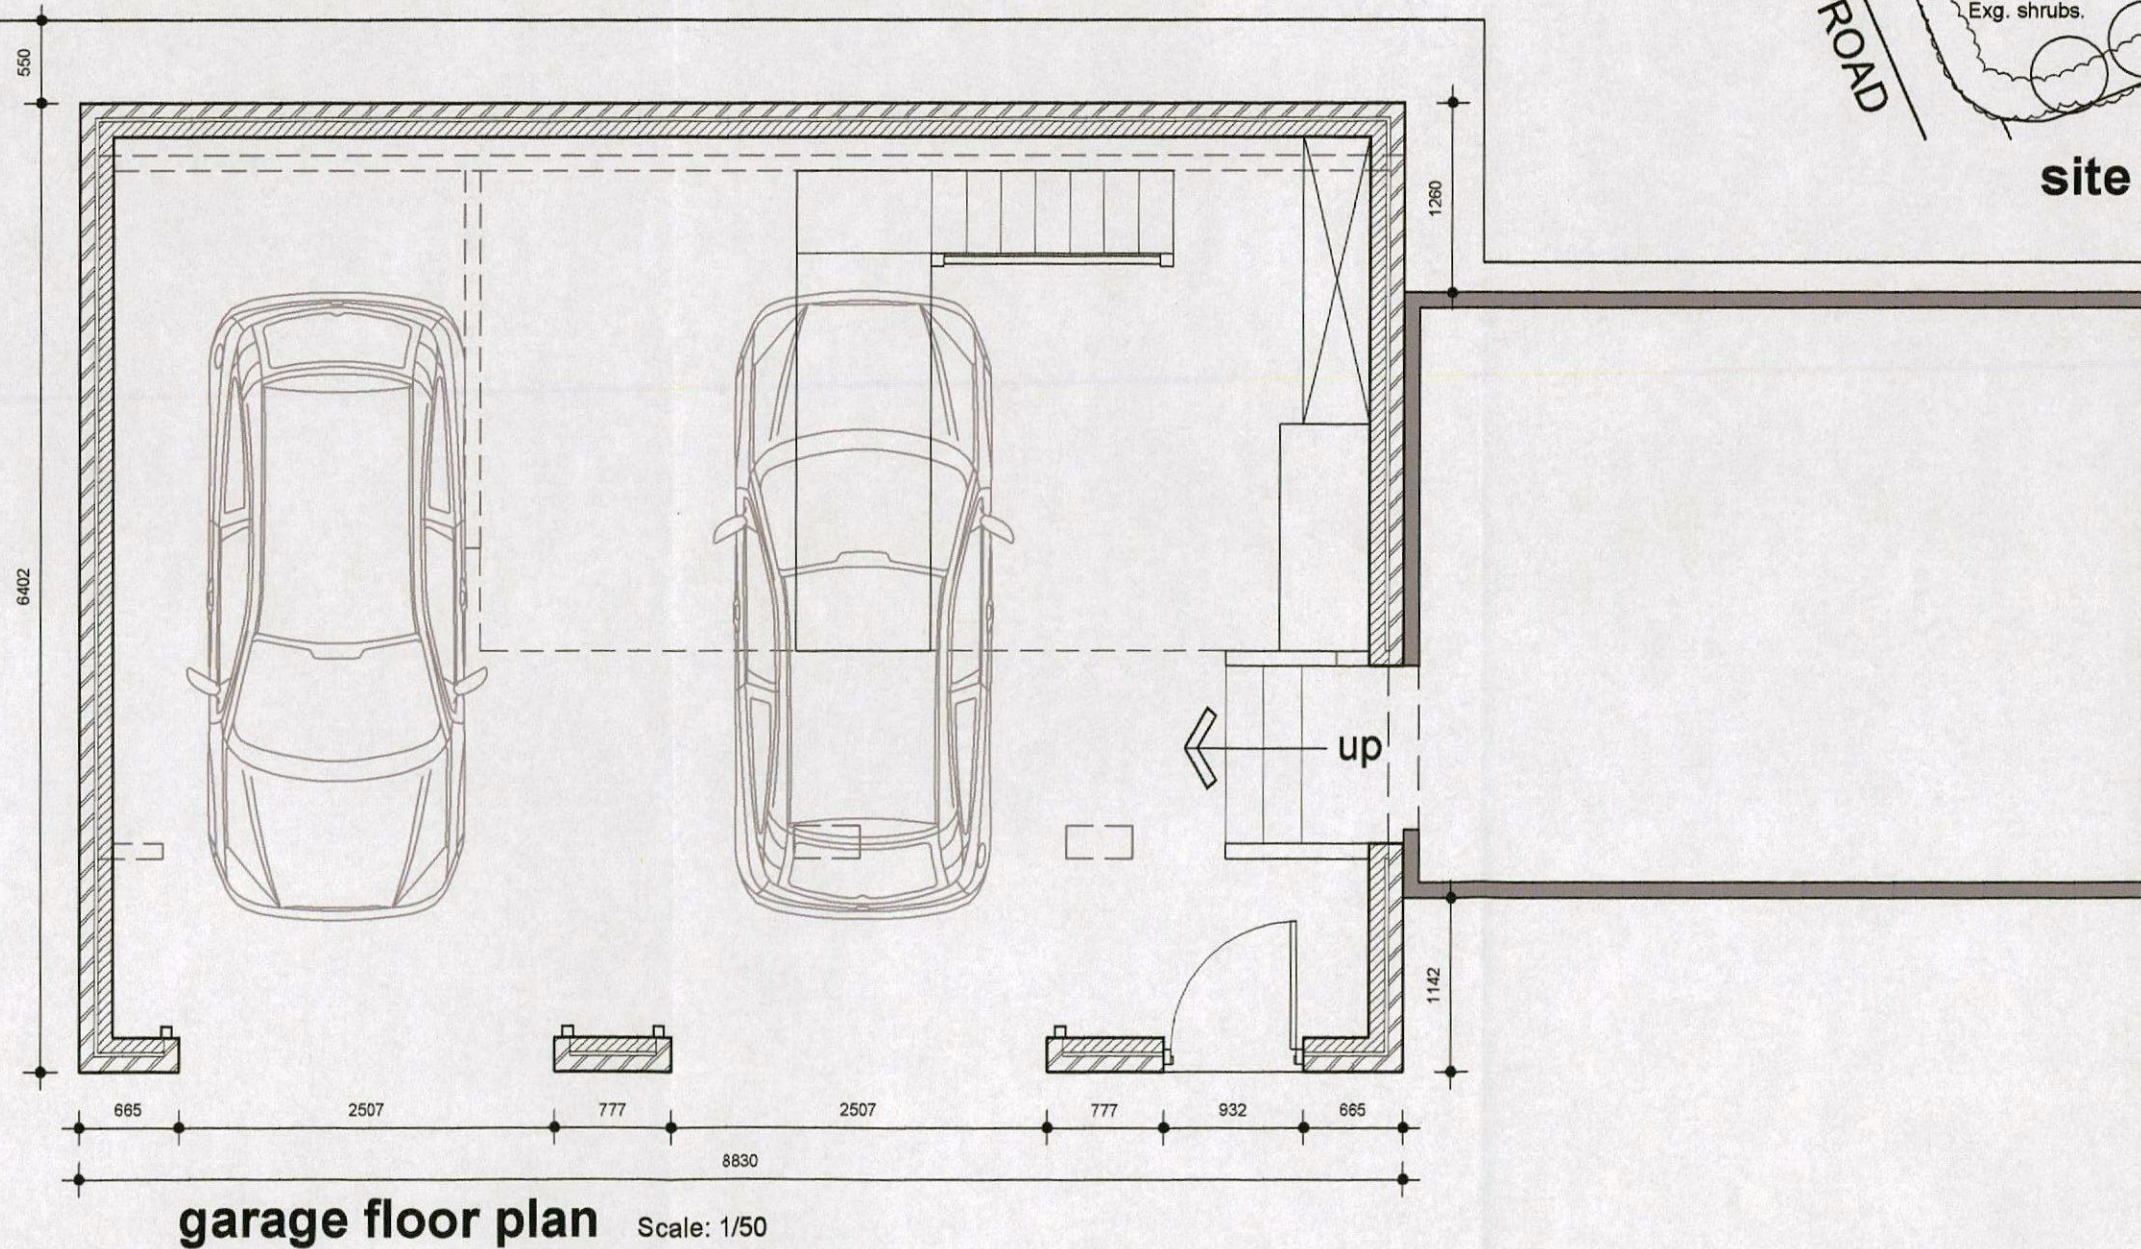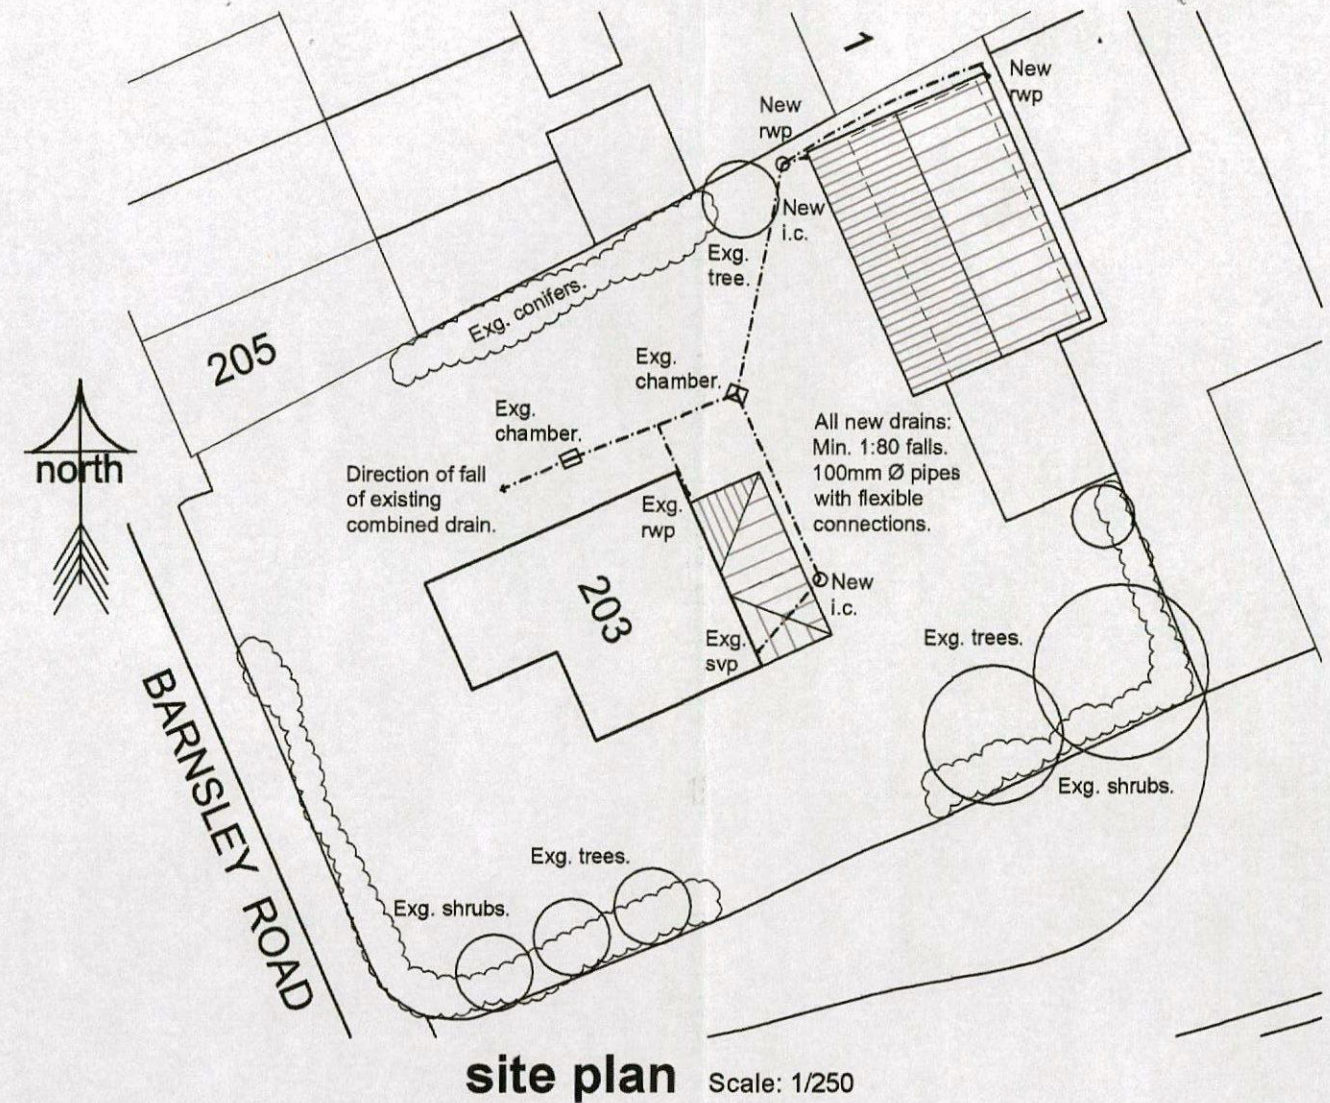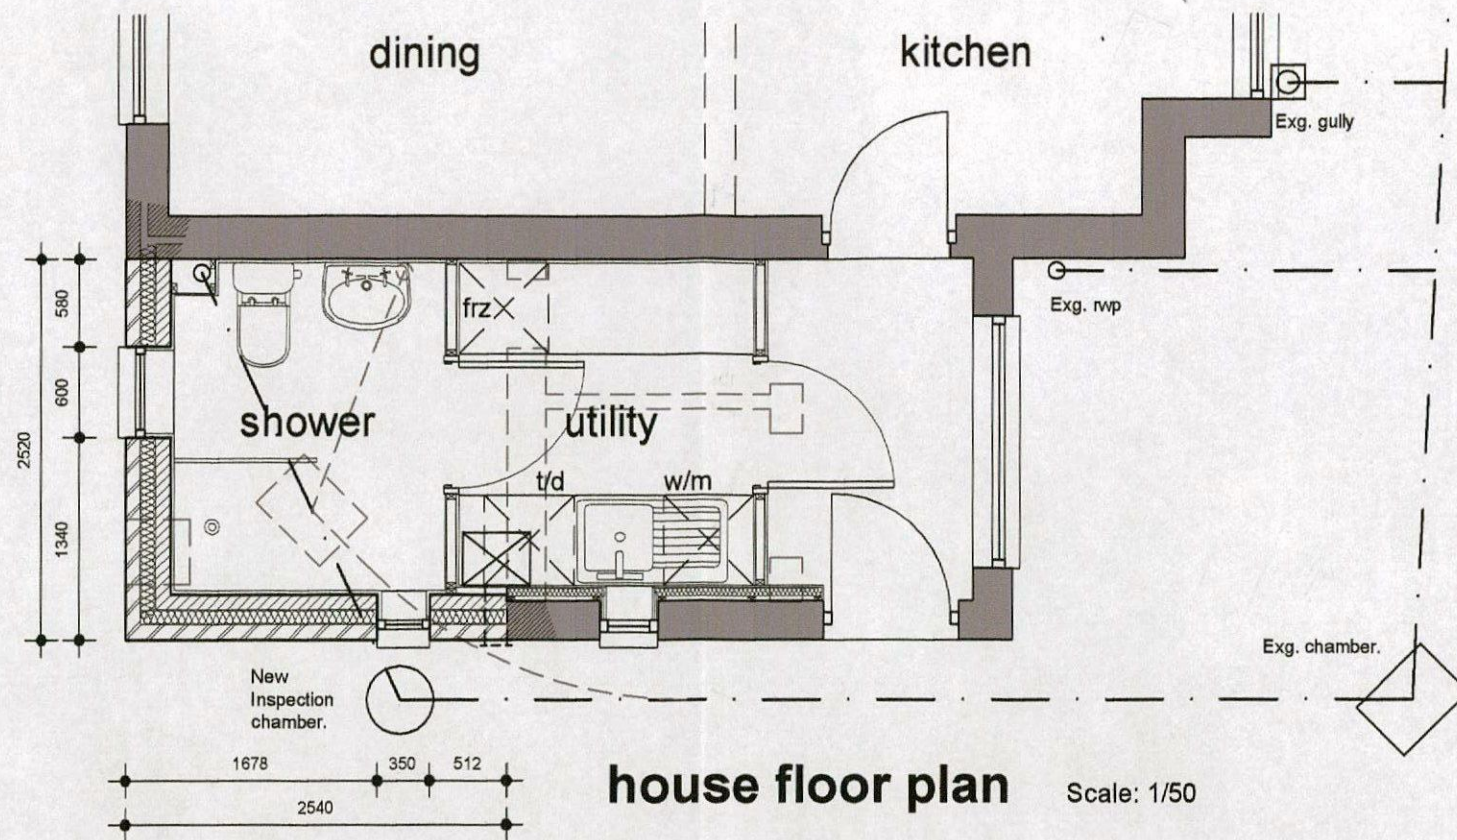

Rev. A By. TTB 02/09/2013

Personnel door shown to Garage.

REVISION:

FLOOR & SITE PLANS

PROJECT
PROPOSED EXTENSION & GARAGE
AT
203 BARNSELEY ROAD
HOYLAND
BARNSELEY
S74 0QT

FOR
MR & MRS MOULD

SCALE (A3)
1/50 + 1/250

DATE
AUG 2013

DRAWN
TTB


PROJECT NO	DRAWING NO	REVISION
251	02	A

Barber Design Limited


21 Mountbatten Drive
Burncross
Sheffield
S35 1WF

Tel: (0114) 2460608
Mob: 0776 7072109
Email: todd@barberdesignltd.co.uk


© COPYRIGHT EXISTS ON THE DESIGNS AND INFORMATION SHOWN ON THIS DRAWING
All dimensions to be verified on site prior to commencing any work DO NOT SCALE FROM DRAWING

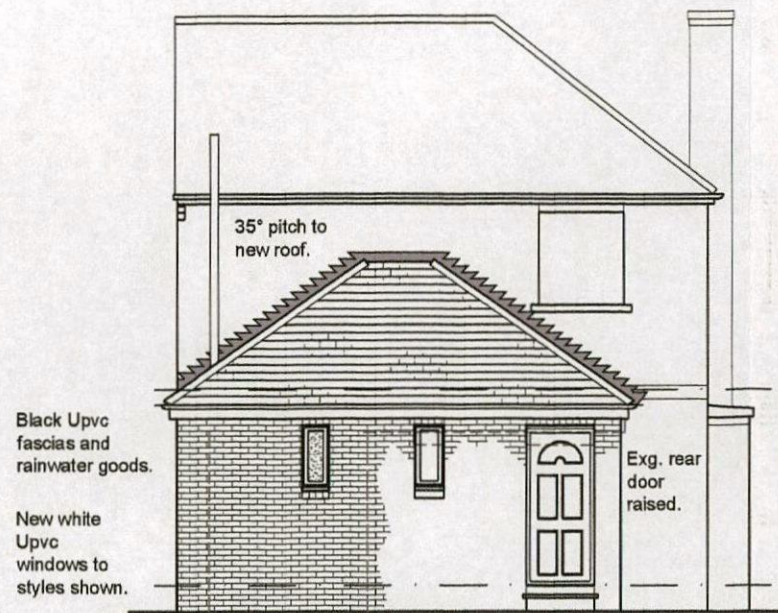

rear elevation Scale: 1/100

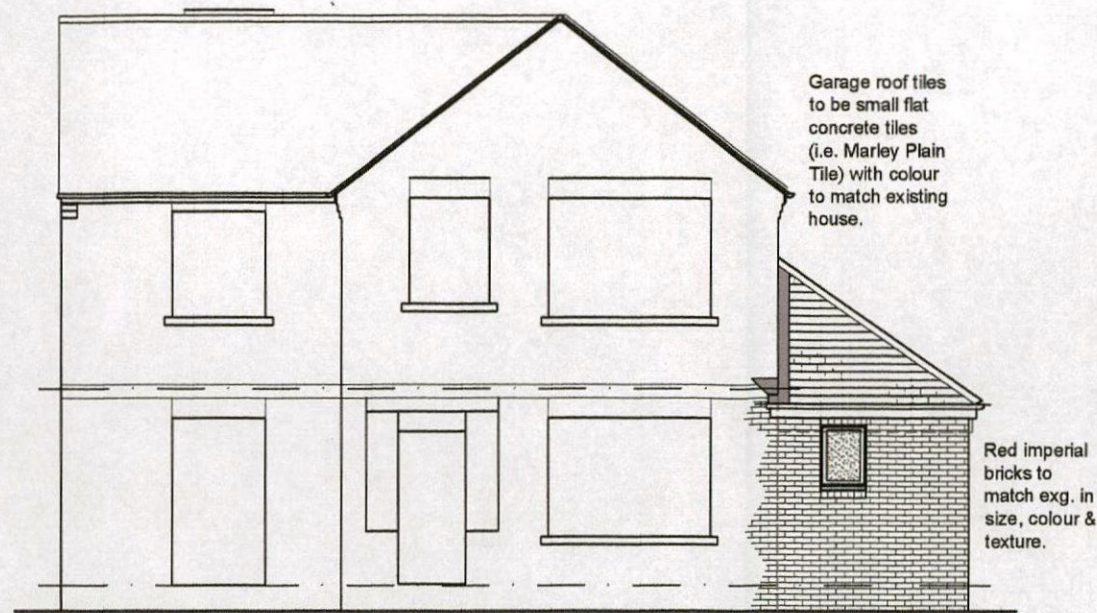


side elevation Scale: 1/100

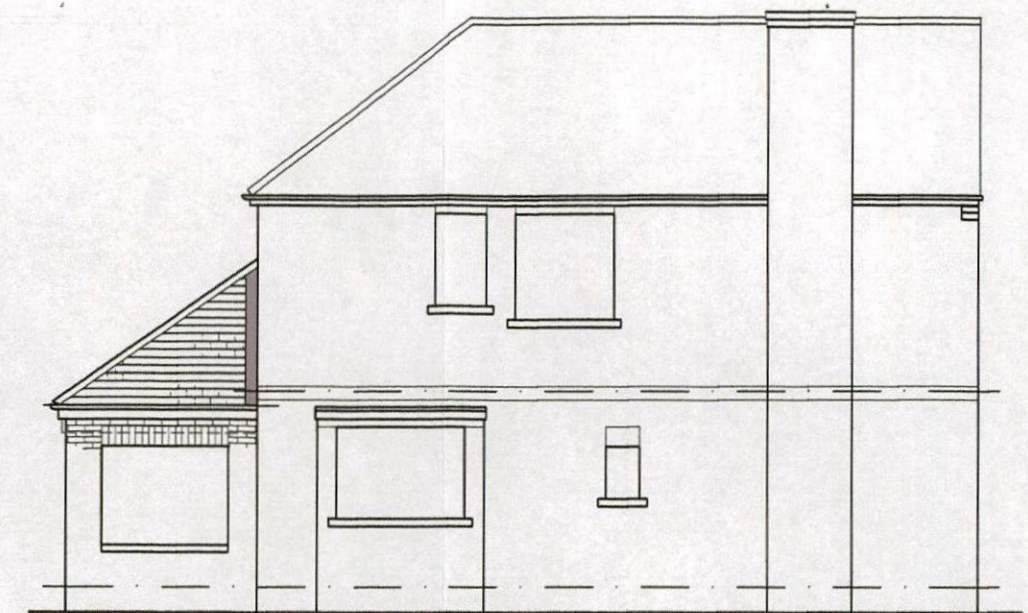


side elevation Scale: 1/100


HOUSE ELEVATIONS

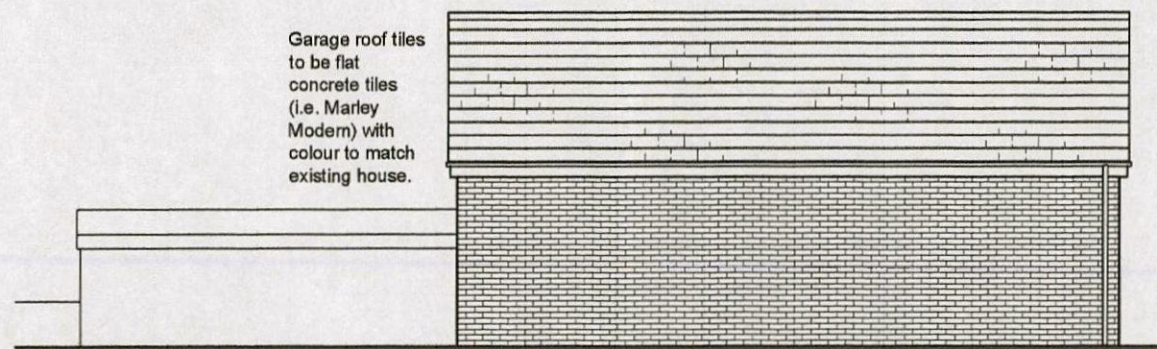

rear elevation Scale: 1/100

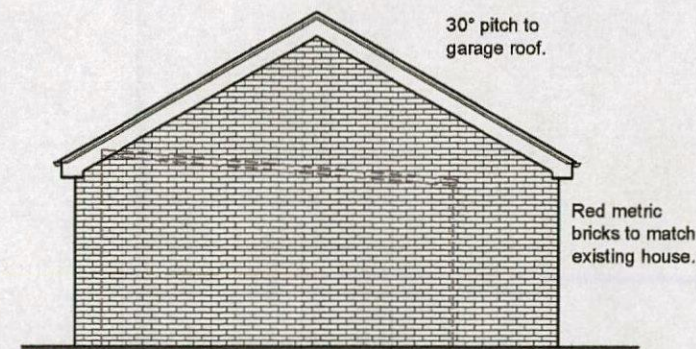


side elevation Scale: 1/100

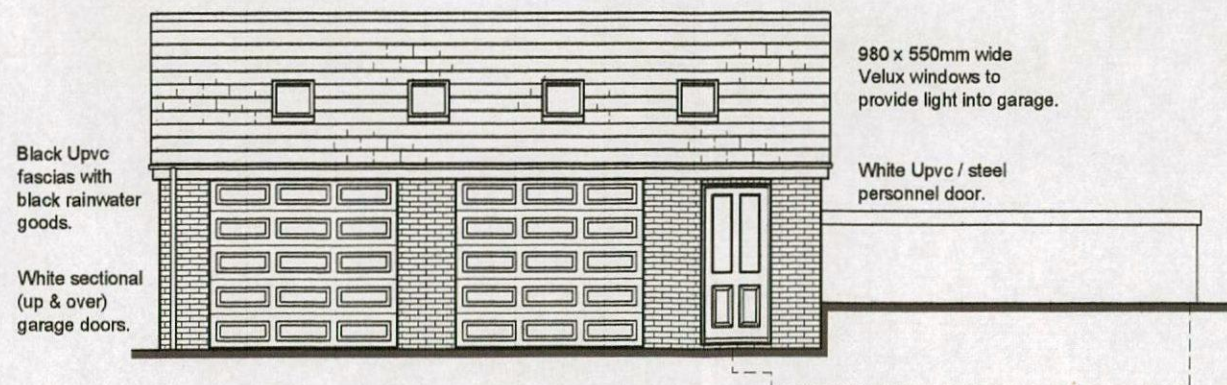

front elevation Scale: 1/100

GARAGE ELEVATIONS

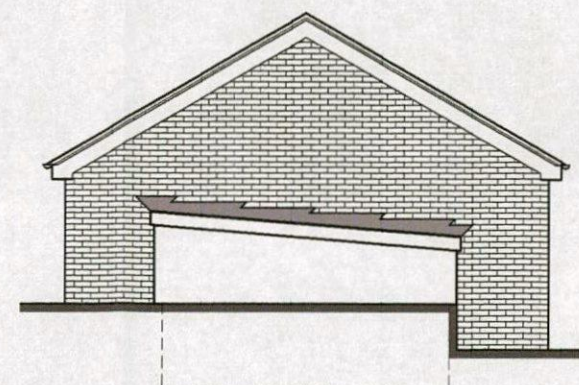

side elevation Scale: 1/100

Rev. A By. TTB 02/09/2013

Personnel door shown to Garage.

REVISION:

TITLE

ELEVATIONS

PROJECT

PROPOSED EXTENSION & GARAGE

AT

203 BARNSELY ROAD
HOYLAND
BARNSELY
S74 0QT

FOR

MR & MRS MOULD

SCALE (A3)

1/100

DATE

AUG 2013

DRAWN

TTB

PROJECT NO

251

DRAWING NO

03

REVISION

A

Barber Design Limited

Tel: (0114) 2460608
Mob: 0776 7072109
Email: todd@barberdesignltd.co.uk

21 Mountbatten Drive
Burncross
Sheffield
S35 1WF

© COPYRIGHT EXISTS ON THE DESIGNS AND INFORMATION SHOWN ON THIS DRAWING
All dimensions to be verified on site prior to commencing any work DO NOT SCALE FROM DRAWING