




Drawing No.	Rev No.
MMS002 -003	

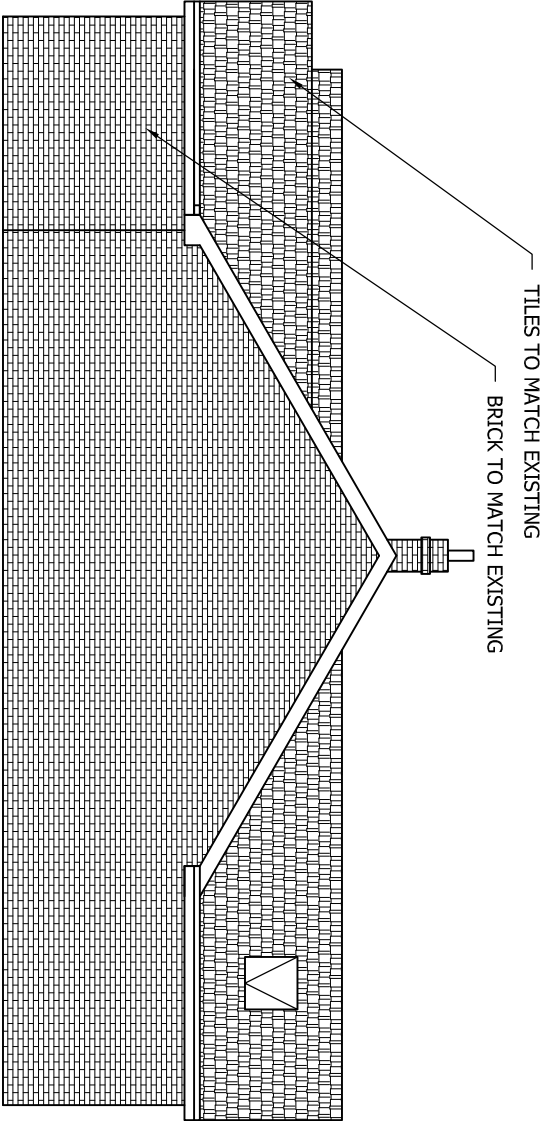

PROPOSED SIDE ELEVATION
SCALE 1:100 AT A3

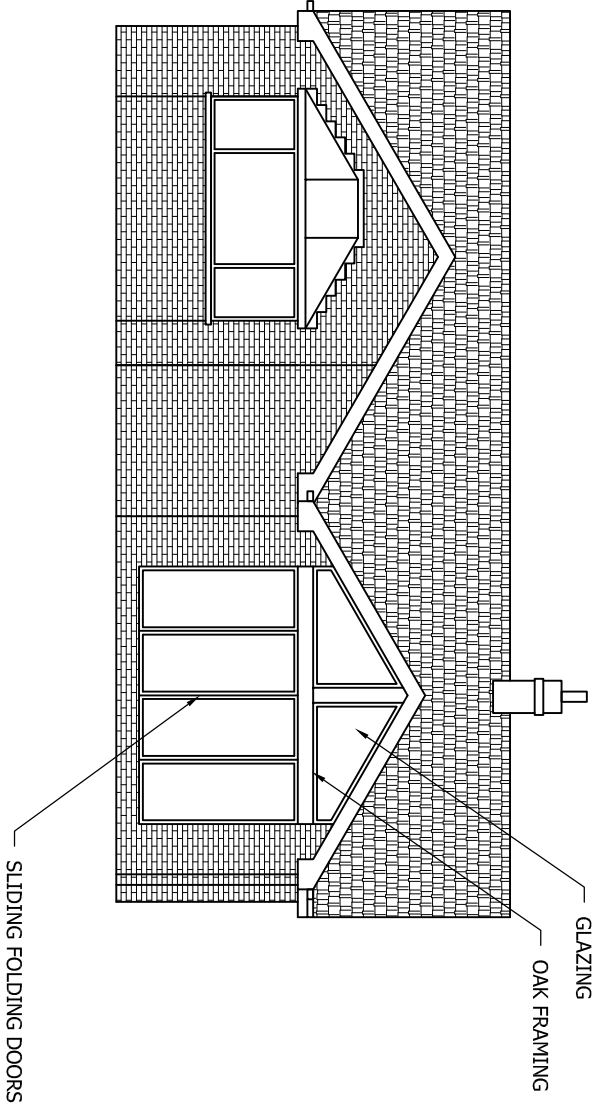

PROPOSED FRONT ELEVATION
SCALE 1:100 AT A3

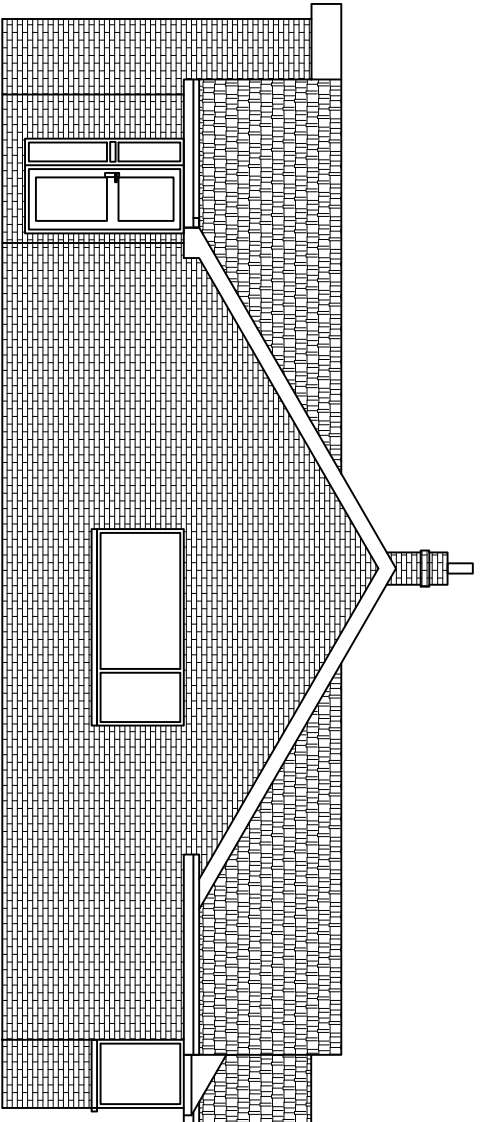

PROPOSED SIDE ELEVATION
SCALE 1:100 AT A3

DO NOT SCALE: Contractor to check all dimensions and report any omissions or errors

NOTES

Rev	Description	By	CHK	App	Date
-----	-------------	----	-----	-----	------

JRB DESIGNS LTD
166 Churchfield Lane
Barnsley
S75 5EA
Tel: 01226 383542
Fax: 01226 380078
Mob: 07970 541192
Email: join@jrbdesigns.co.uk

This drawing is copyright. © Jrbdesigns Ltd.

Client

MR M SATUR

Drawing Title

PROPOSED ELEVATIONS

Address

27 CRABTREE DRIVE
GREAT HOUGHTON
BARNSELEY
S72 0AF

Project Title:

PROPOSED SINGLE STOREY
FRONT EXTENSION

Purpose of Issue:

PLANNING

Drawing Status

FIRST ISSUE

Scale at A3		Drawn By	Date
AS SHOWN		JRB	23/06/2008
Checked By	Date	Approved By	Date
MS	23/06/2008	MS	23/06/2008
Project No.	Drawing No.	Revision	
MMS002	003	-	

APPROVAL: ☒ INFORMATION ☐ TENDER ☐ CONTRACT ☐ CONSTRUCTION ☐